




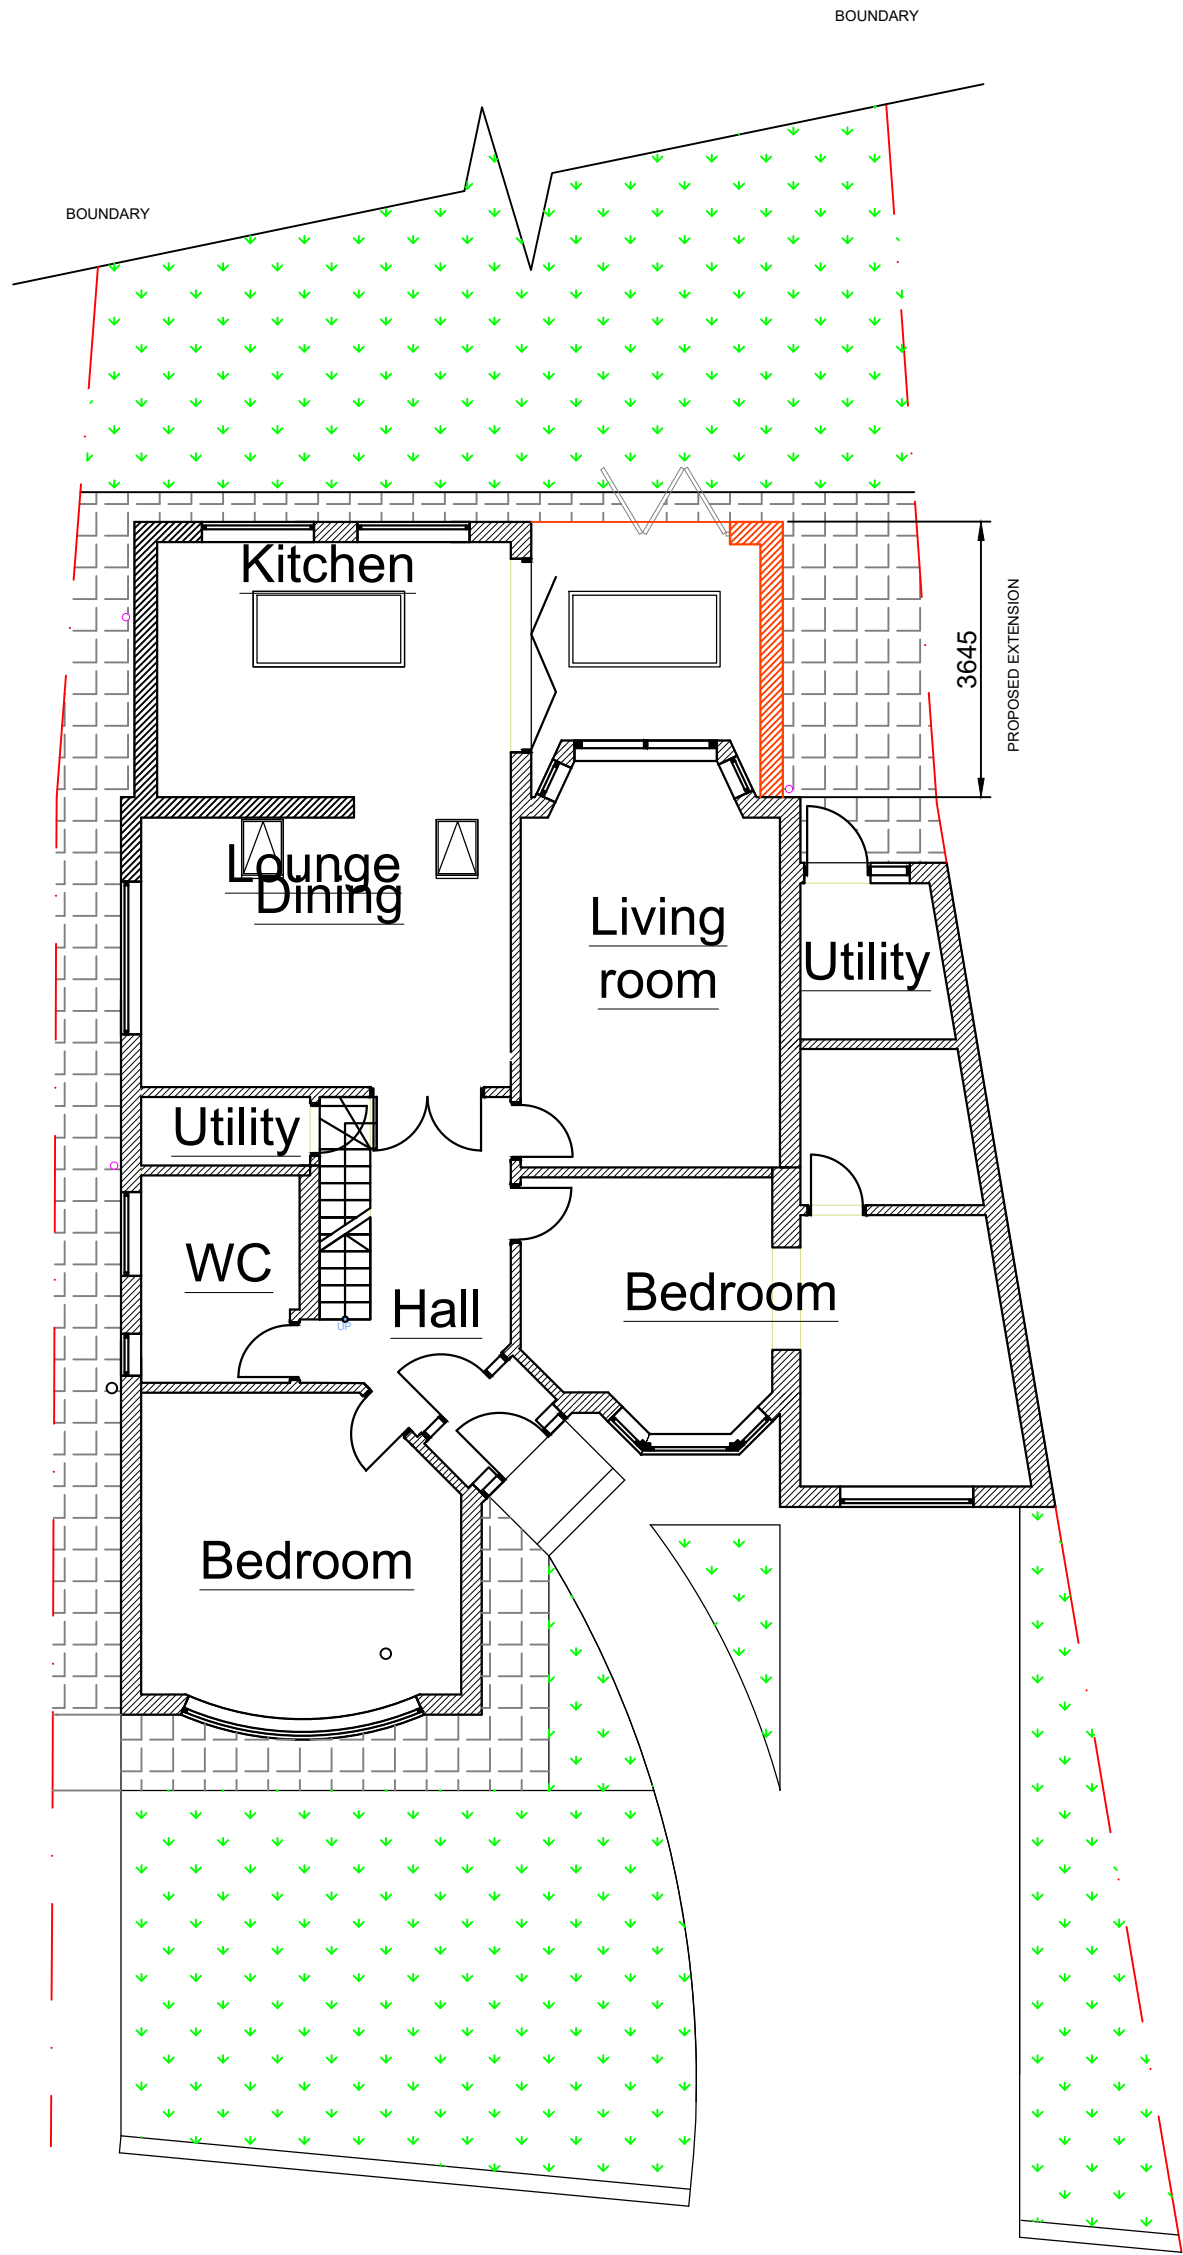

PROPOSED GROUND FLOOR PLAN

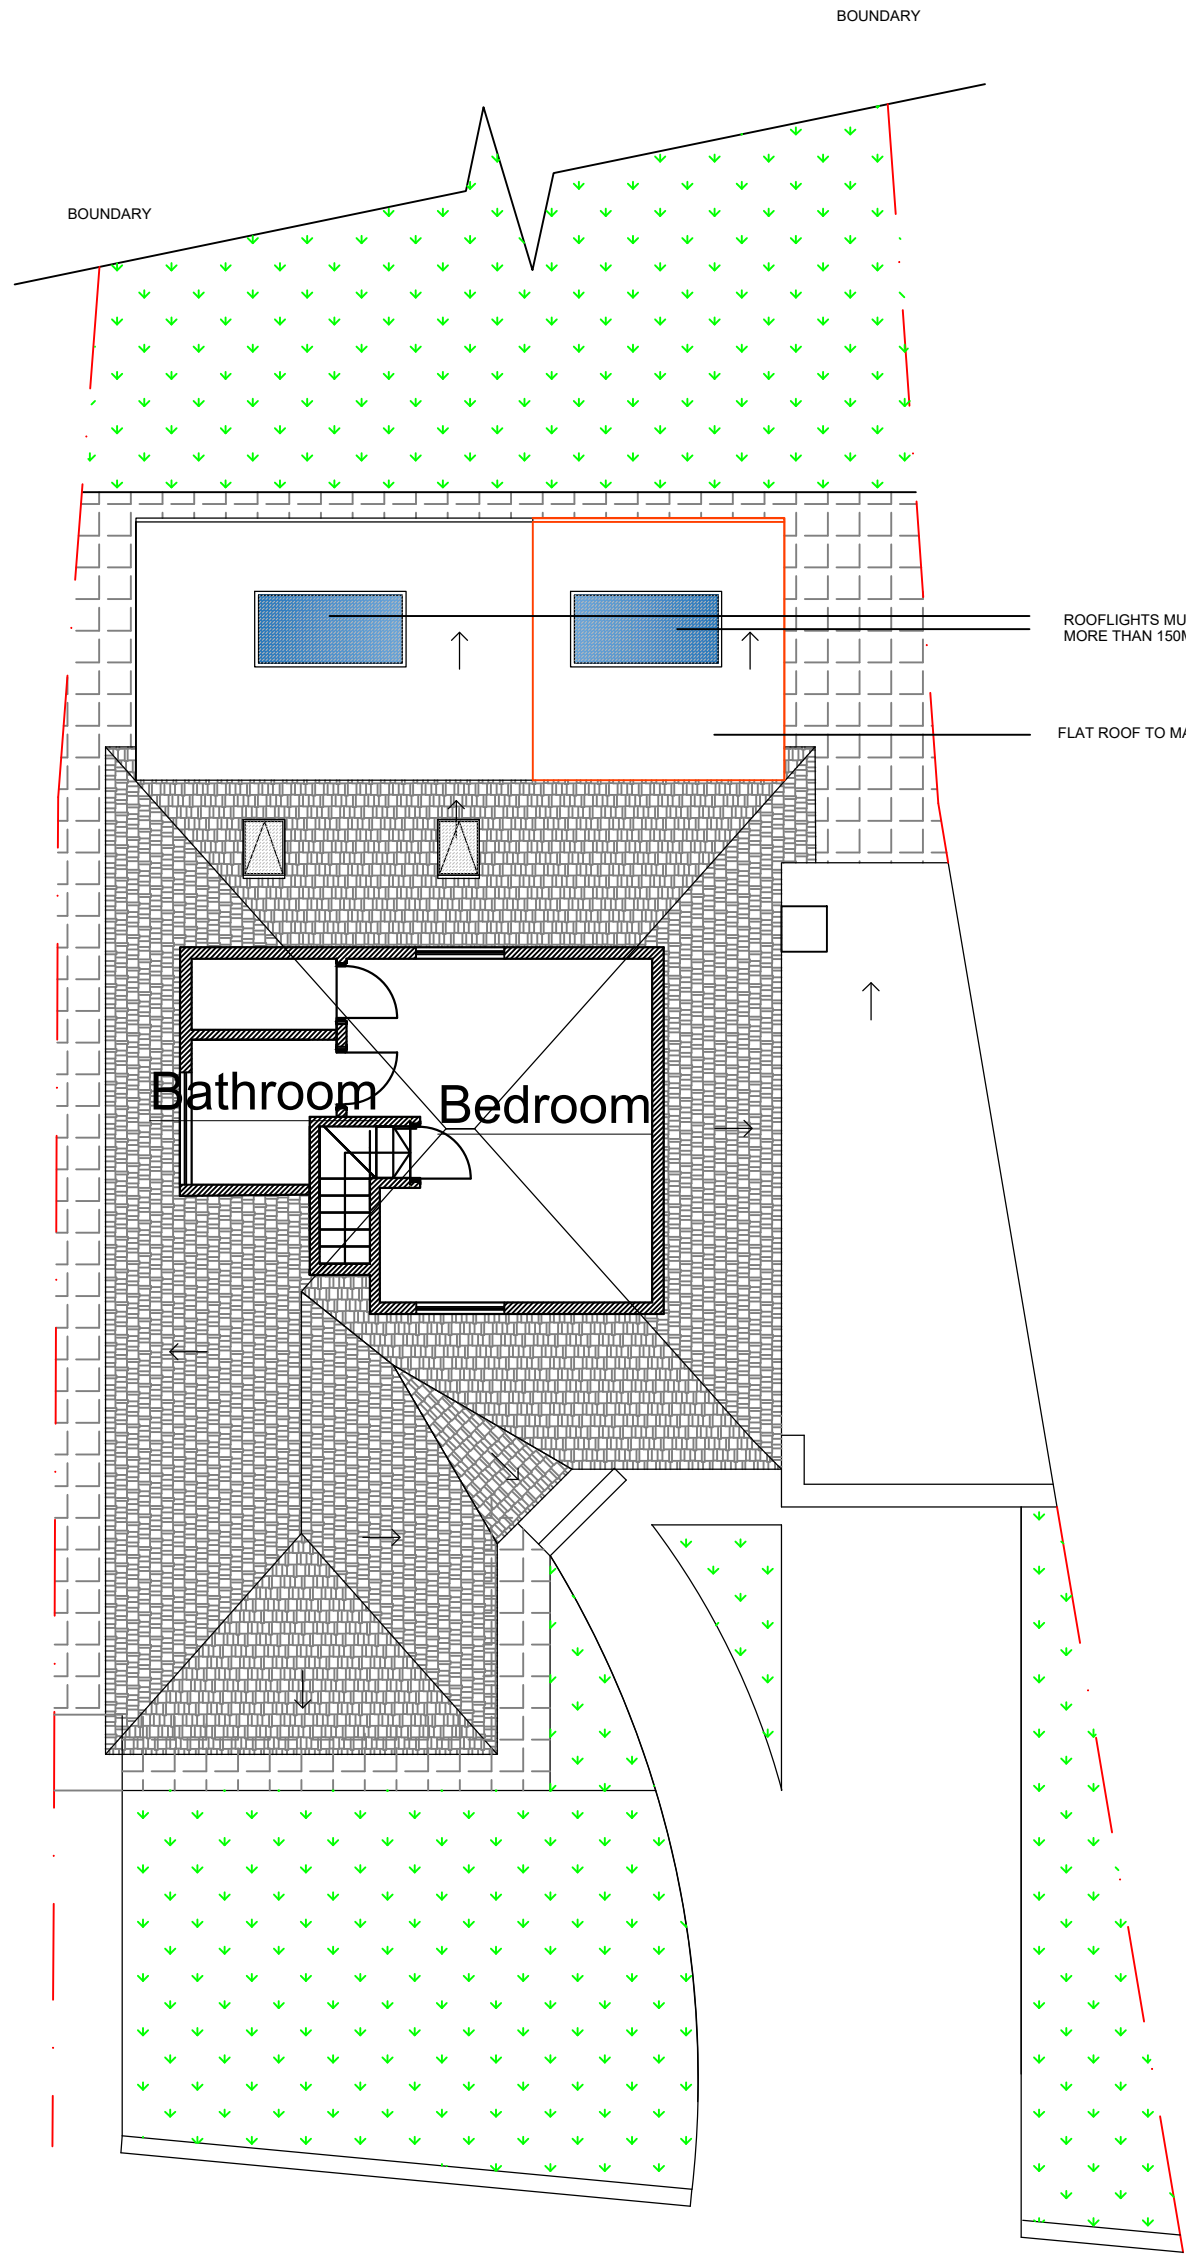


PROPOSED FIRST FLOOR PLAN

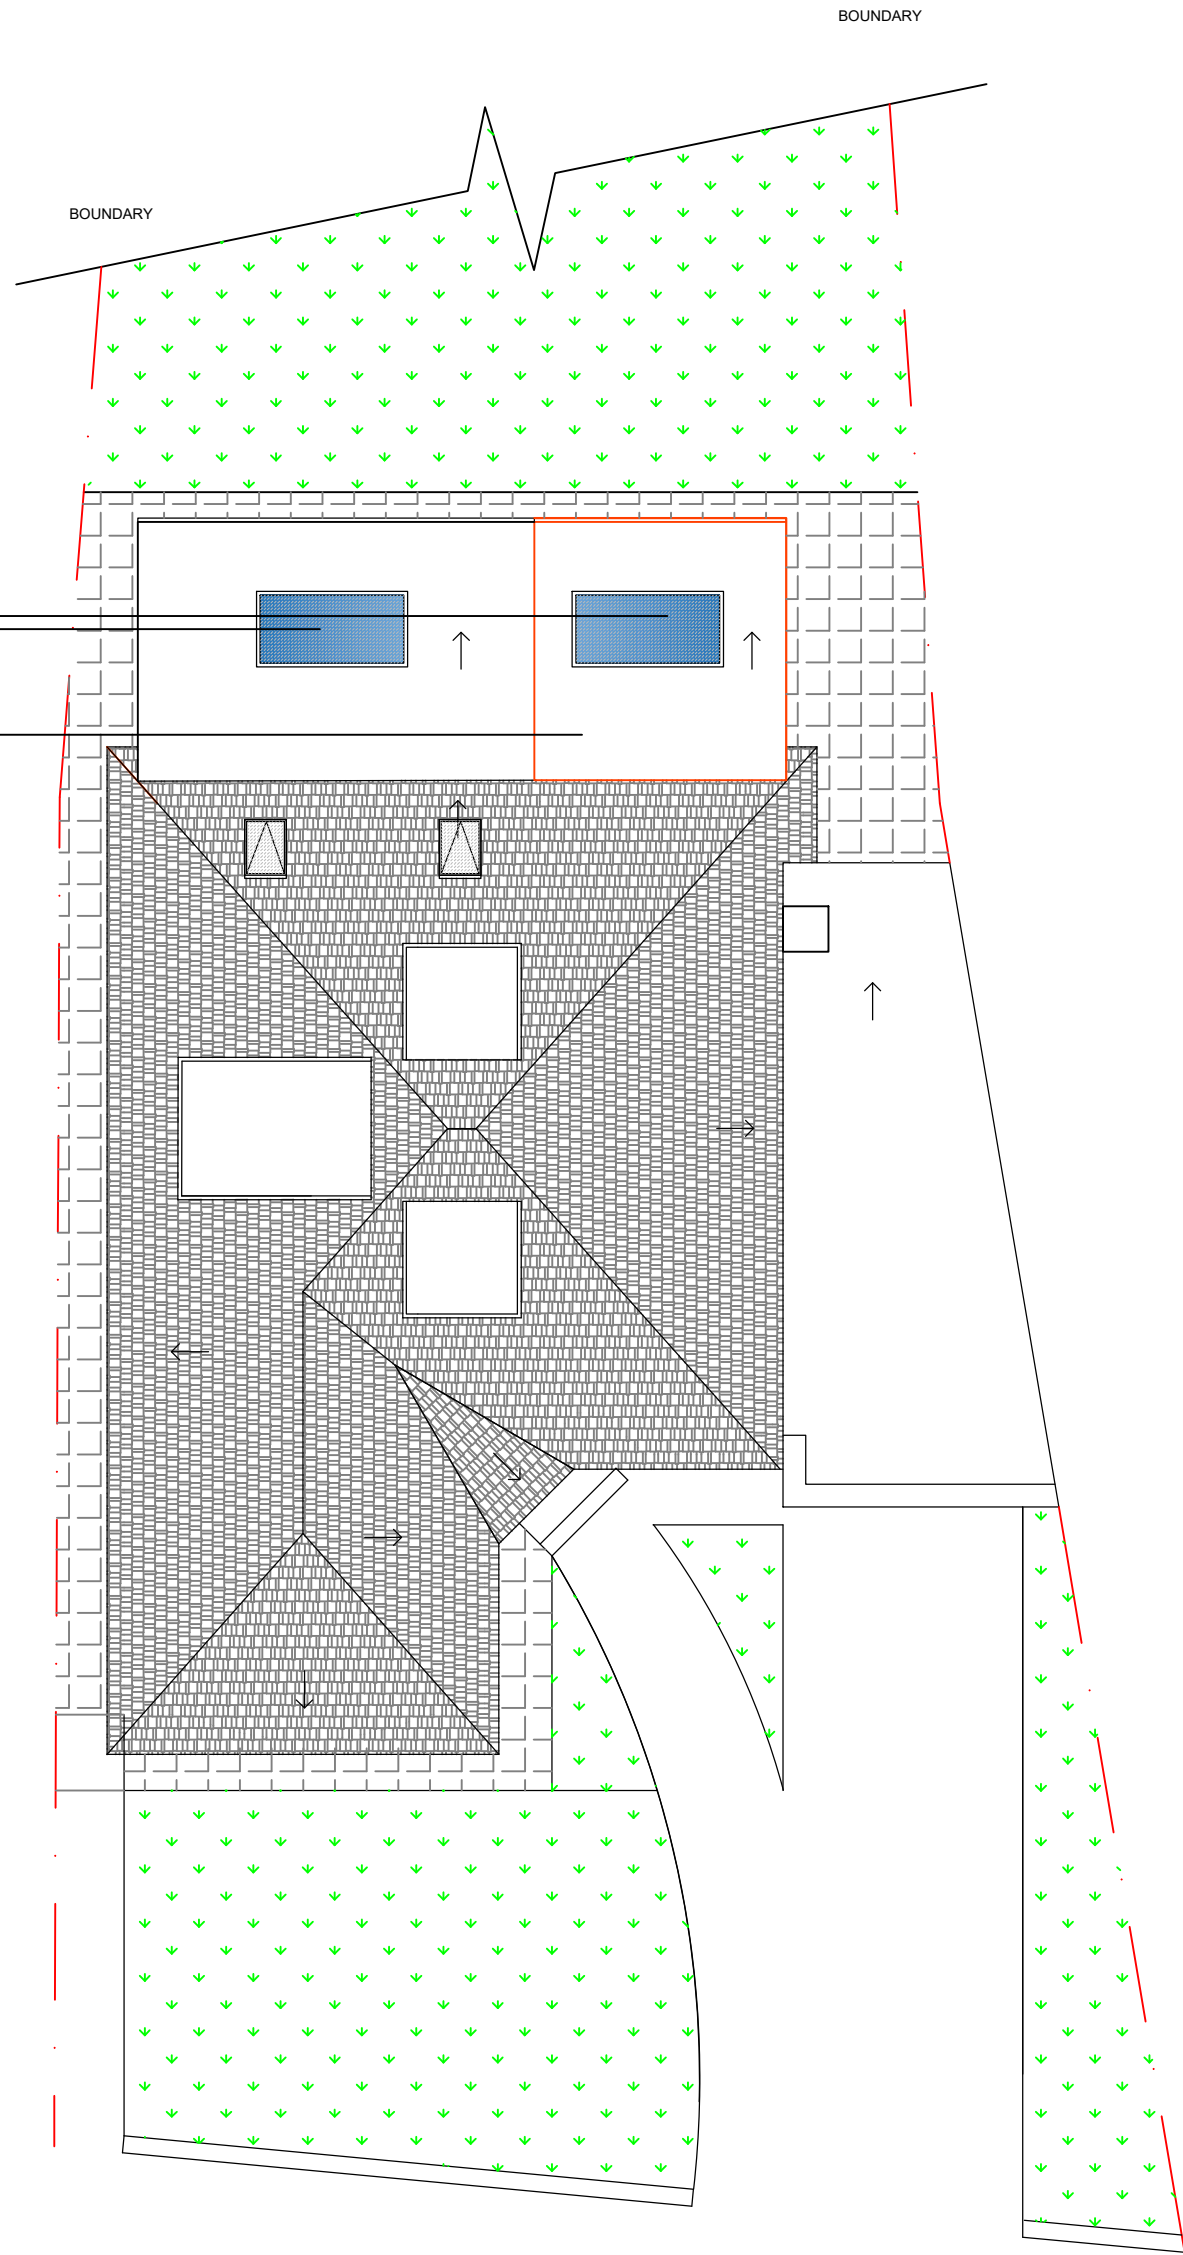


PROPOSED ROOF PLAN




PROPOSED FRONT ELEVATION

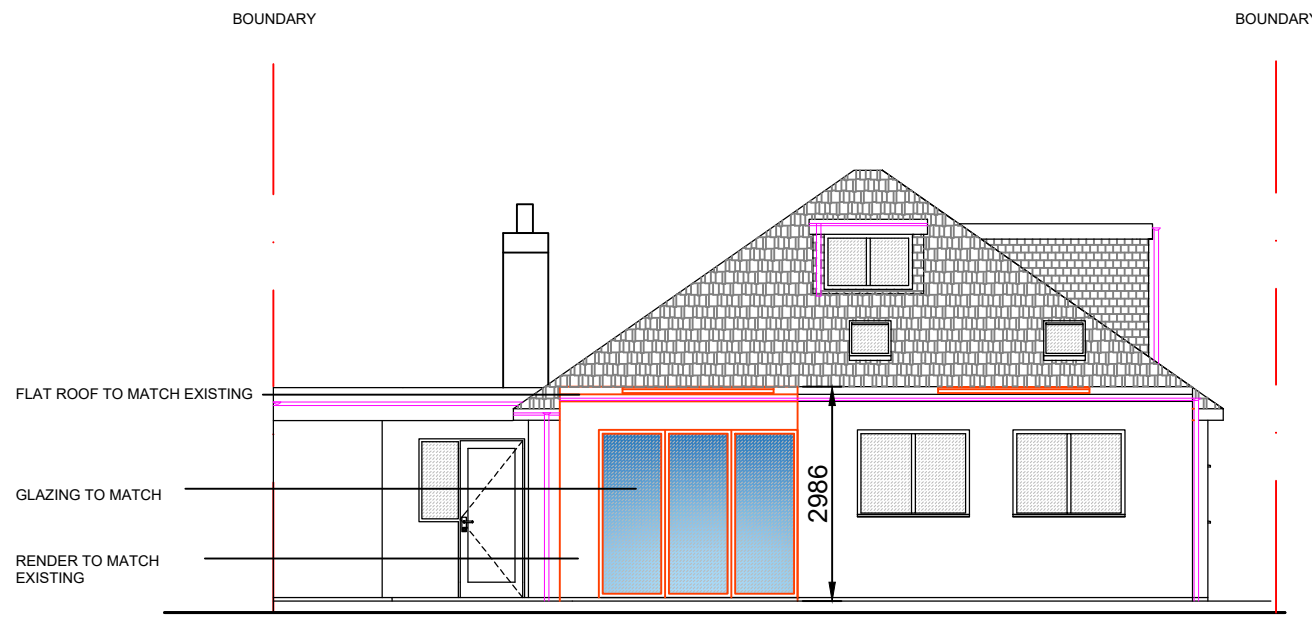


PROPOSED REAR ELEVATION

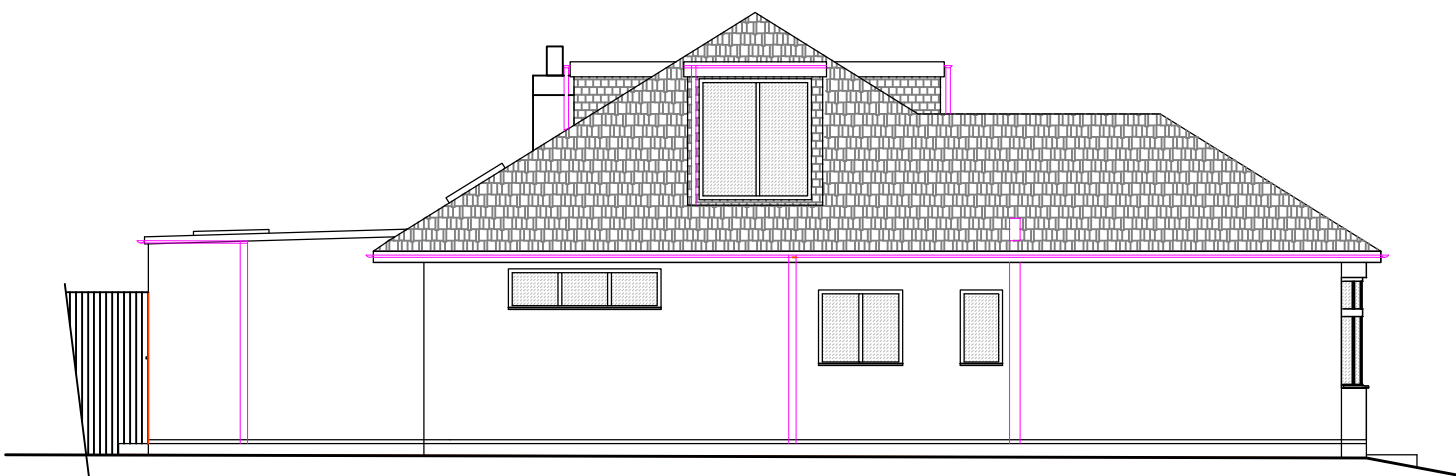

PROPOSED LEFT SIDE ELEVATION

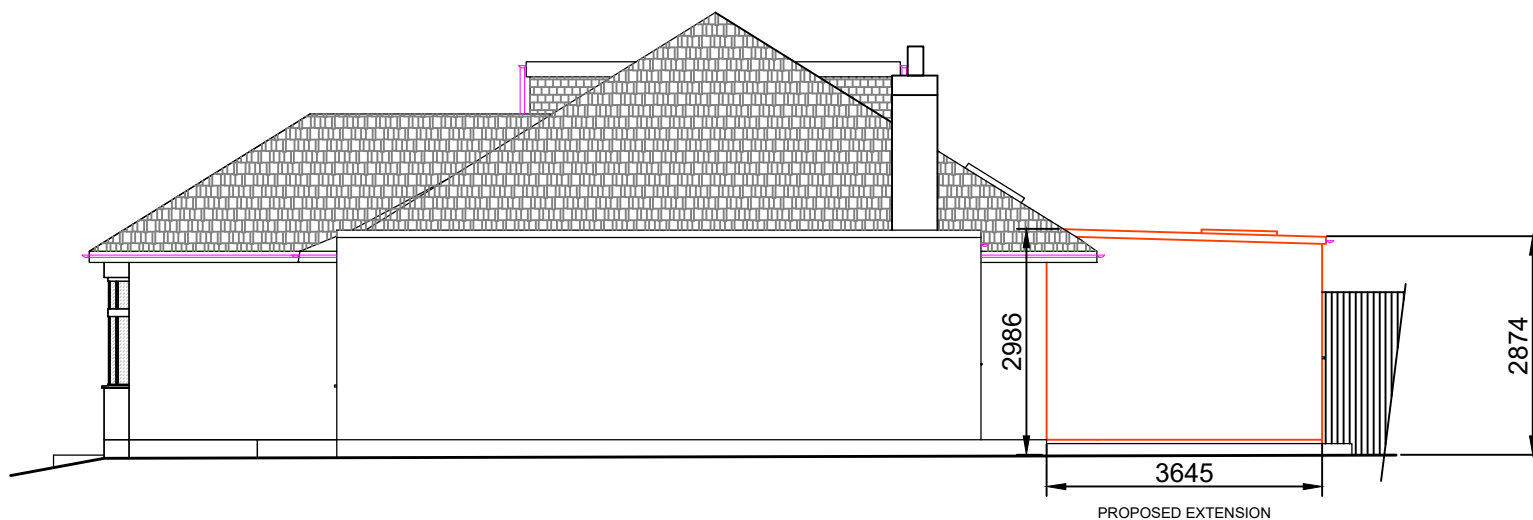

PROPOSED RIGHT SIDE ELEVATION

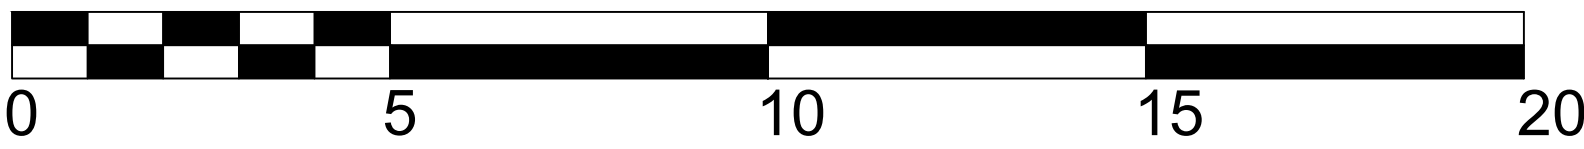

SCALE BAR 1:100

**SPECIFICATION**

Ensure all working drawings are approved by Planning & Building Control & That they are the current revised drawings before any works start on site.

Inform the Building Control department that the works are about to commence on site after receiving an approved decision from building control in writing.

where works involve demolition to ensure that all elements of the building and adjoining structures are accounted for and that all necessary propping and temporary supports are in place.

Request a copy of the party wall award where works affect party wall or involve excavations within 3 metres of adjoining properties.

Any Alterations to these drawings or changes effect on site during construction, could materially affect sizes of structural members that have been designed and adopted on plan. The later should be brought to the notice of the designer.

No work appertaining to the plans should be carried out until the plan and calculations have been examined by the local authority. Any works carried out before such approval is obtained, is done solely at contractors or owners risk.

COPYRIGHT TAILORED ARCHITECTURE & INTERIORS LTD.

**NOTES**

TO ONLY BE USED FOR TENDER/QUOTE  
DO NOT CONSTRUCT BEFORE PLANNING  
SUPPLIERS AND CONTRACTOR TO CARRY OUT SITE MEASURE.

| ISSUE | DATE       | REVISION |
|-------|------------|----------|
| 001   | 01/03/2022 |          |

**DRAWING STATUS**

| ISSUE | DATE       |
|-------|------------|
| 001   | 01/03/2022 |

**CONTRACTOR**

TAILORED DEVELOPMENTS

**DESIGNER**

TAILORED DEVELOPMENTS

**PROJECT**

24 HILLSIDE CRESCENT  
NORWICH  
NR6 1PB

**DRAWING TITLE**

PROPOSED FLOOR PLANS AND ELEVATIONS

| CONTRACT NO. | SCALE      | DWG NO. | REV. |
|--------------|------------|---------|------|
|              | 1:100 @ A1 | 02      | 01   |

**CHECKED BY**

P.T

**TAILORED**

www.tailored.co.uk  
0203 833 7321

Facebook Instagram LinkedIn

Copyright Tailored Developments