




KEITH ROAD

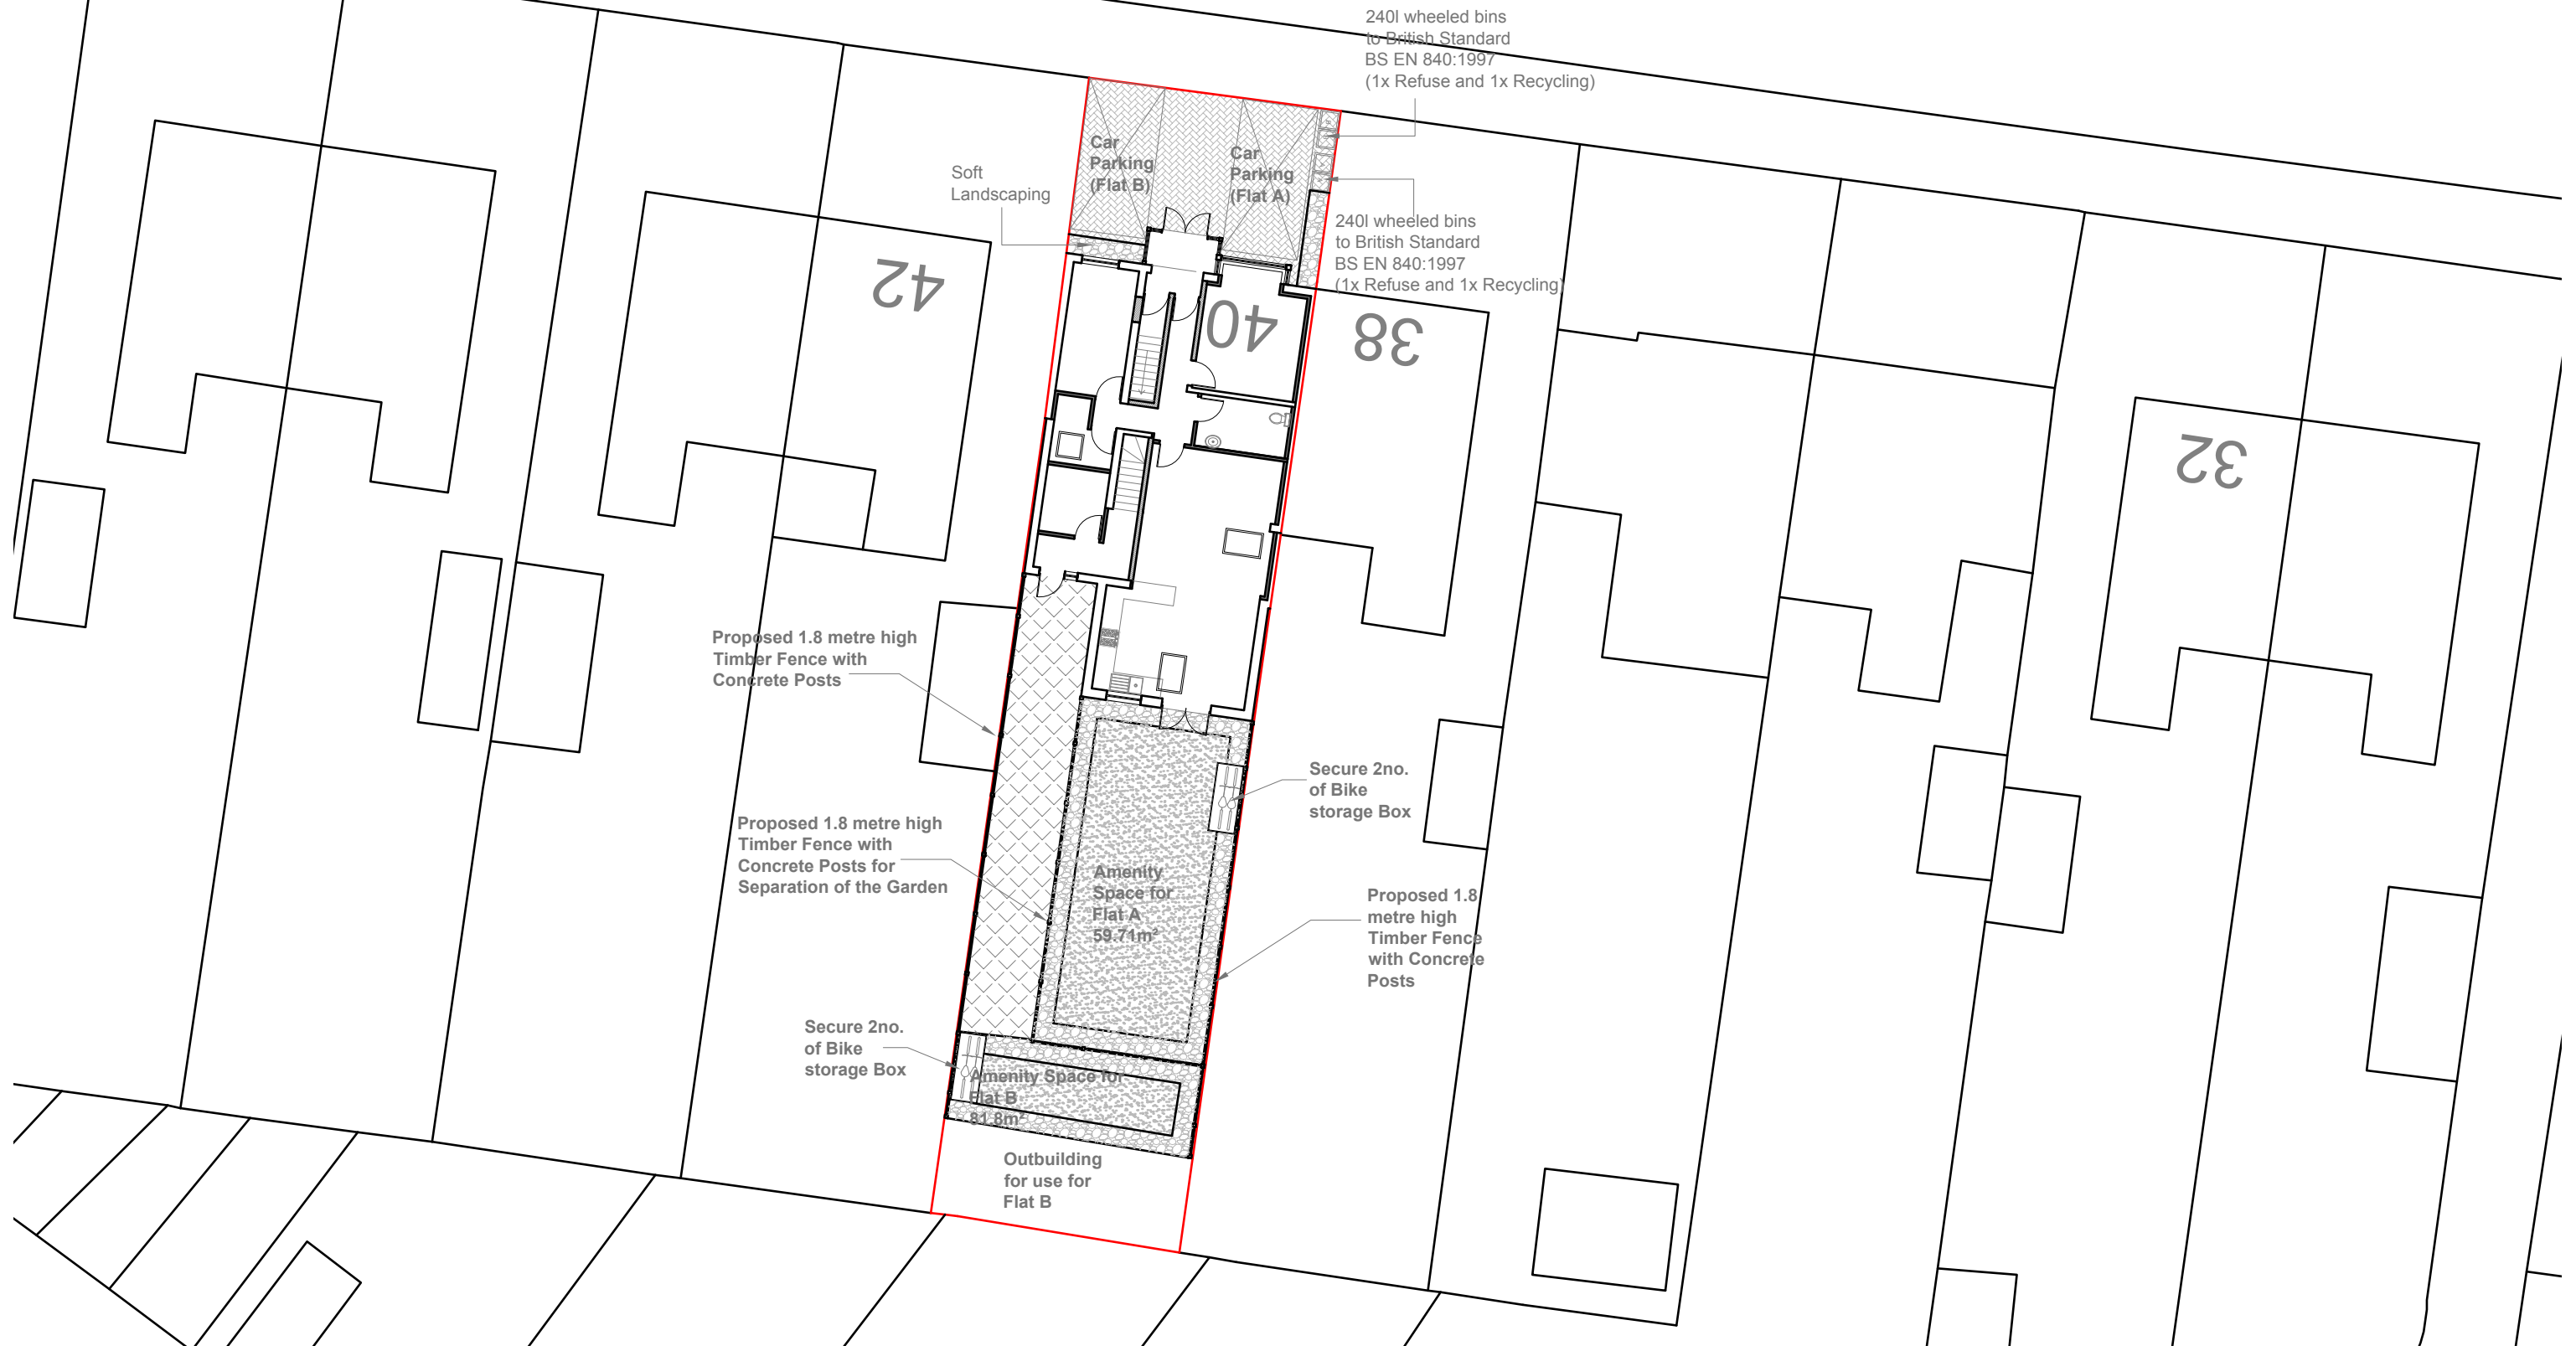



1:200

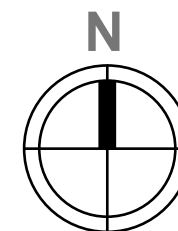


Modhwadia Design Services	Project:	Title:	Scale: 1:200@A3
	40 Keith Road Hayes UB3 4HP	Site Plan	Date: 09.12.2020
			Drawing No.: MD/6021B - 07A/BK
			Revision
239 Western Road, Southall, Middlesex, UB2 5HS 020 8571 1369			

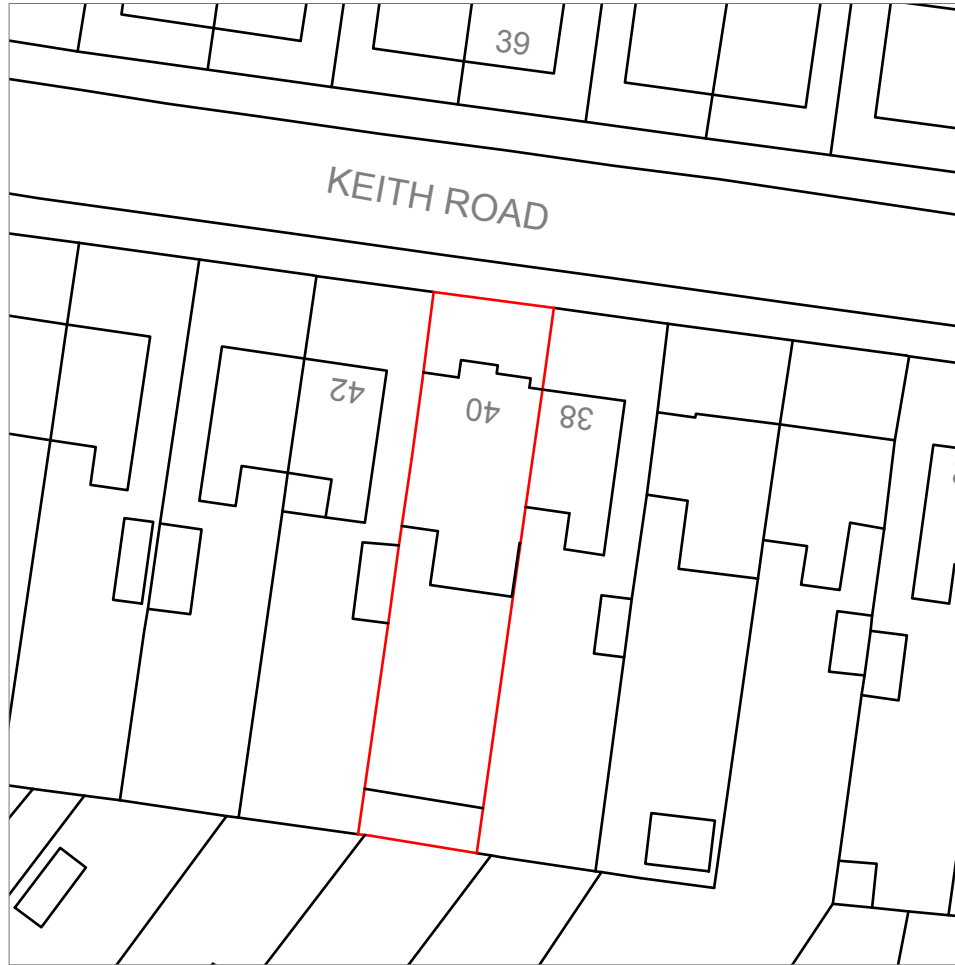

Block Plan
Scale:1:500

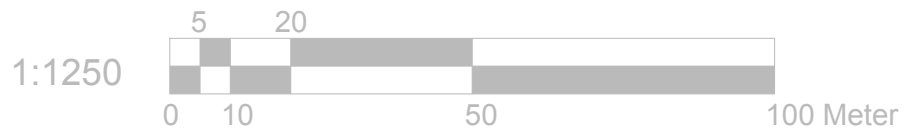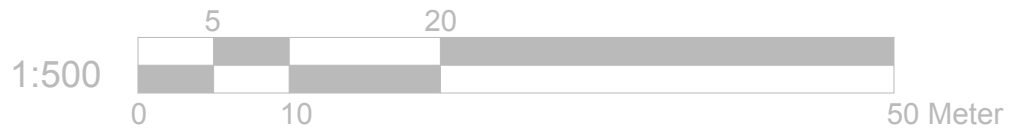

Location Plan
Scale:1:1250

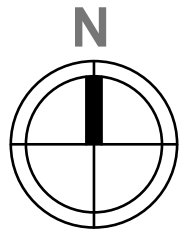

Modhwadia Design Services	Project:	Title:	Scale: 1:1250/500@A4
	40 Keith Road	Location Plan	Date: 09.12.2020
	Hayes	Block Plan	Drawing No.:
	UB3 4HP		MD/6021B - 08A/BK
			Revision
239 Western Road, Southall, Middlesex, UB2 5HS 020 8571 1369			