




SCALE 1:1250
0 12500 50000


01 SITE LOCATION PLAN
1 : 1250




02 SITE PHOTOS
NOT TO SCALE

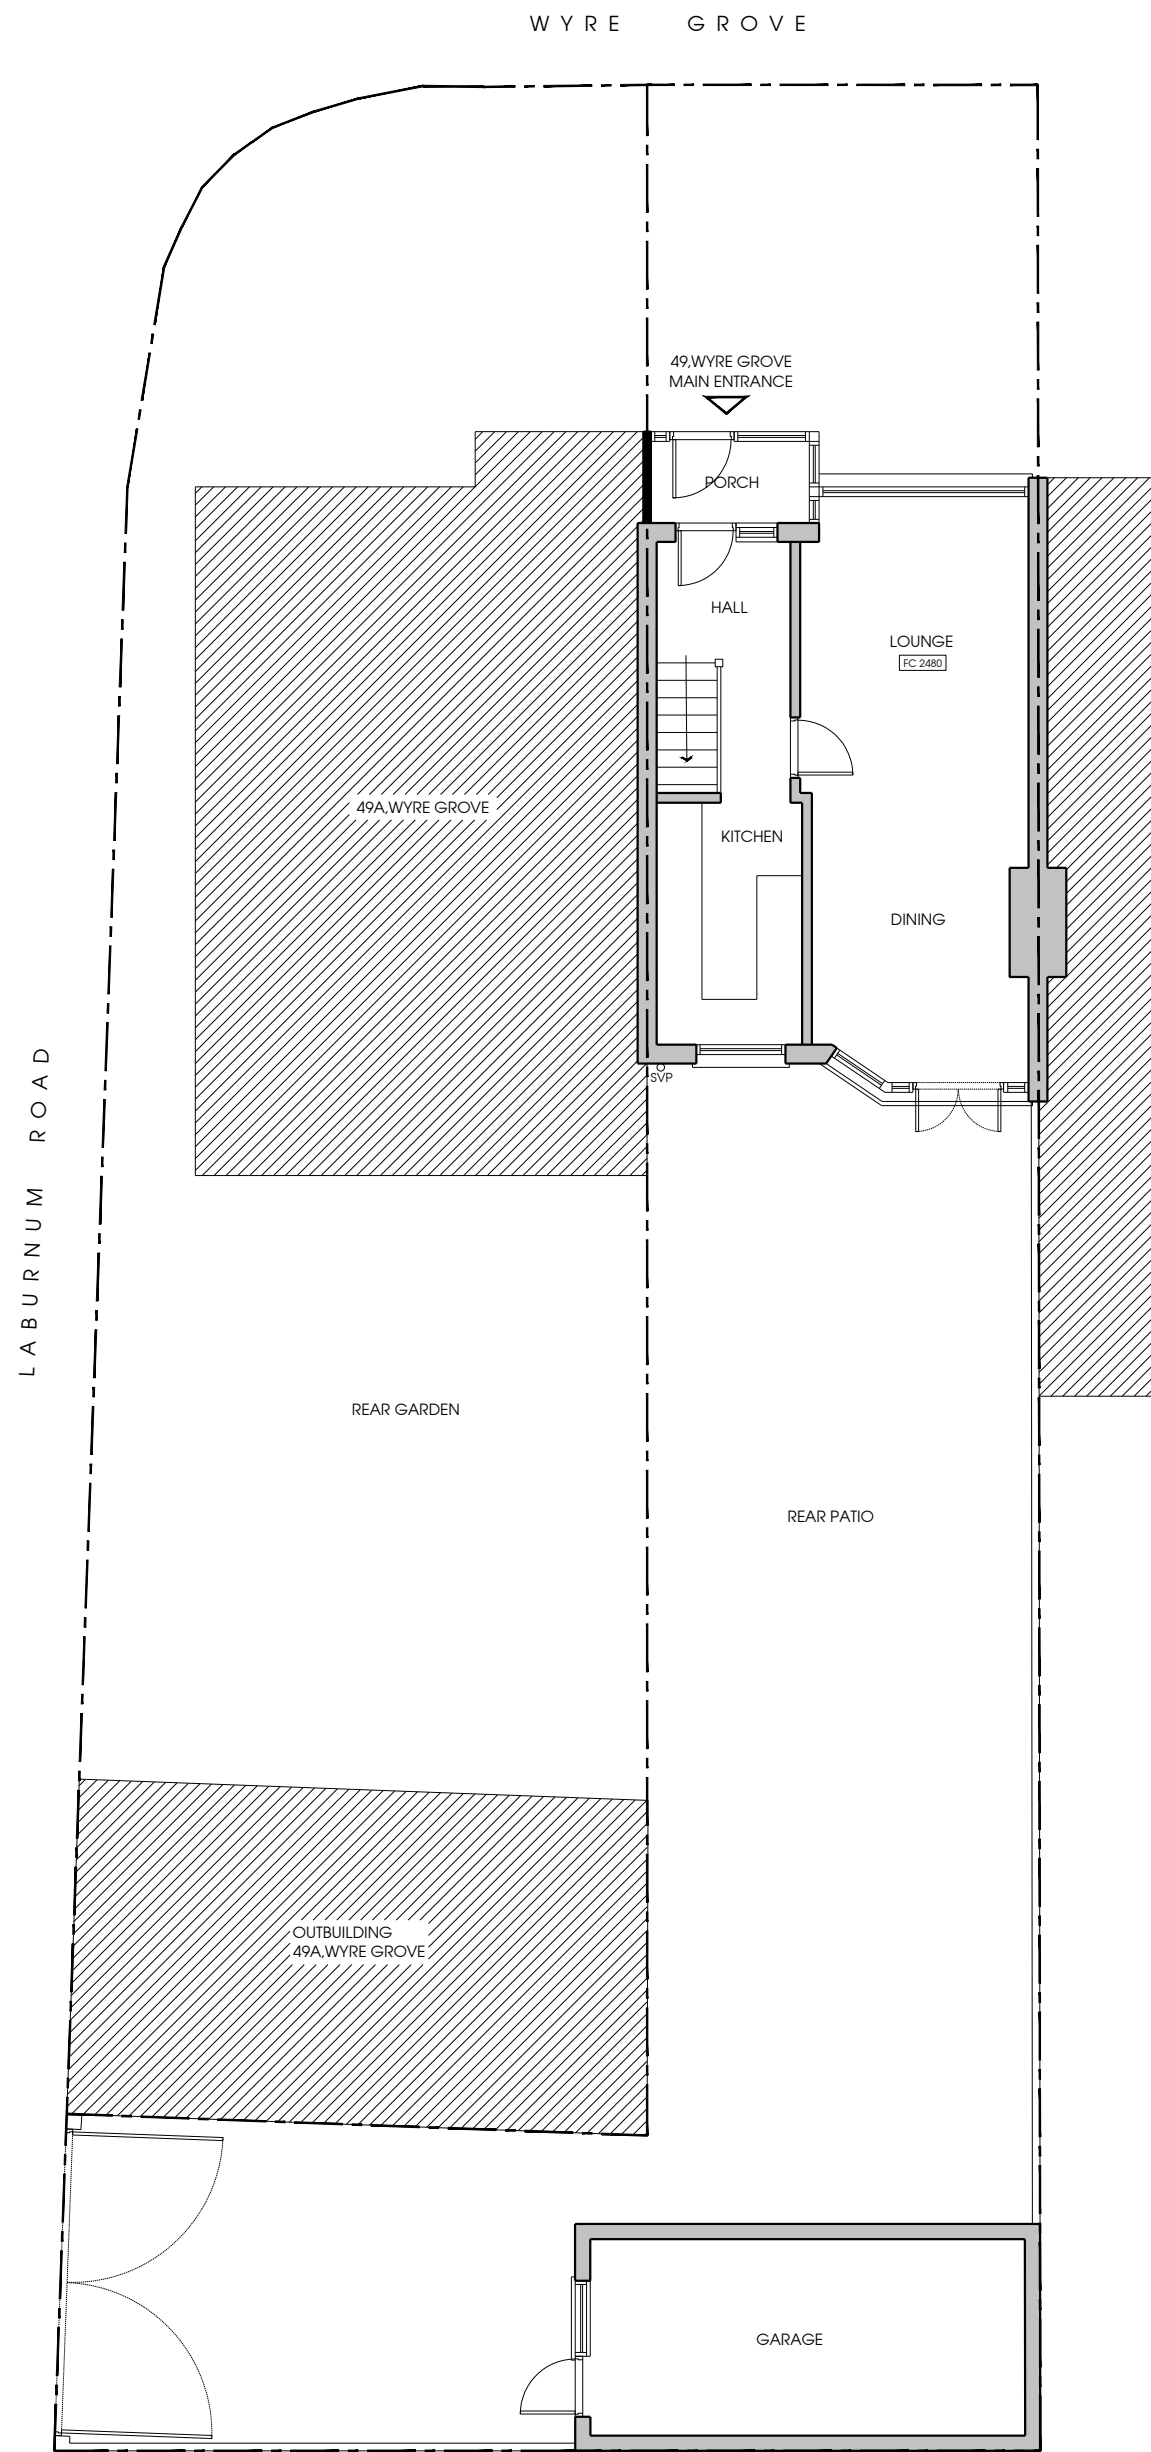


03 EXISTING GROUND FLOOR PLAN
1 : 100

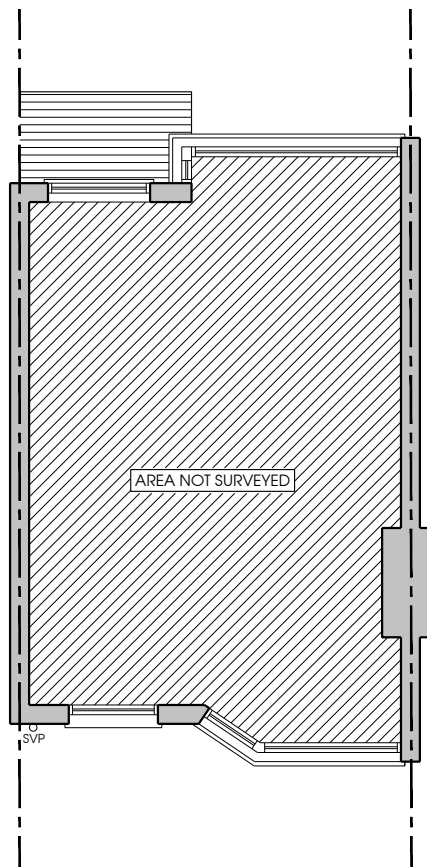


04 EXISTING FIRST FLOOR PLAN
1 : 100

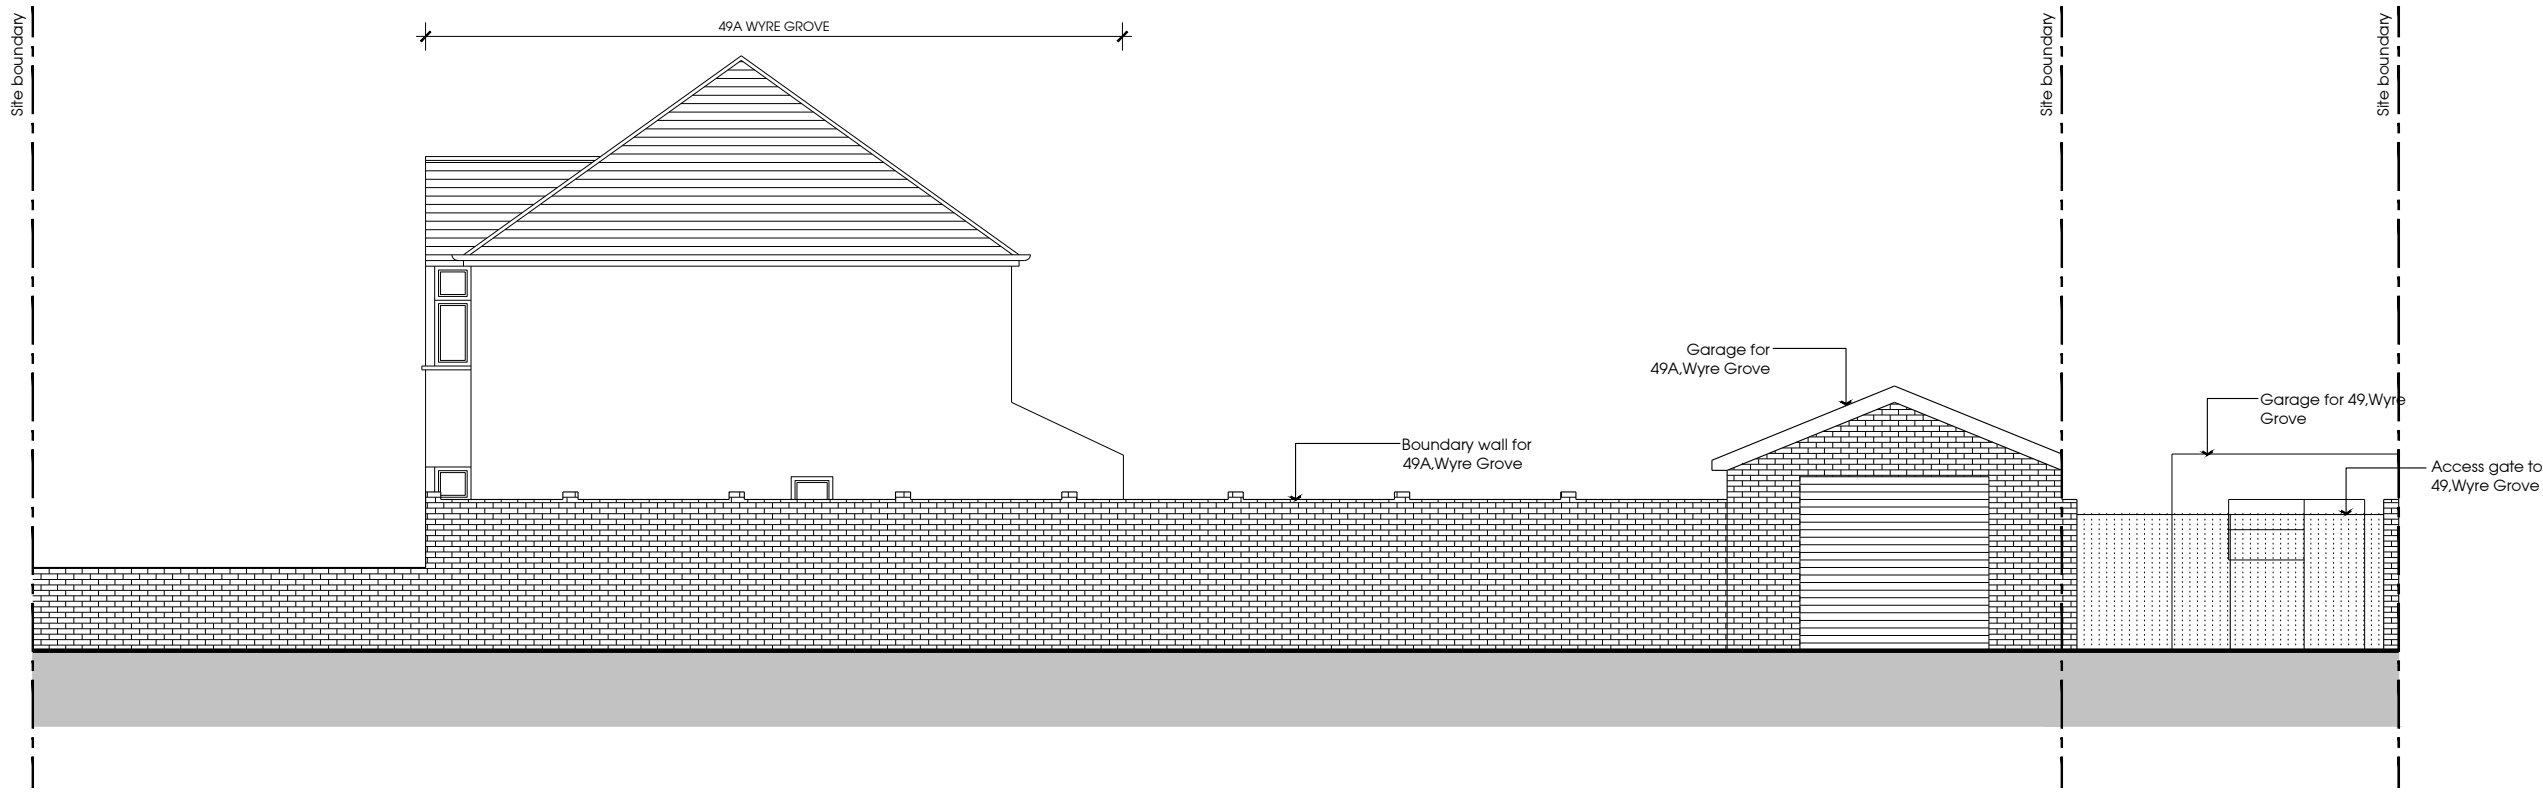

05 EXISTING FLANK ELEVATION (VIEW FROM LABURNUM ROAD)
1 : 100

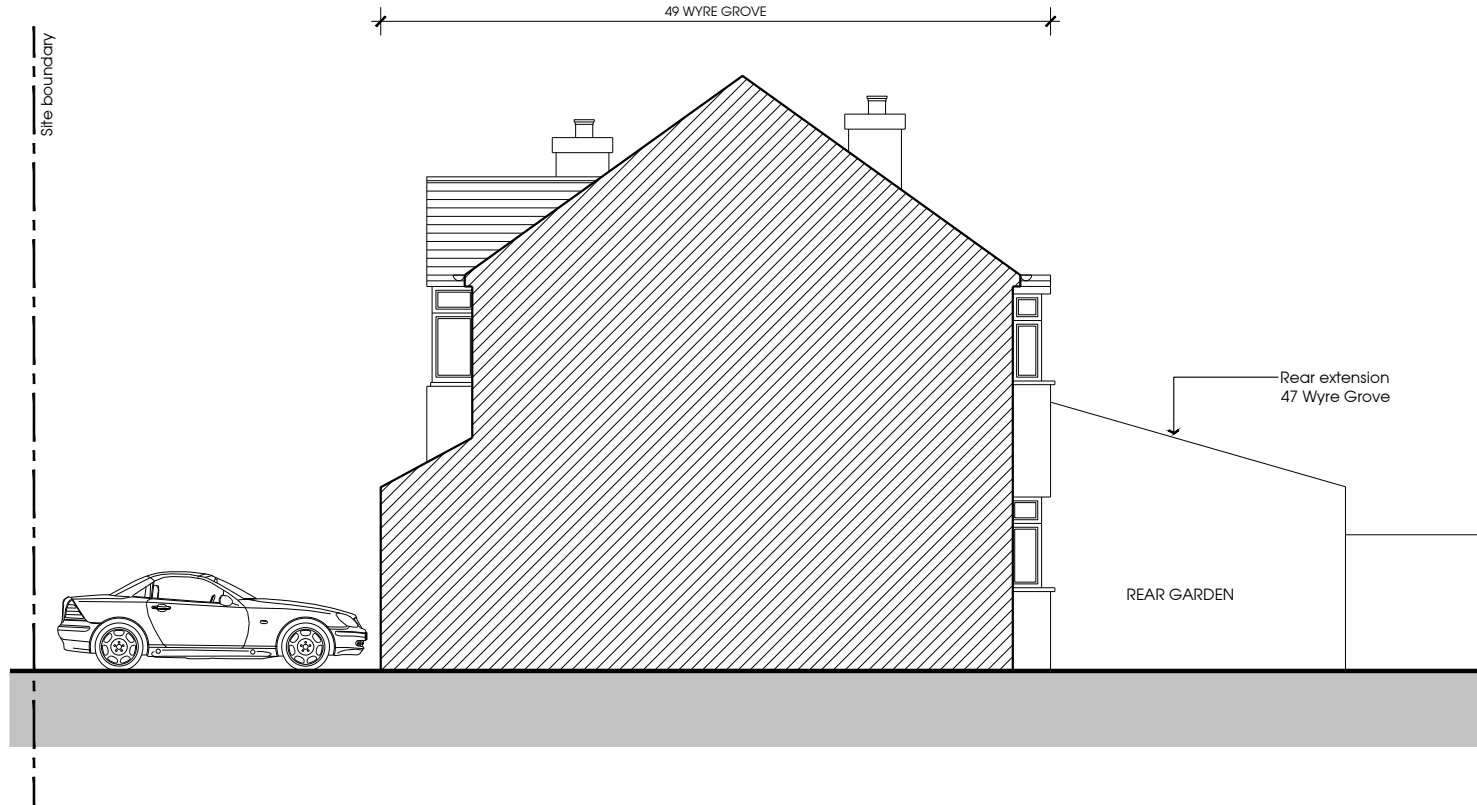

06 EXISTING FLANK ELEVATION
1 : 100

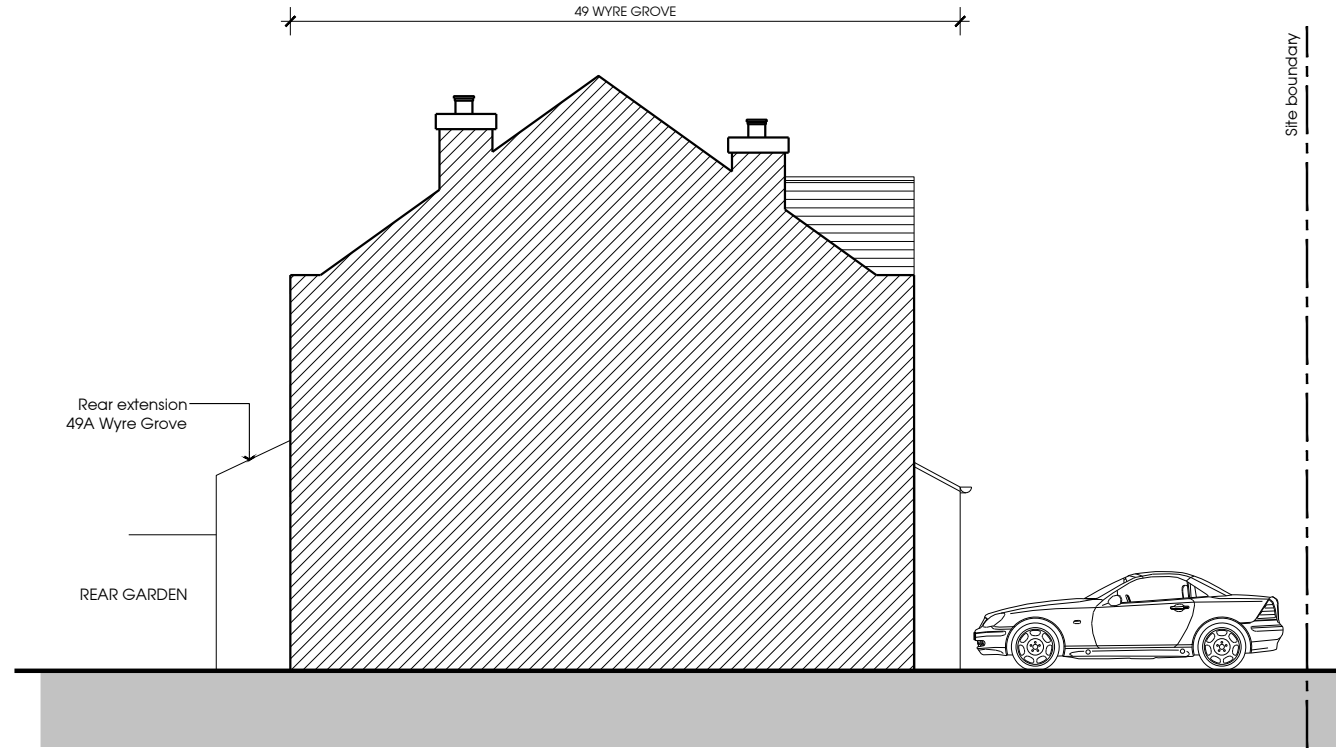

06 EXISTING FLANK ELEVATION
1 : 100



07 EXISTING REAR ELEVATION (VIEW FROM GARDEN)
1 : 100



08 EXISTING REAR ELEVATION
1 : 100



187 Carlton Avenue East, Wembley HA9 8GB
tel: 0203 3710259 mob: 07957 442457
email: info@rsdes.com web: www.rsdes.com

NOTES:
THE CONTRACTOR IS TO CHECK ALL DIMENSIONS, DRAIN RUNS AND GENERAL CONDITIONS ON THE SITE BEFORE WORKS COMMENCE AND INFORM RS DESIGNS IMMEDIATELY UPON DISCOVERY OF ANY ERRORS, OMISSIONS OR DISCREPANCIES. ALL WORKS ARE TO BE CARRIED OUT IN ACCORDANCE WITH CURRENT BUILDING REGULATIONS, BRITISH STANDARDS, CODE OF PRACTICE AND LOCAL AUTHORITY REQUIREMENTS. DO NOT SCALE FROM THIS DRAWING WITHOUT FIRST OBTAINING WRITTEN AUTHORIZATION FROM RS DESIGNS.
THIS DRAWING IS THE PROPERTY OF RS DESIGNS AND IS ISSUED ON THE CONDITION THAT IT IS NOT REPRODUCED, DISCLOSED OR COPIED TO ANY UNAUTHORISED PERSON IN WHOLE OR PART WITHOUT PRIOR WRITTEN CONSENT.

SCALE 1:100
0 1000 2000 5000



REV: DATE: DESCRIPTION:

CLIENT:
MR P K RODA

PROJECT:
49 WYRE GROVE
HAYES
UB3 4PH

TITLE:
SITE LOCATION PLAN, SITE PHOTOS, EXISTING & PROPOSED
FLOOR PLANS AND ELEVATIONS

SCALED:
1:100 @ A1

DATE:
NOV. 2017

DRAWN: KM
CHECKED:
AUTHORISED: SP

DRAWING No: RSD2352 - 001
REVISION:

ISSUE:
PLANNING