




Note: The Drawings is for planning purpose and should not be used for construction.
All dimensions should be confirmed on site and any deviation should be reported back to designer.

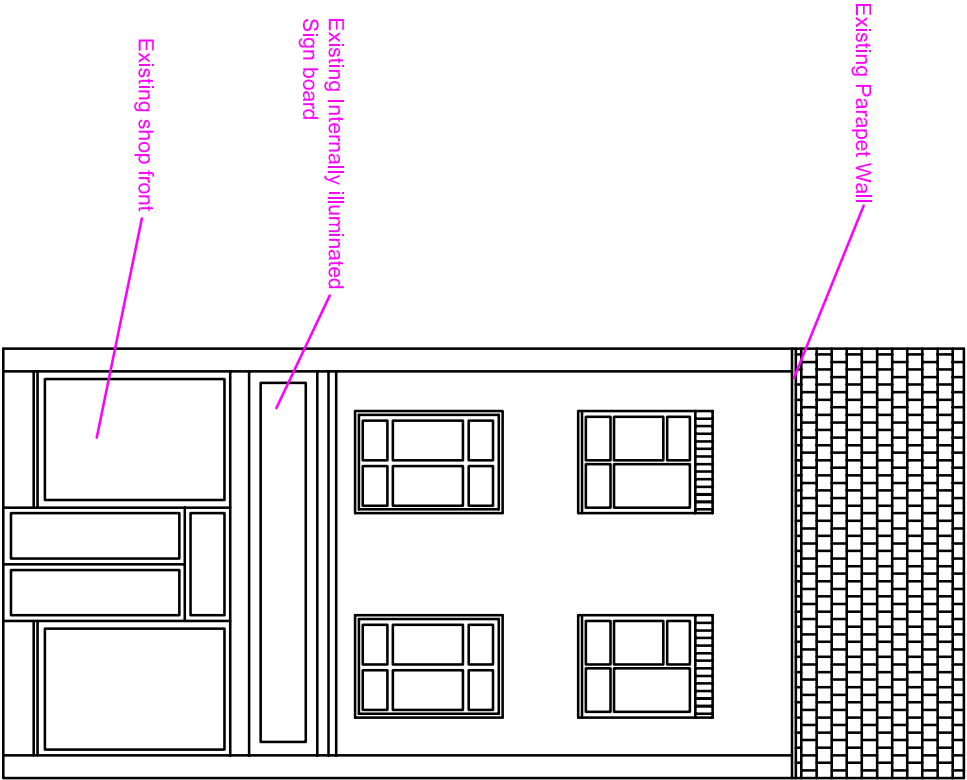


Existing Front Elevation @1:100

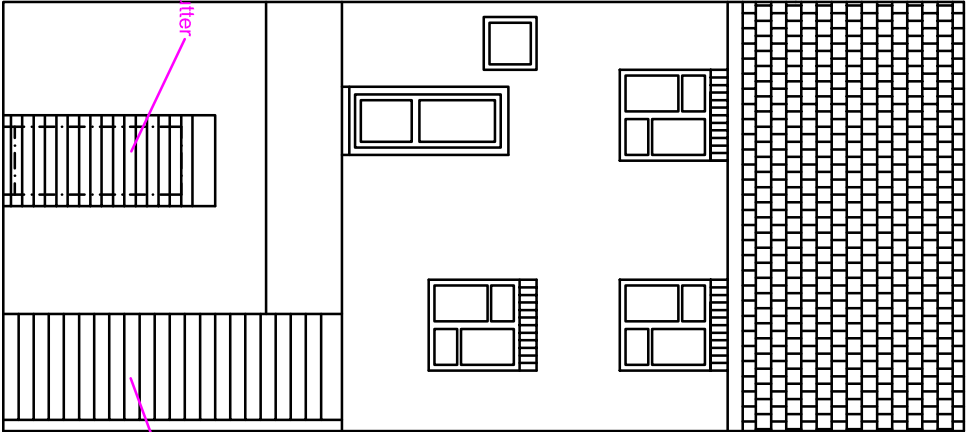


Existing Rear Elevation @1:100

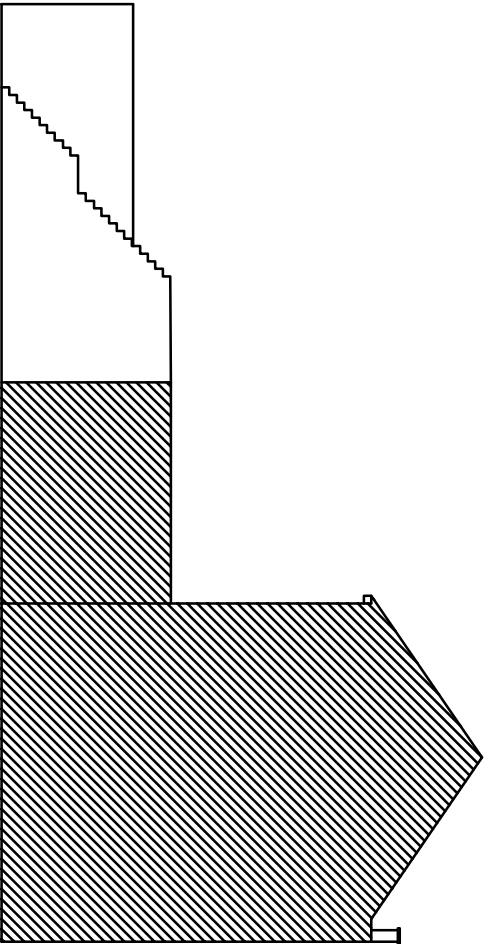

Existing Side Elevation (LHS) @1:200

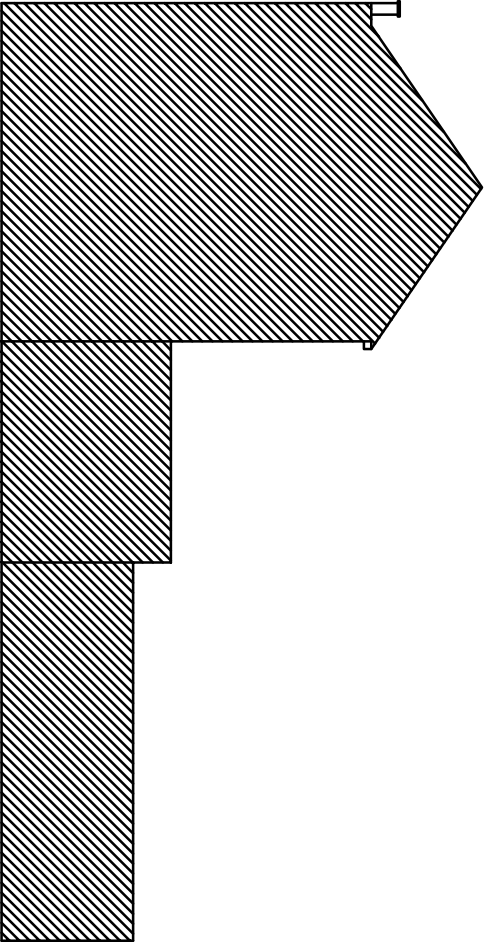

Existing Side Elevation (RHS) @1:200

 Proposed Development: Change of Use from A1 to A3/A5	Site Address: Ground floor 692-694 Uxbridge Road Hayes UB4 0RT	Revisions: <table><tr><th>Rev</th><th>Date</th><th>Description</th></tr><tr><td>A</td><td>02/07/2018</td><td></td></tr><tr><td></td><td></td><td></td></tr><tr><td></td><td></td><td></td></tr><tr><td></td><td></td><td></td></tr><tr><td></td><td></td><td></td></tr></table>	Rev	Date	Description	A	02/07/2018														Drawing Description: Existing Elevations Drawing No: ART/2019/CU692UR/EE	Scale: 1:100, 1:200 Paper Size: A3 Sheet No: 2 of 4 	ART CONSULTANTS (UK) LTD 113 LONG LANE STANWELL TW19 7AL M:07960071377 E: ARTCONSULTANTSUK@GMAIL.COM
Rev	Date	Description																					
A	02/07/2018																						