




Note: The Drawings is for planning purpose and should not be used for construction.
All dimensions should be confirmed on site and any deviation should be reported back to designer.

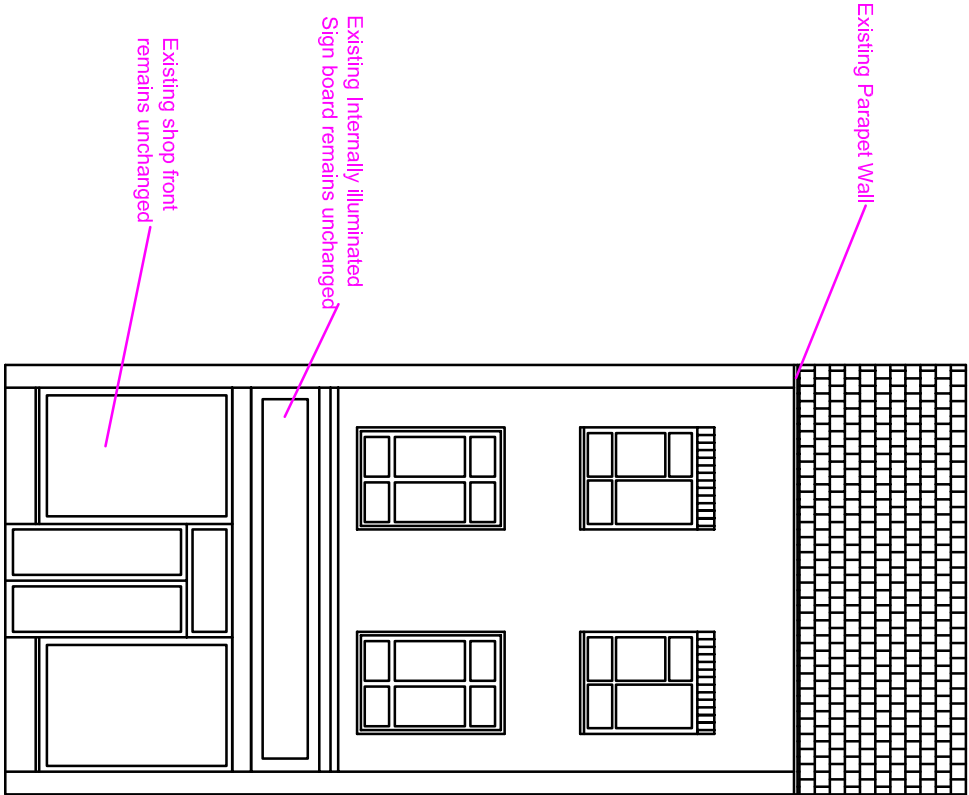


Proposed Front Elevation @1:100

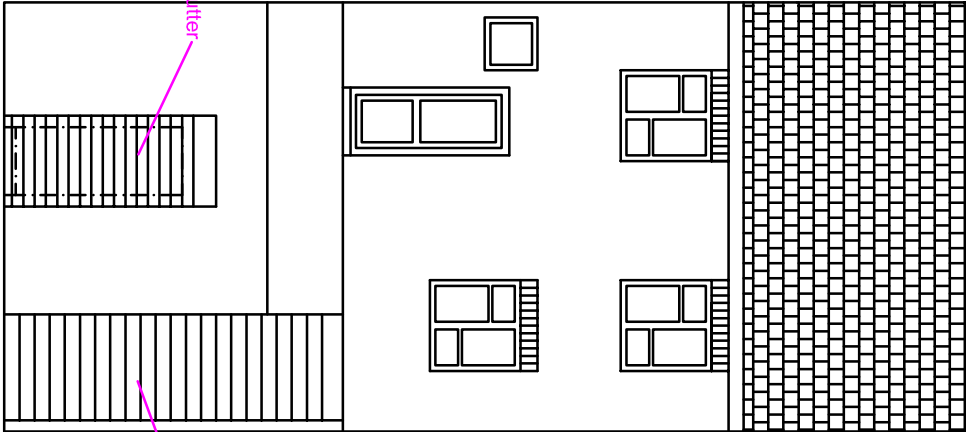

Proposed Rear Elevation@ 1:100

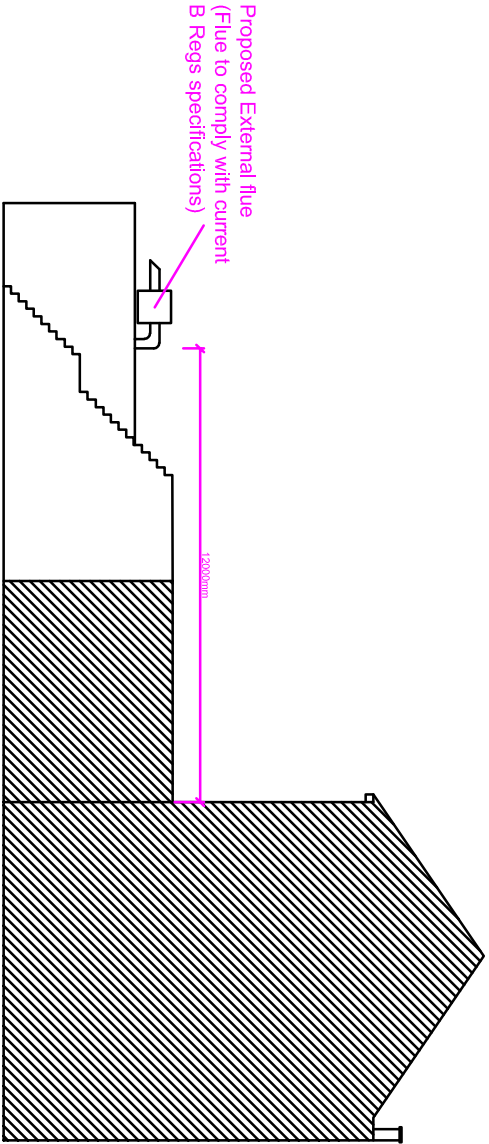

Proposed Side Elevation (LHS) @1:200

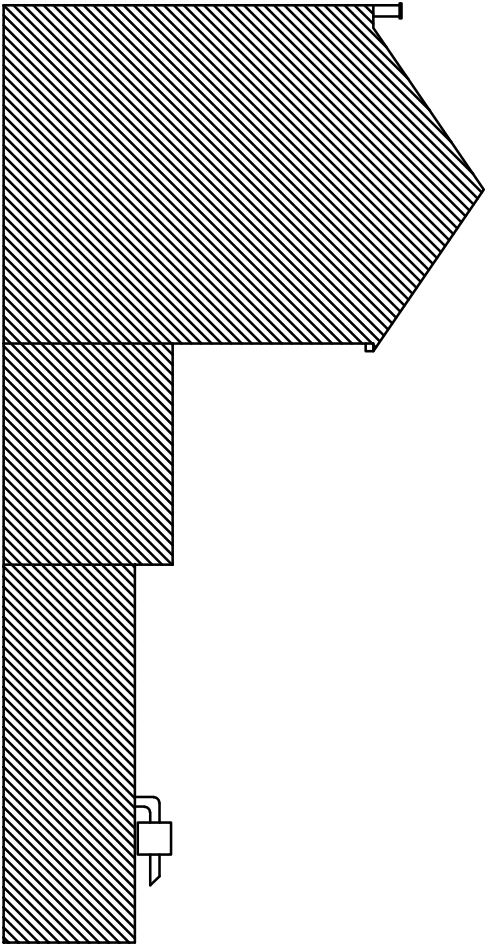

Proposed Side Elevation (RHS) @1:200

<u>Proposed Development:</u> Change of Use from A1 to A3/A5	<u>Site Address:</u> Ground floor 692-694 Uxbridge Road Hayes UB4 0RT	<u>Revisions:</u> <table><tr><th>Rev</th><th>Date</th><th>Description</th></tr><tr><td>A</td><td>02/07/2019</td><td></td></tr><tr><td></td><td></td><td></td></tr><tr><td></td><td></td><td></td></tr><tr><td></td><td></td><td></td></tr><tr><td></td><td></td><td></td></tr></table>	Rev	Date	Description	A	02/07/2019														<u>Drawing Description:</u> Proposed Elevations <u>Drawing No:</u> ART/2019/CU692UR/PE	Scale: 1:100, 1:200 Paper Size: A3 Sheet No: 3 of 4 	ART CONSULTANTS (UK) LTD 113 LONG LANE STANWELL TW19 7AL M:07960071377 E: ARTCONSULTANTSUK@GMAIL.COM
Rev	Date	Description																					
A	02/07/2019																						