


Note: This Drawing is for planning purpose and should not be used for construction.
All dimensions should be confirmed on site and any deviation should be reported back to designer.

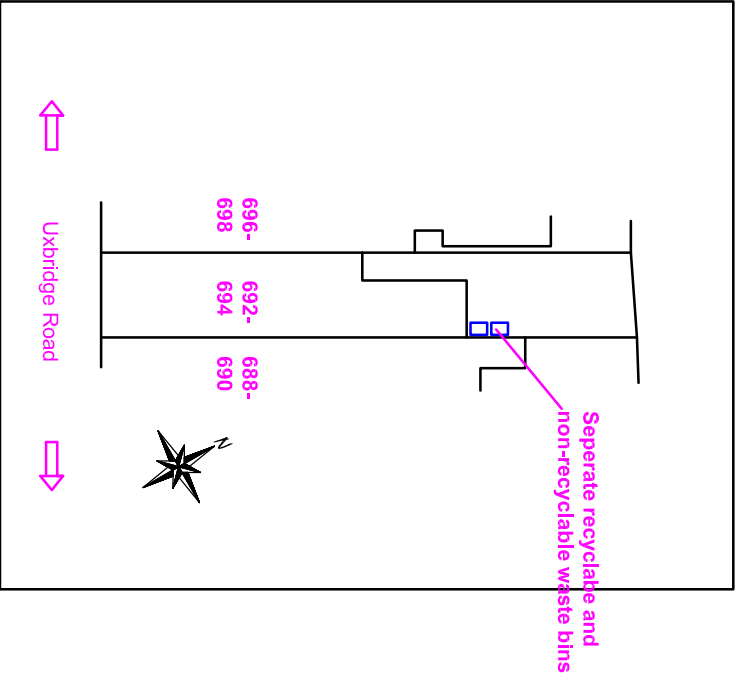

Site Plan@
1:500



Location Plan@
1:1250

Proposed Development:

Change of Use from A1 to A3/A5

Site Address:

Ground floor
692-694 Uxbridge Road
Hayes
UB4 0RT

Revisions:

Rev	Date	Description
A	02/07/2019	

Drawing Description:

Site plan & Location Plan

Drawing No:

ART/2019/CU692UR/SPLP

Scale: 1:500, 1:1250

Paper Size: A3

Sheet No: 4 of 4



ART CONSULTANTS (UK) LTD
113 LONG LANE
STANWELL
TW19 7AL
M:07960071377
E: ARTCONSULTANTSUK@GMAIL.COM