




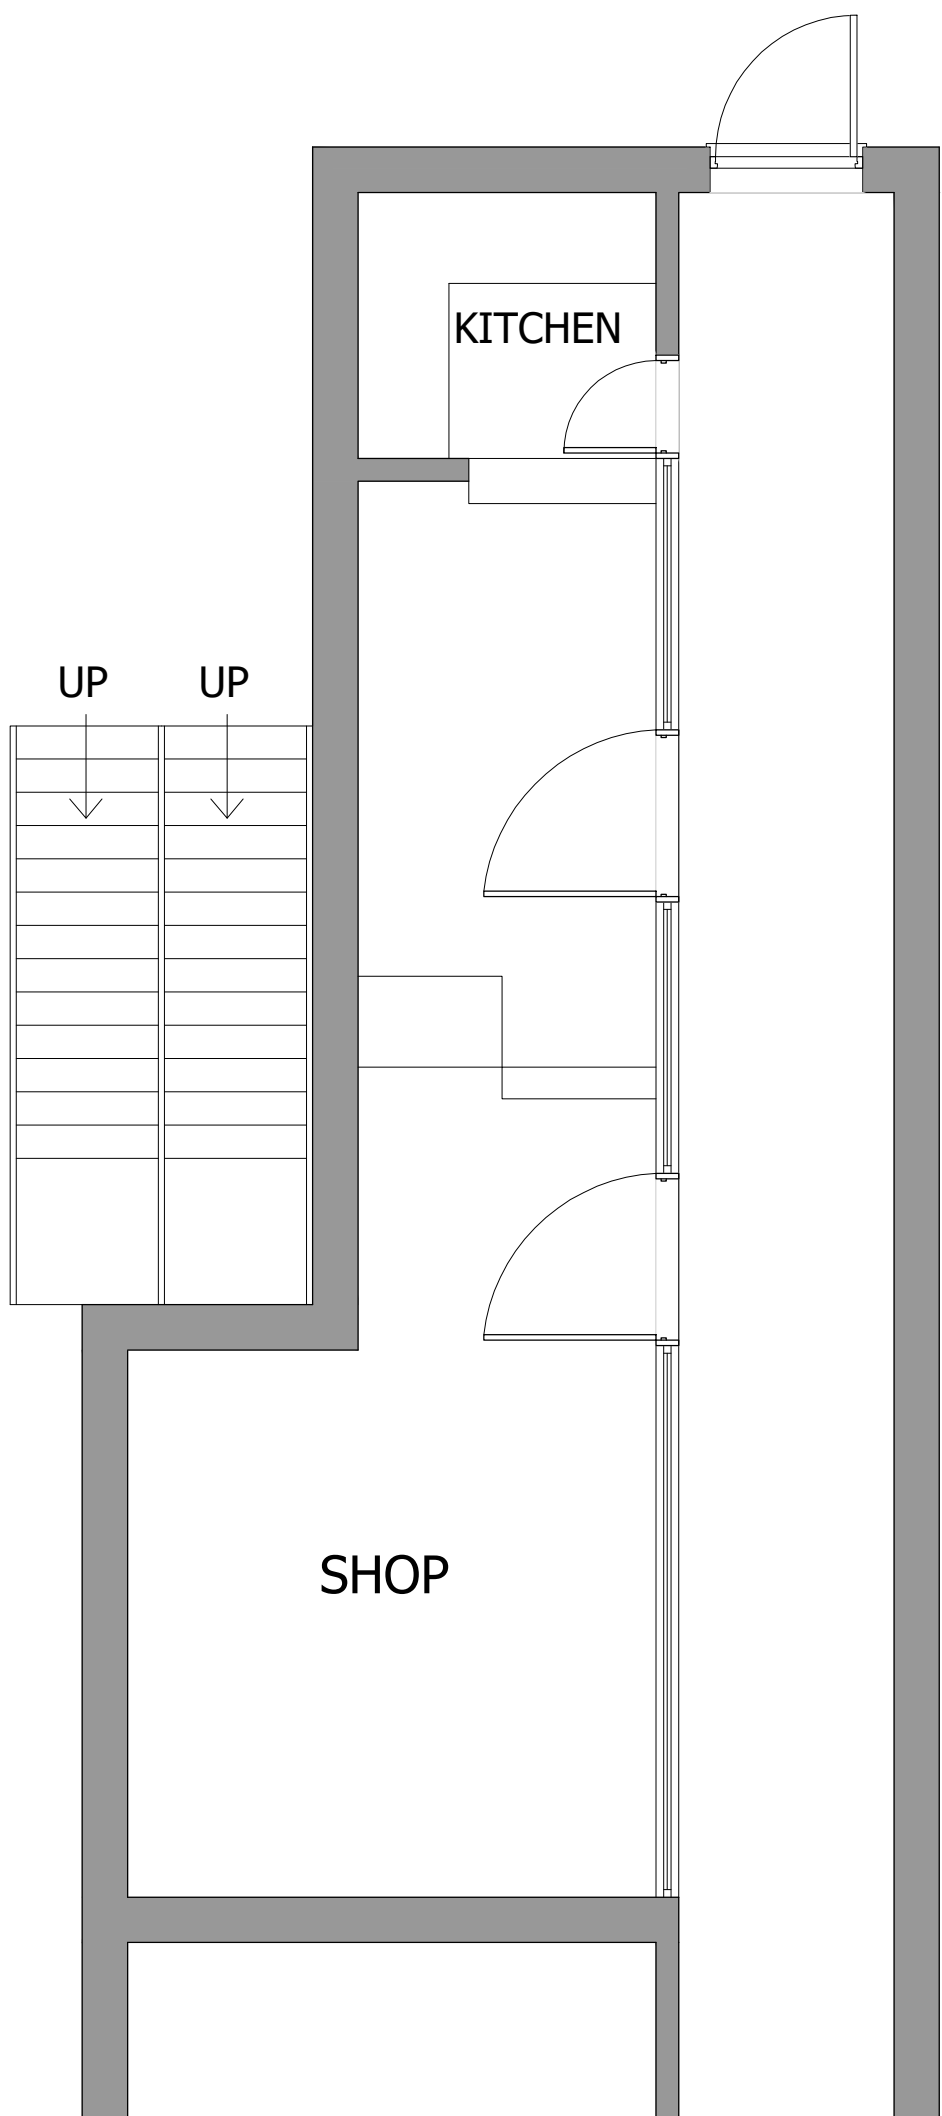

EXISTING
GROUND FLOOR PLAN

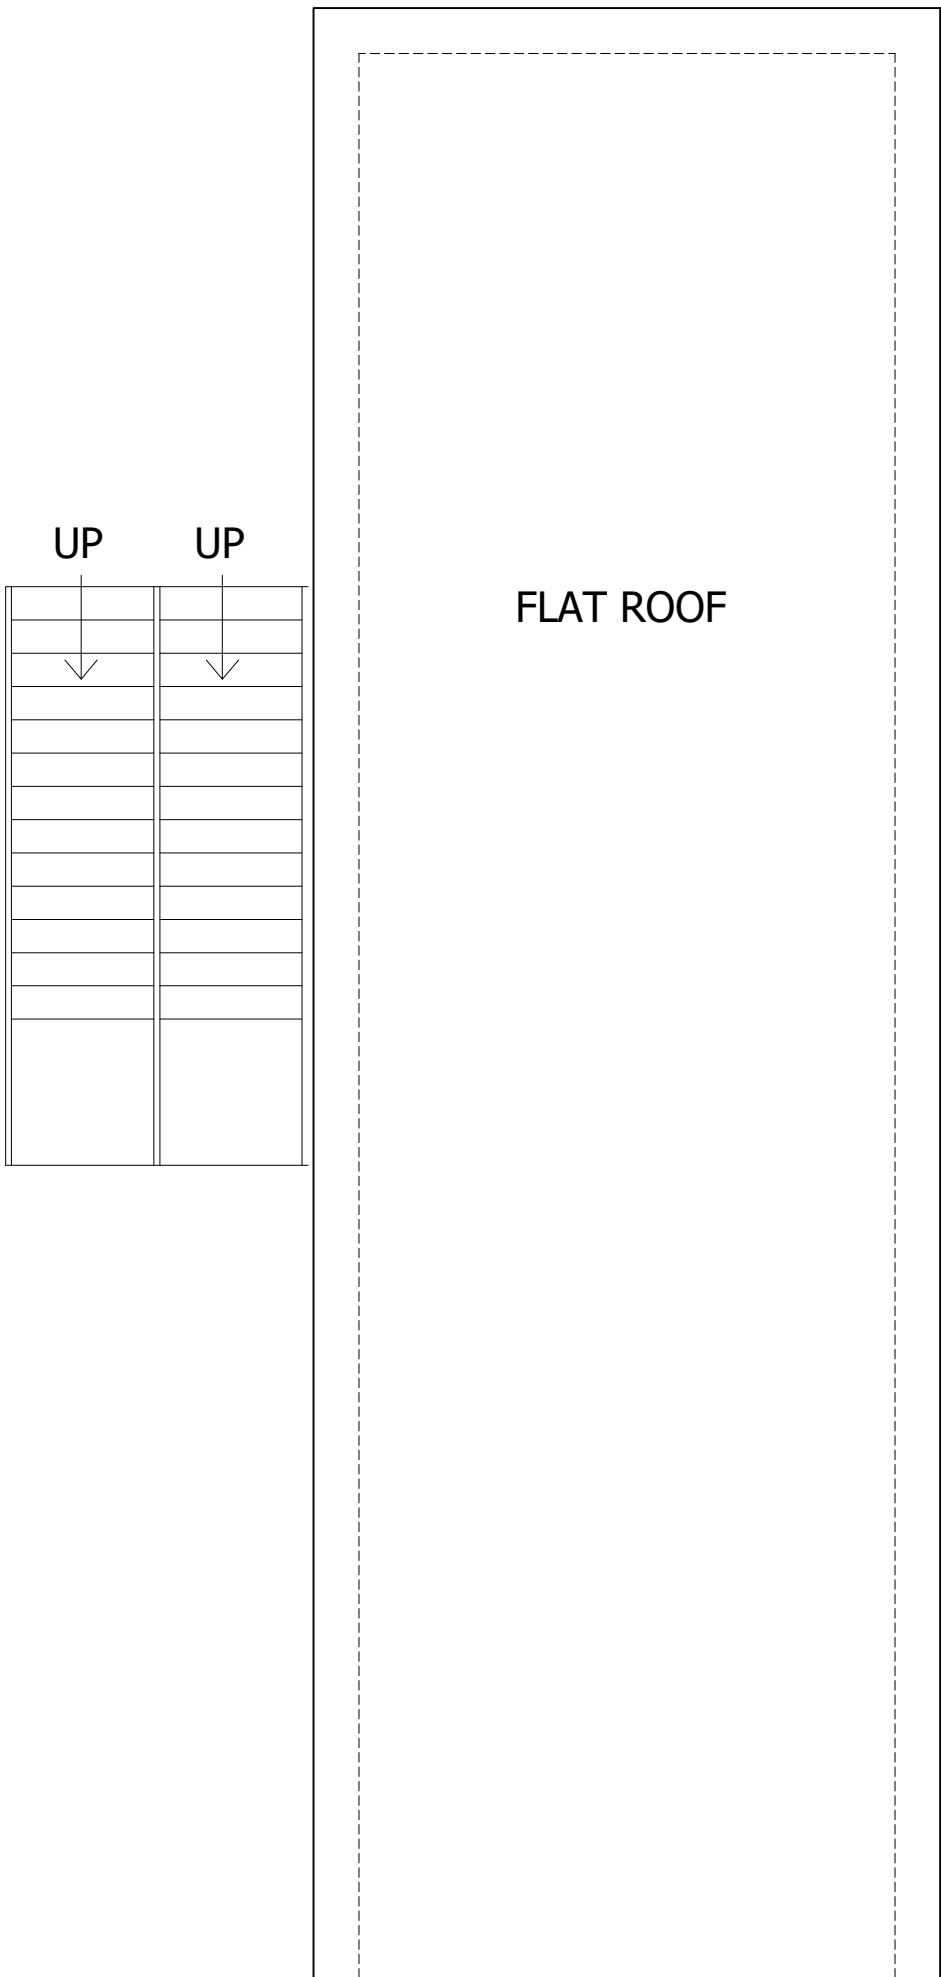

EXISTING
ROOF PLAN

 

STATUS
PLANNING

Project
UNIT_5_692_UXBRIDGE_ROAD
HAYES_UB40RX

Drawing Title
EXISTING
DRAWINGS

Date JUNE_2026	Scale 1:50@A1	Drawn by KS
Project No 105	Drawing No E01	Revision P1

ARCHIDEXIGN
DEVELOPMENT LIMITED

16 Balmoral Road,
Leicester. LE67 4PE
Contact : 07957949476