




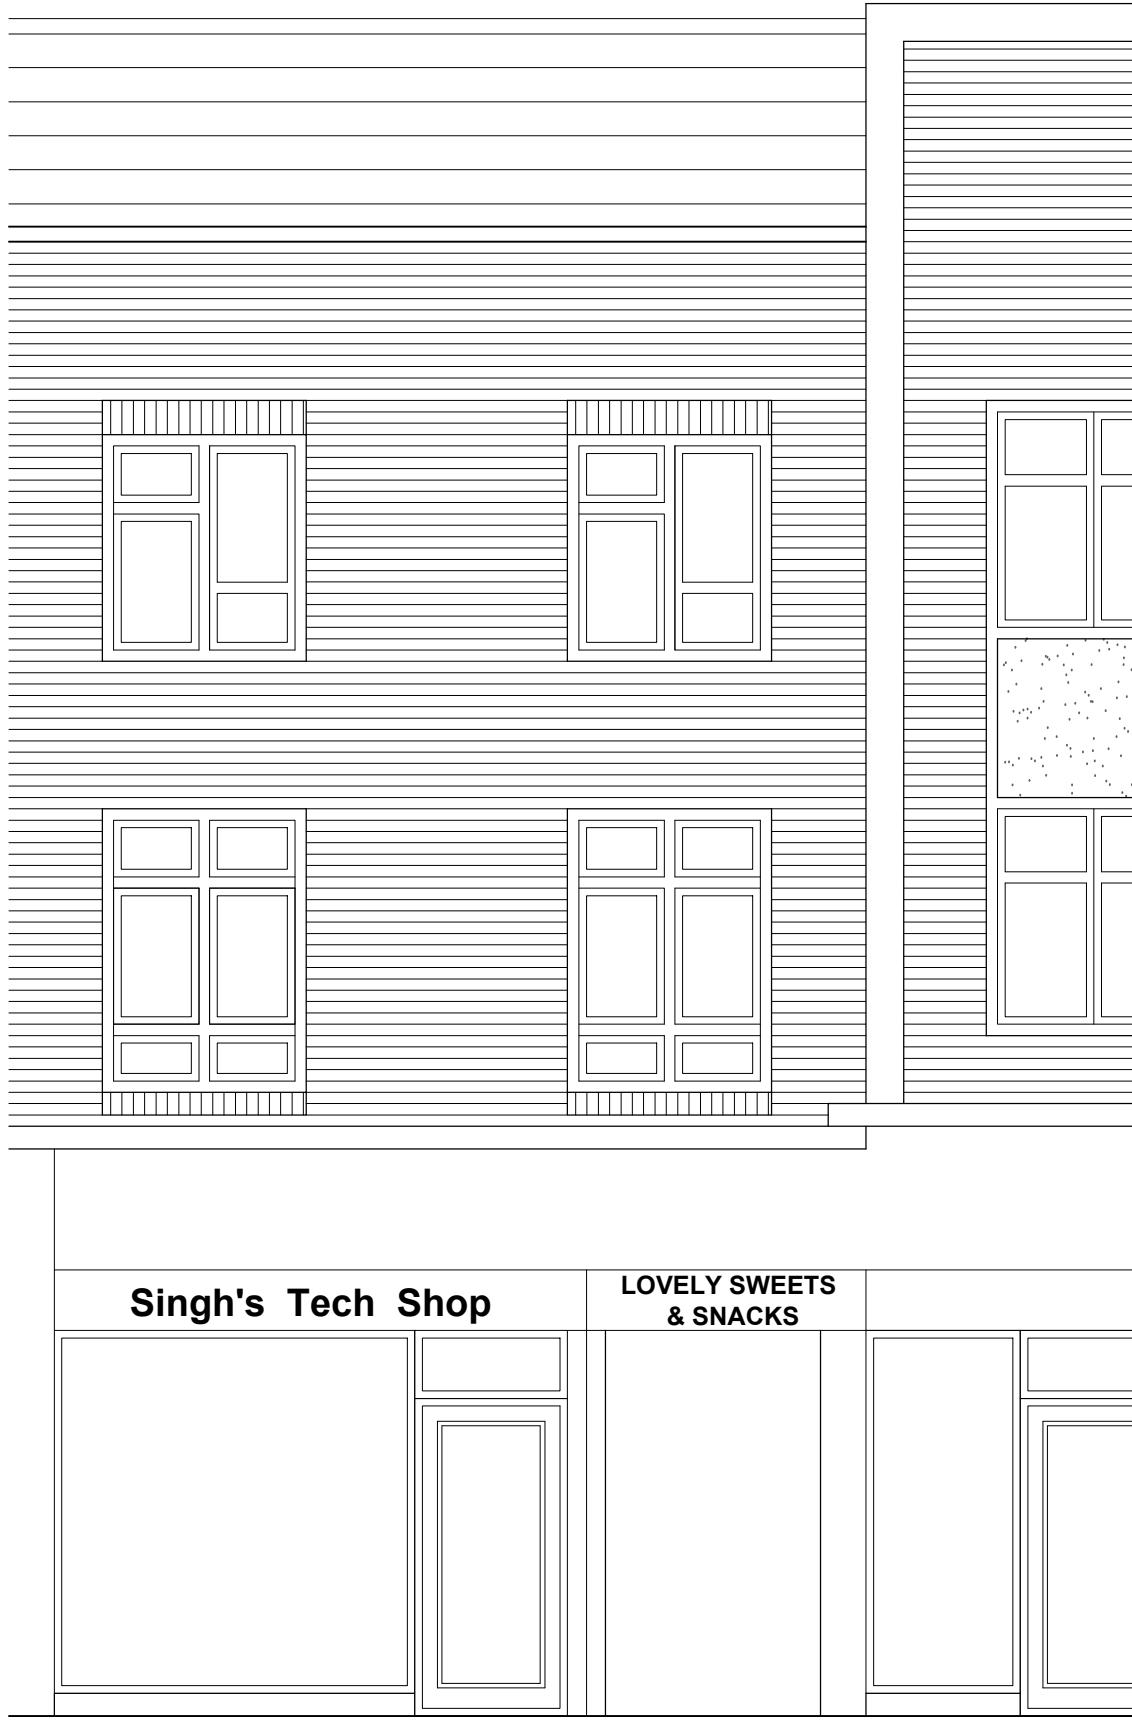


PROPOSED
FRONT ELEVATION
(SAME AS EXISTING)

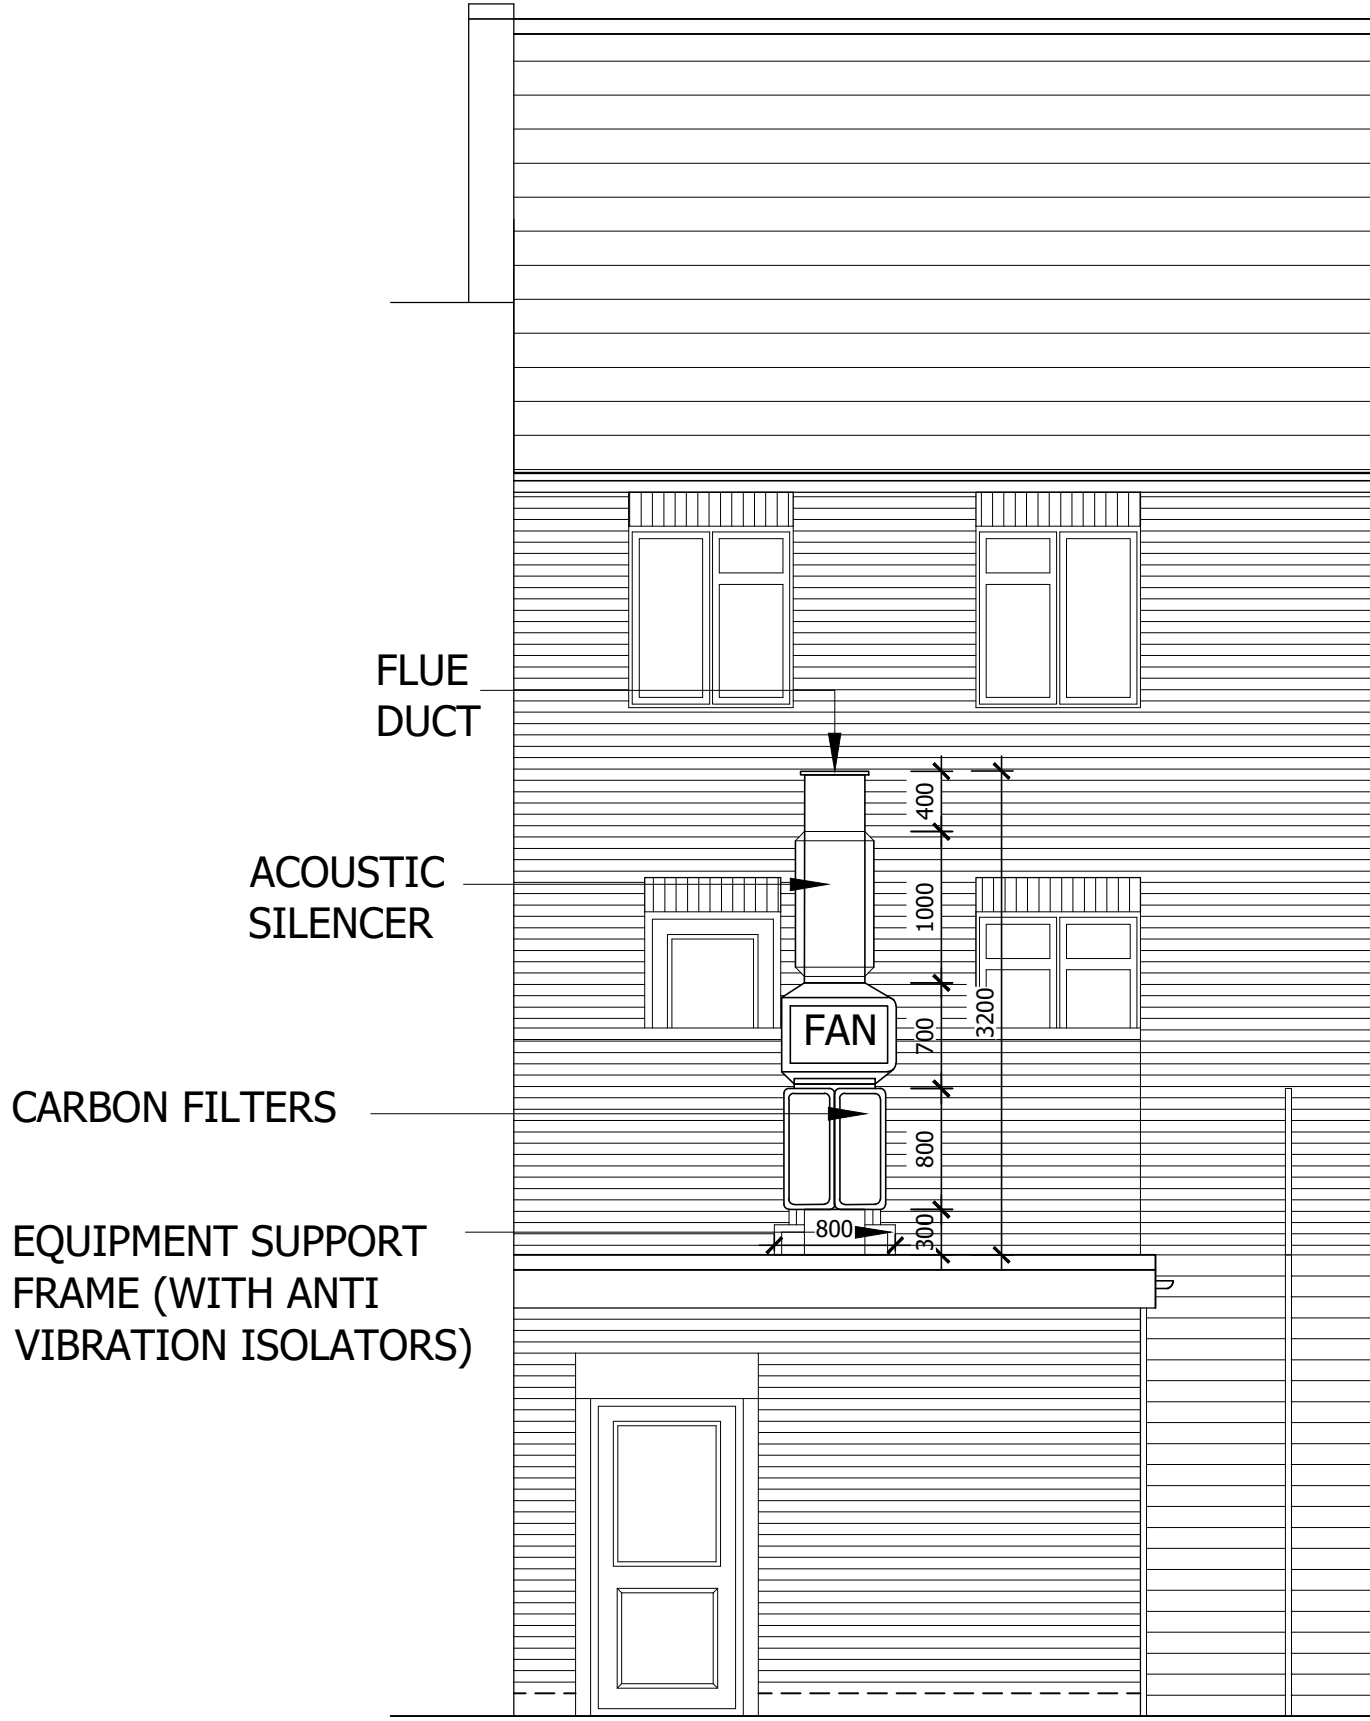

PROPOSED
REAR ELEVATION

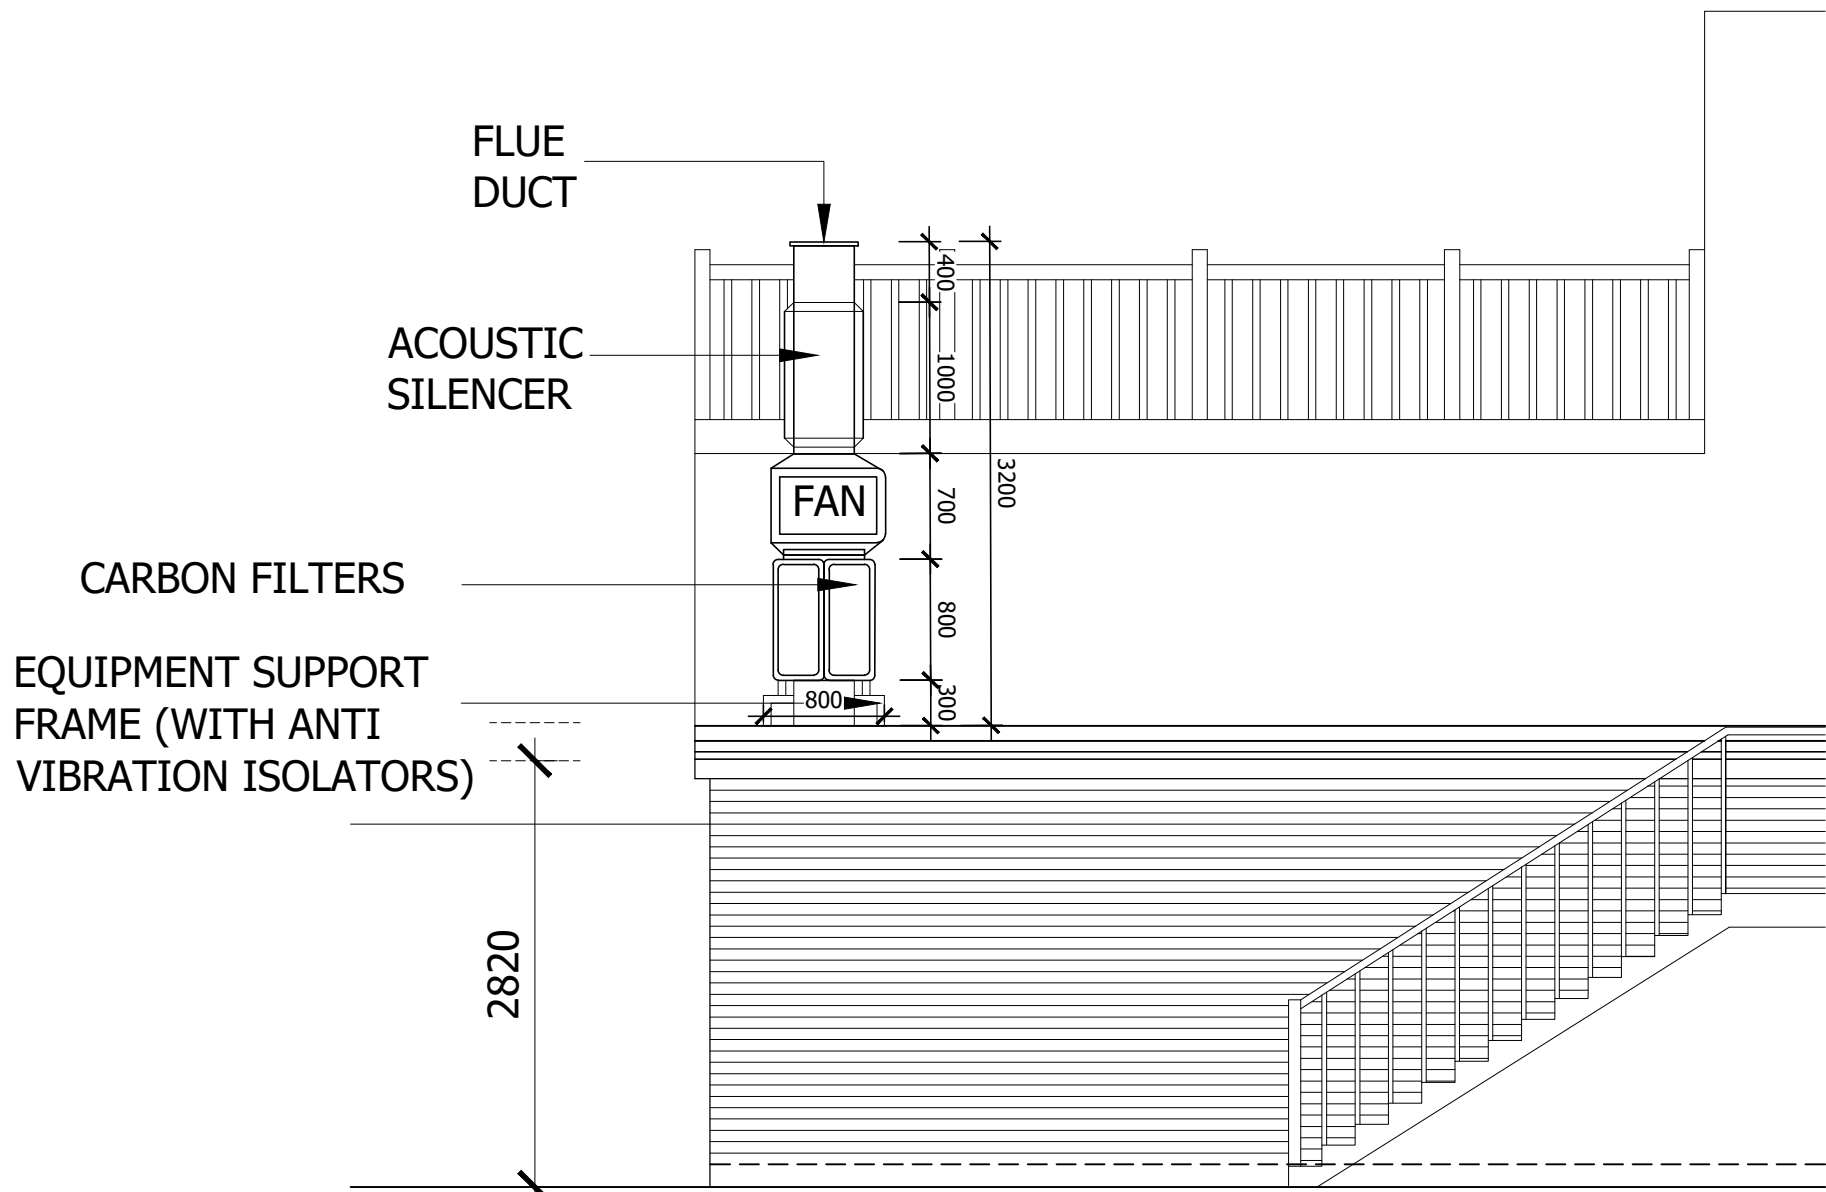

PROPOSED
SIDE ELEVATION

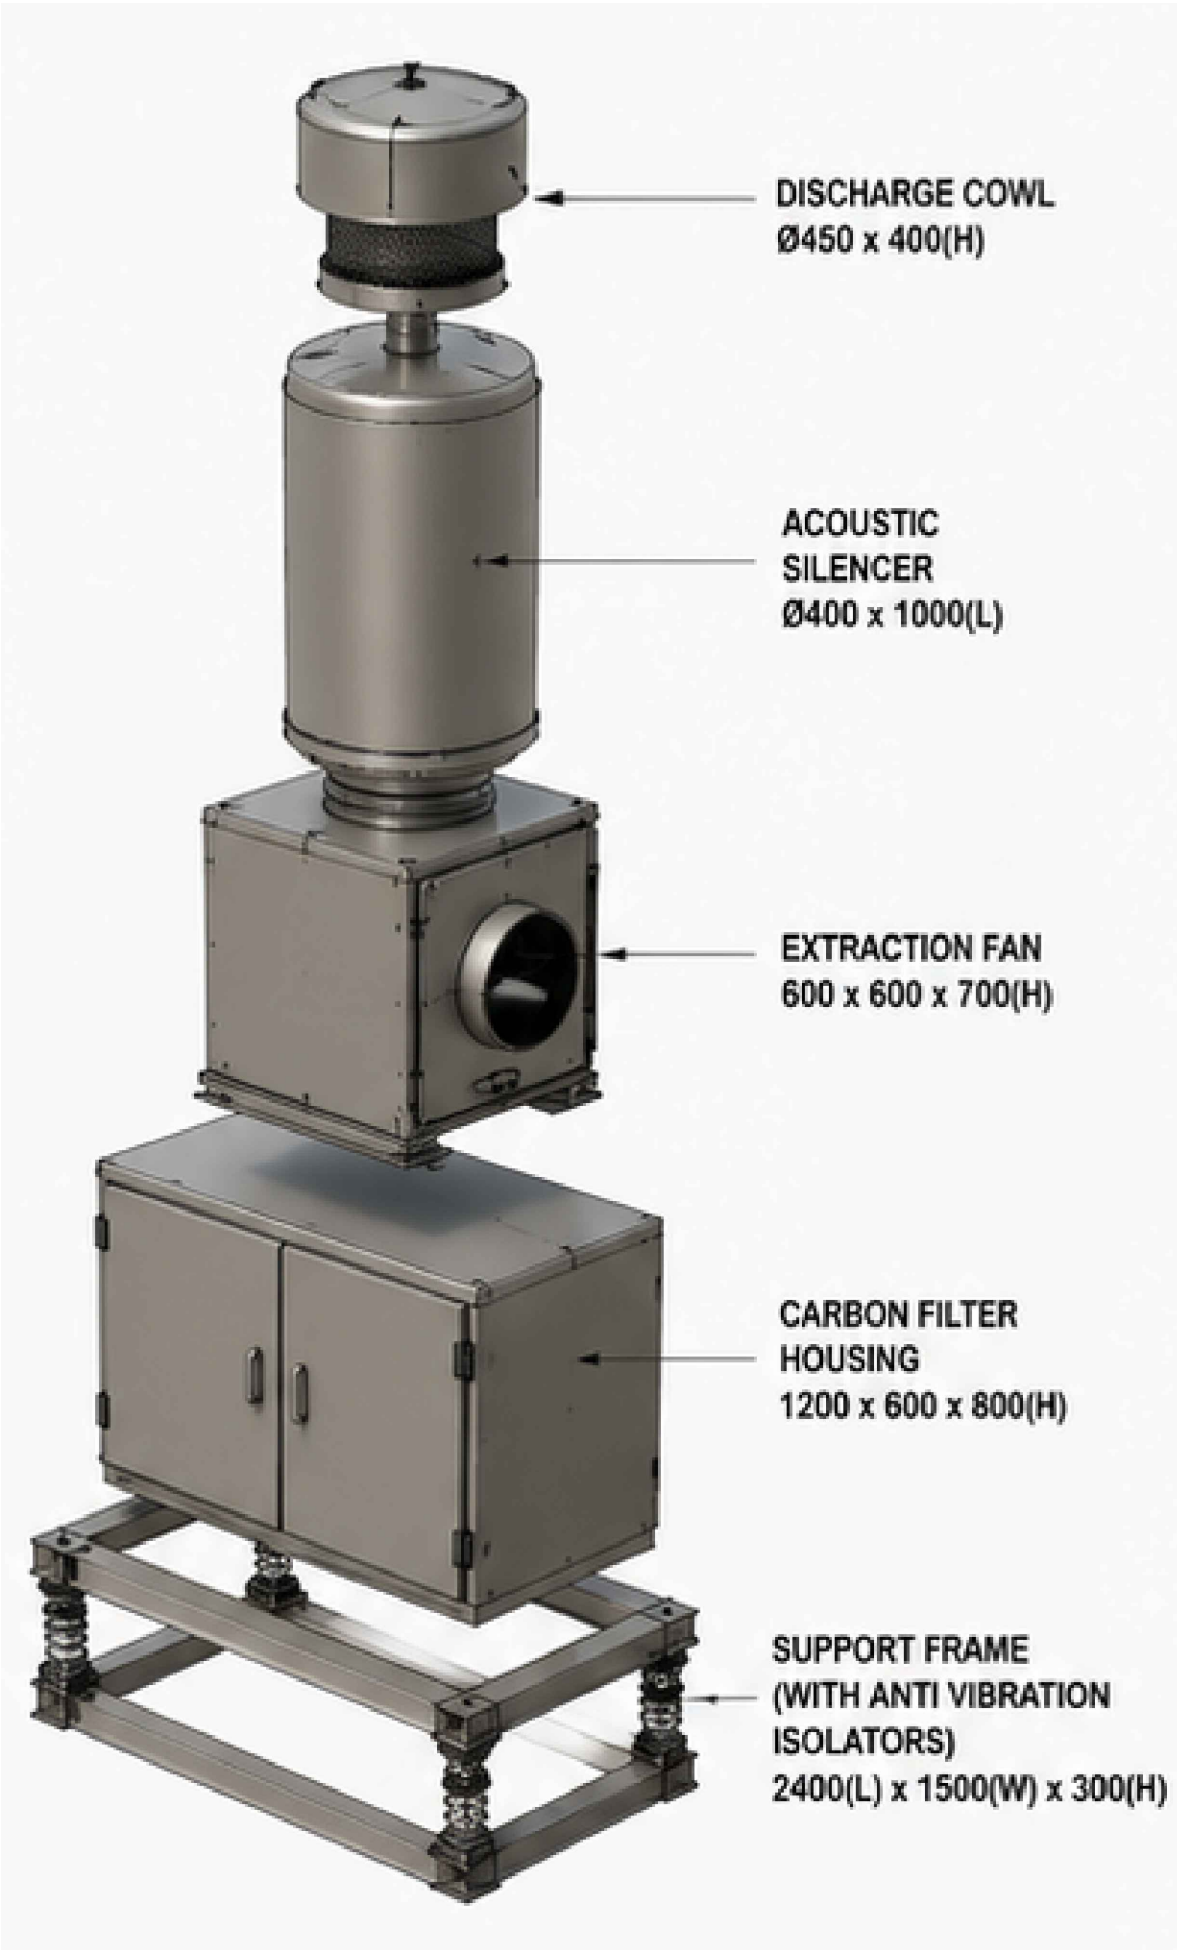


ROOF MOUNTED EQUIPMENT

NOTES

ALL EXTRACTION EQUIPMENT (FAN SILENCER, DUCT) IS LOCATED BELOW THE DISCHARGE TERMINAL .

MIN. 1000MM CLEARANCE FROM NEIGHBORING WINDOWS / BOUNDARIES AS REQUIRED BY MANUFACTURER AND LOCAL AUTHORITY.

FINAL LOCATION OF FAN AND SILENCER TO BE CONFIRMED ON SITE TAKING INTO ACCOUNT NEIGHBORING WINDOWS / BOUNDARIES AS REQUIRED BY MANUFACTURER'S REQUIREMENT.

 

STATUS
PLANNING

Project
UNIT_5_692_UXBRIDGE_ROAD
HAYES_UB40RX

Drawing Title
PROPOSED
DRAWINGS

Date JULY_2026	Scale 1:50@A1	Drawn by KS
Project No 105	Drawing No P02	Revision P1

ARCHIDEXIGN
DEVELOPMENT LIMITED

16 Balmoral Road,
Leicester. LE67 4PE
Contact : 07957949476