


APPLICATION FOR PLANNING APPLICATION. FOR A PART SINGLE STOREY REAR EXTENSION



SITE LOCATION PLAN
AREA 2 HA
SCALE 1:1250 on A4
CENTRE COORDINATES: 506121, 179470

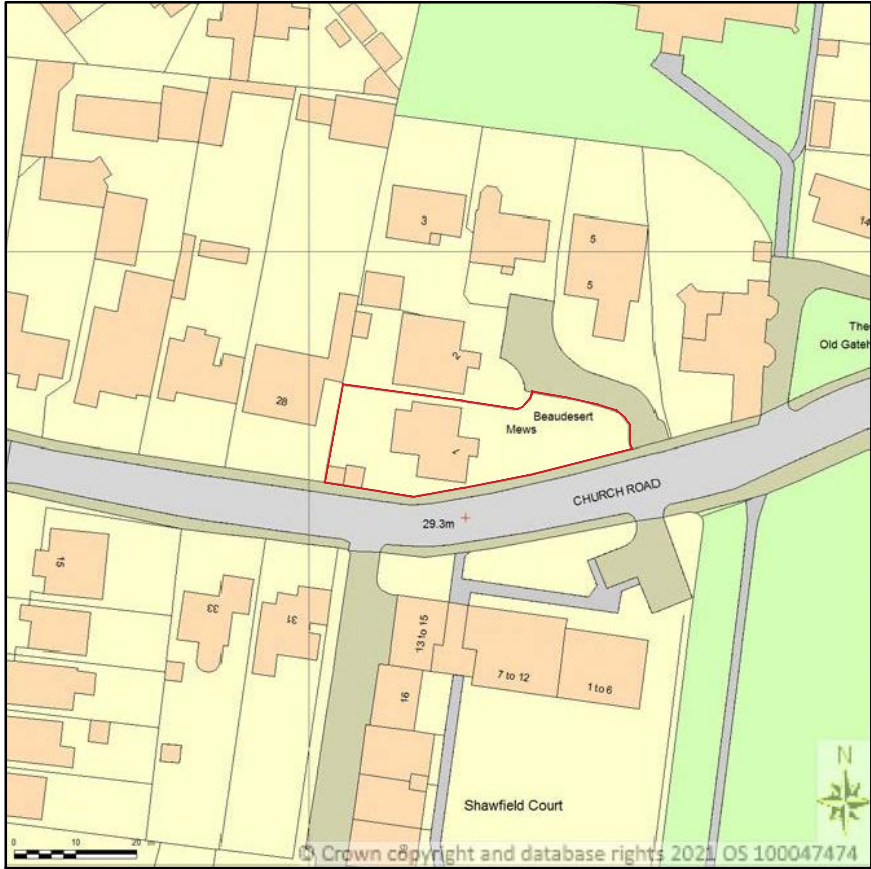

LOCATION PLAN
SCALE - 1 : 1250.

Supplied by Streetwise Maps Ltd
www.streetwise.net
Licence No: 100047474
14/01/2022 21:07



PROPOSED

SITE PLAN
SCALE - 1 : 500.



KALSİ DESIGN

Architectural & Building Surveying Services

20 Harrowdene Road

North Wembley, Middlesex, HA0 2JB.

TEL: 07930966049 E: gskalsi@btinternet.com

NOTES:	
	NOT FOR CONSTRUCTION

Client	Mr Rakesh Malia
Job Title	1 Beaudesert Mews, West Drayton UB7 7PE

Scale	1 : 1250. 1 : 500.
Size	A3
Drawn by	GSK
Date	JAN 2022

No.	DESCRIPTION	DATE
Drawing Title LOCATION PLAN & SITE PLAN		
Drawing No.		
1339	P	01