


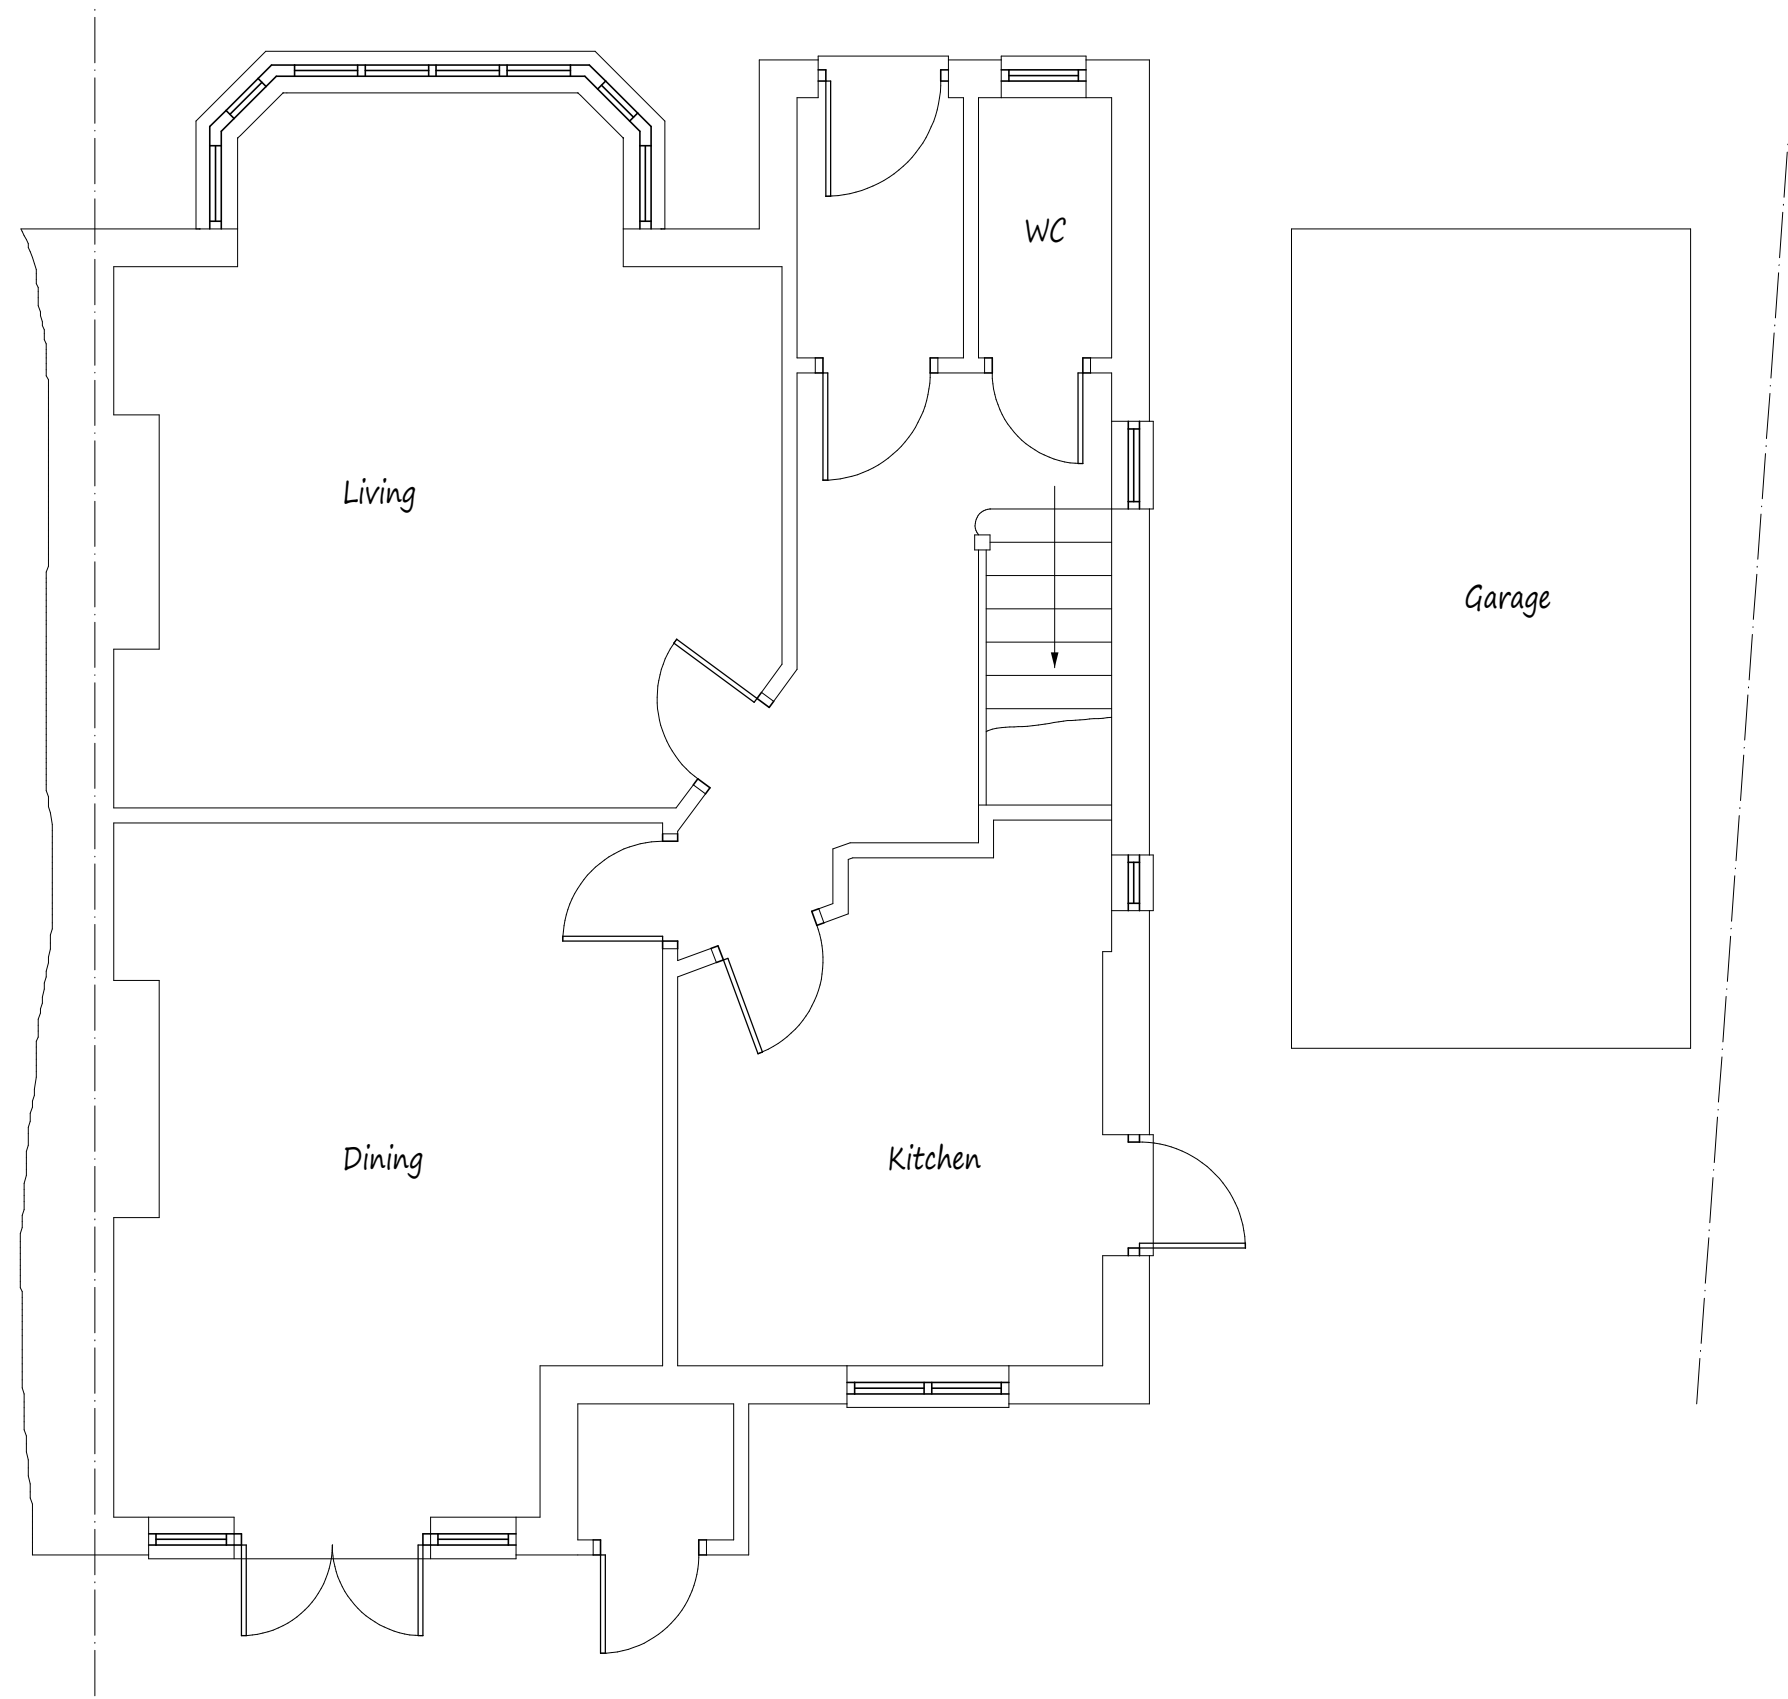


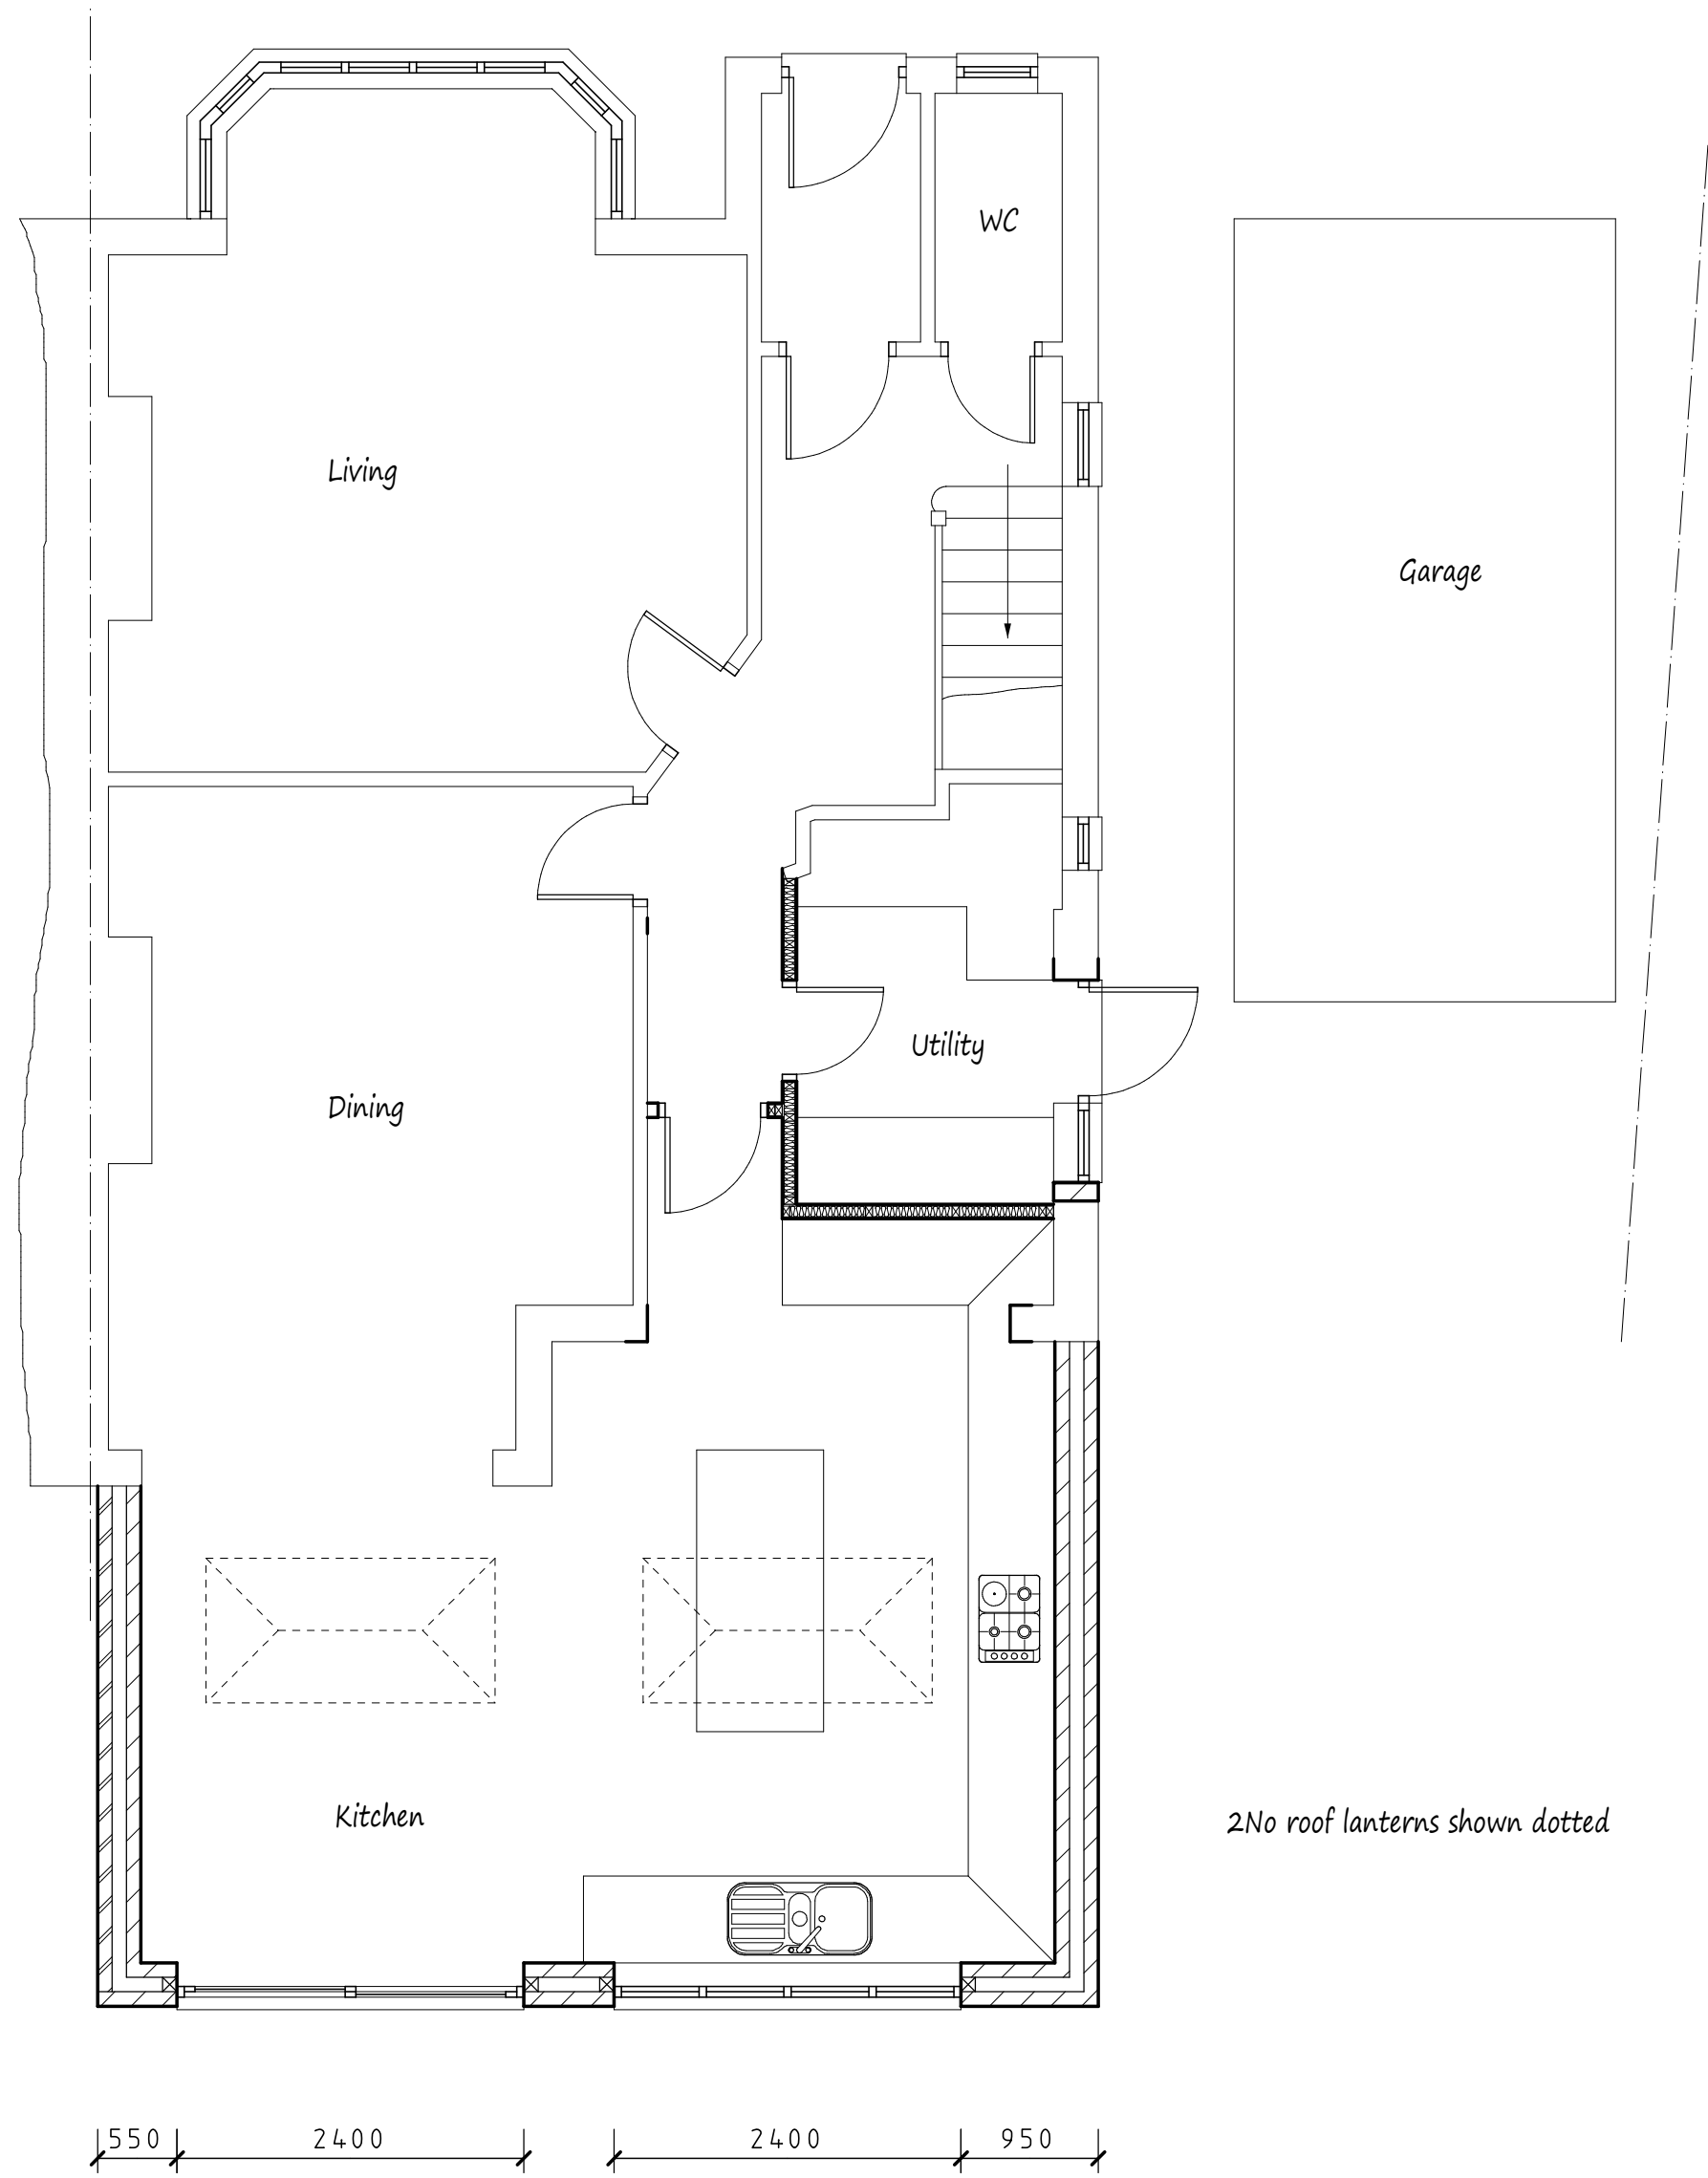

Existing Ground Floor Plan

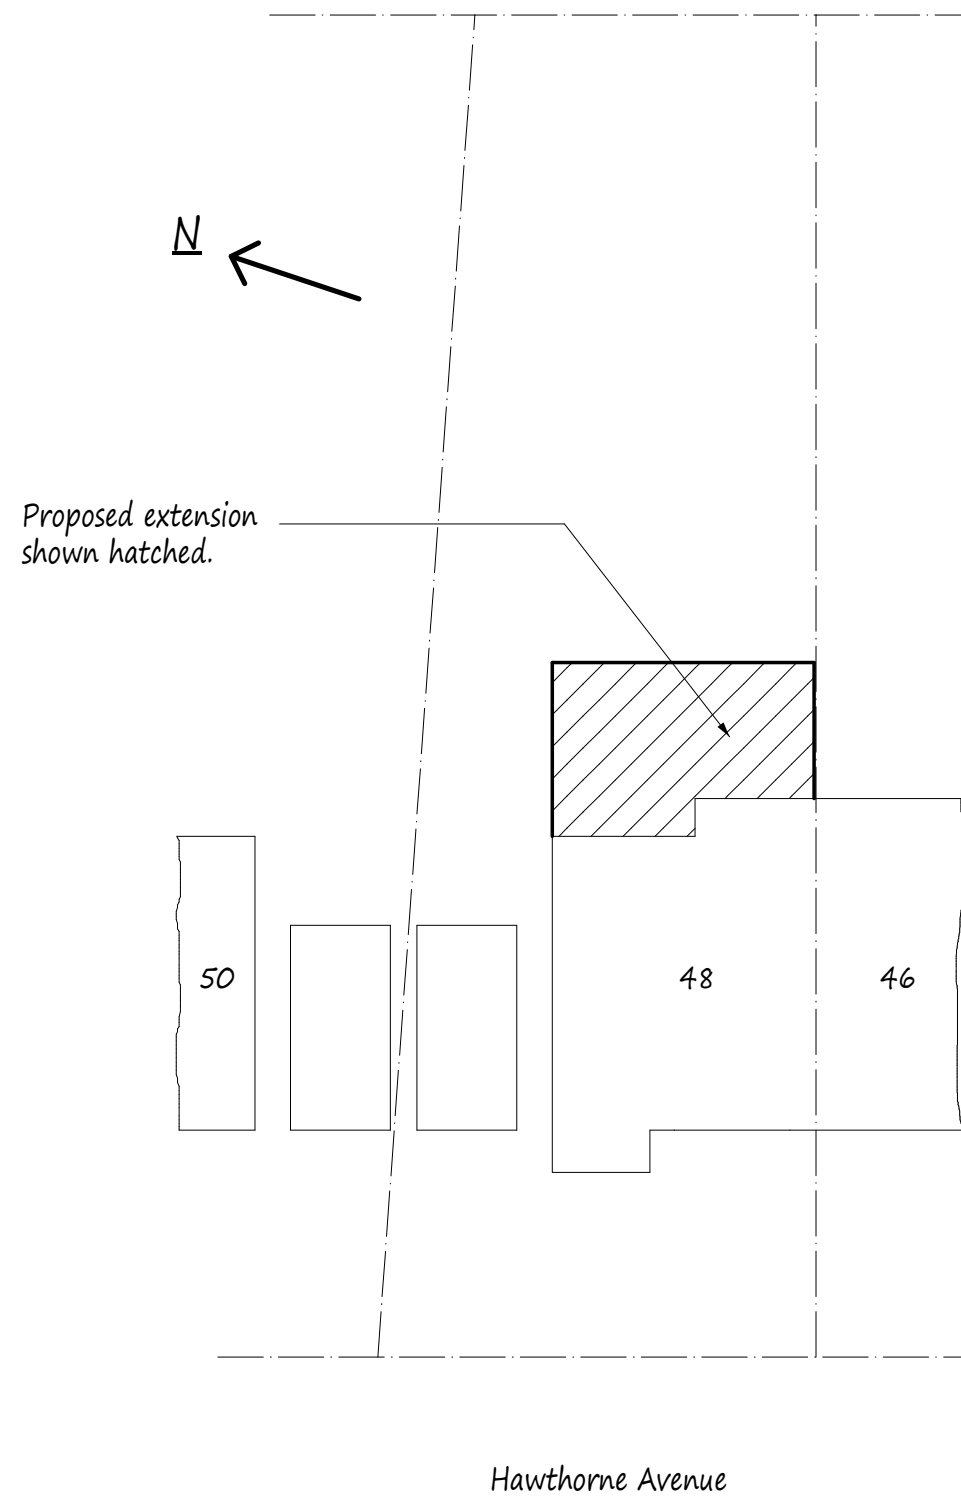

Proposed Ground Floor Plan

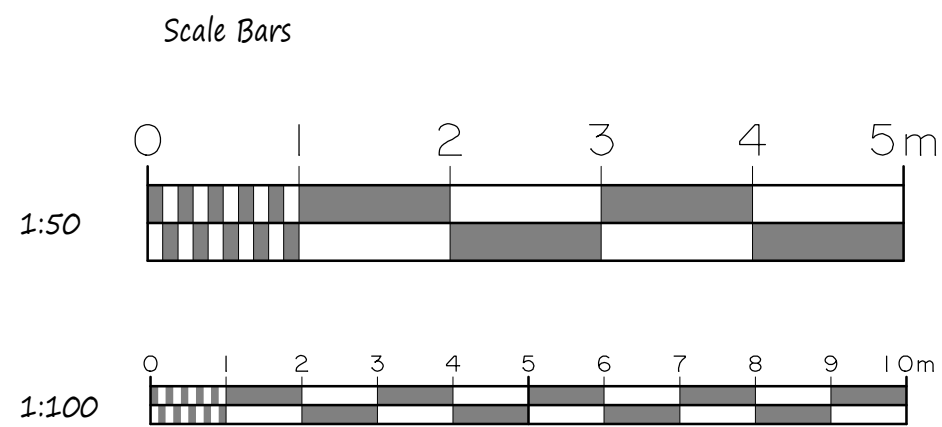

Site Plan scale 1:200



Rear Elevation

Side Elevation

Side Elevation



Rear Elevation

Side Elevation

Side Elevation

NOTES:
All dimensions must be checked on site and not scaled from this drawing.

A	Date	Revisions

Copyright

Pottle & Co Ltd.
Building Design &
Management Services

Suite A
128 Manor Way
Ruislip
Middlesex
HA4 8HR

Tel: 01895 622800
www.pottle.uk.com

Client
Mr & Mrs Uddin

Job Title

48 Hawthorne Avenue
Eastcote
Middlesex

Drawing Title

Proposed Single Storey Rear
Extension.

Scale
1:50, 100, 200

Date April 2021	Drawn by MDP
--------------------	-----------------

Drg No.
4541/01