



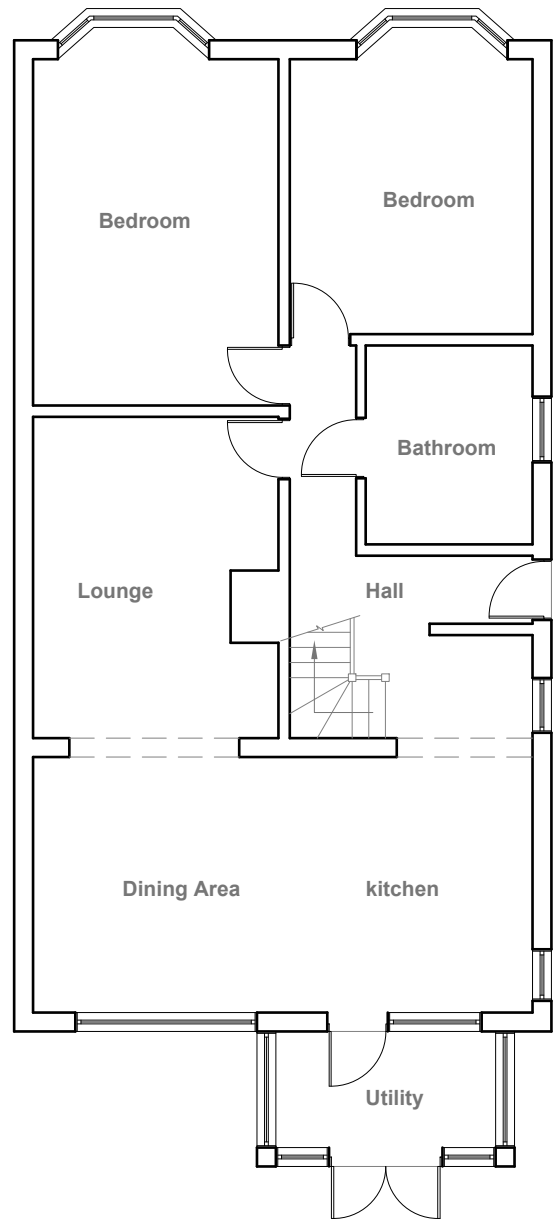

Existing Ground Floor Plan
Scale 1:100

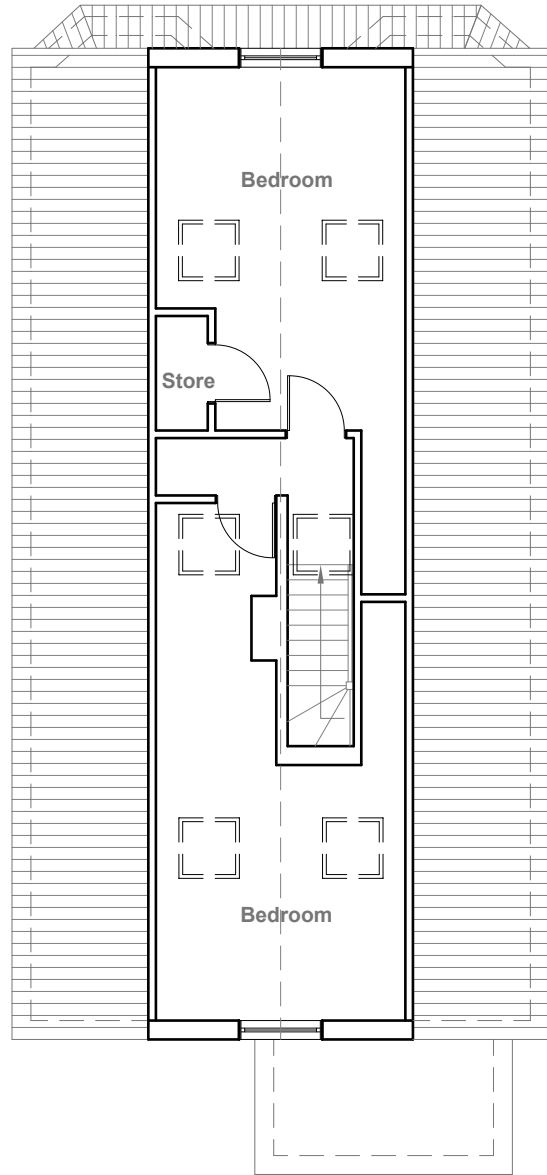


Existing Loft Plan
Scale 1:100




Existing Front Elevation
Scale 1:100



Existing Rear Elevation
Scale 1:100

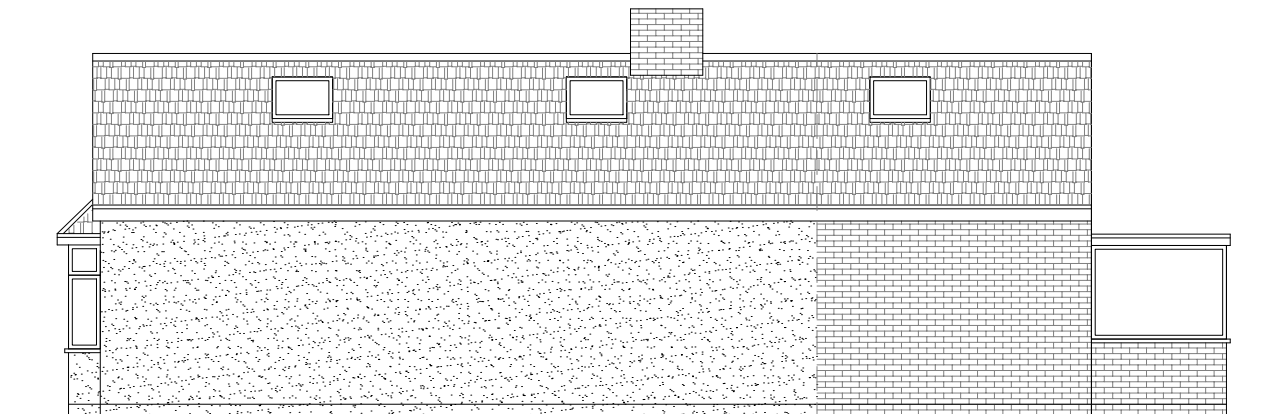

Existing Side Elevation
Scale 1:100

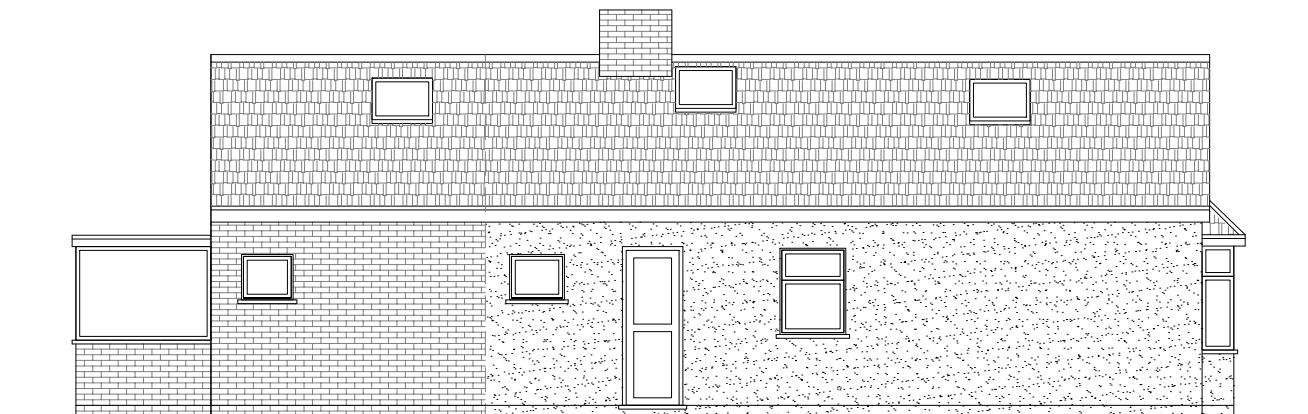

Existing Side Elevation
Scale 1:100



GENERAL NOTES:
1. ALL DIMINTIONS ARE IN MILLIMETER.
2. VERIFY ALL DIMENSIONS AND CONDITIONS BEFORE BUILDING OR STARTING CONSTRUCTION. NOTIFY THE DESIGNER IMMEDIATELY OF ANY DISCREPANCY OR VARIATION.
3. ALL WORK TO COMPLY WITH CURRENT BUILDING REGULATIONS AND CODES OF PRACTICE

Title:


Existing Floor Plans & Elevations

Site Address
111 Pole Hill Road
Uxbridge
Middlesex
UB10 0QD

Scale: 1:100 @A3
Date: 22/10/2018
Drawing No.:
2018/97 -01
Drawn By:
FP

Revision Date:
e:mail -
faluckpatel@yahoo.com
(M) +44 (0) 7871 466 254

**Faluck
Patel**

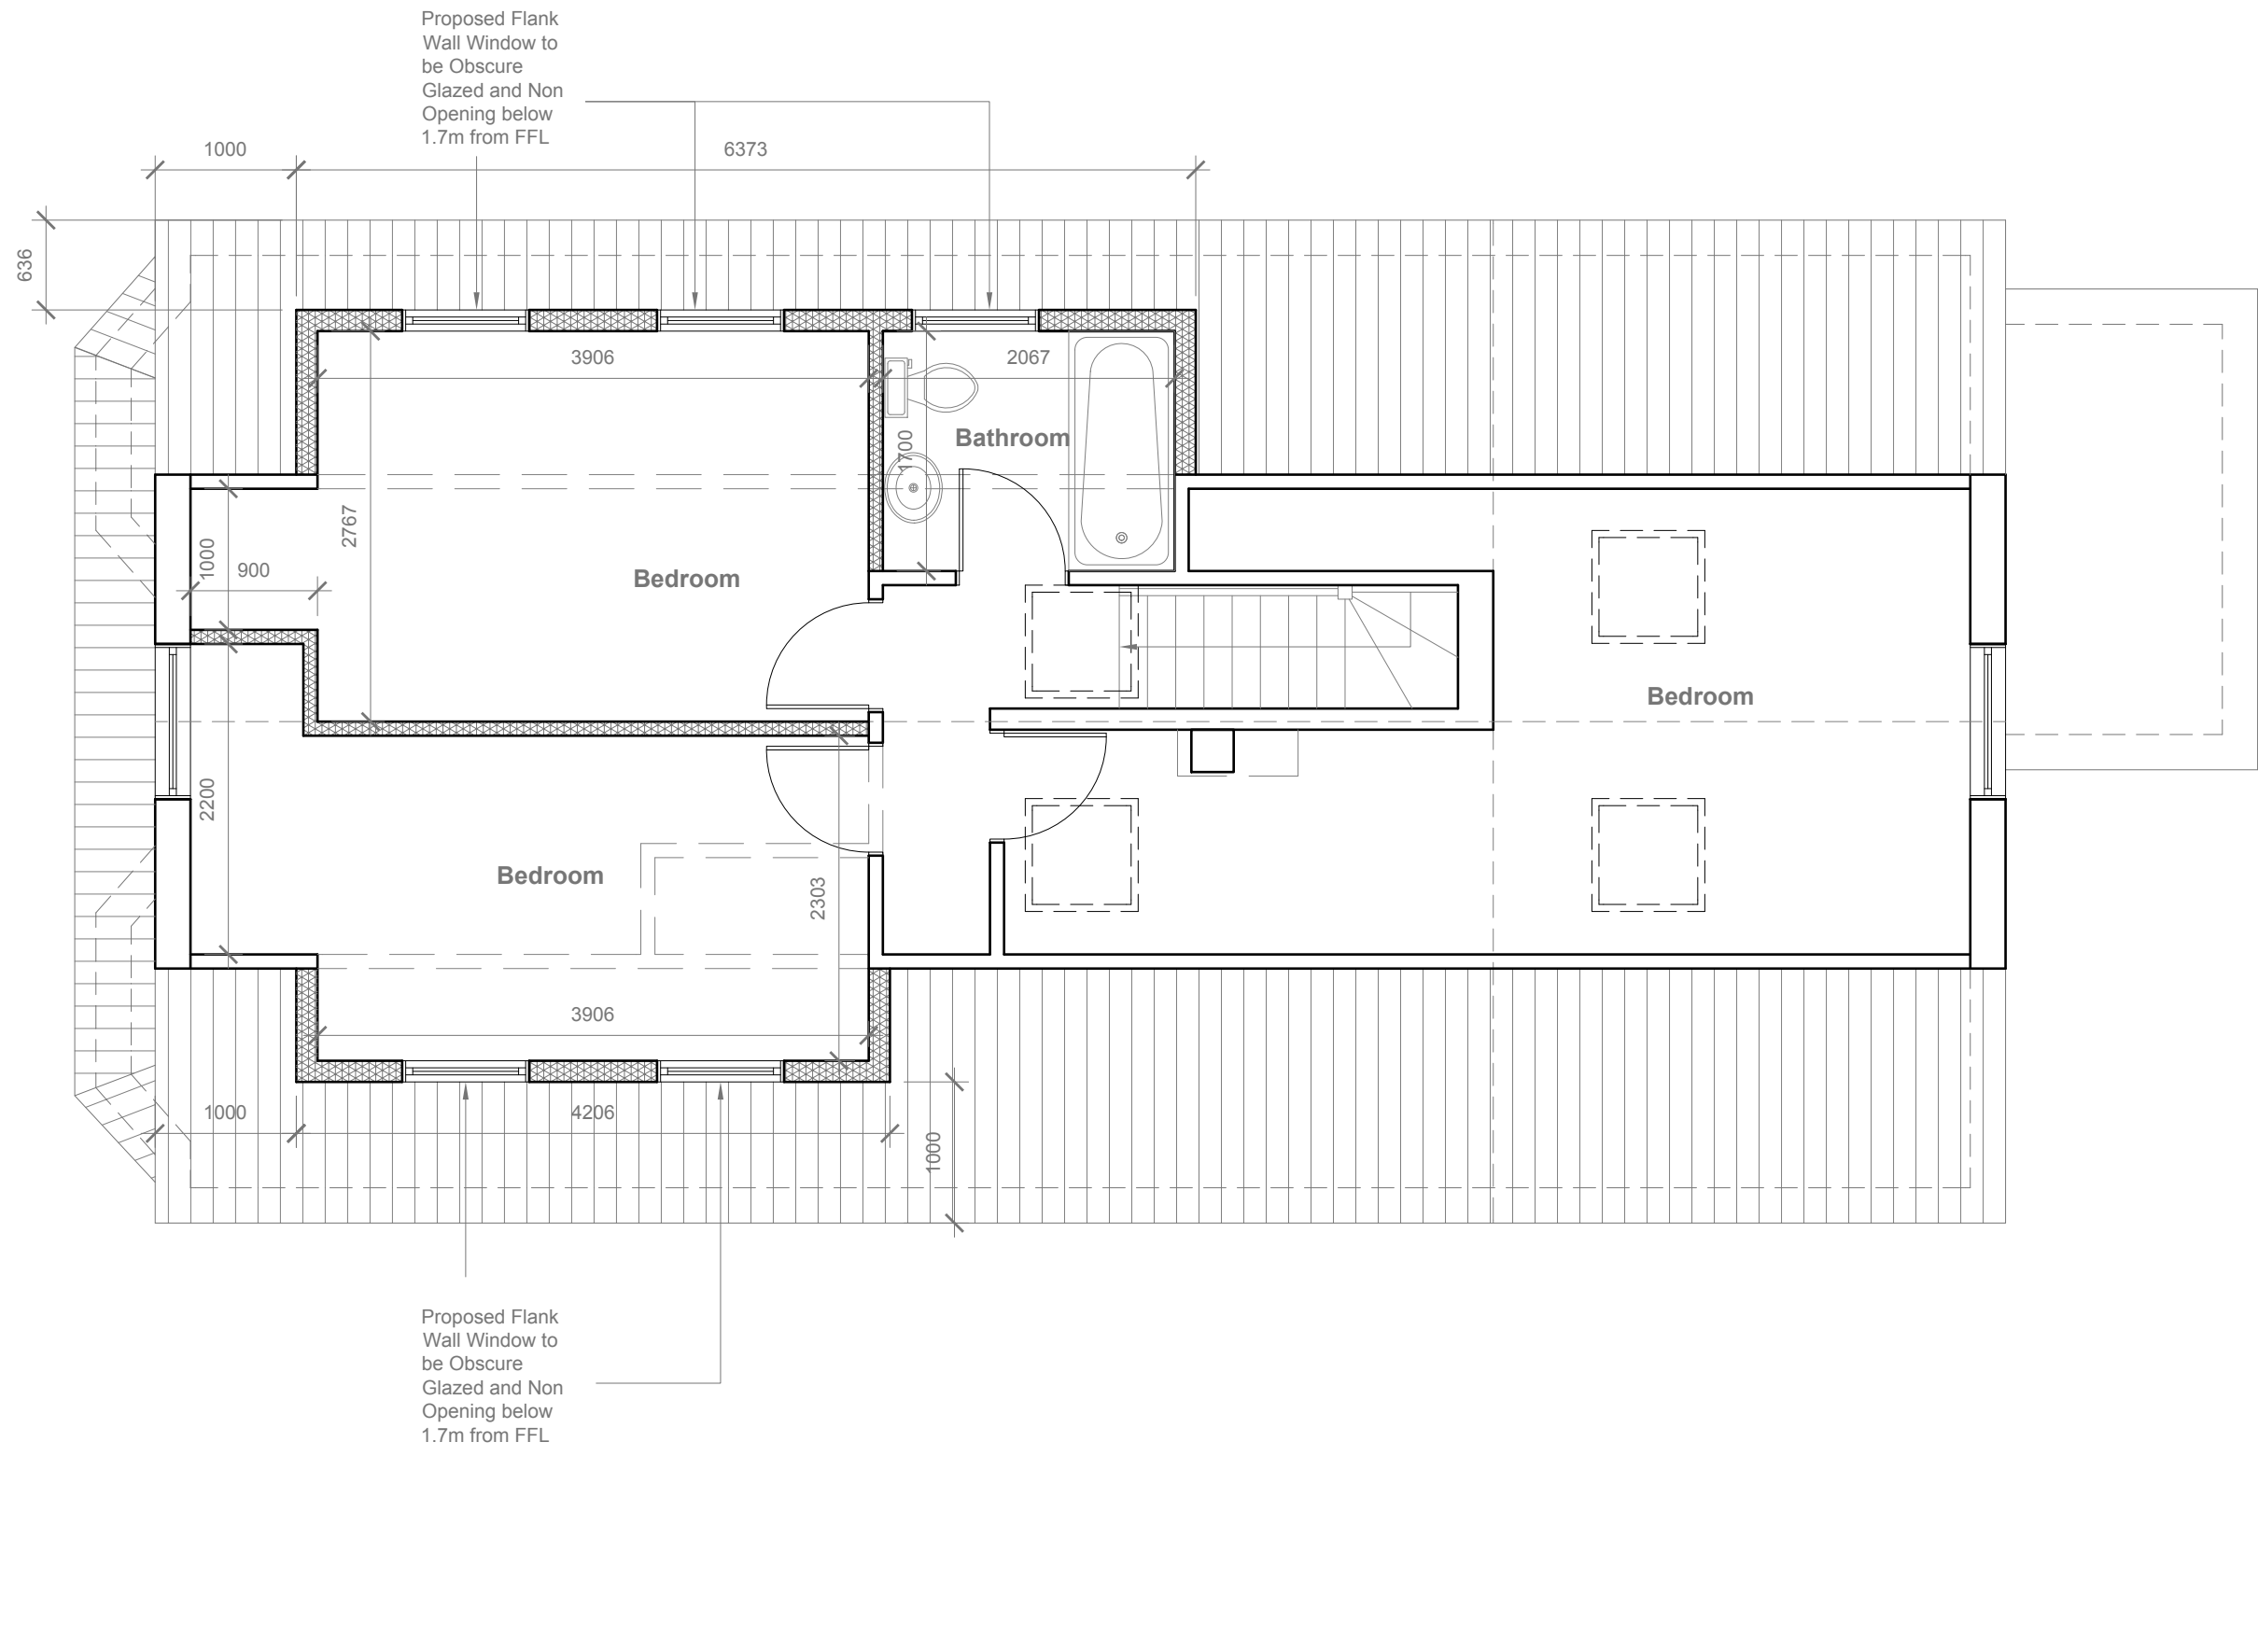

GENERAL NOTES:
1. ALL DIMENTIONS ARE IN MILLIMETER.
2. VERIFY ALL DIMENSIONS AND CONDITIONS BEFORE BUILDING OR STARTING CONSTRUCTION. NOTIFY THE DESIGNER IMMEDIATELY OF ANY DISCREPANCY OR VARIATION.
3. ALL WORK TO COMPLY WITH CURRENT BUILDING REGULATIONS AND CODES OF PRACTICE

Title:

Proposed Loft Plan


Site Address
111 Pole Hill Road
Uxbridge
Middlesex
UB10 0QD

Scale: 1:50 @A3
Date: 22/10/2018
Drawing No.:
2018/97 -02
Drawn By:
FP

Revision Date:

e:mail -
faluckpatel@yahoo.com
(M) +44 (0) 7871 466 254




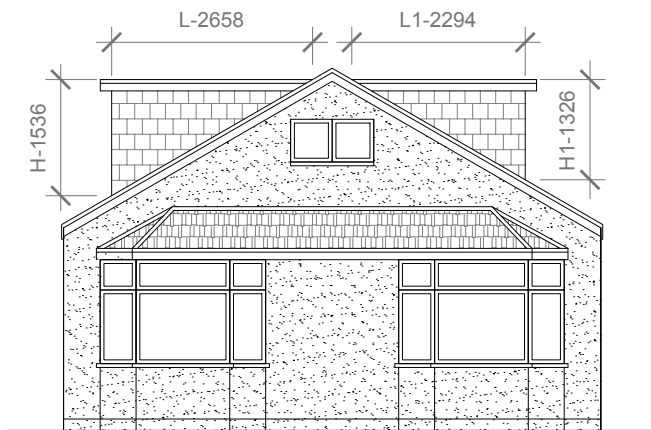


Proposed Front Elevation
Scale 1:100



Proposed Rear Elevation
Scale 1:100

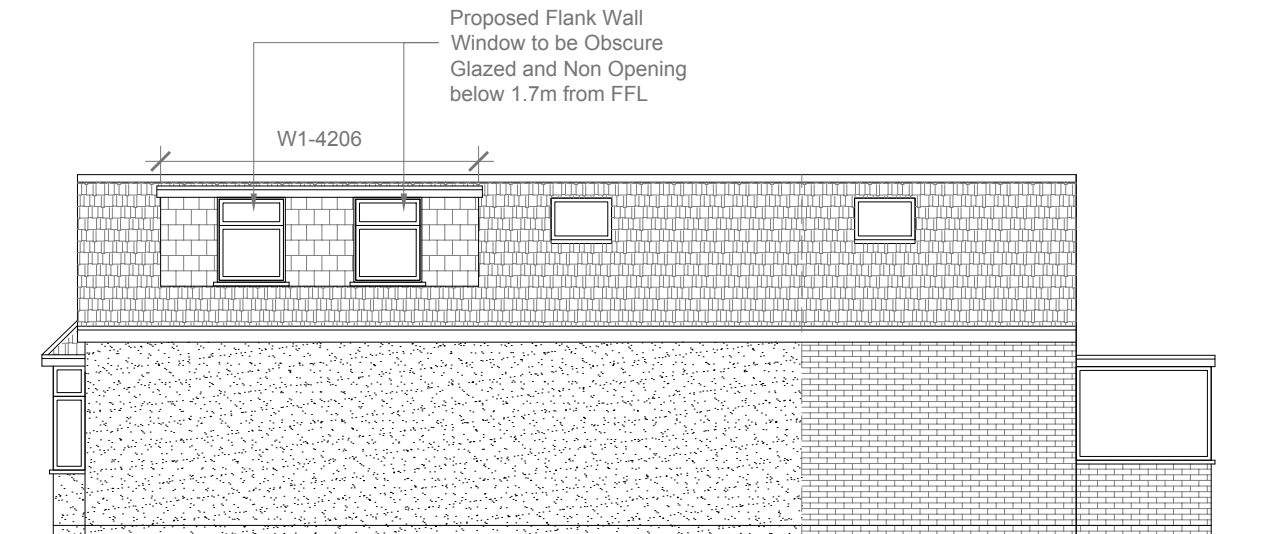

Proposed Side Elevation
Scale 1:100

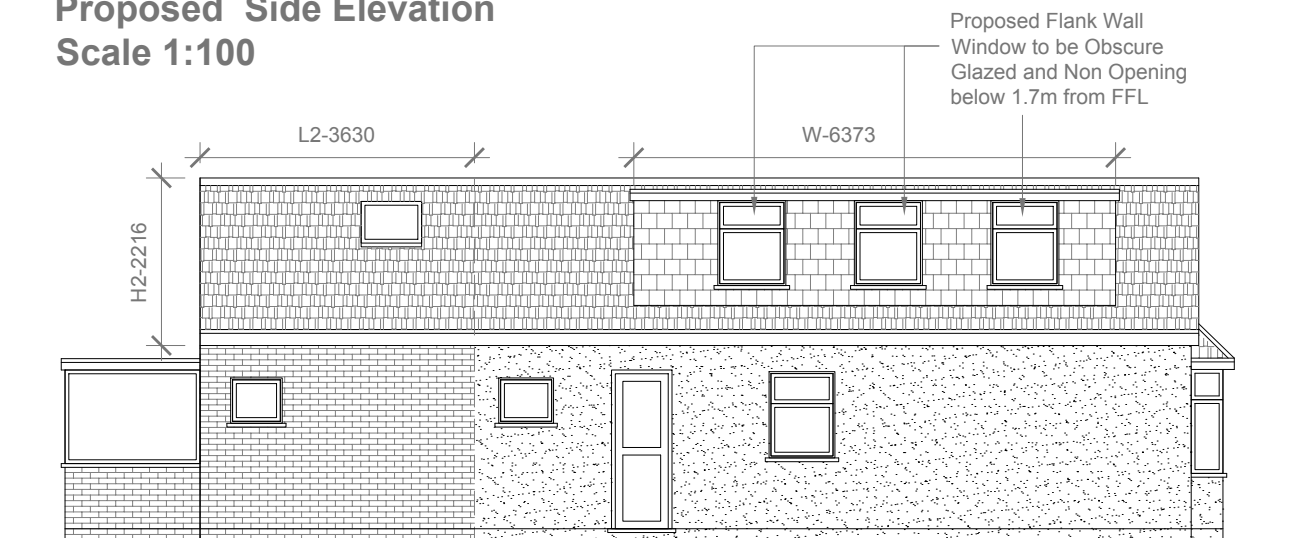

Proposed Side Elevation
Scale 1:100

Dormer Volume -1 = $W \times H \times L / 2$
= $6.373 \times 1.536 \times 2.658 / 2$
= $26.01 / 2$
= $13.00 \text{ Cu.Mt.} < 50.00 \text{ Cu.Mt.}$

Dormer Volume -2 = $W1 \times H1 \times L1 / 2$
= $4.206 \times 1.326 \times 2.294 / 2$
= $12.79 / 2$
= $6.39 \text{ Cu.Mt.} < 50.00 \text{ Cu.Mt.}$

Extension Roof Volume - 3 = $W2 \times H2 \times L2 / 2$
= $7.157 \times 2.216 \times 3.630 / 2$
= $57.57 / 2$
= $28.78 \text{ Cu.Mt.} < 50.00 \text{ Cu.Mt.}$

TOTAL Volume = $13.00 + 6.39 + 28.78$
= $48.47 \text{ Cu.Mt.} < 50.00 \text{ Cu.Mt.}$

Proposed External Finish
Materials to Match Existing
External Finish Materials



GENERAL NOTES:
1. ALL DIMENTIONS ARE IN MILLIMETER.
2. VERIFY ALL DIMENSIONS AND CONDITIONS BEFORE BUILDING OR STARTING CONSTRUCTION. NOTIFY THE DESIGNER IMMEDIATELY OF ANY DISCREPANCY OR VARIATION.
3. ALL WORK TO COMPLY WITH CURRENT BUILDING REGULATIONS AND CODES OF PRACTICE

Title:

Proposed Elevations

Site Address
111 Pole Hill Road
Uxbridge
Middlesex
UB10 0QD

Scale: 1:100 @A3
Date: 22/10/2018
Drawing No.:
2018/97 -03
Drawn By:
FP

Revision Date:

e:mail -
faluckpatel@yahoo.com
(M) +44 (0) 7871 466 254

Faluck
Patel