



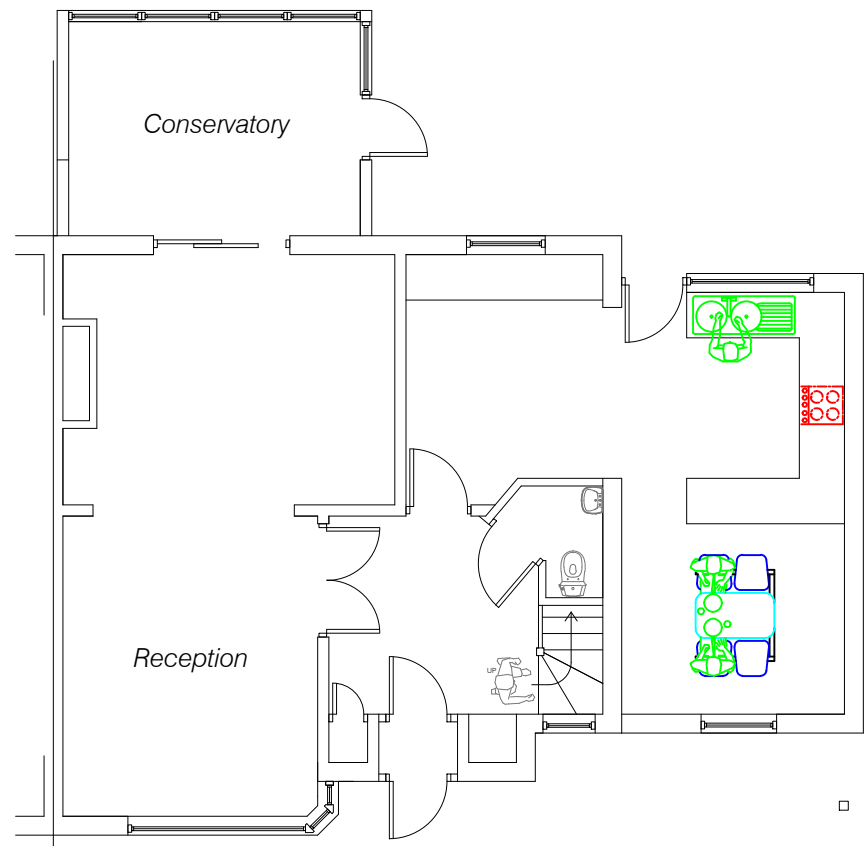

EXISTING GROUND FLOOR PLAN
SCALE 1:100

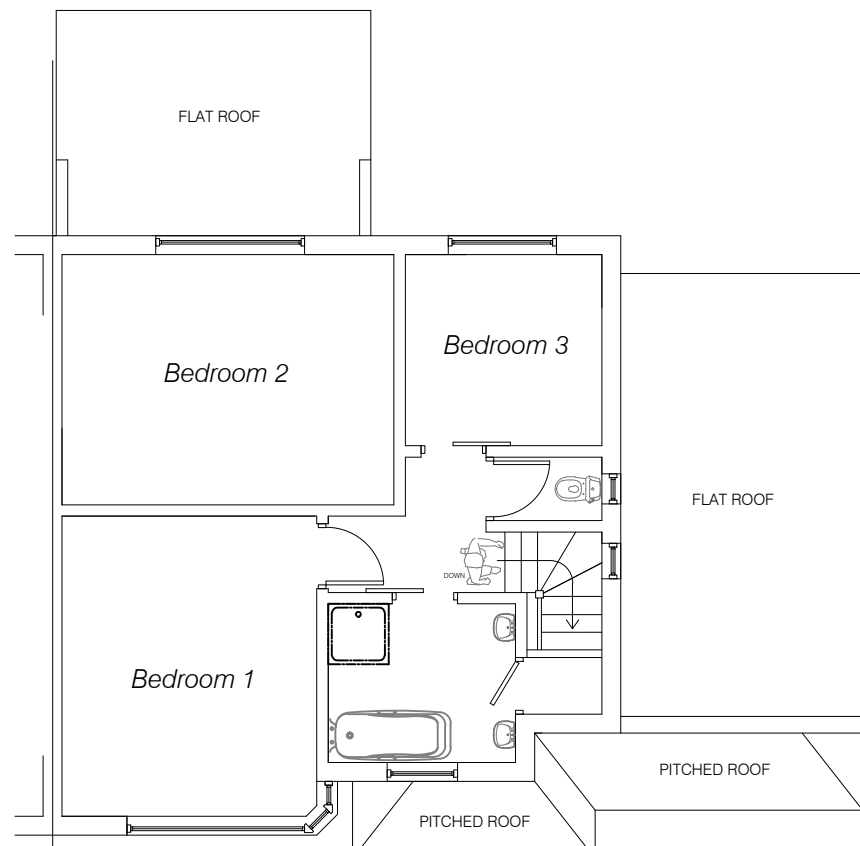


EXISTING FIRST FLOOR PLAN
SCALE 1:100



EXISTING FRONT ELEVATION
SCALE 1:100



EXISTING REAR ELEVATION
SCALE 1:100

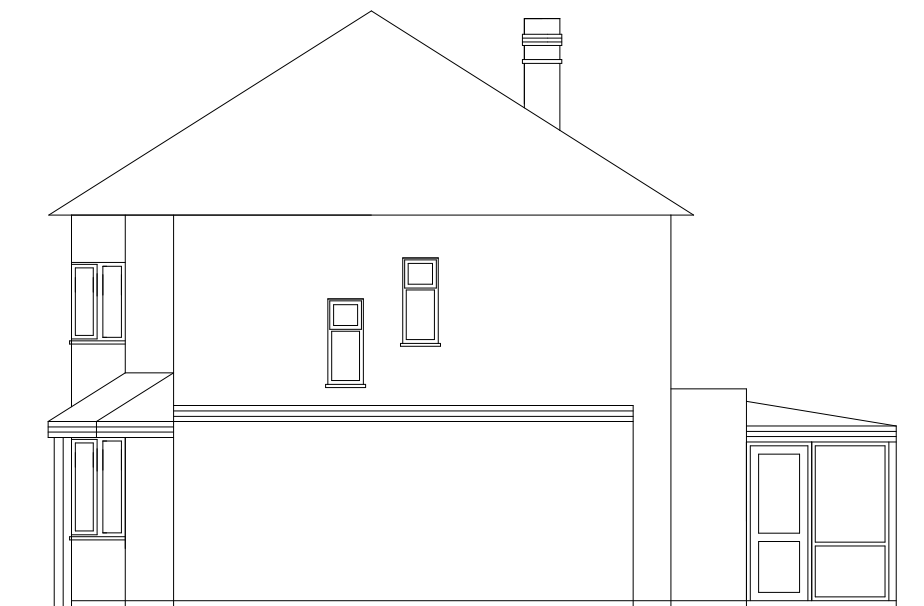


EXISTING SIDE ELEVATION
SCALE 1:100




PROPOSED FRONT ELEVATION
SCALE 1:100




PROPOSED REAR ELEVATION
SCALE 1:100

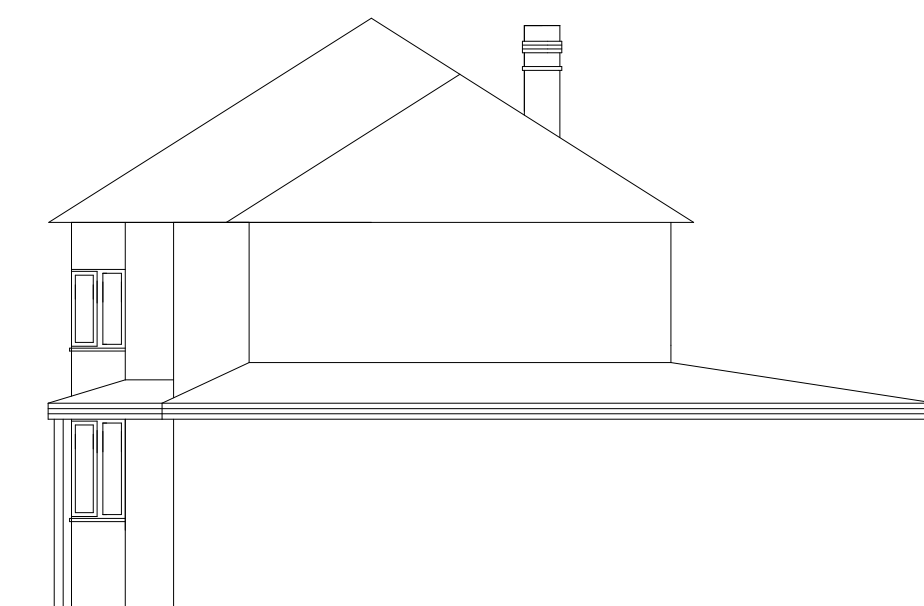


PROPOSED SIDE ELEVATION
SCALE 1:100

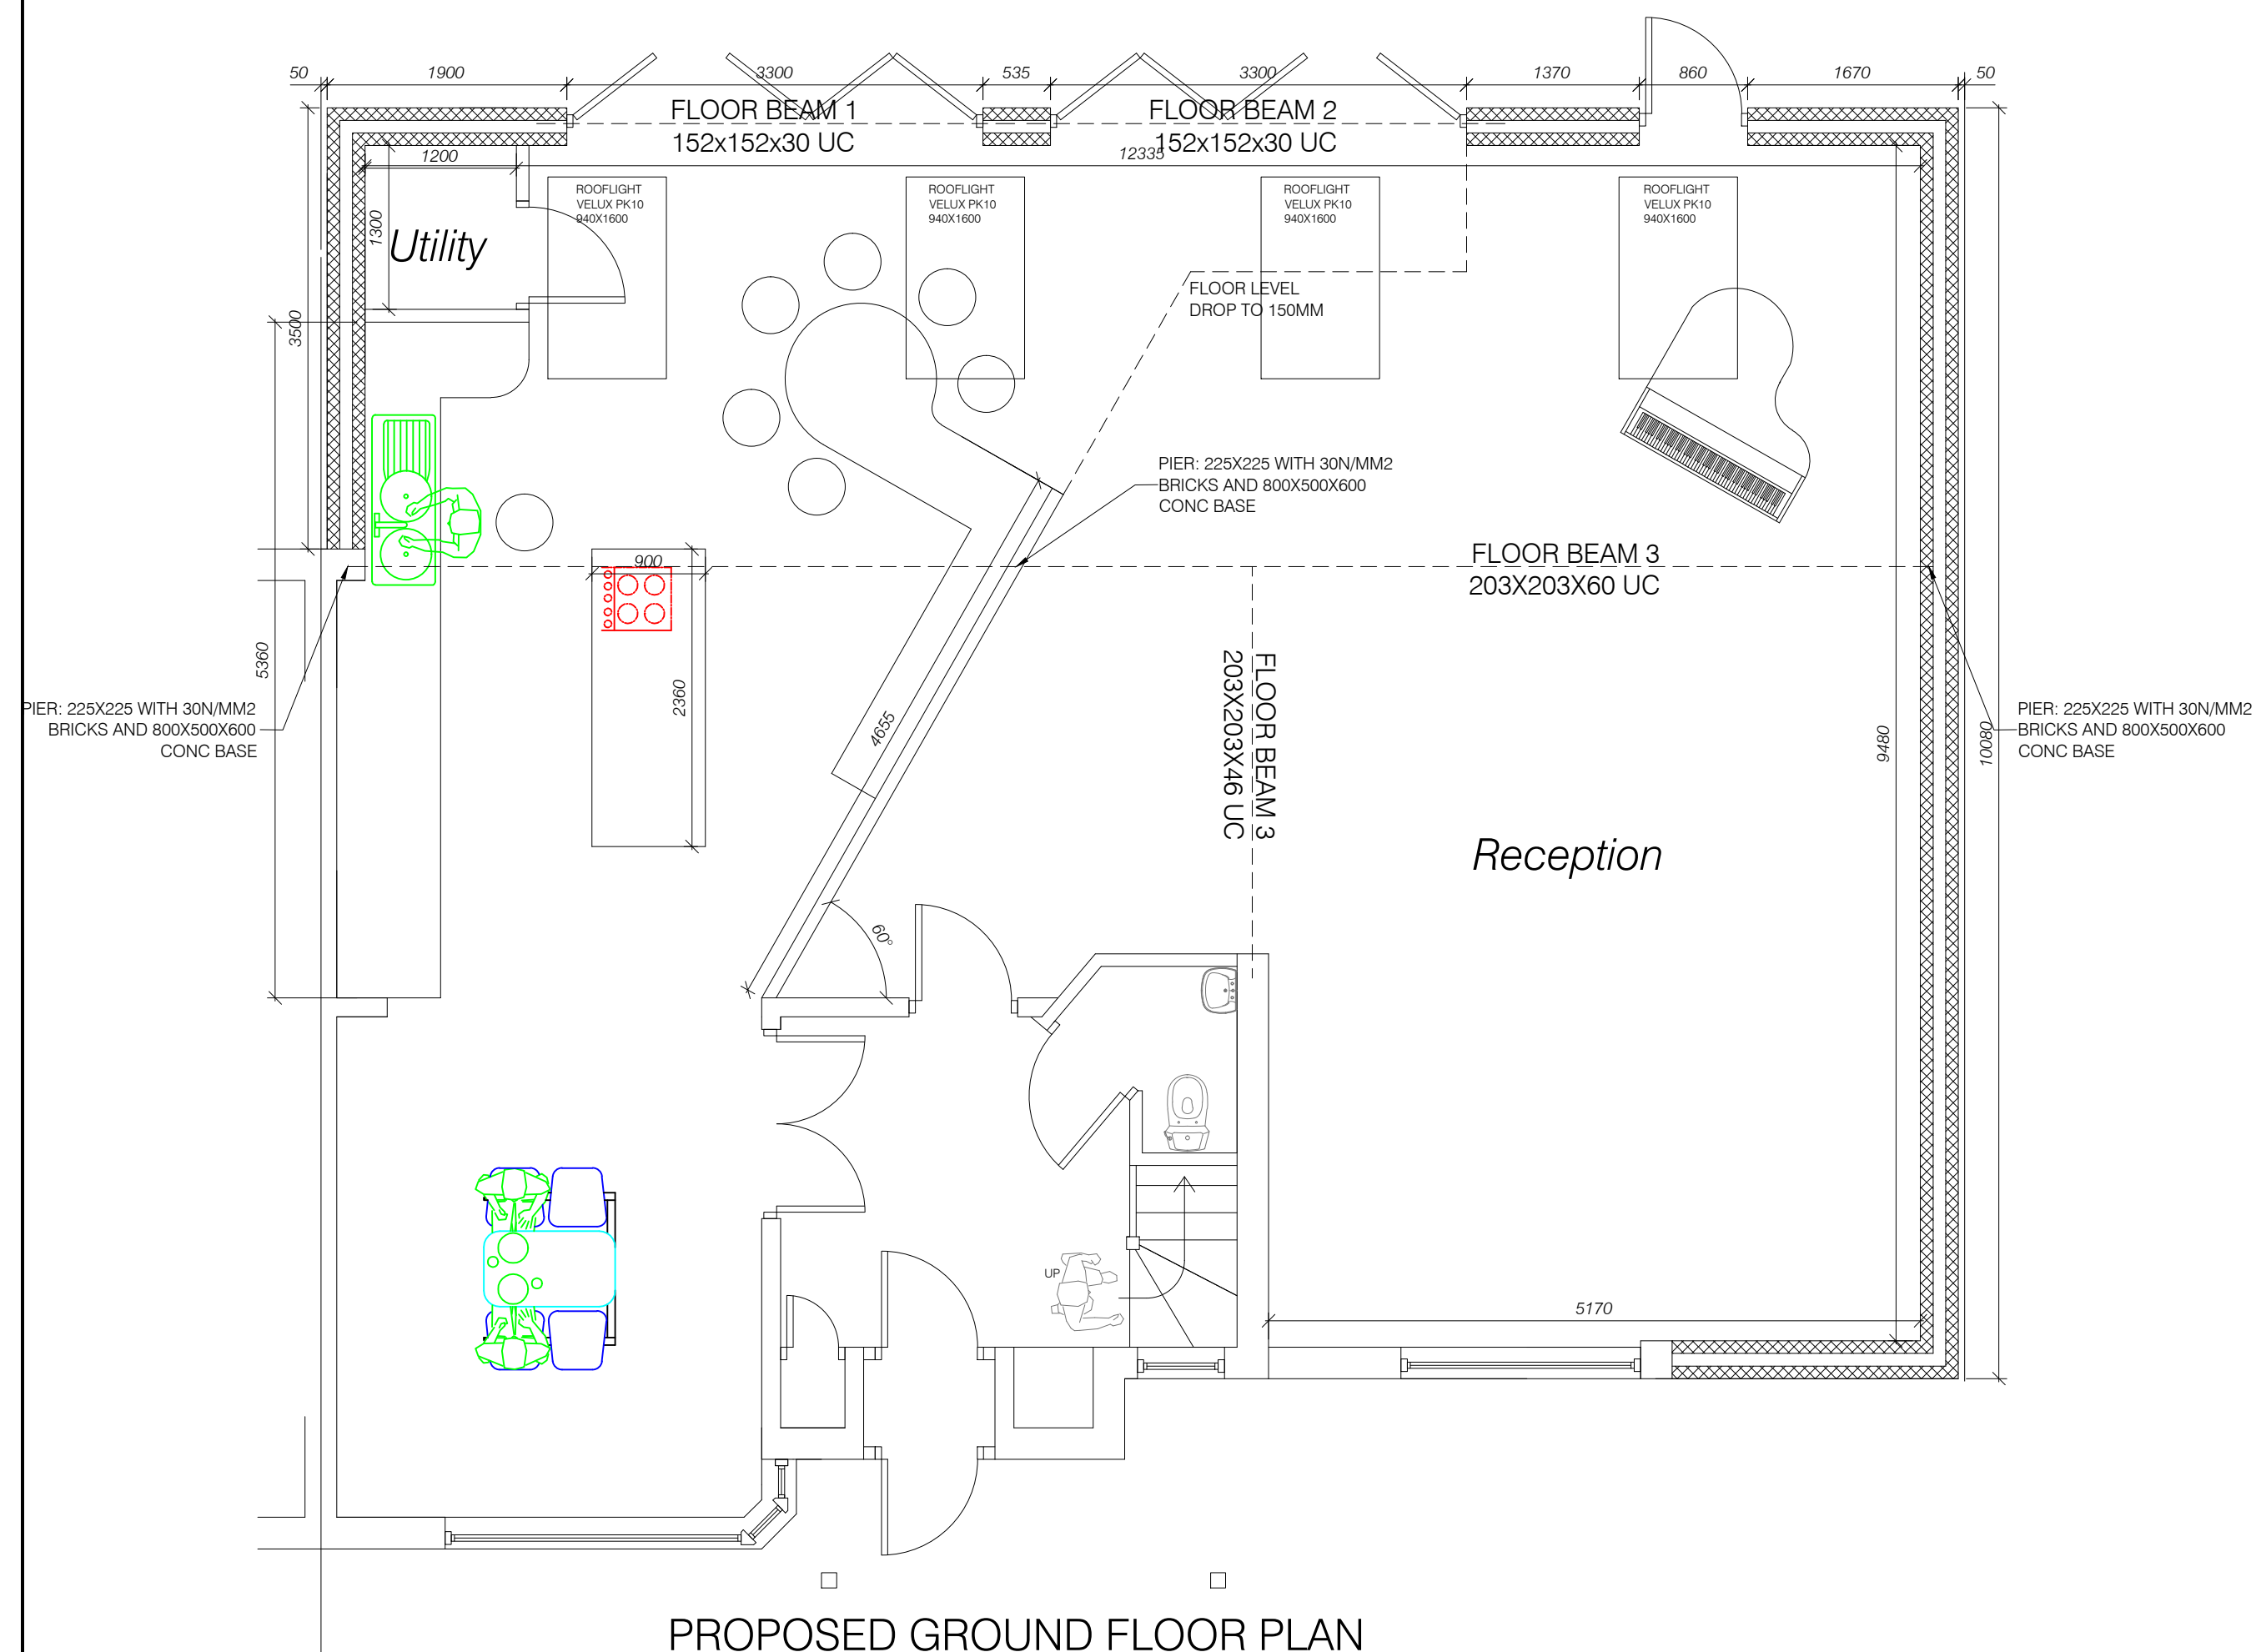


PROPOSED GROUND FLOOR PLAN
SCALE 1:50

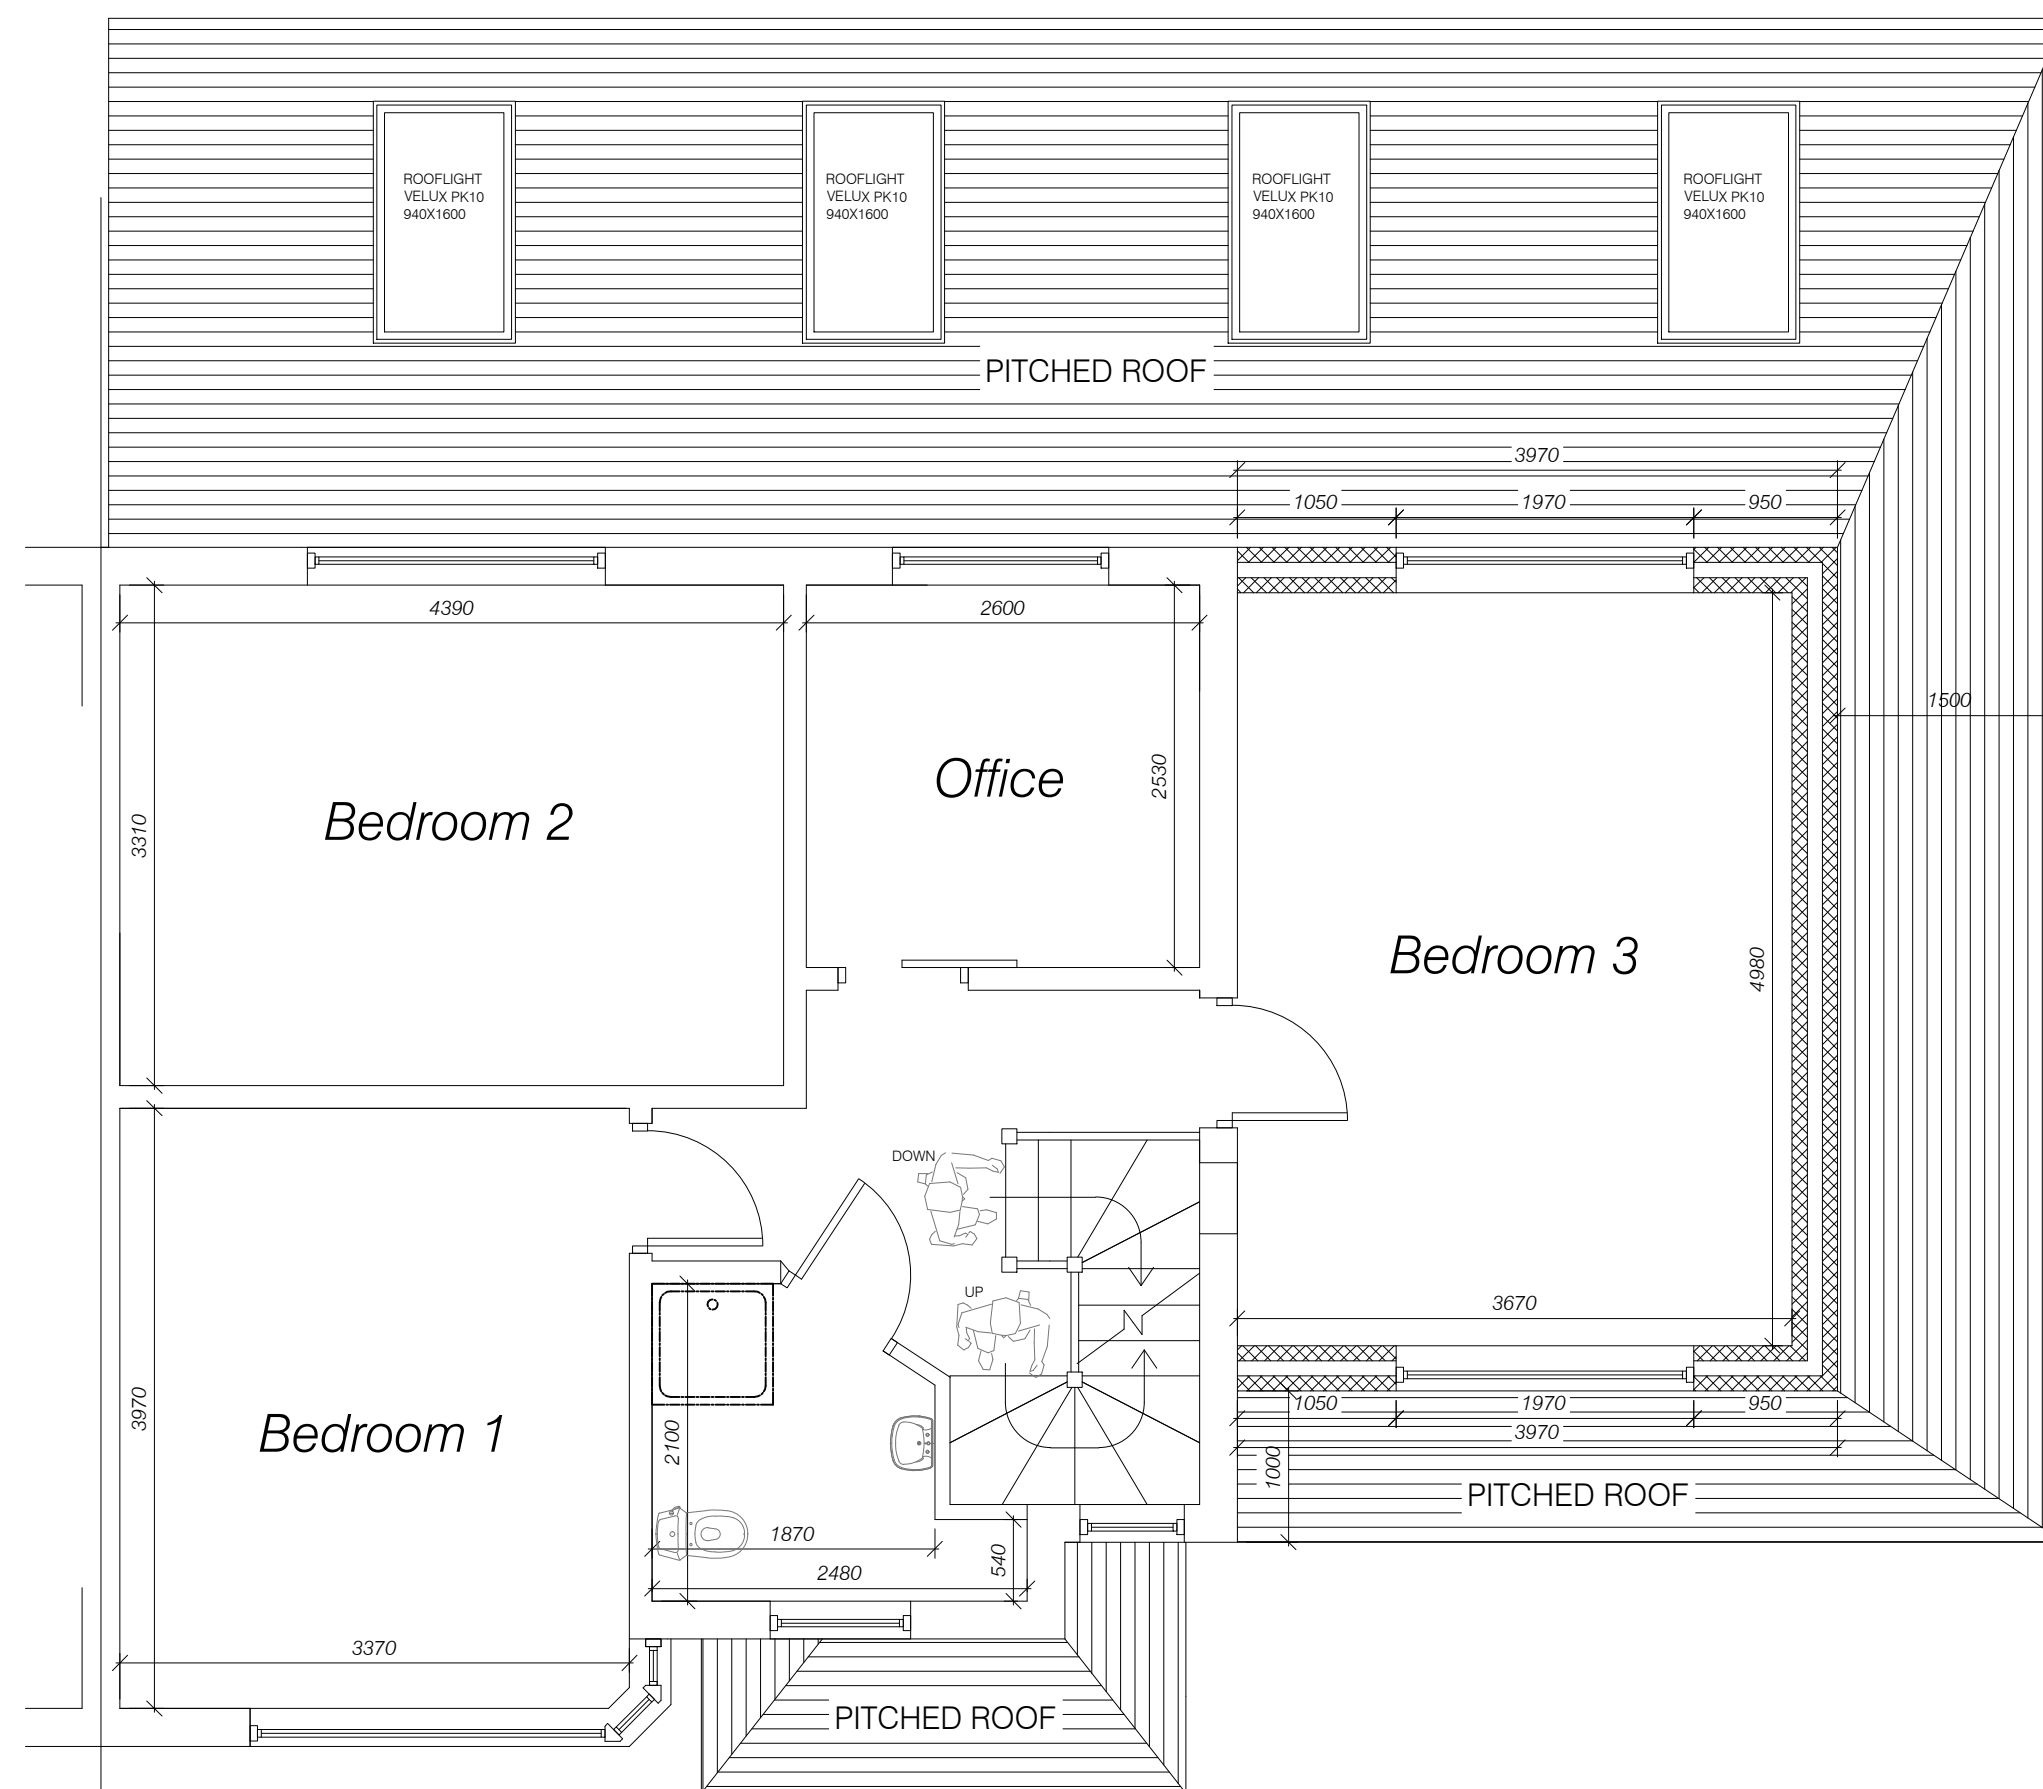


PROPOSED FIRST FLOOR PLAN
SCALE 1:50

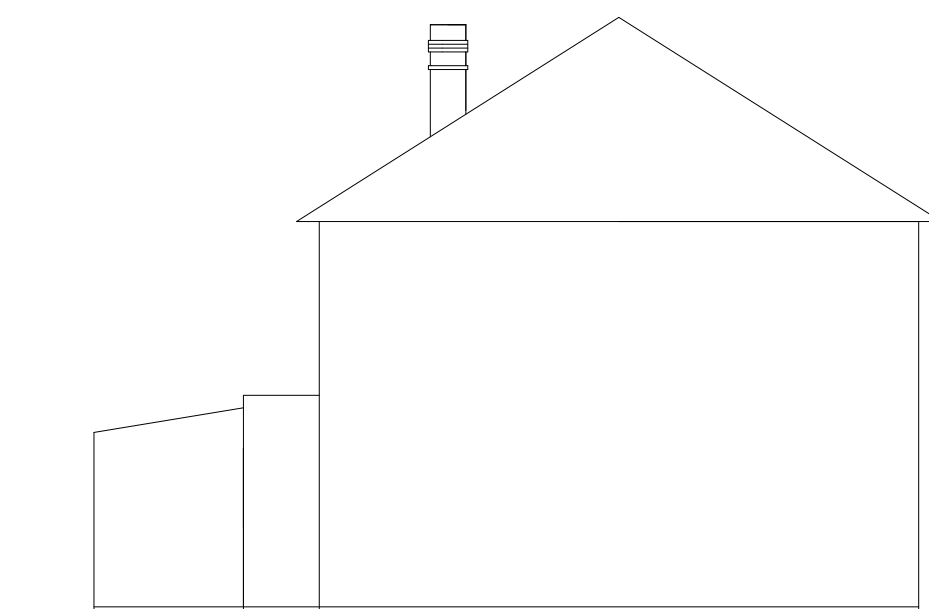


EXISTING SIDE ELEVATION
SCALE 1:100

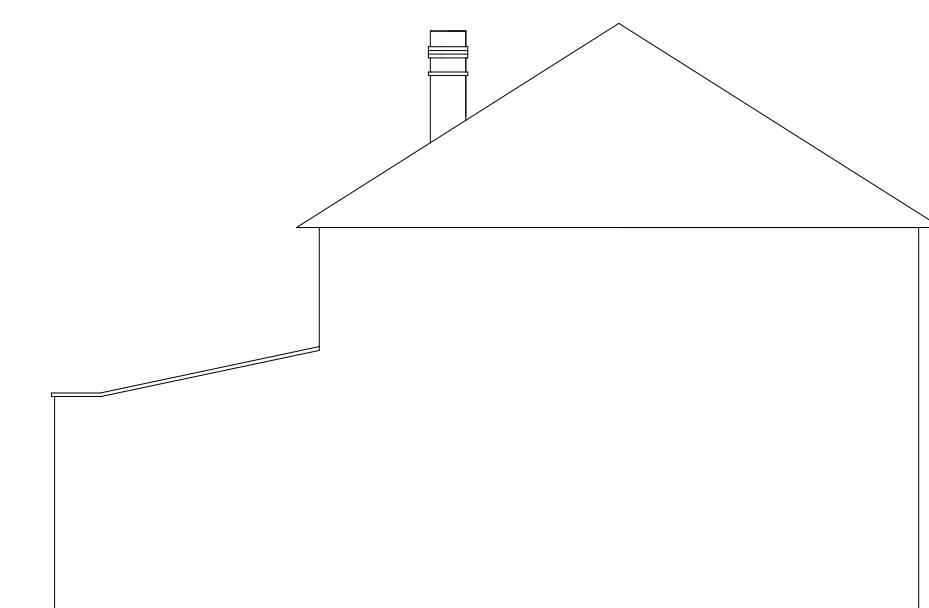

PROPOSED SIDE ELEVATION
SCALE 1:100

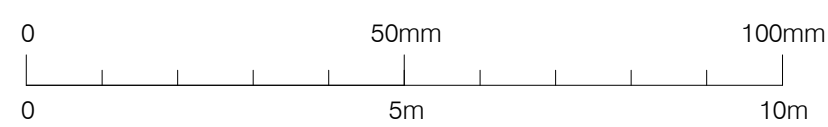

SCALE BAR FOR 1:100

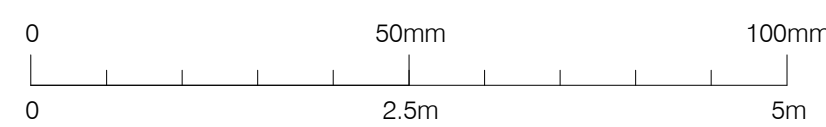

SCALE BAR FOR 1:50

THIS DRAWING AND ALL THE INFORMATION SHOWN IS THE PROPERTY OF PLANMASTERS AND SHALL NOT BE COPIED WHOLE OR IN PART, OR USED FOR ANY OTHER PURPOSE WITHOUT WRITTEN PERMISSION OF THE COMPANY.

ALL DIMENSIONS TO BE CHECKED ON SITE. DO NOT SCALE FROM THIS DRAWING. ALL DRAWINGS TO BE READ IN CONJUNCTION WITH SPECIFICATION.

CLIENT: 168 JOEL STREET

SCHEME: PROPOSED SINGLE STOREY REAR EXTENSION
TWO STOREY SIDE EXTENSION
LOFT CONVERSION WITH HIP TO GABLE AND REAR DORMER

TITLE: EXISTING AND PROPOSED PLANS,
EXISTING AND PROPOSED ELEVATIONS,
DETAILING AND BUILDING REGULATIONS

SCALE: 1:100 UNLESS OTHERWISE STATED

DATE: JULY 2015

DRAWING NUMBER: 02

PLANMASTERS
ARCHITECTURE • DESIGN • DEVELOPMENT

www.planmasters.co.uk
T: 020 3751 7333
M: 07983 250 250
E: info@planmasters.co.uk