




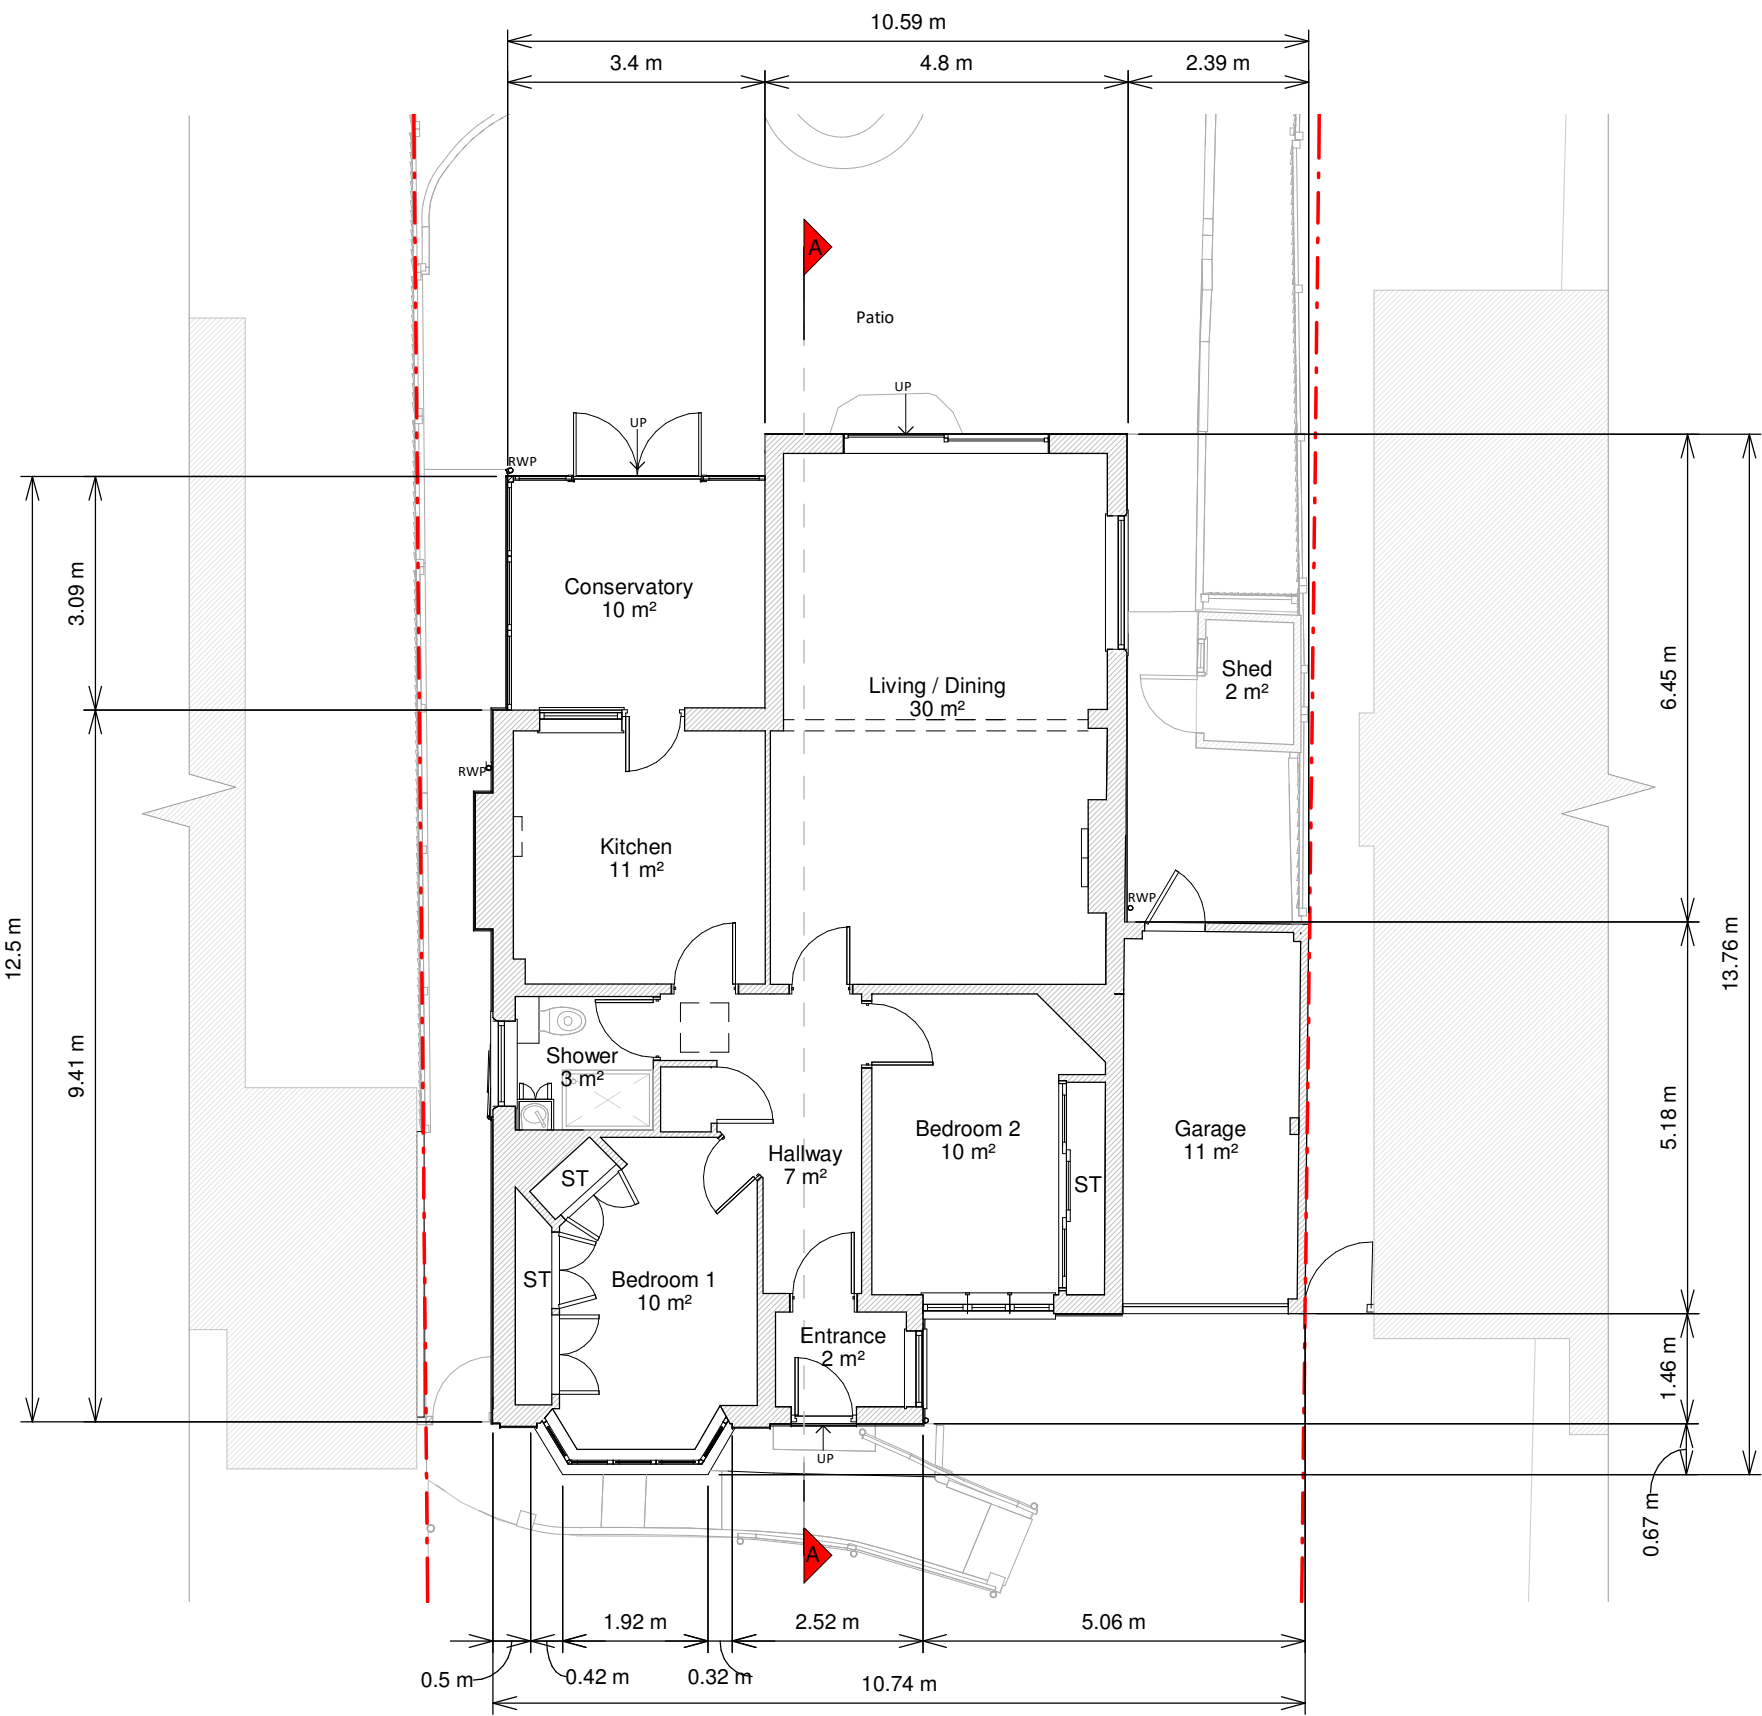


Ground Floor Plan

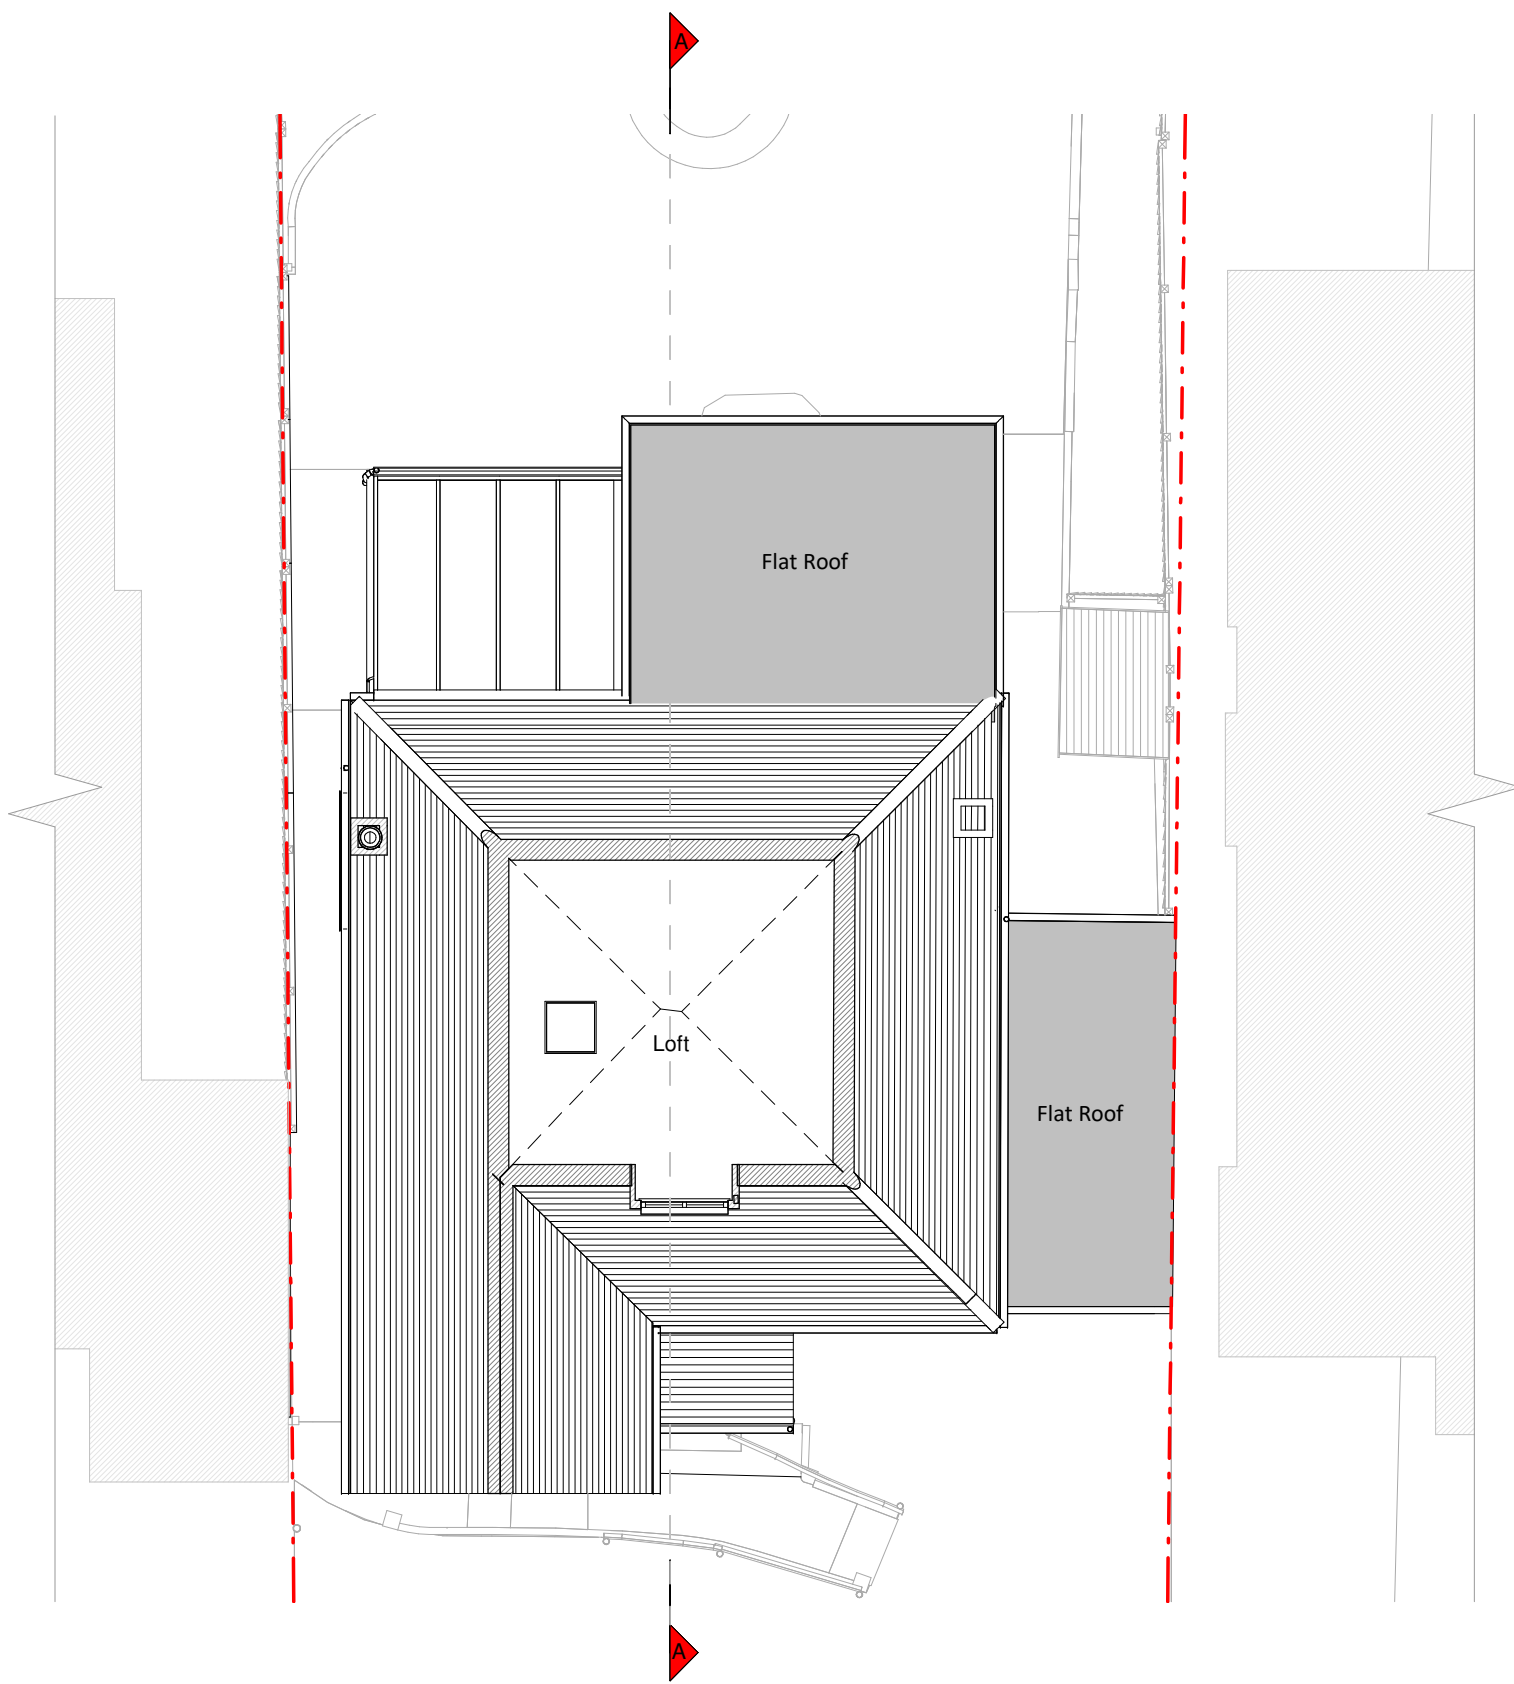


Loft Plan

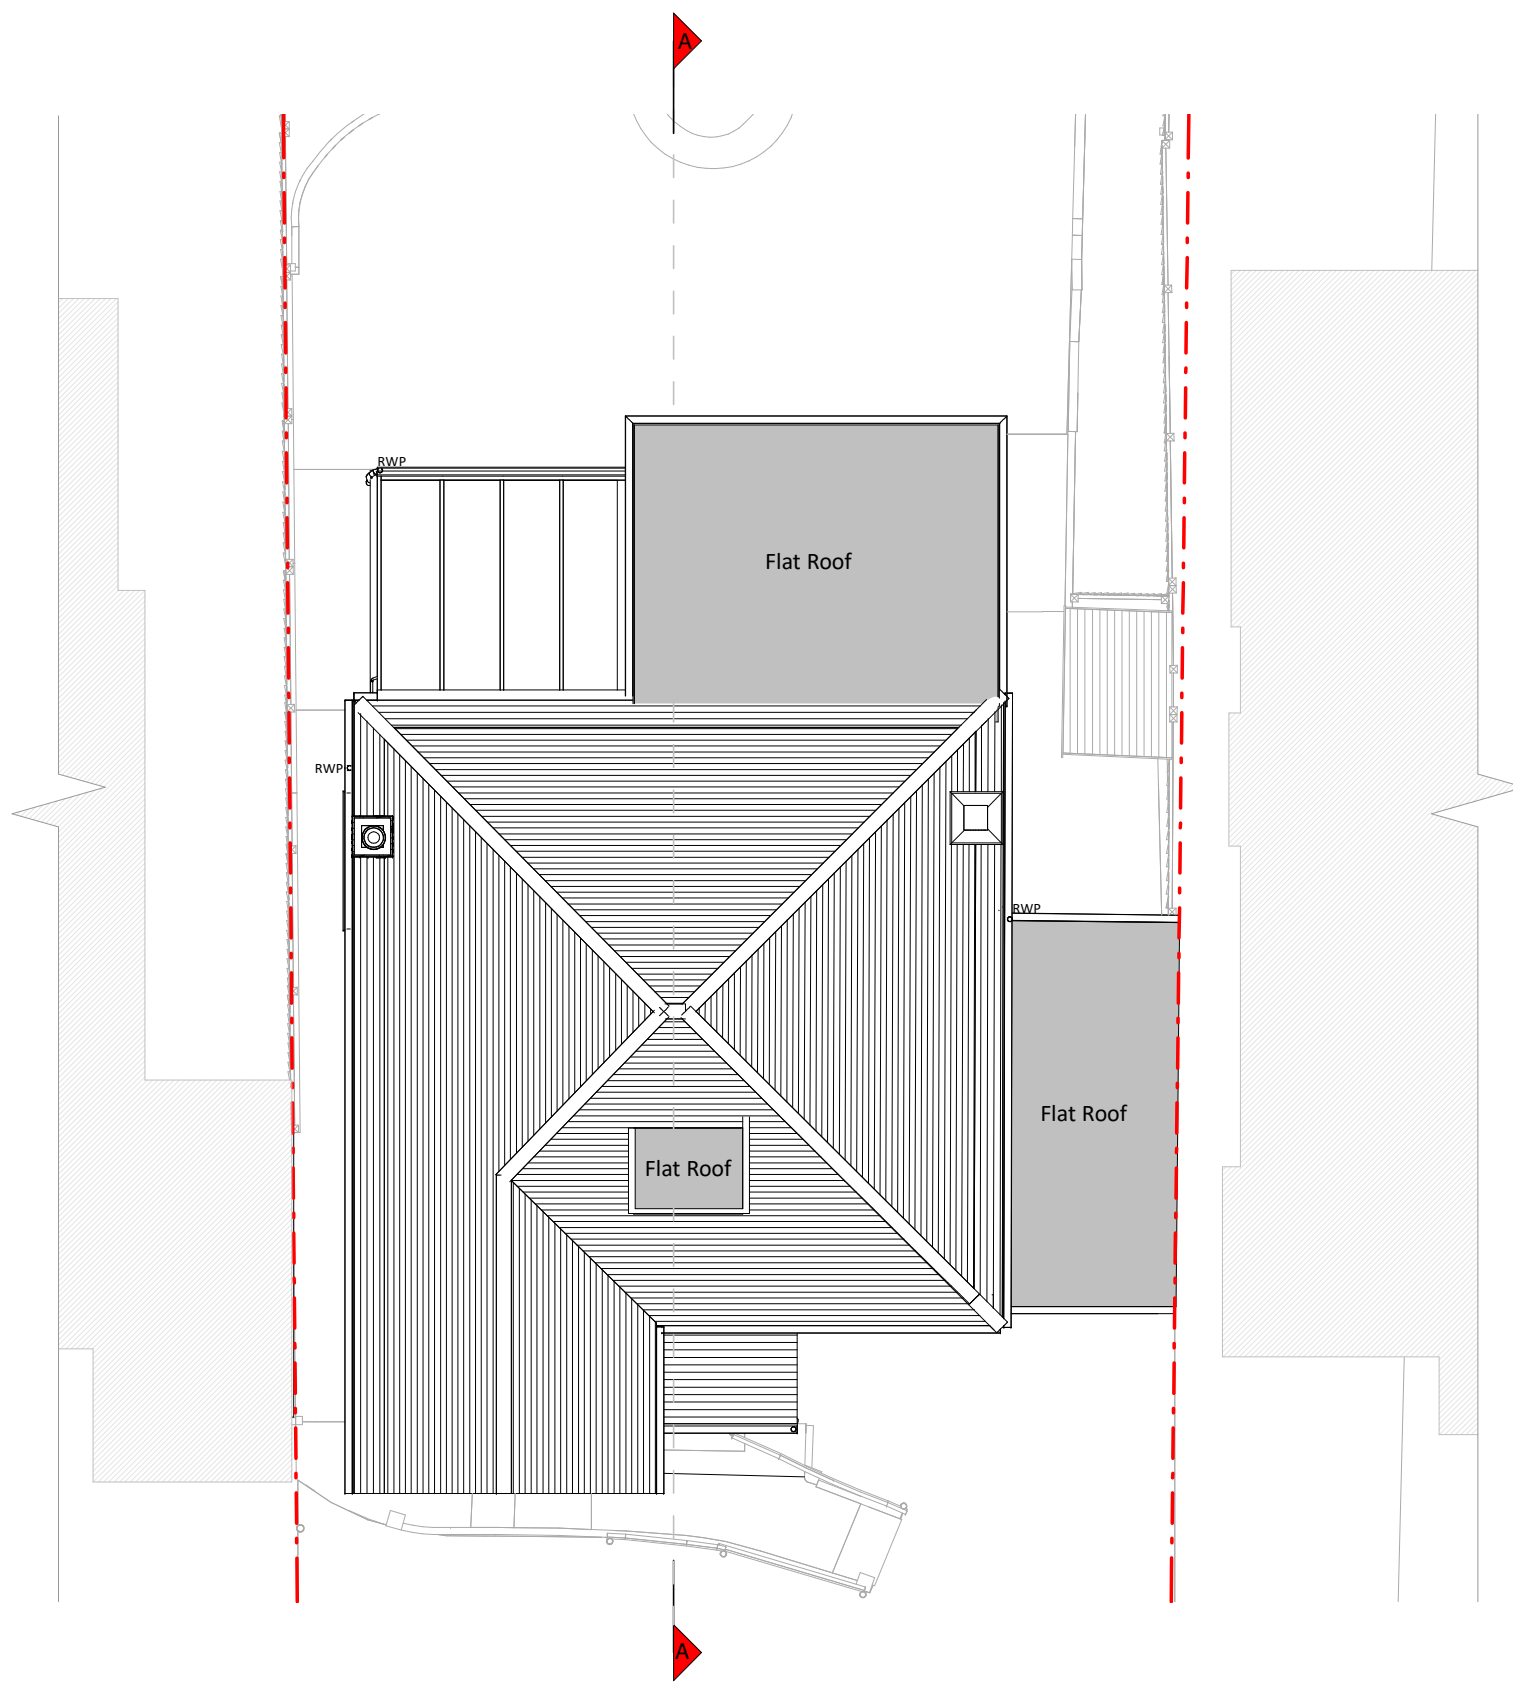


Roof Plan

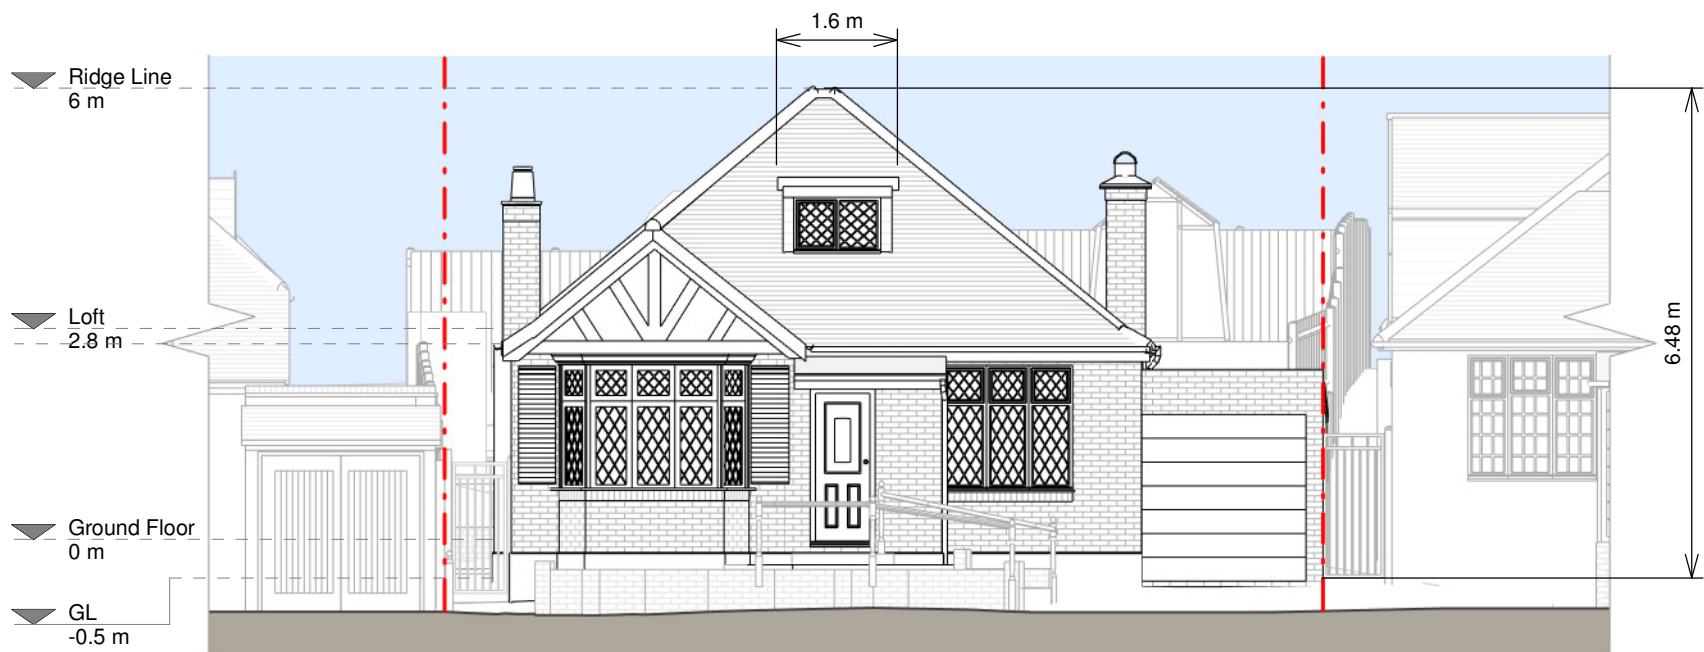

Front Elevation

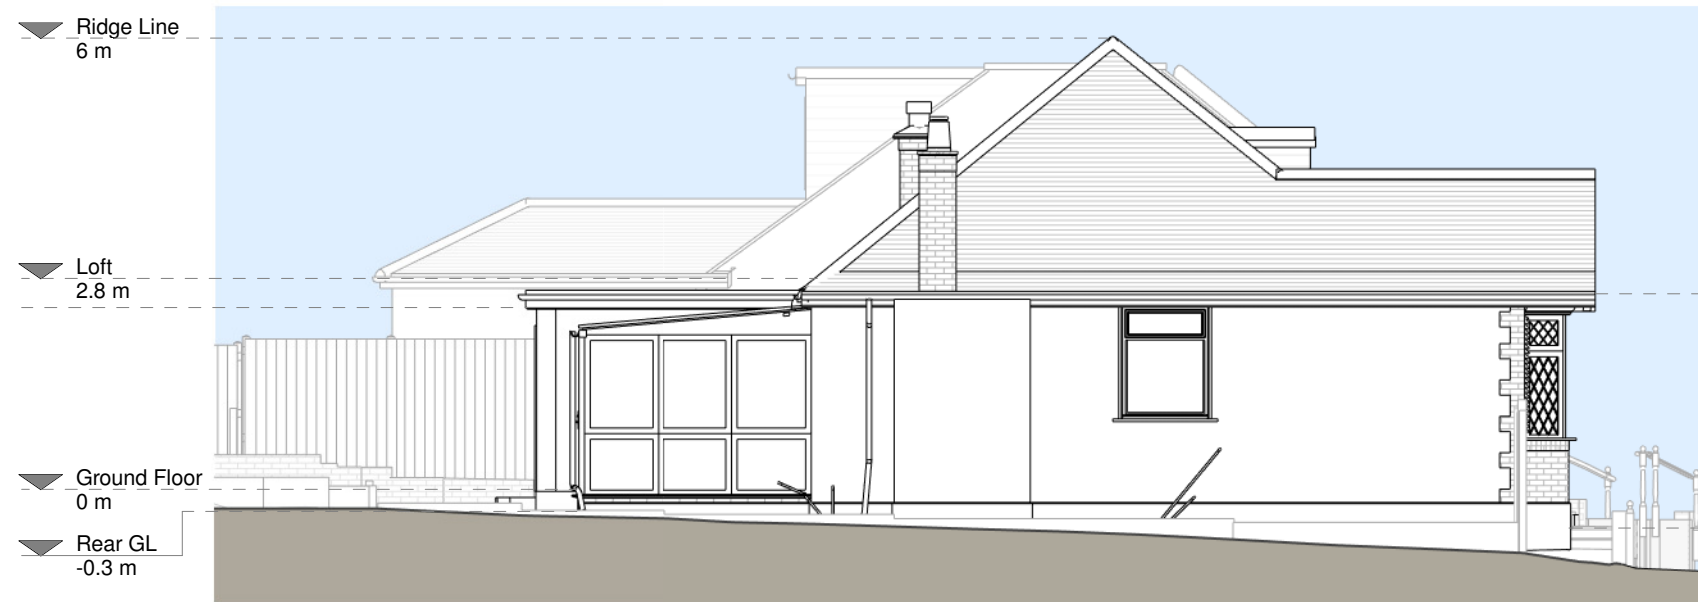

Left Side Elevation

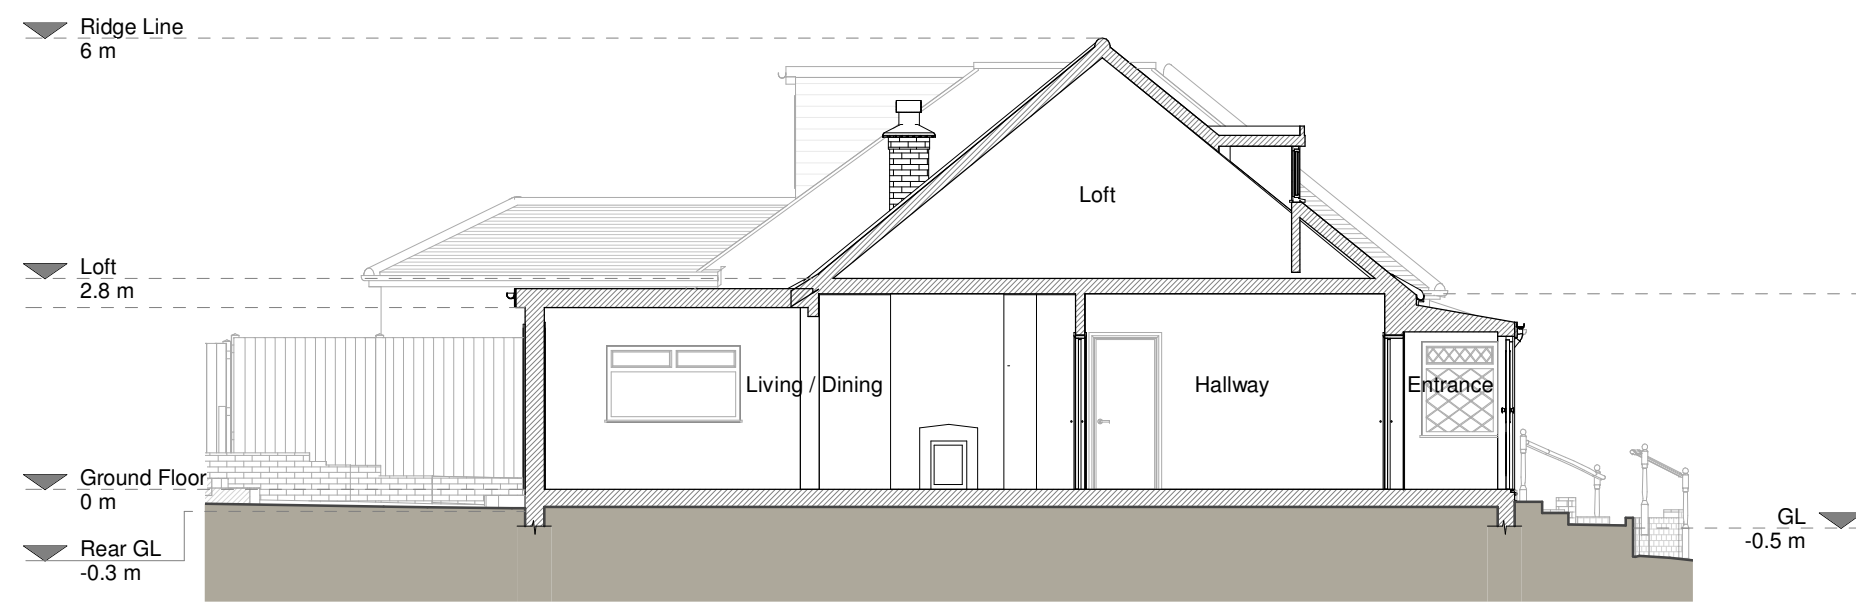


Section A - A



Rear Elevation



Right Side Elevation

 

Copyright in the design and the drawings is the property of RESI. Reproduction in whole or in part is prohibited without written permission of RESI. This drawing must be read in conjunction with all other drawings and specifications.

RESI accepts no liability for any omissions, loss or damage of whatsoever nature and however arising from any variation which has not been referred to them and their approval is required.

Drawn to actual scale. For planning purposes only. All dimensions to be cross checked on site prior to construction and completion of works. Any discrepancies to be reported to RESI immediately.

NOTES

MATERIALS:

Existing Materials:

Brickwork / Walls - Red brick with black timber details and pebbledash

Pitched roof - Concrete tiles

Flat roof - Felt or similar and glazed conservatory roof

Windows - White uPVC/aluminium framed casement windows

Doors - White uPVC/aluminium/timber doors

Roofs / Gutter / Fascia - Black/white uPVC downpipes, gutters and black painted timber fascias

Revision

Rev	Notes	Date
A	Planning Issue	24/03/2022

RESI
Grow your home

CONTACT
www.resi.co.uk
hello@resi.co.uk

KEY

Existing walls - Red dashed line
Existing furniture - Blue dashed line
Level line - Dotted line
1.5m head height - Purple dashed line
2.8m head height - Blue dashed line

JOB TITLE
Proposed ground floor rear extension, side extension, floor plan redesign and all associated works at 30 Hillside Road

STATUS
Planning Drawings

DRAWING TITLE
Existing Drawings

CLIENT
Neal Daniel

SCALE
1 : 100 at A1

DRAWN
AR

DATE
March 2022

CHECKED
RA

DRAWING NO. B126155 - 01 - A
1000

