


Streetwise



LOCATION PLAN
SCALE - 1: 1250.

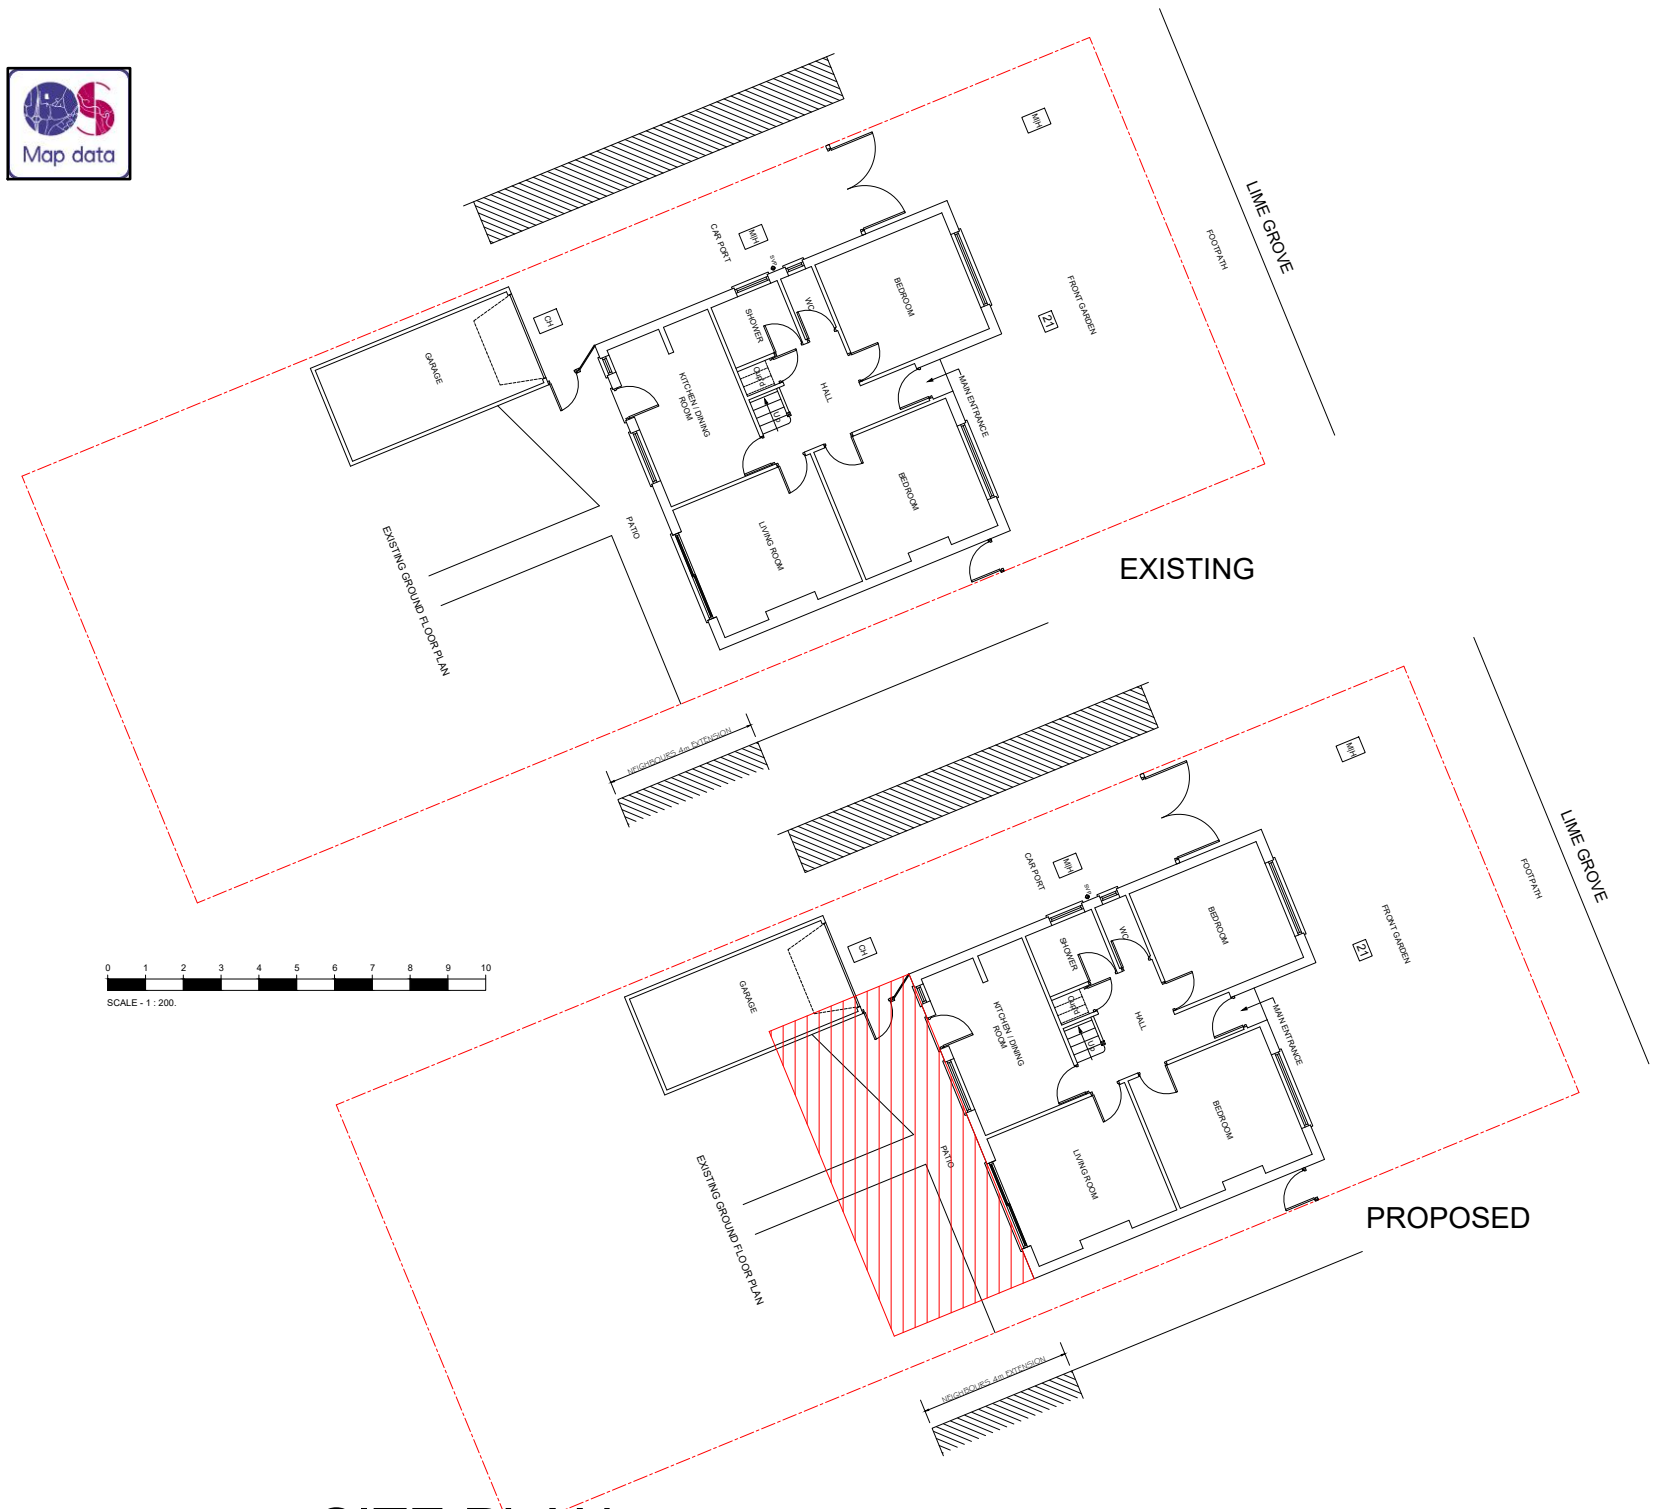

SITE PLAN
SCALE - 1: 200.

Rev	Comments	Date	
Drawing Title LOCATION PLAN & SITE PLAN			
Drawing No.	P	01	
1212			

 KALSI DESIGN Architectural & Building Control Plans & Structural Design Services 20 Harrowdene Road North Wembley, Middlesex, HA0 2JB. Tel: 07930966049 Email: gskalsi@btinternet.com	NOTES:	Client	Scale	Size	Drawing Title				
	NOT FOR CONSTRUCTION	MR AMIT PATEL	1 : 1250 / 1: 200.	A3	LOCATION PLAN & SITE PLAN				
		Job Title	Drawn by		Drawing No.		P	01	
		21 LIMEGROVE RUISLIP HA4 8RJ	GSK		1212				
			Date	APRIL 2021					