
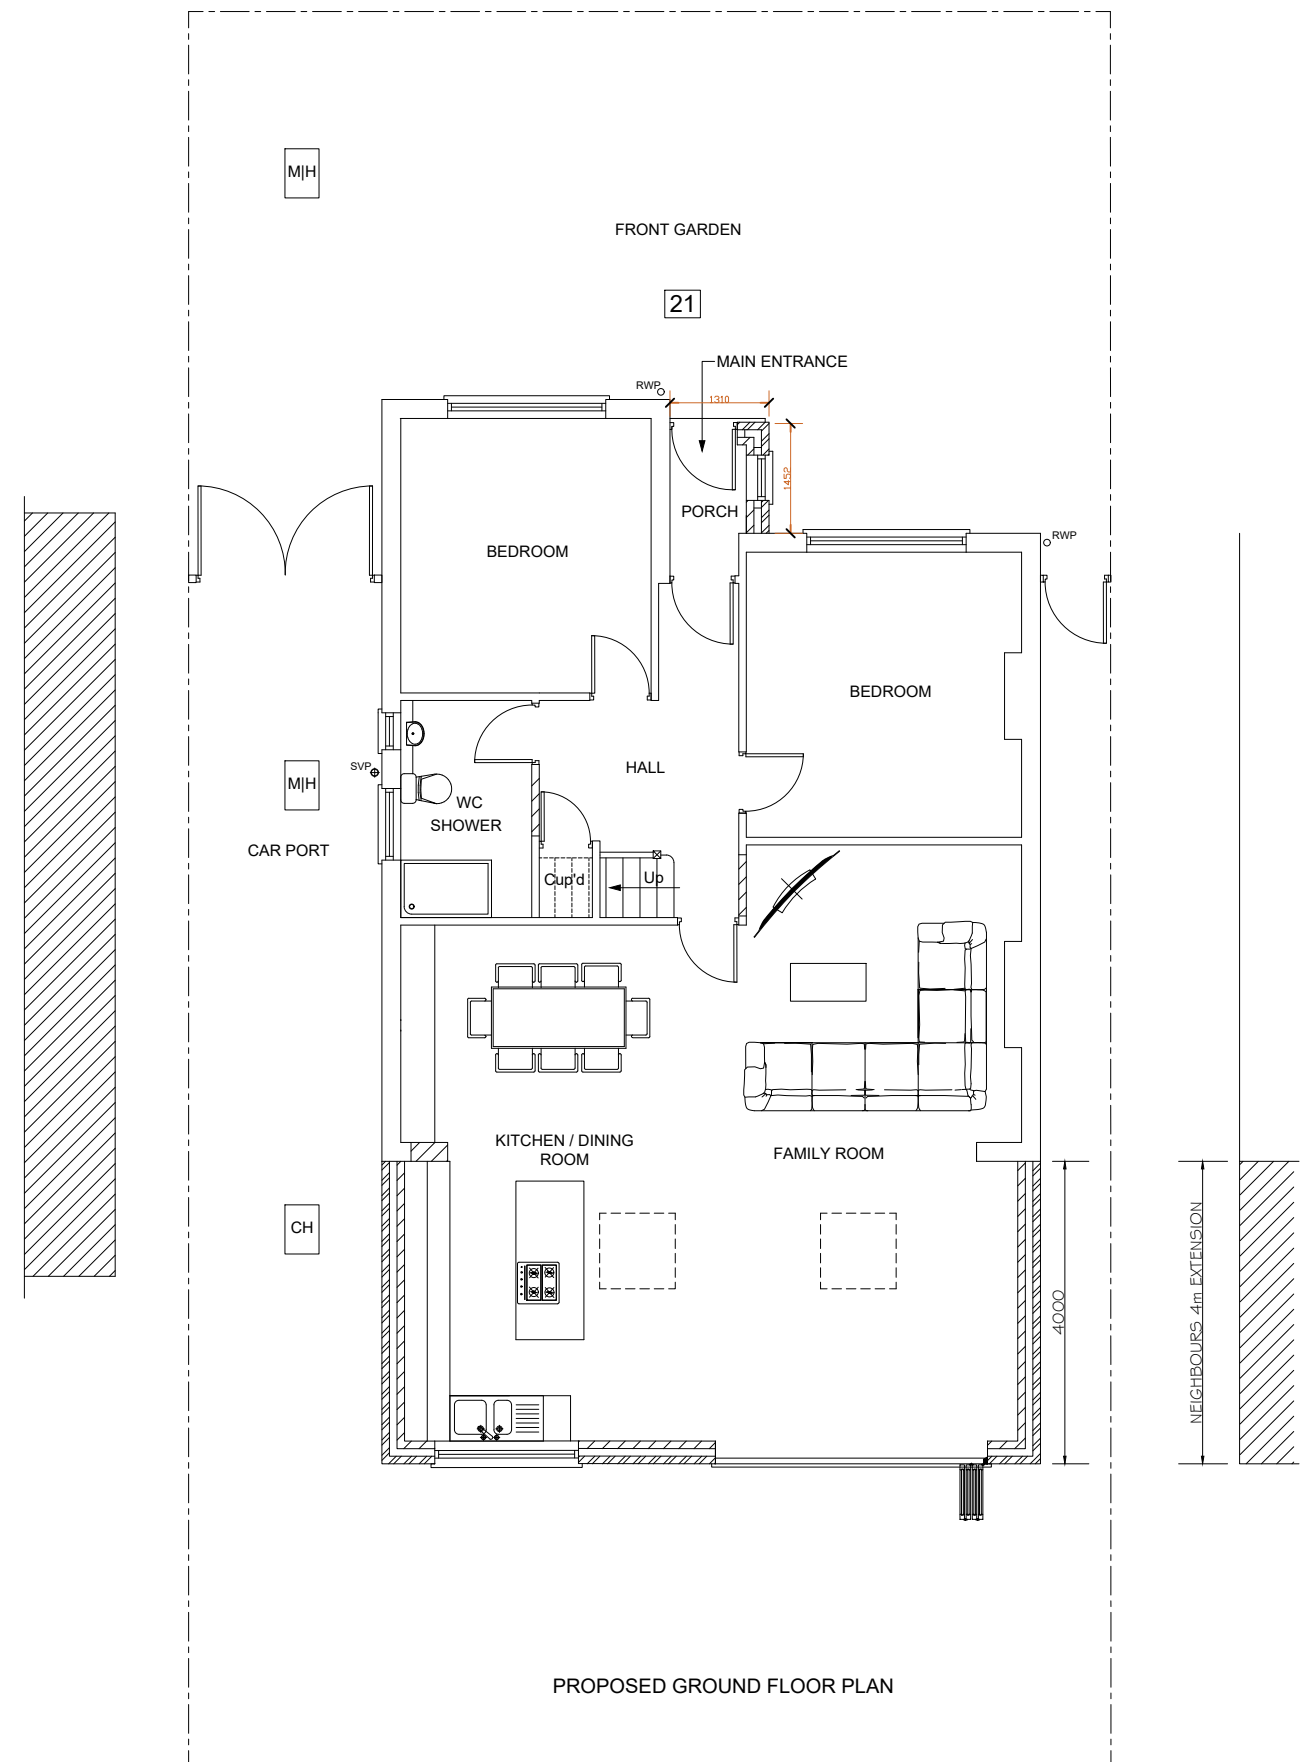


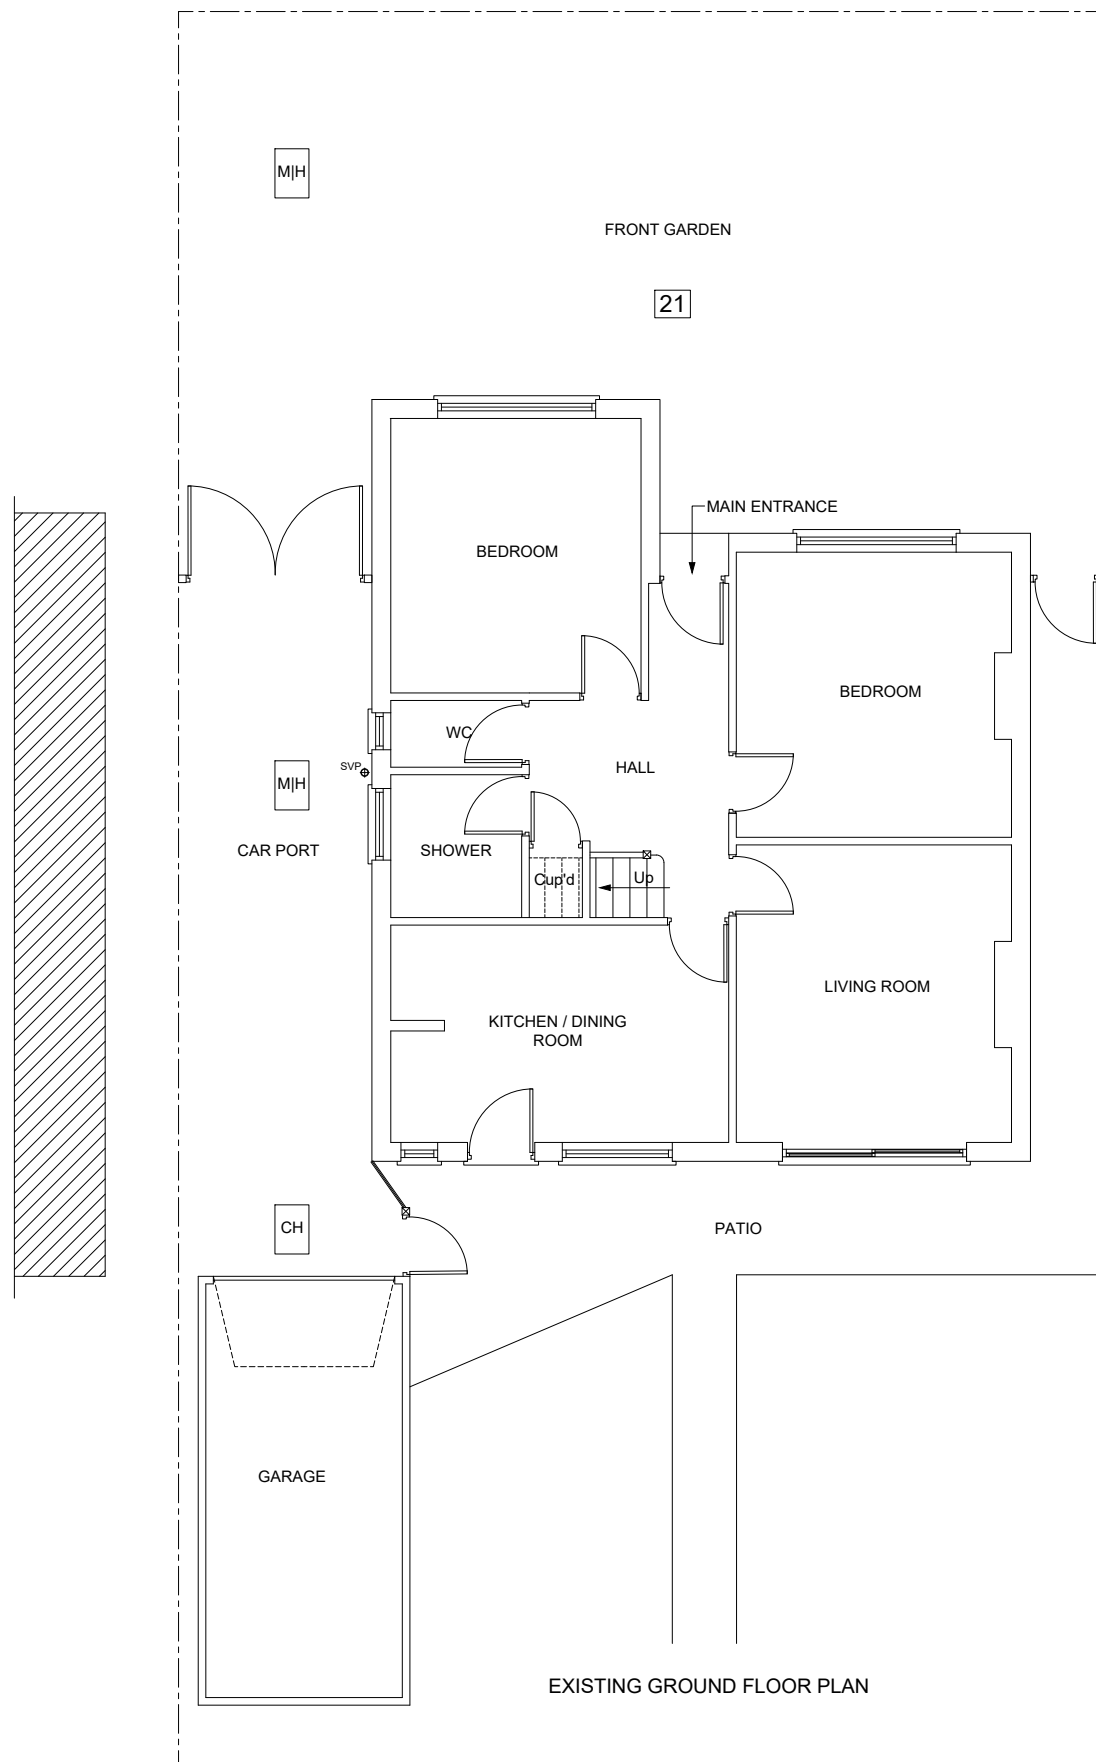

Rev	Comments	Date	
Drawing Title EXISTING & PROPOSED GROUND FLOOR PLAN			
Drawing No.			
1212	P	02	