



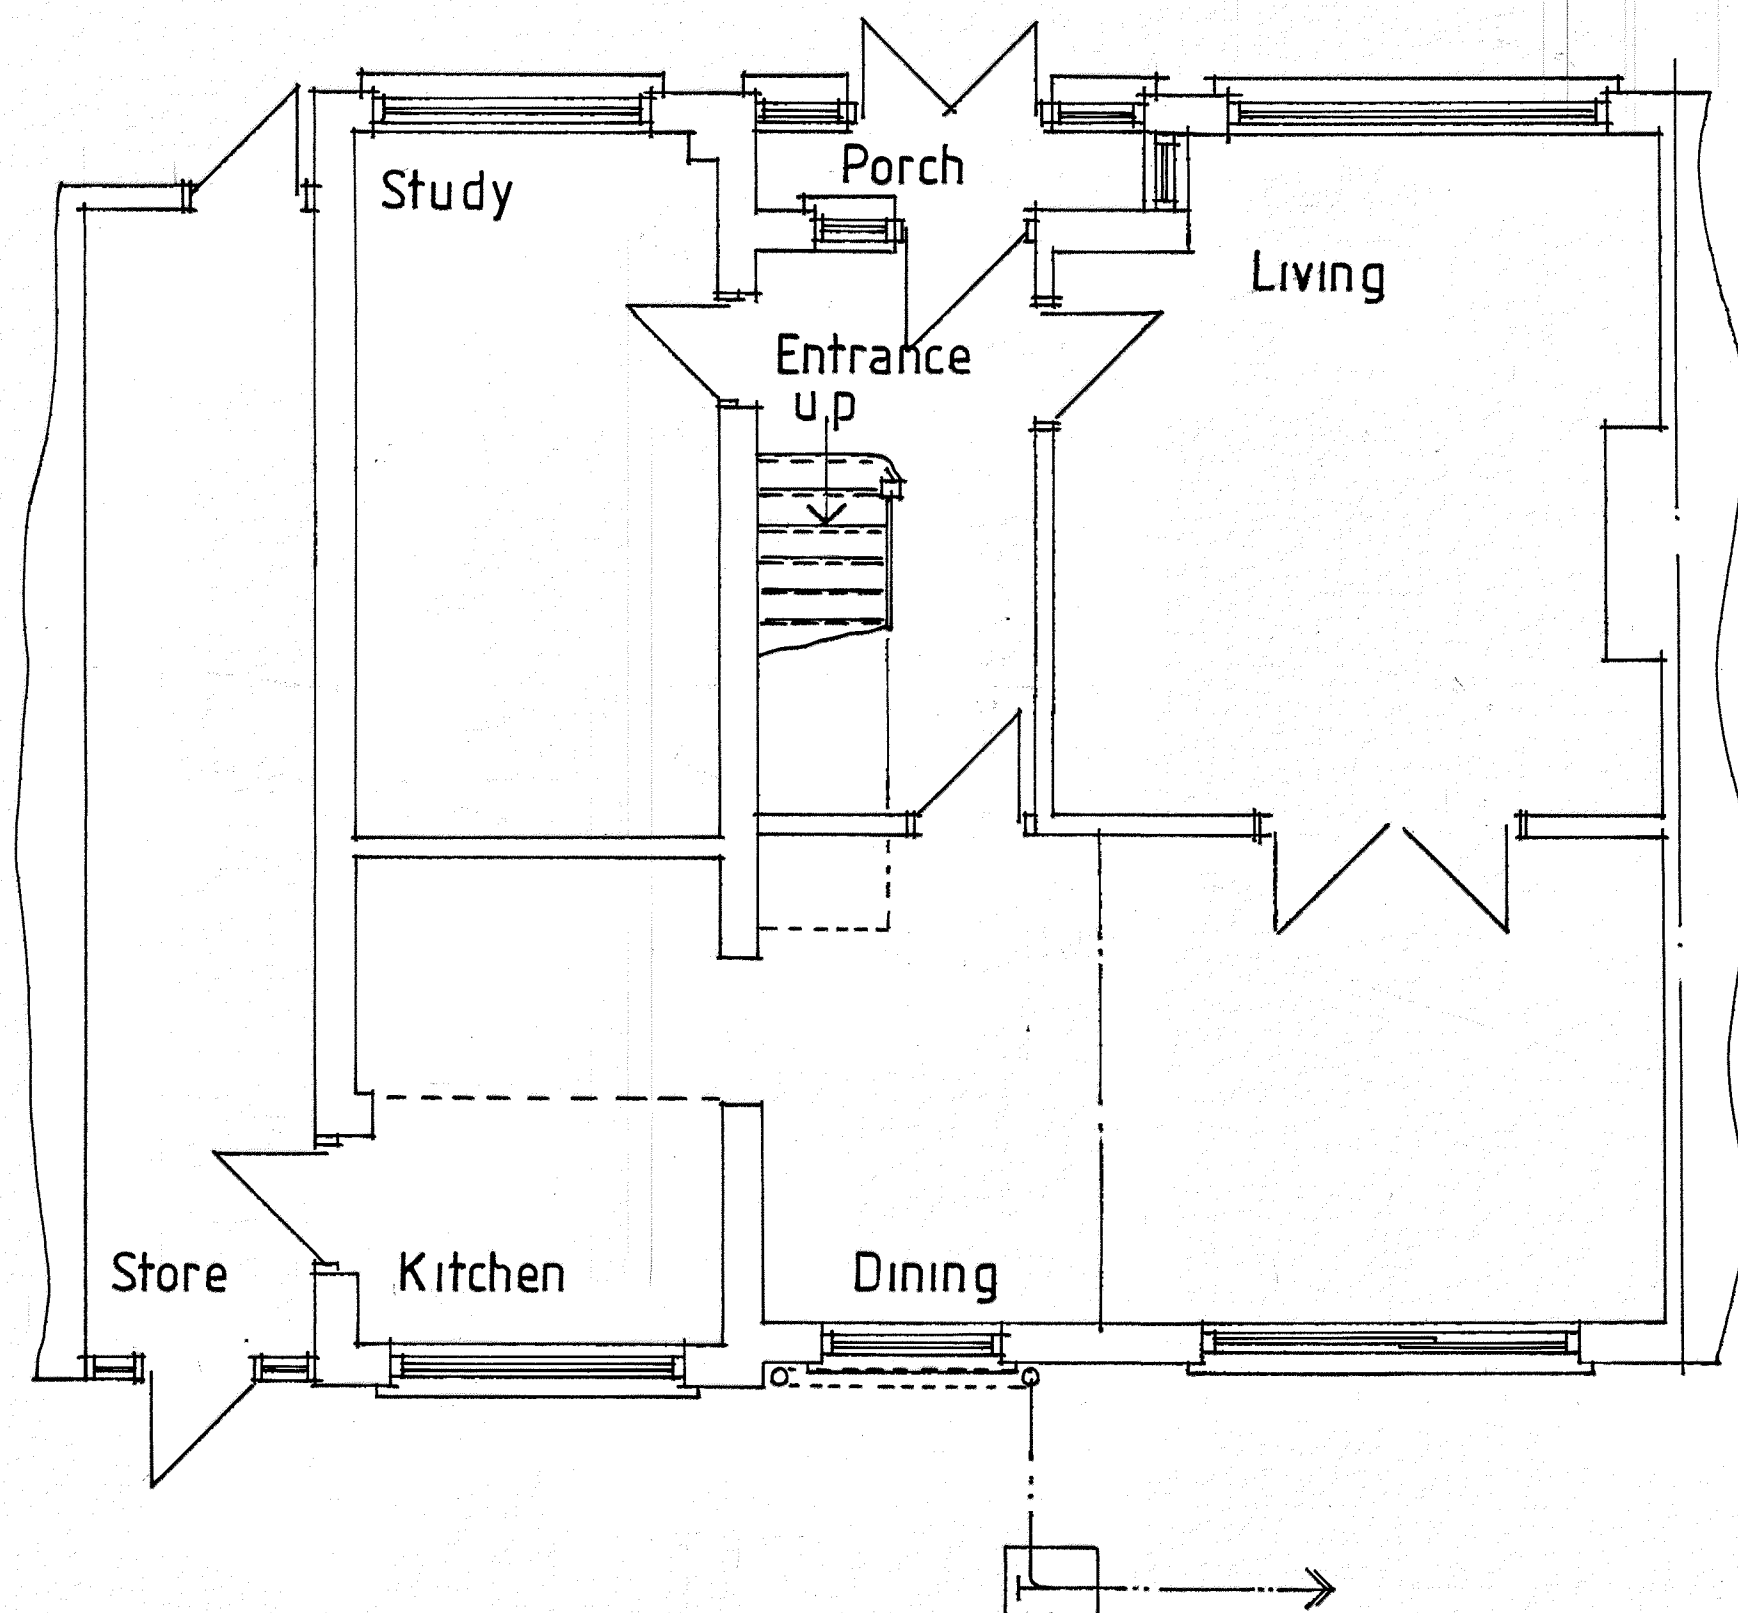

GROUND FLOOR PLAN

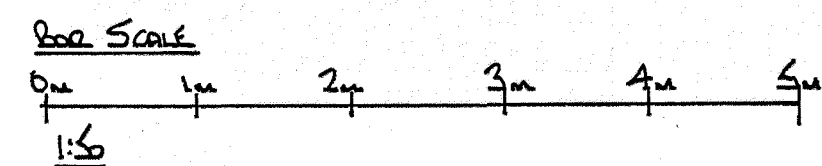

THIS DRAWING TO BE READ
IN CONJUNCTION WITH DRG
No 4431 / 02

NOTES:
All dimensions must be checked on site and not
scaled from this drawing.

A		
	Date	Revisions

©copyright

Pottle & Co Ltd
Planning & Building Consultants

Suite A, 128 Manor Way
Ruislip, Middlesex, HA4 8HR

Tel: 01895 622800
www.pottle.uk.com

Client

MR MRS BRENARD

Job Title

6 THE PADDOCK
ICKENHAM
MIDD X

Drawing Title

EXISTING GROUND
FLOOR PLAN

Scale 1:50.

Date August 2020

Drawn by GEL

Drg No.

4431 / 01

Rev.