



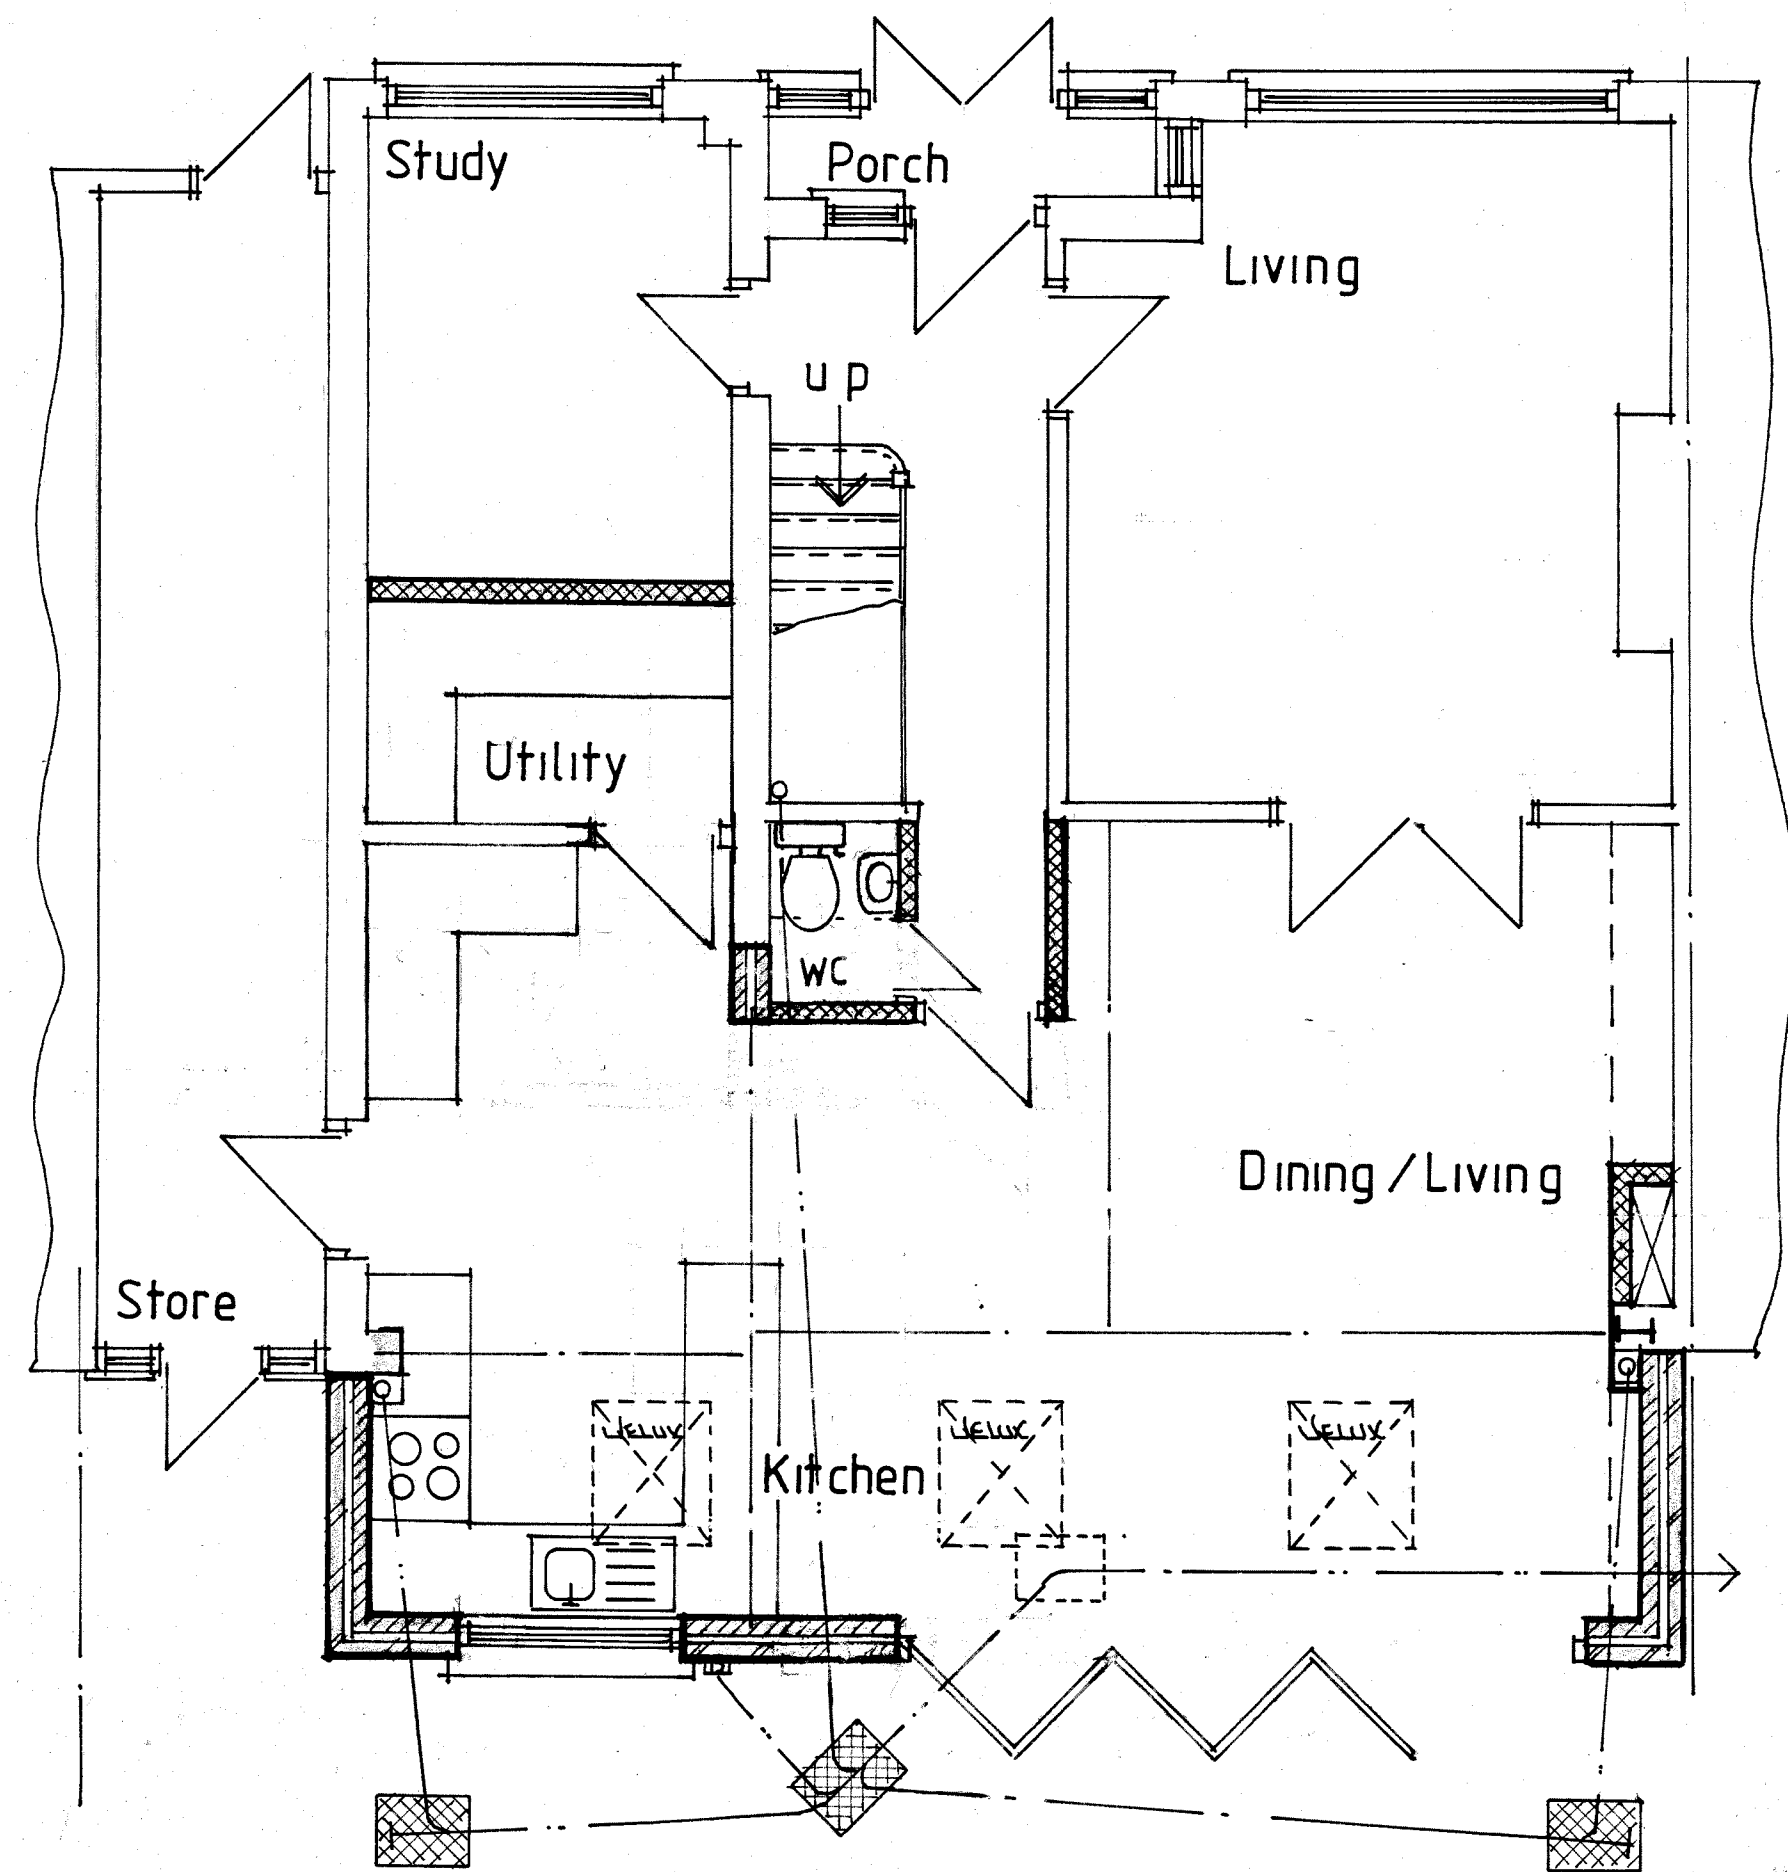


PROPOSED GROUND FLOOR PLAN

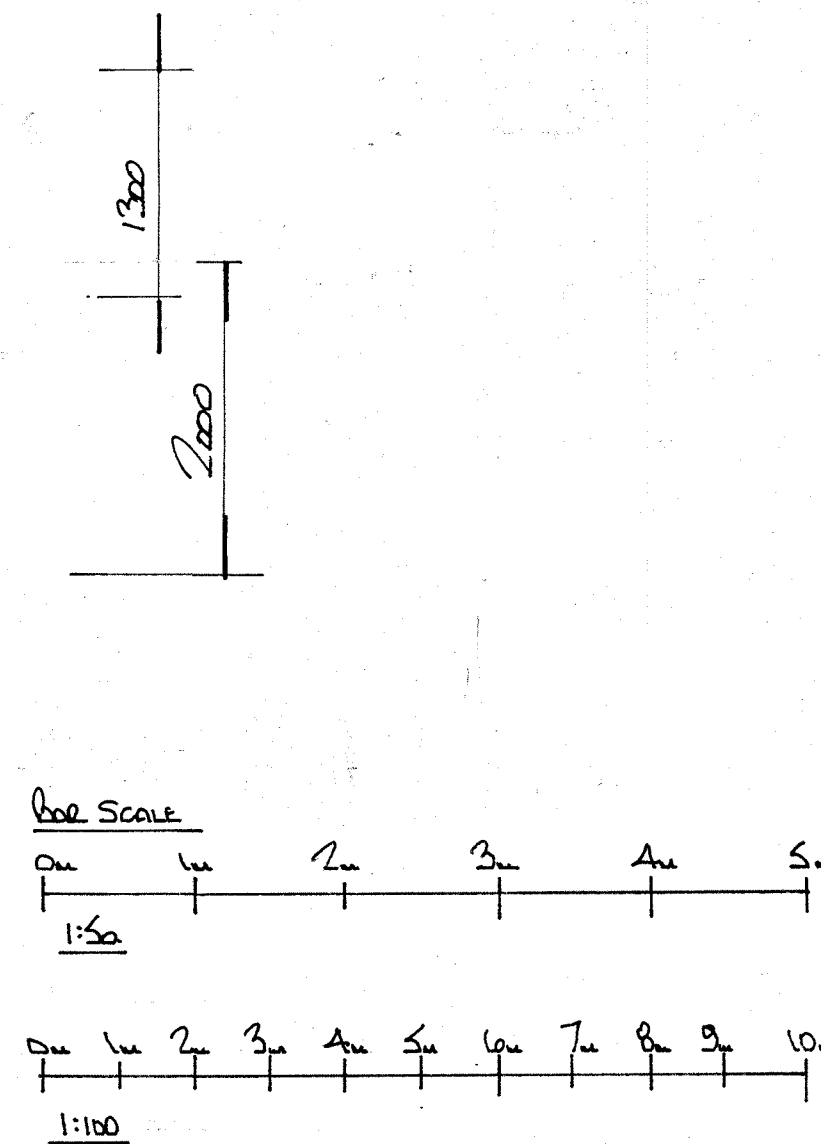


ALL MATERIALS TO MATCH EXISTING



REAR ELEVATION

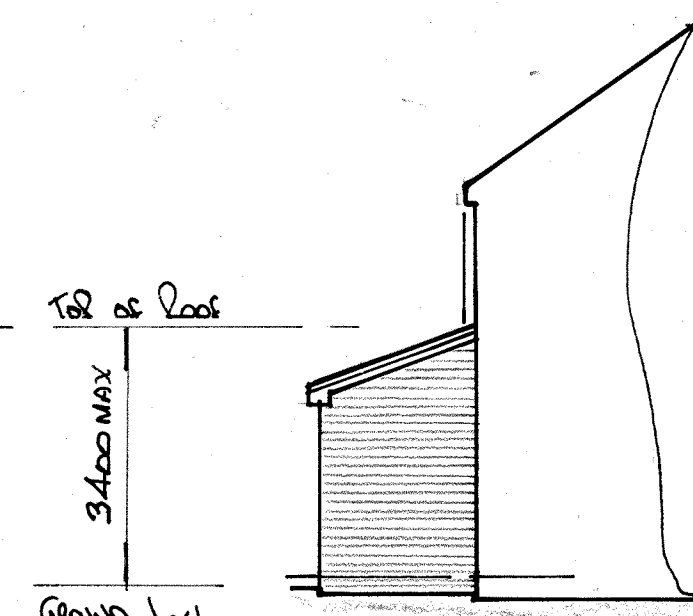


SIDE ELEVATION

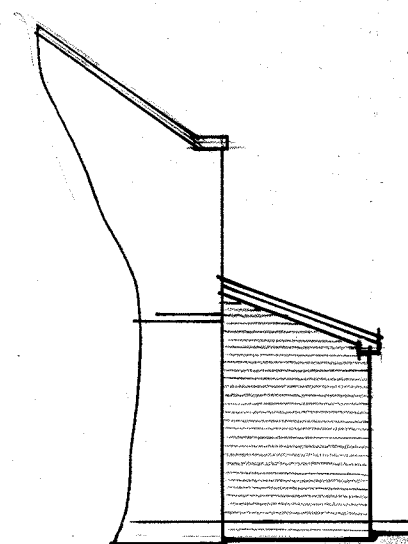

SIDE ELEVATION

THIS DRAWING TO BE READ
IN CONJUNCTION WITH DRG
No 4 4 3 1 / 0 1

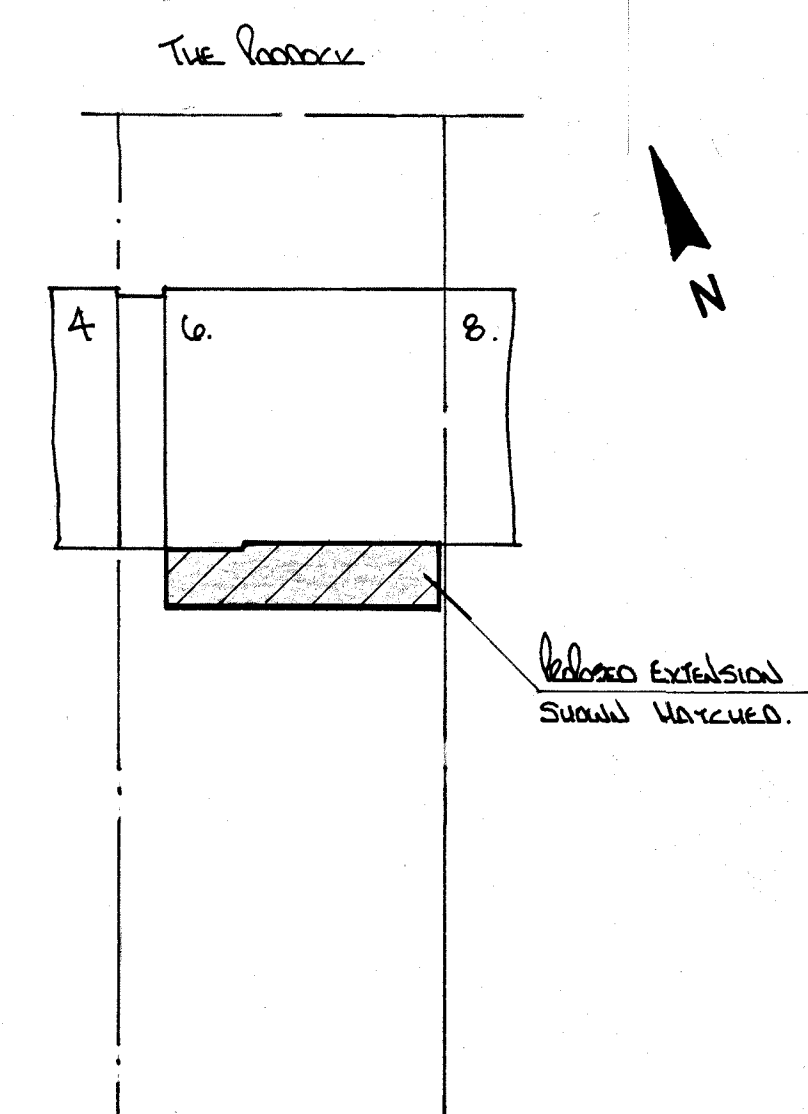

SITE PLAN scale 1:250

NOTES:
All dimensions must be checked on site and not
scaled from this drawing.

A	Date	Revisions
---	------	-----------

©copyright

Pottle & Co Ltd
Planning & Building Consultants

Suite A, 128 Manor Way
Ruislip, Middlesex, HA4 8HR

Tel: 01895 622800
www.pottle.uk.com

Client
MR MRS BRENARD

Job Title
**6 THE PADDOCK
ICKENHAM
MIDDX**

Drawing Title
**PROPOSED SINGLE
STOREY REAR EXTENSION
& INTERNAL ALTERATIONS**

Scale 1:50 100 250.

Date August 2020 Drawn by Gell.

Drg No. 4431 / 02 Rev.