


window obscured
and non-opening
below 1.7m
above floor level.

existing ridge height
reduced to reduce any
impact of the extension on
neighboring property

These drawings are for use in the planning process only.
All measurements should be checked on site. These plans
should not be used for structural calculations or any other
engineering purpose.

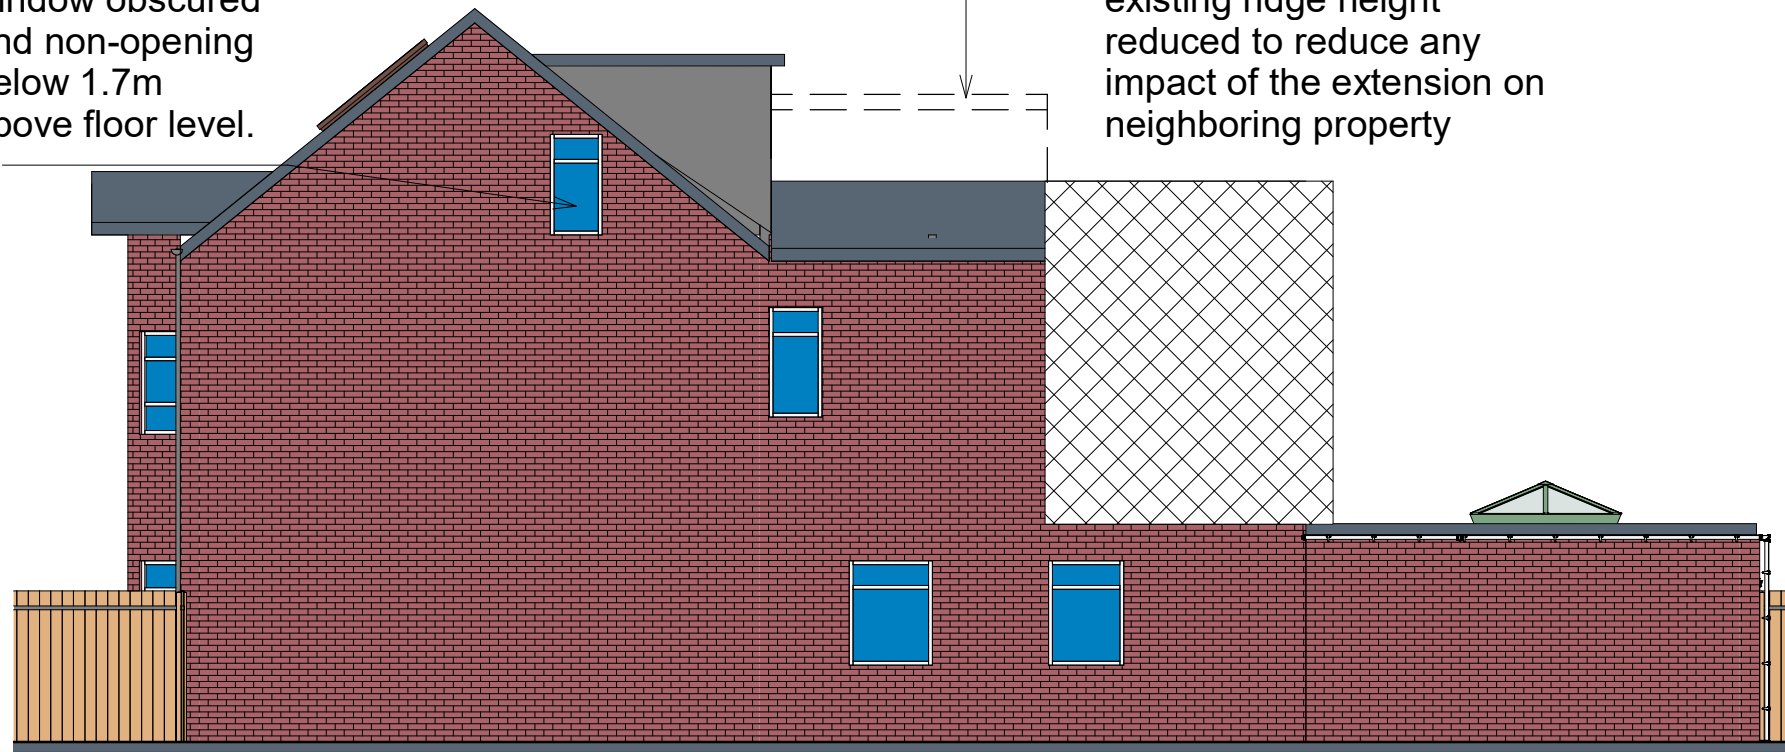

East Elevation

1

1 : 100



3D contextual model

3




North Elevation

2

1 : 100

existing ridge height
reduced to minimise any
impact of the extension
on neighboring property

tiles to match existing property

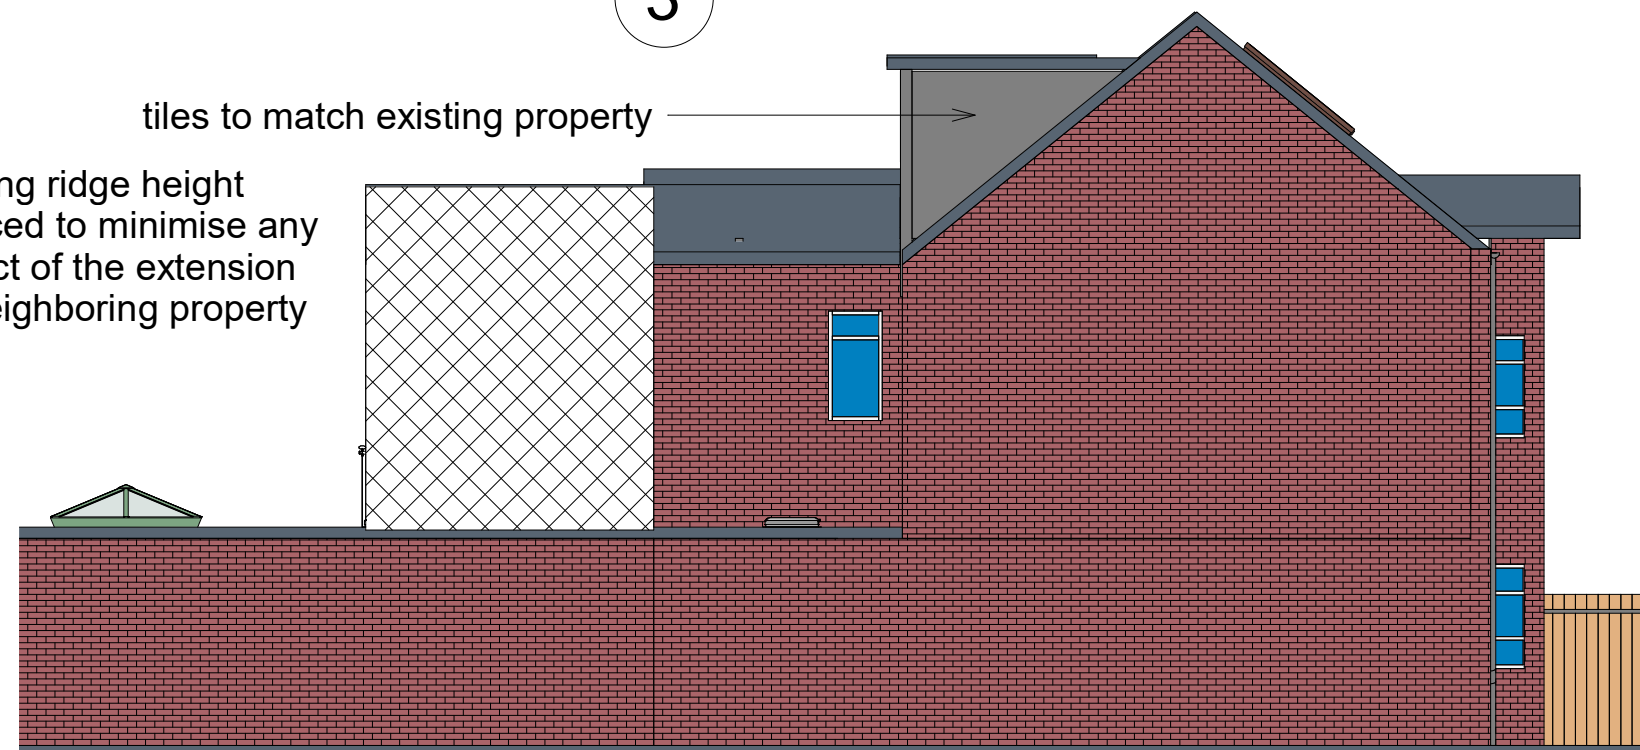

West Elevation

4

1 : 100



abbadesigns

www.abbadesigns.co.uk

REVISION:

A: Drawing amended as per comments.

Mr and Mrs Nawaz

75 Dawley Road Hayes Middlesex UB3
1LX

Proposed Elevation and 3D model sheet 1

Project number 75 Dawley Road

Date JUNE 2021

Drawn by Author

Checked by Checker

PR-DA-02-A

1:100@A3

1 : 100