




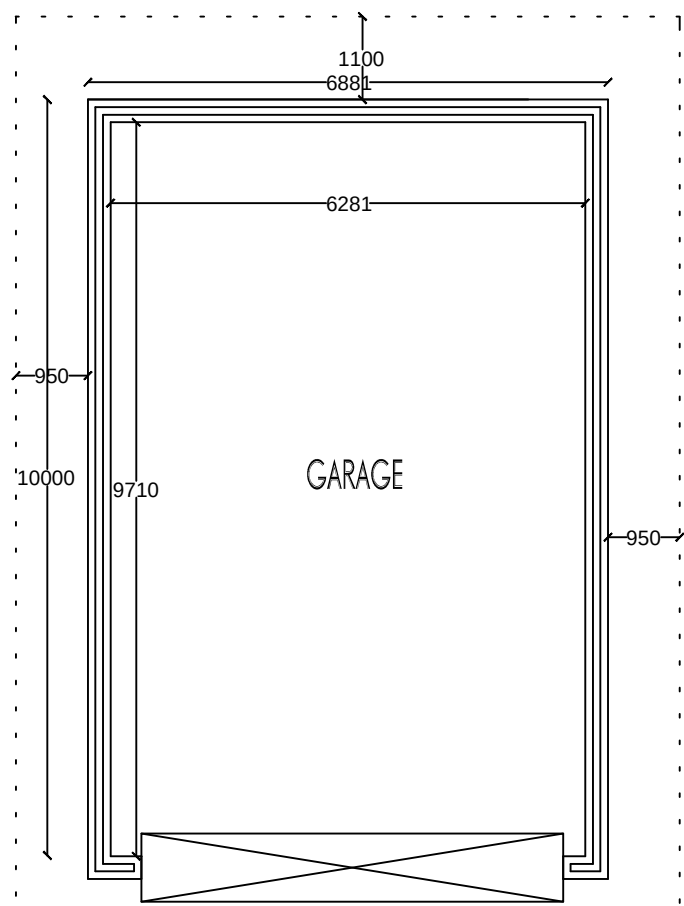

EXISTING GROUND FLOOR PLAN 1:100

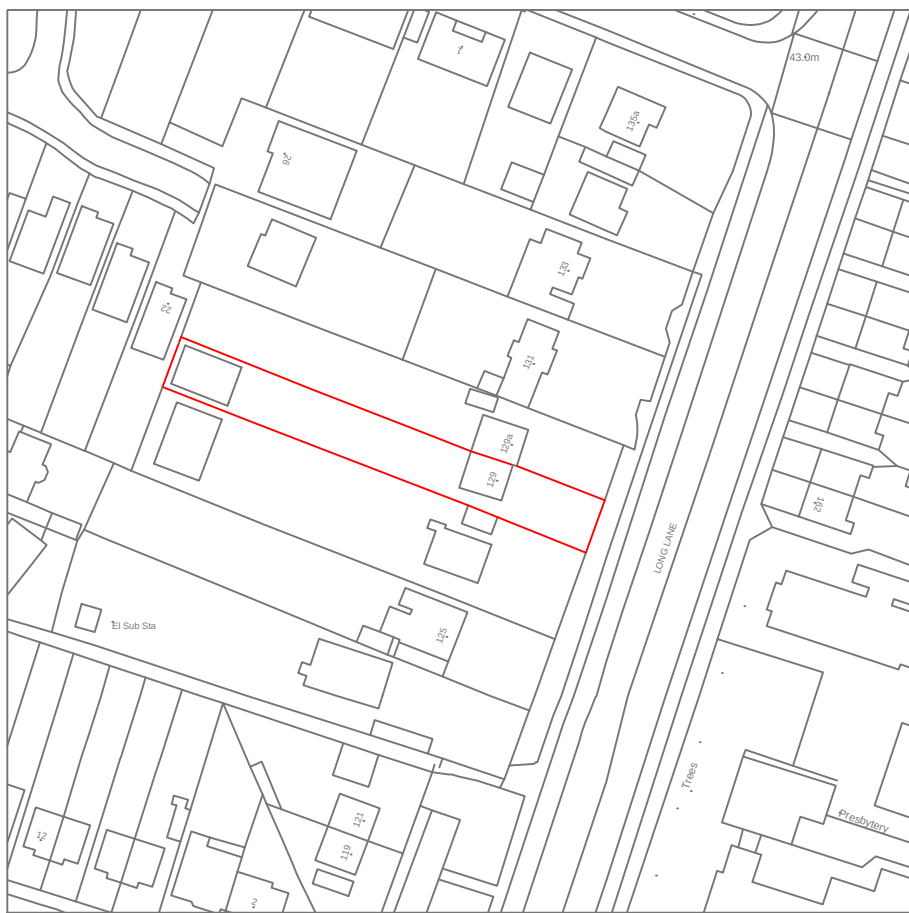


LOCATION PLAN 1:1250

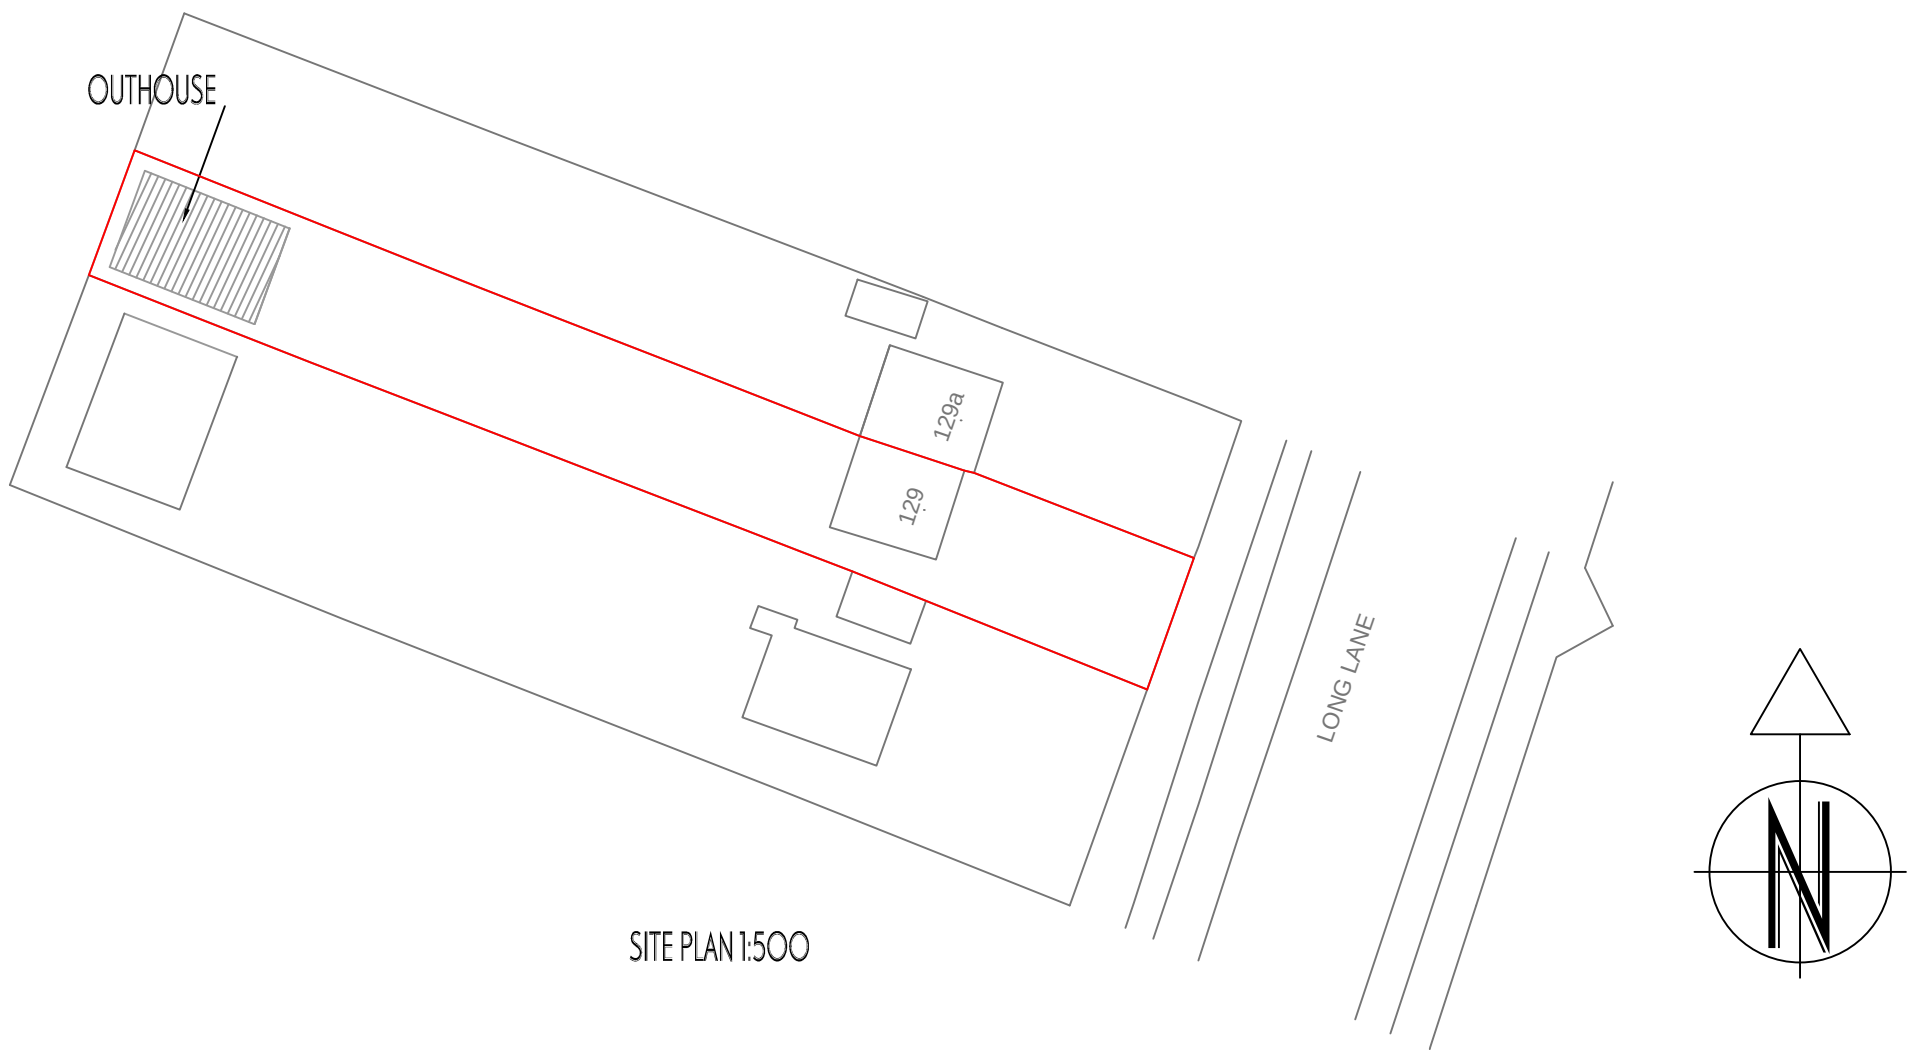


SITE PLAN 1:500




EXISTING FRONT ELEVATION 1:100

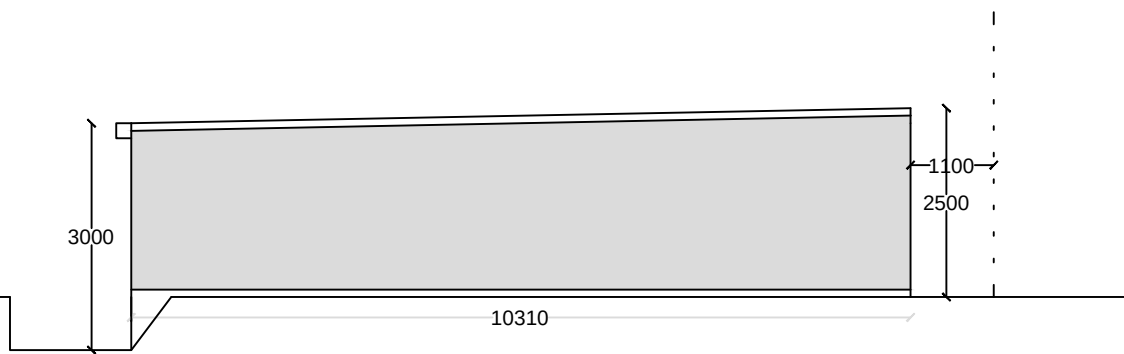

EXISTING SIDE ELEVATION 1:100

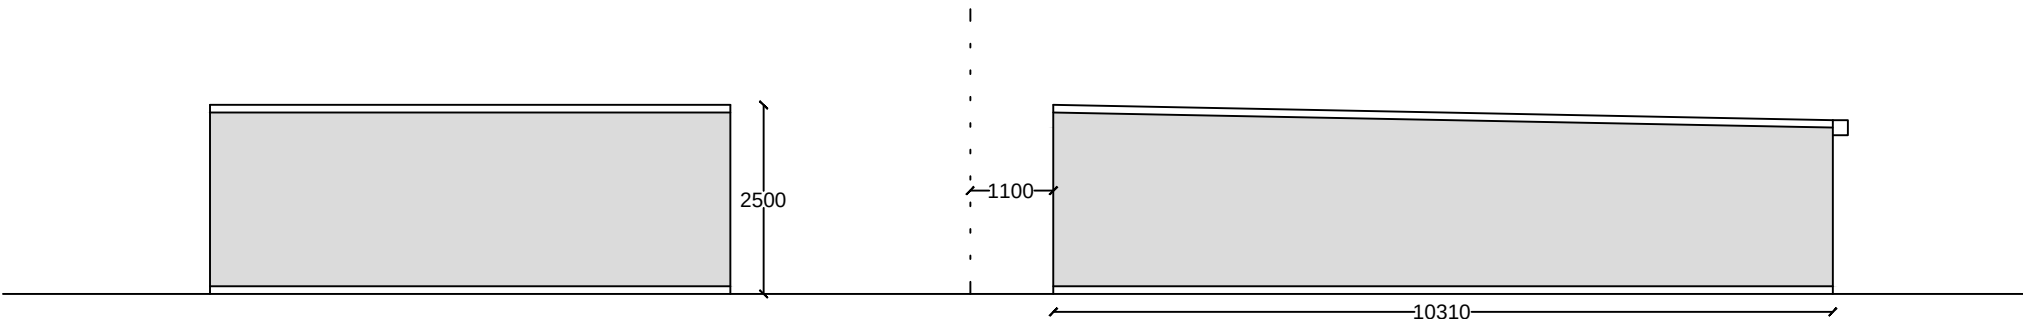

EXISTING REAR ELEVATION 1:100

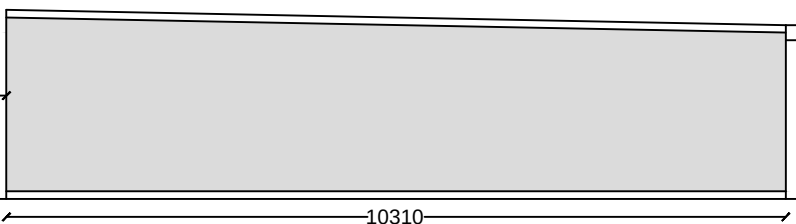

EXISTING SIDE ELEVATION 1:100



LANDMARK
DESIGNS

THE PILLARS
SLADE OAK LANE,
GERRARDS CROSS
BUCKINGHAMSHIRE, SL9 0QE
TEL : 01895 832 560
FAX : 01895 832360
EMAIL : INFO@LANDMARK-GROUP.CO.UK



CLIENT / JOB ADDRESS
MR M. MAIRE
129 LONG LANE
HAYES
HILLINGDON

DRAWING TITLE / DESCRIPTION
OUTHOUSE TO REAR OF THE GARDEN

SUBMISSION / REF
PLANNING

DRAWING NO. SB/AG/129/15	SCALE: 1:100 / 500 / 1250
	DRAWN BY : AG
	DATE : 02/07/ 2015
	CHECKED BY : HM

REVISION	DESCRIPTION	DRAWN BY	DATE
A	CHANGE LEVEL SIDE AND FRONT ELEVATION	AG	02.07.15

NOTE : All measurements to be checked on site and not scaled from this drawing. Any discrepancies to be reported to Landmark Designs Ltd. Party wall (etc) act 1997 to be agreed with adjoining neighbours prior to all work to the satisfaction of local authority inspector. No deviation from these drawing what so ever unless agreed in writing with Landmark Designs Ltd

DISCLAIMER:
THESE ARE THE PLANNING DRAWINGS AND SHOULD NOT BE USED FOR STRUCTURAL CALCULATIONS OR ANY ENGINEERING PURPOSE.

IMPORTANT NOTE:
ALL GUTTERS, FOUNDATIONS AND DOWNPIPES TO REMAIN WITHIN THE BOUNDARY LINES OF THE SUBJECT PROPERTY
ALL PLANS ARE SUBJECT TO FULL PLANS APPROVAL BY BUILDING CONTROL, NOT BUILDING NOTICE.