

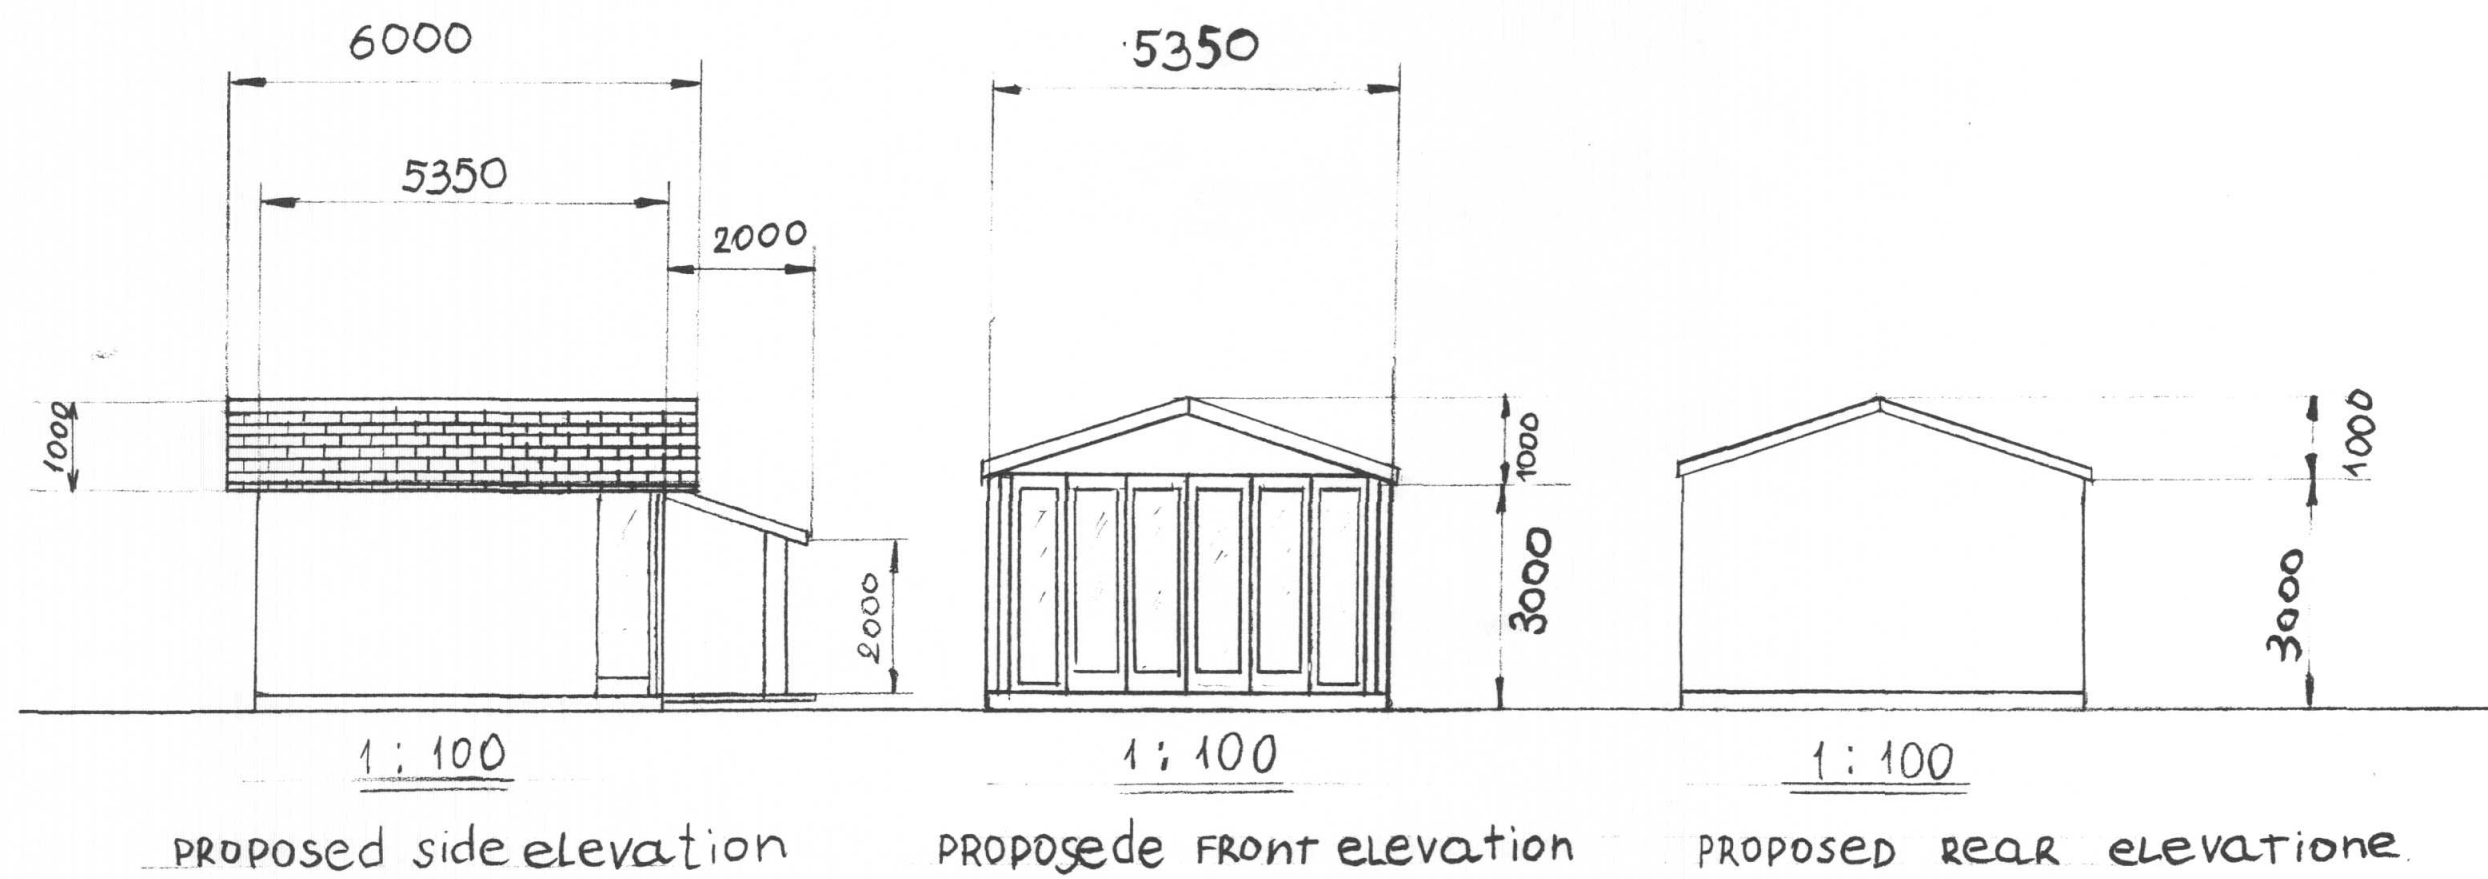





Site plan with
PROPOSAL plan "Summer House"
on REAR.

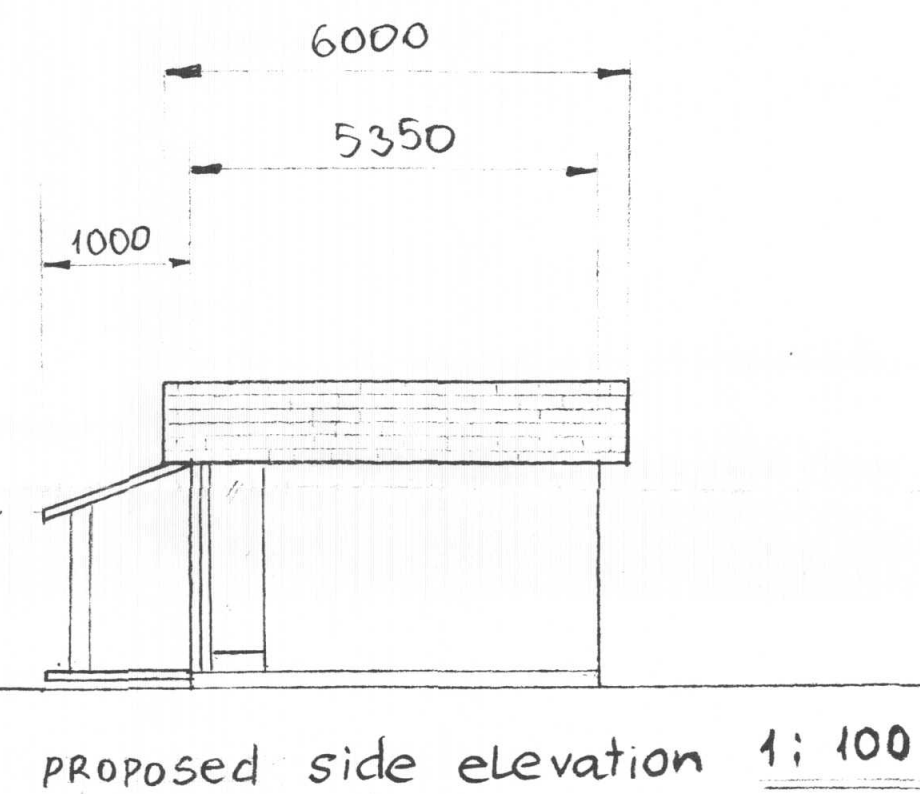


FRONT

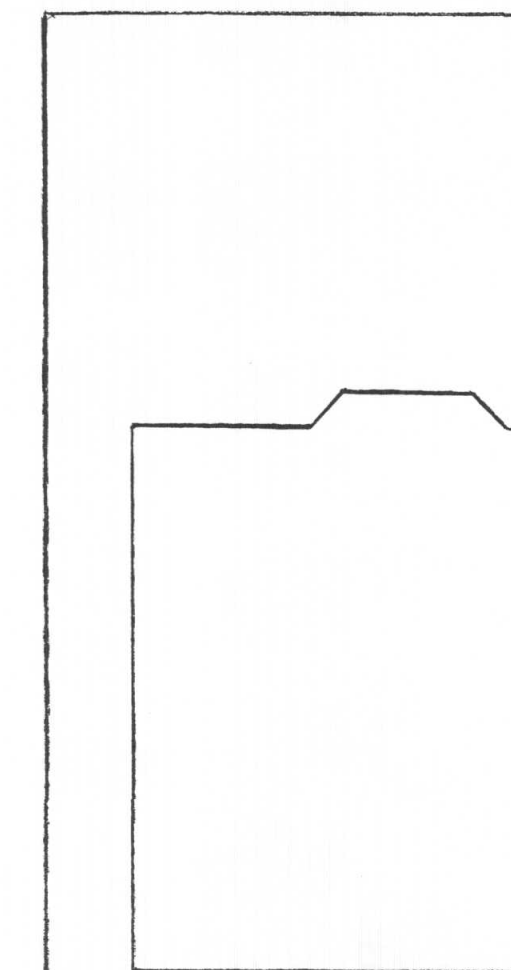



PROPOSED rear elevation
STRUCTURE wall and ROOF
with foundation

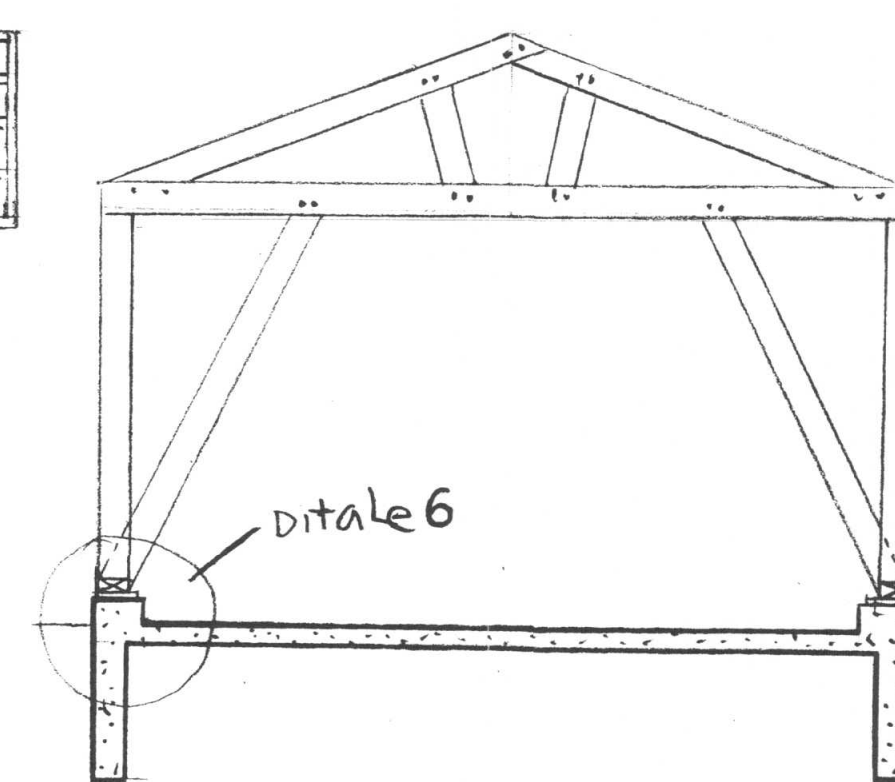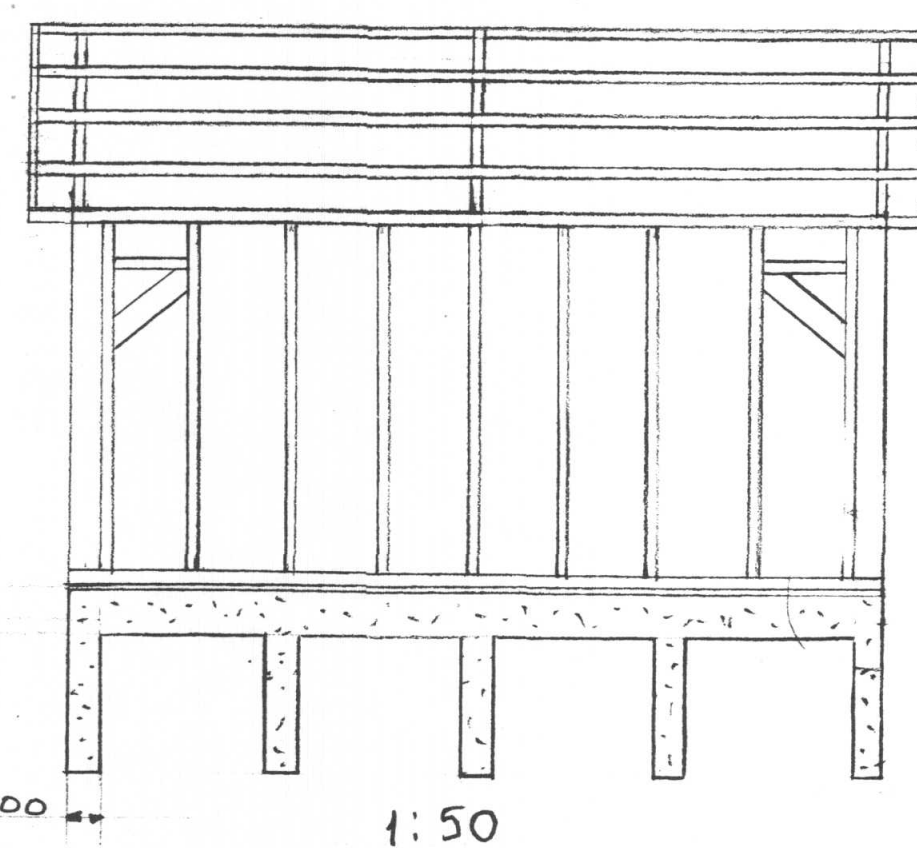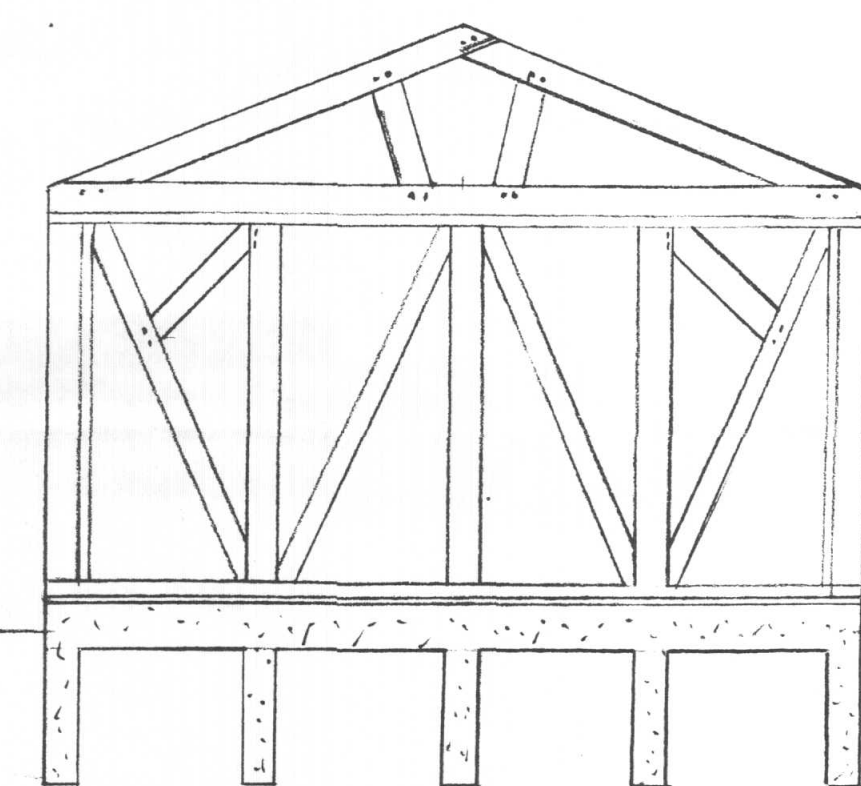

PROPOSED internal
STRUCTURE to support beam,
RAFTER in the middle.

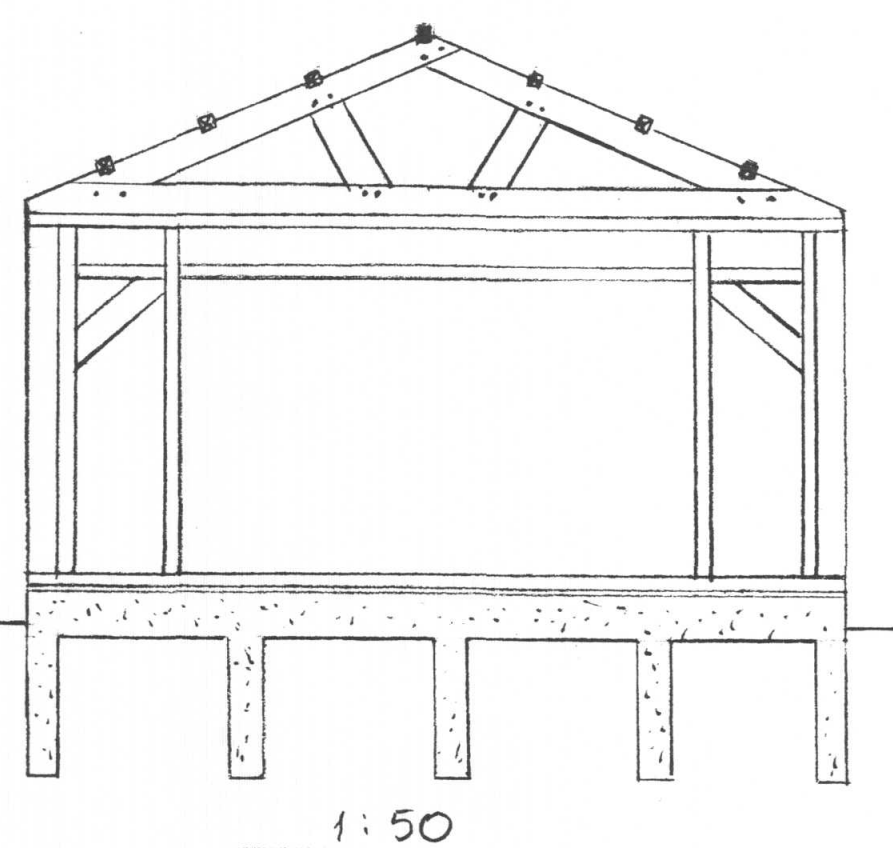

* STRUCTURE timber wall 90x200
* BEAM and RAFTERS 50x150
* PURLIN 100x100

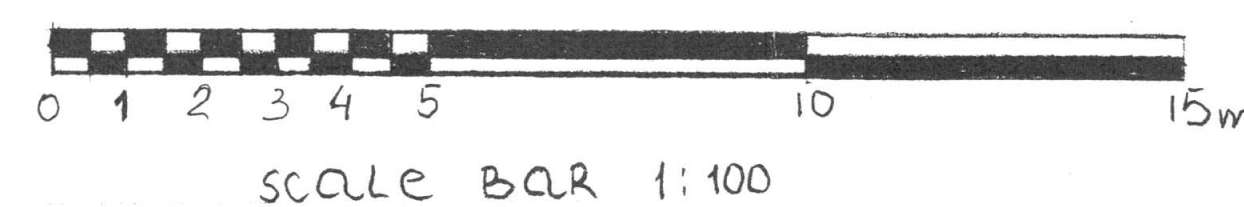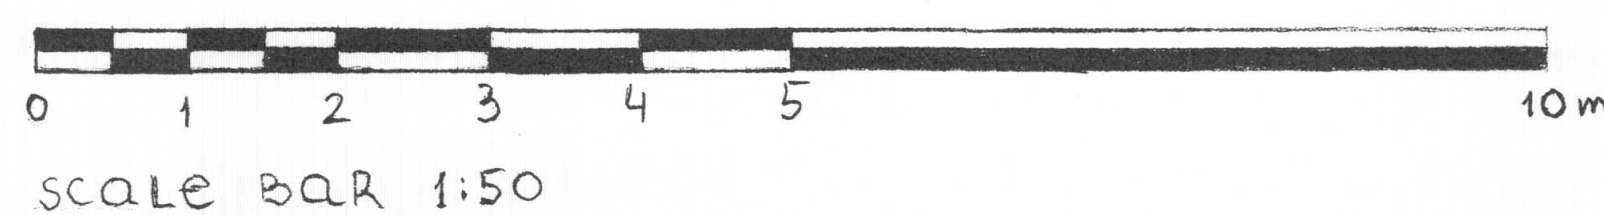

No	Revision	DATE
04	004	6.03.16

DRAWN BY:

S Vasilchenko
107 Sutton COURT Road
HILLINGDON
UB10 9HT
E-mail:
vasiltchenko@ymoo.co.uk

PROJECT DETAILS:

PROPOSED OUT BUILDING
"Summer House" in the back
OFF garden at 107 Sutton
Court Road, Uxbridge, UB10 9HT
FOR MR Vasilchenko

SCALE:
1:50, 1:100

DRAWING No:
04

DATE:
6.03.16 March 2016

