



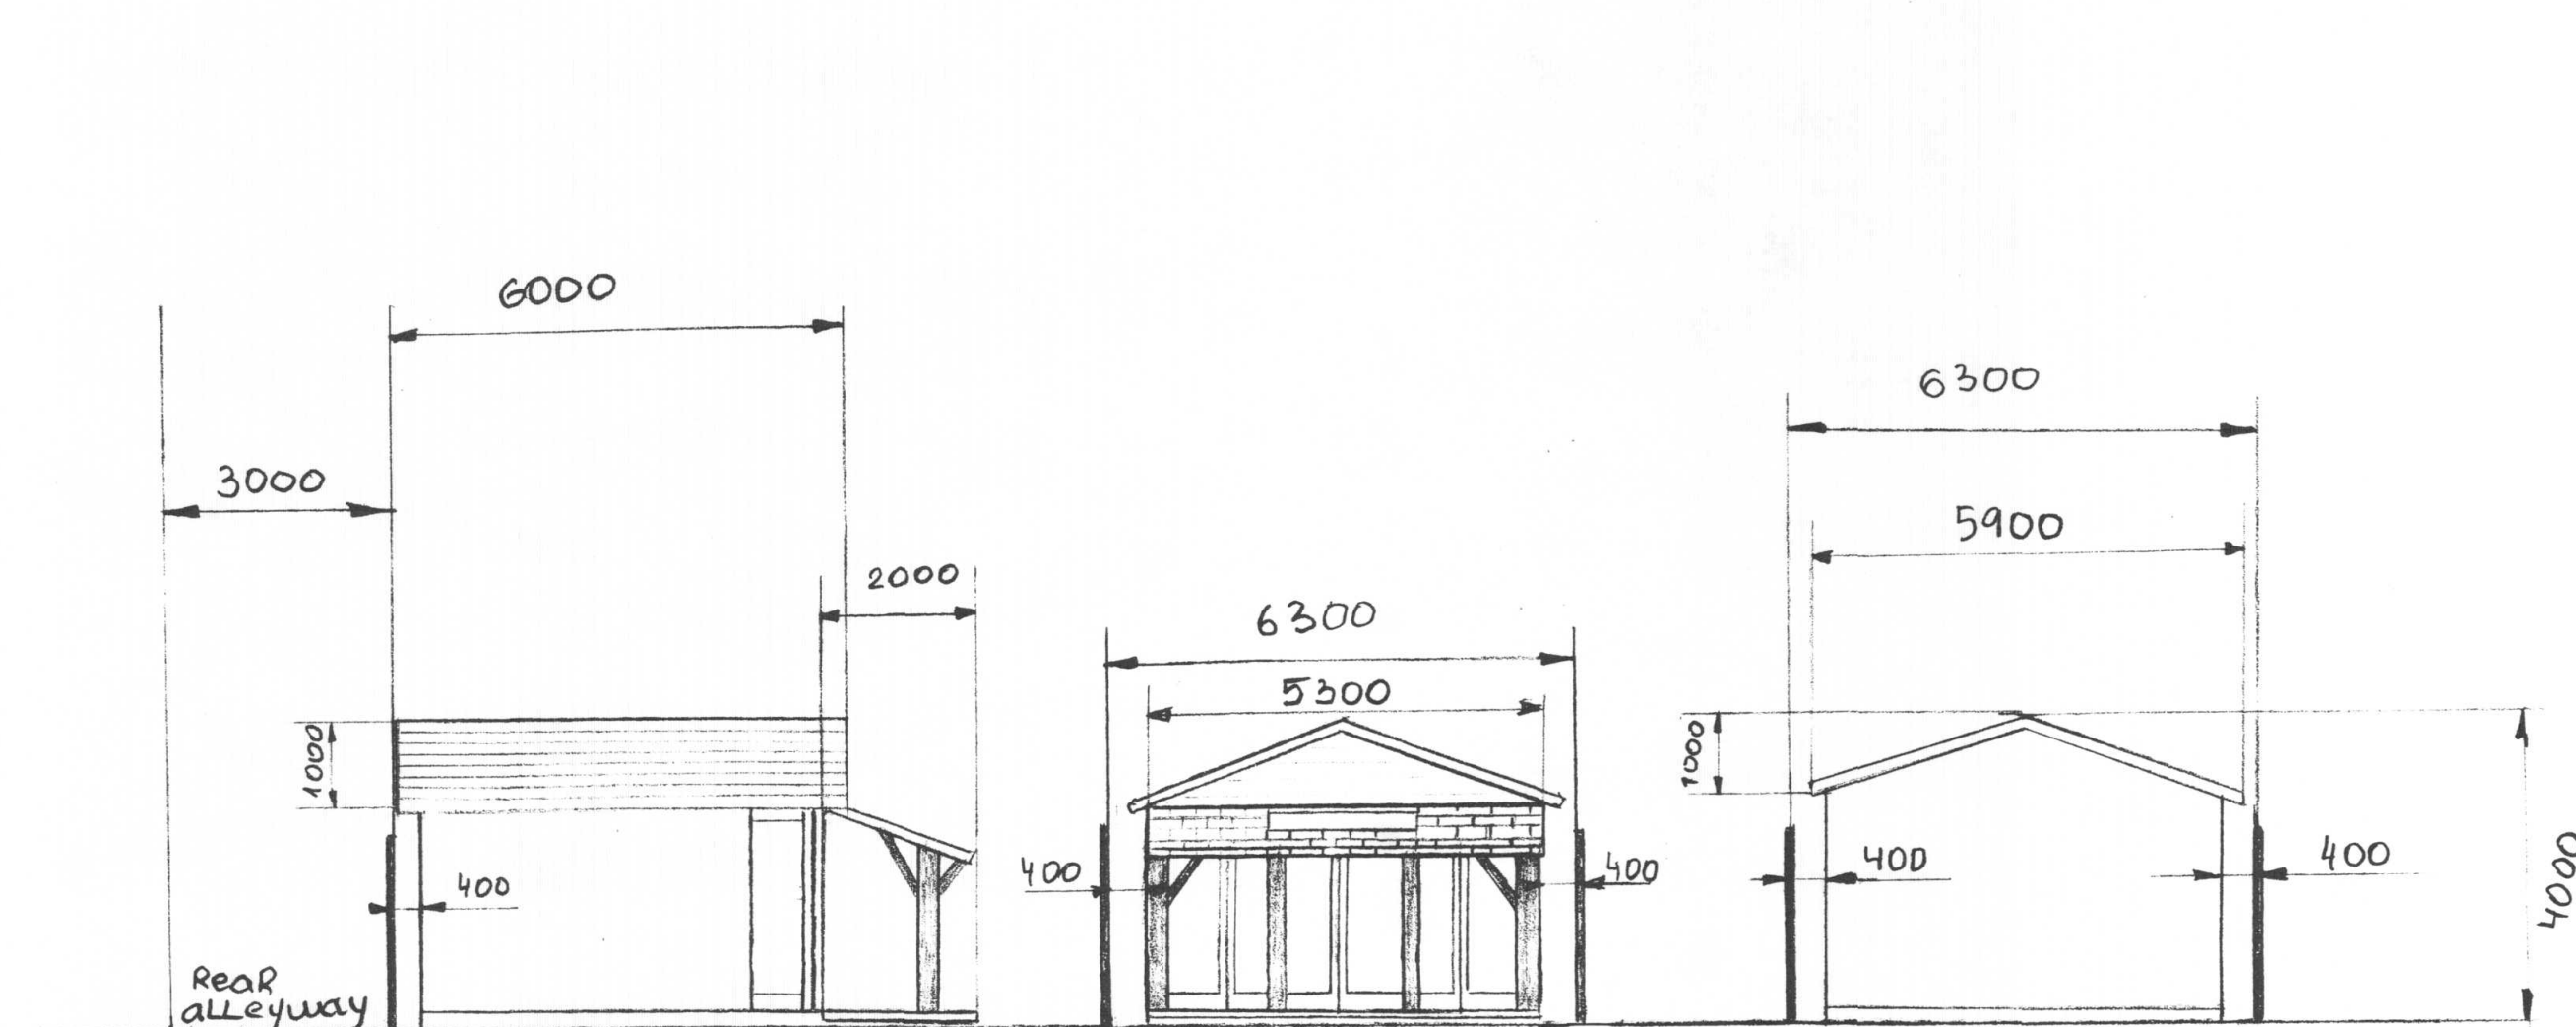


1:100
proposed side elevation WITH
dimension OUTLINE FROM REAR

1:100
PROPOSED
FRONT ELEVATION WITH
dimension outline


1:100
PROPOSED
Rear elevation

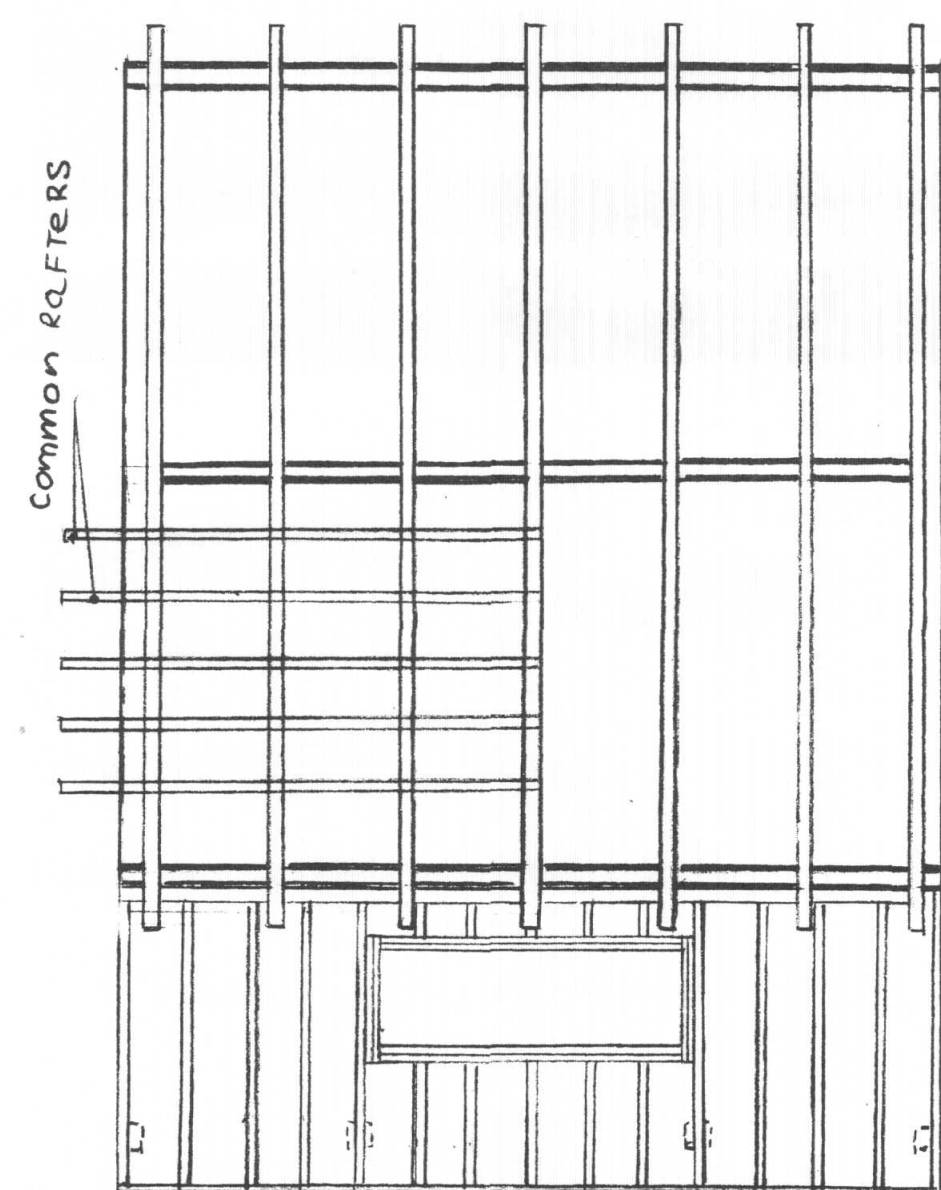

1:50
PLAN FOR STRUCTURE canopy and
common RAFTERS

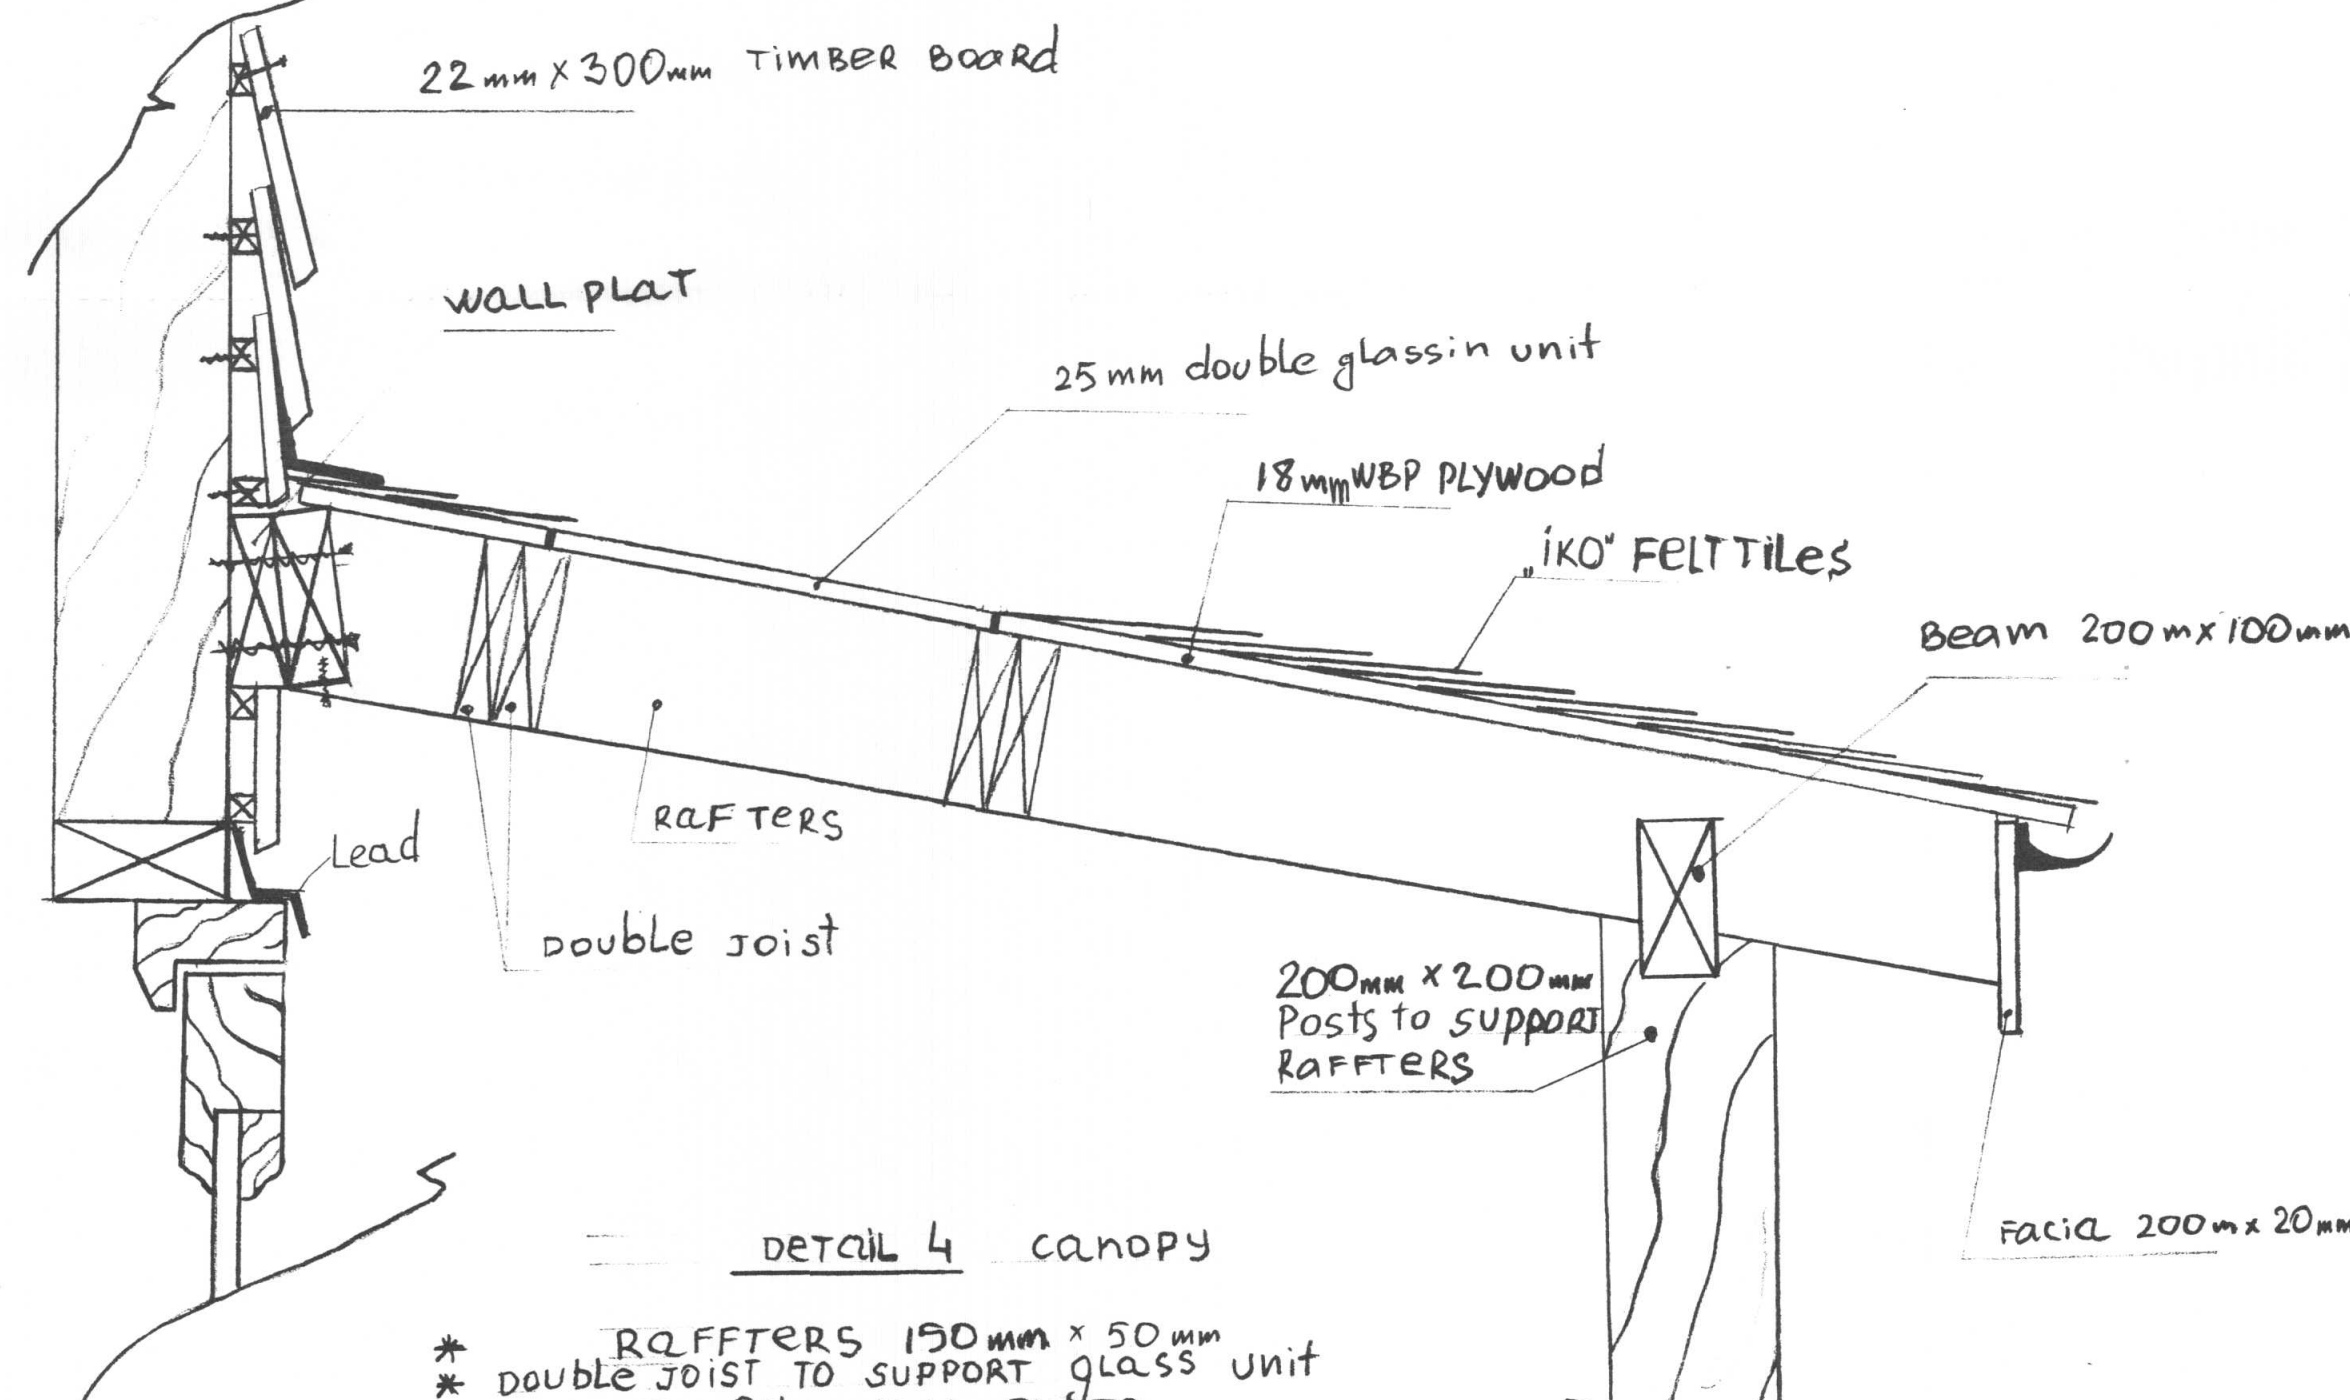


- DETAIL 4 canopy
- * RAFTERS 150mm x 50mm
 - * DOUBLE JOIST TO SUPPORT GLASS unit
 - * 150 x 50 2No WALL PLATE
 - * 200mm x 200mm POSTS 2No TO SUPPORT ROOF
 - * WBP PLYWOOD 18mm on RAFTERS
 - * RAFTERS 350mm centre
 - * CONCRET post 200x200x1100
 - * Steel pipes Ø 60mm 900mm Long

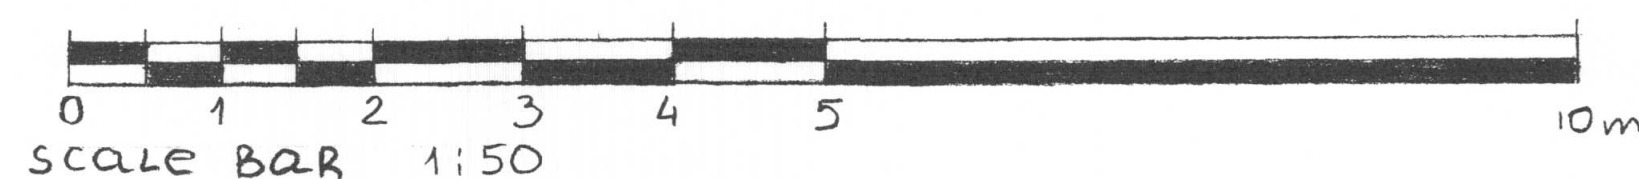

SCALE BAR 1:50



SCALE BAR 1:100

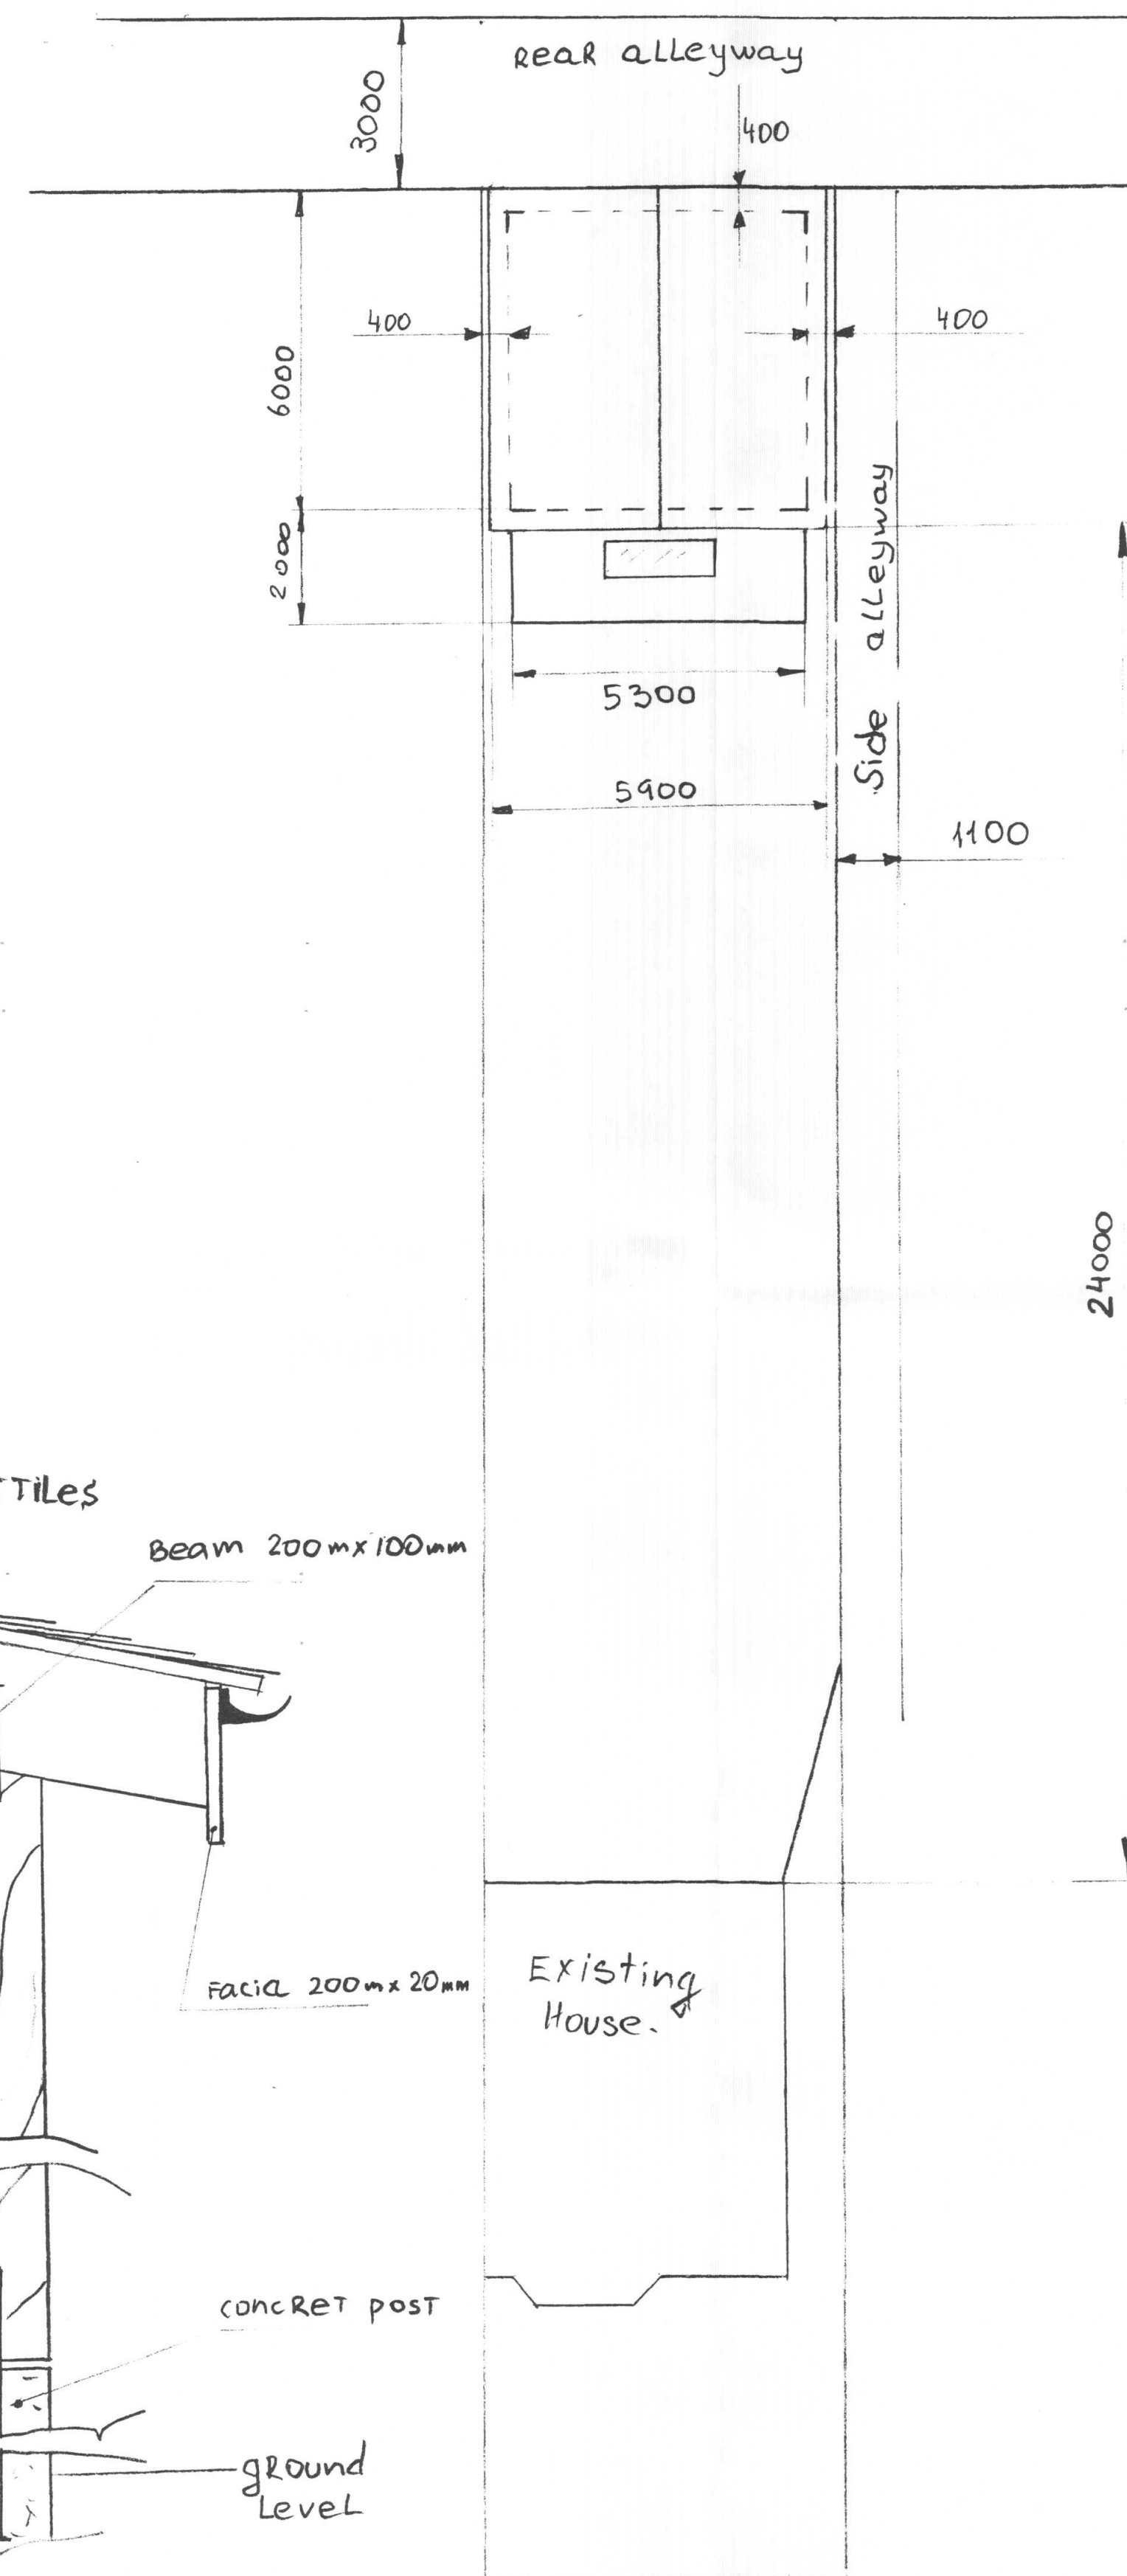

1:100
Site PLAN Location and elevation PROPOSED
FROM top with dimension

* outside EXTERNAL wall FIT 50mm
POLYSTYRENE and RENDER.

details NOT in scale

No	Revision	date
03	003	6.03.16

DRAWN By:
S. Vasilchenko
107 Sutton Court Rd
Uxbridge
MOB. 079444 33039
E-MAIL:
vasilchenko@yahoo.co.uk

PROJECT details:
Proposed building.
"Summer House"
107 Sutton Court Rd.
UB10 9HT
FOR: MR. Vasilchenko

Scale:
1:100 / 1:50

DRAWING No:
03

DATE:
6.03.16 March 2016

