


PLANNING APPLICATION FOR A LOFT CONVERSION

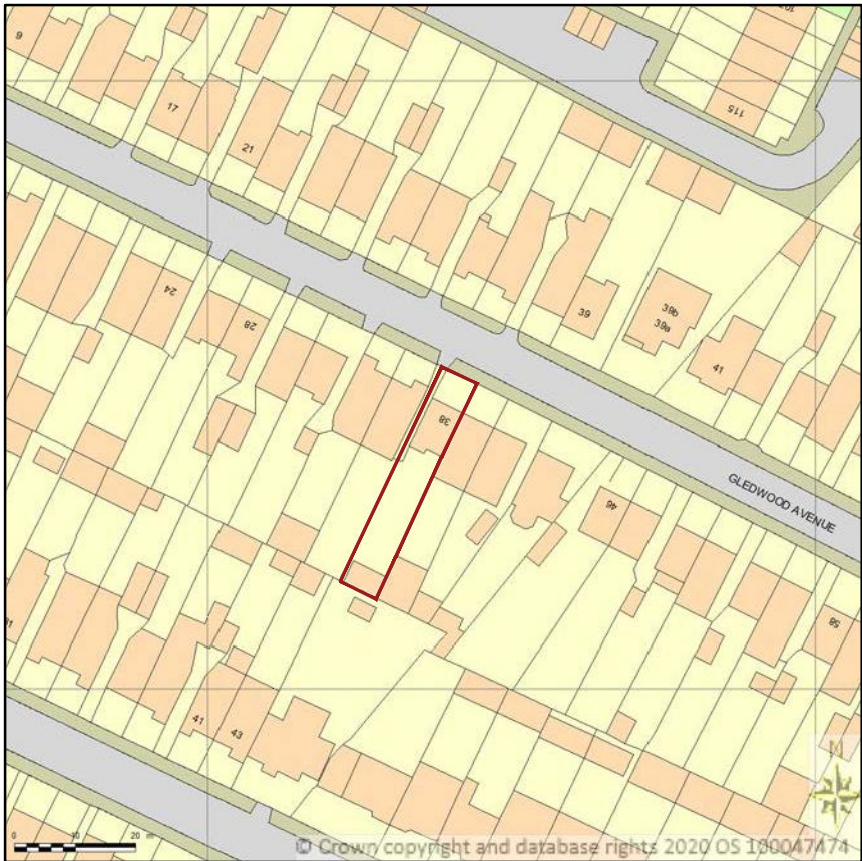


SITE LOCATION PLAN
AREA 2 HA
SCALE 1:1250 on A4
CENTRE COORDINATES: 510037, 181742



Supplied by Streetwise Maps Ltd
www.streetwise.net
Licence No: 100047474
16/03/2022 23:16

LOCATION PLAN
SCALE - 1: 1250.

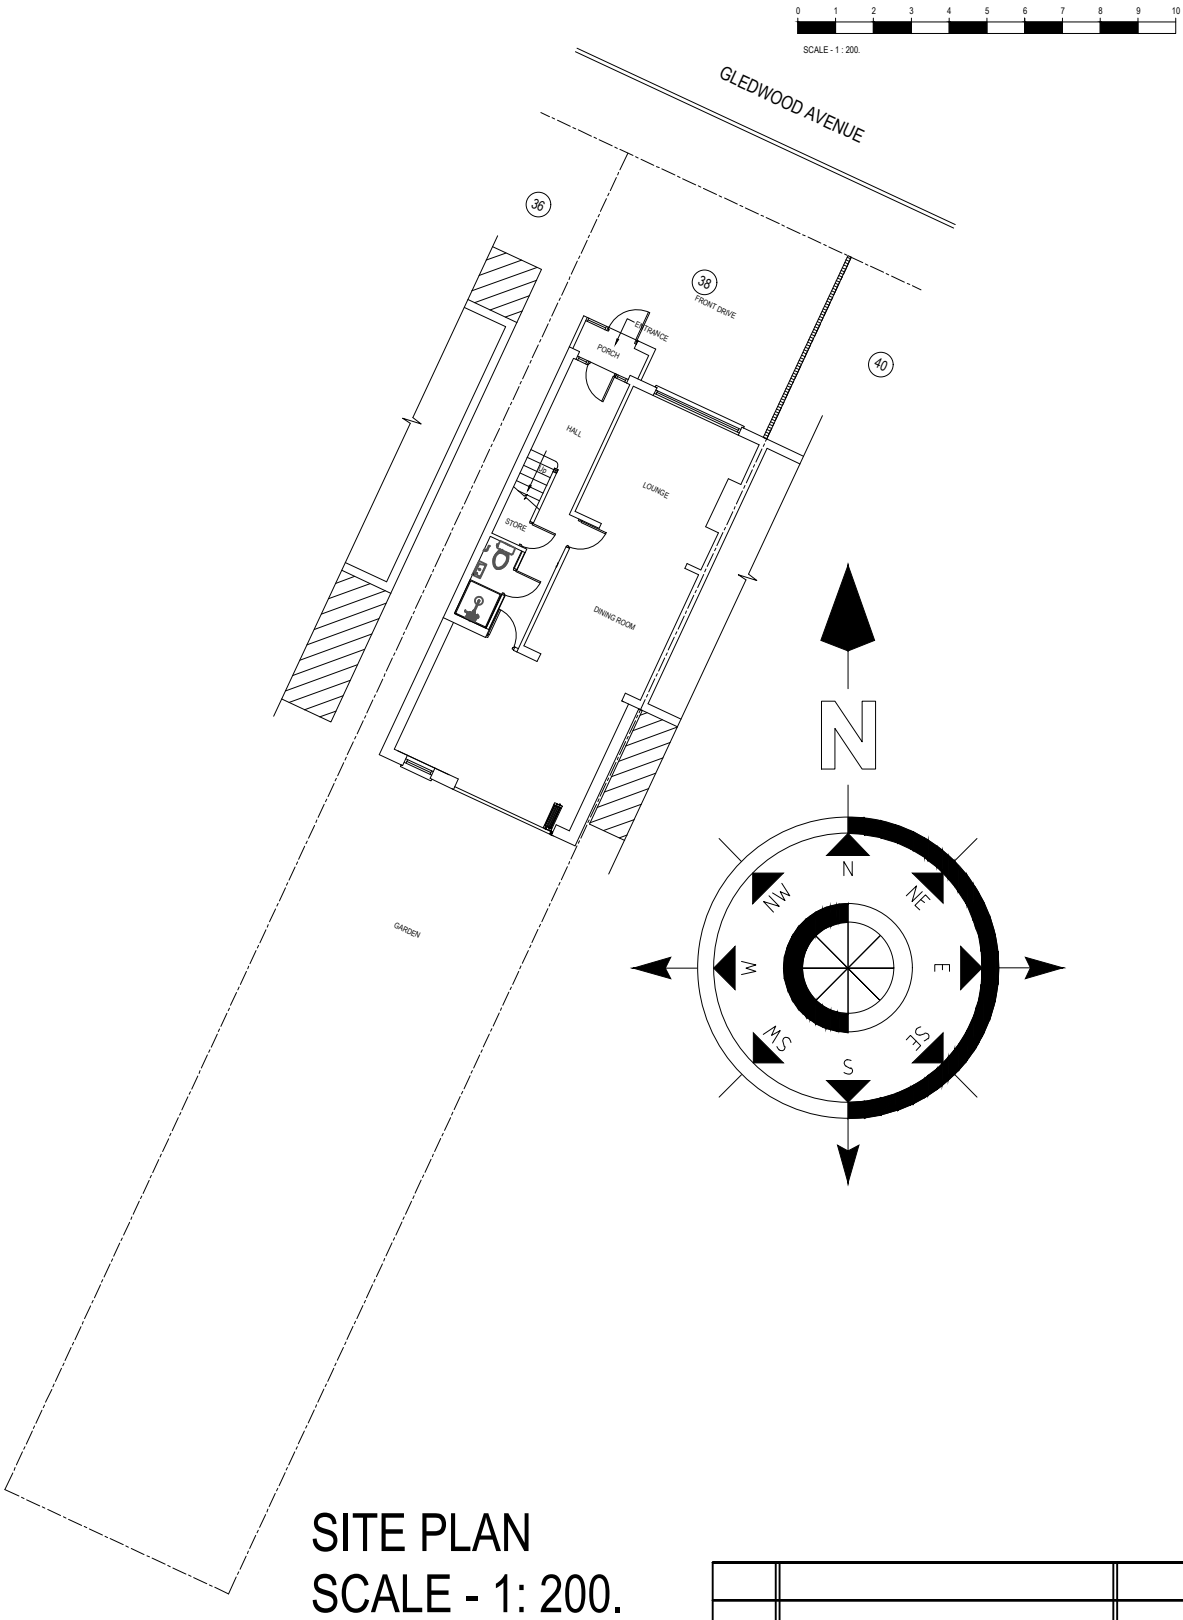

SITE PLAN
SCALE - 1: 200.



KALSI DESIGN

Architectural & Building Control Plans
& Structural Design Services

20 Harrowdene Road
North Wembley, Middlesex, HA0 2JB.
Tel: 07930966049 Email: gskalsi@btinternet.com

NOTES:	
	NOT FOR CONSTRUCTION

Client	MR. RANDEEP GILL
Job Title	38 GLEDWOOD AVENUE, HAYES, MIDDLESEX, UB4 0AN

Scale	1: 1250 /1: 200.
Size	A3
Drawn by	GSK
Date	MAR 2022

No.	DESCRIPTION	DATE
Drawing Title		
LOCATION PLAN & SITE PLAN		
Drawing No.		
2324	P	01