
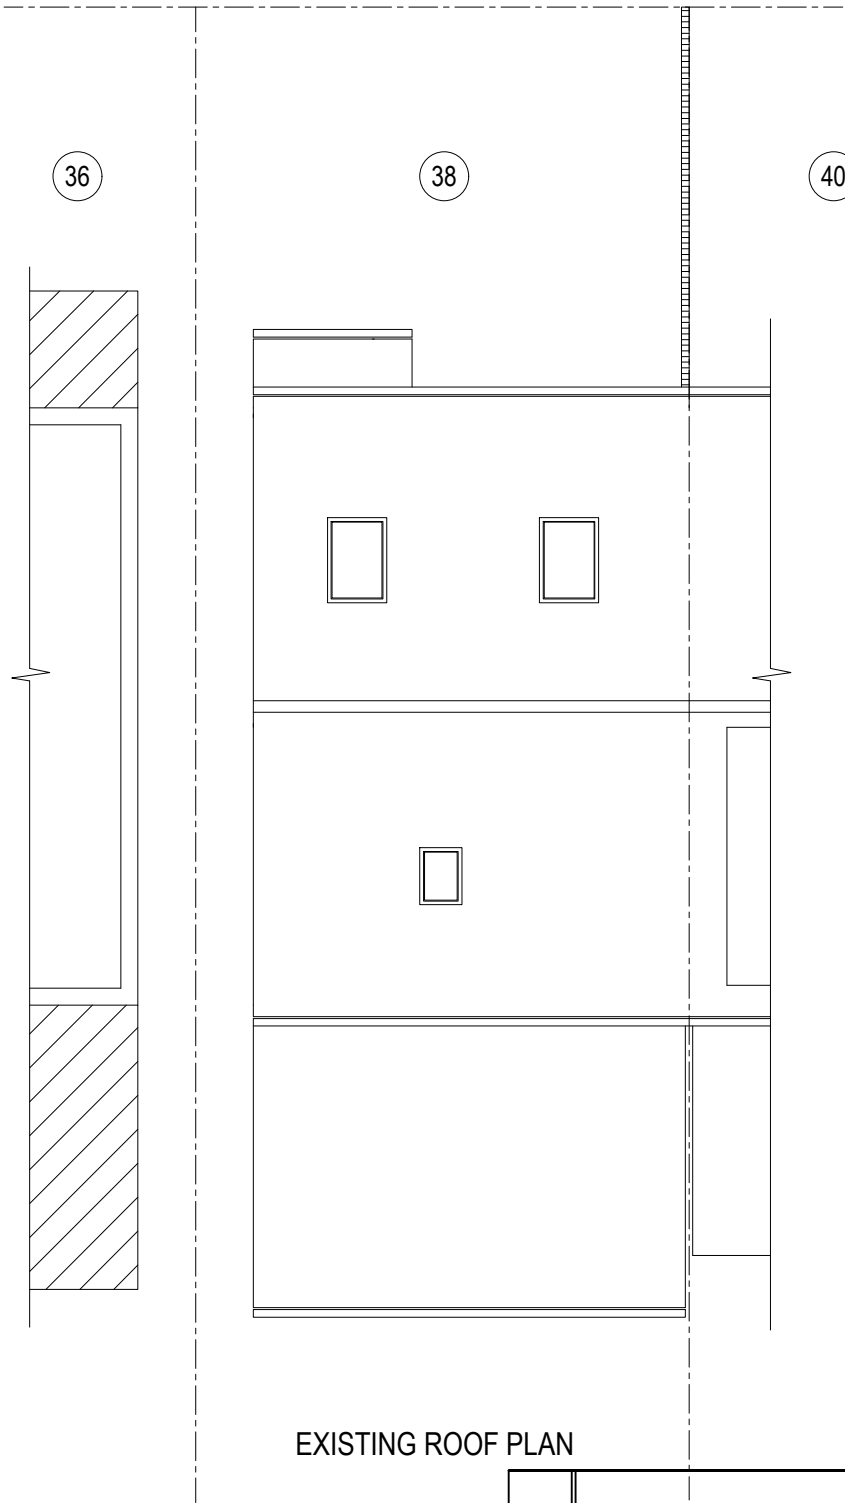
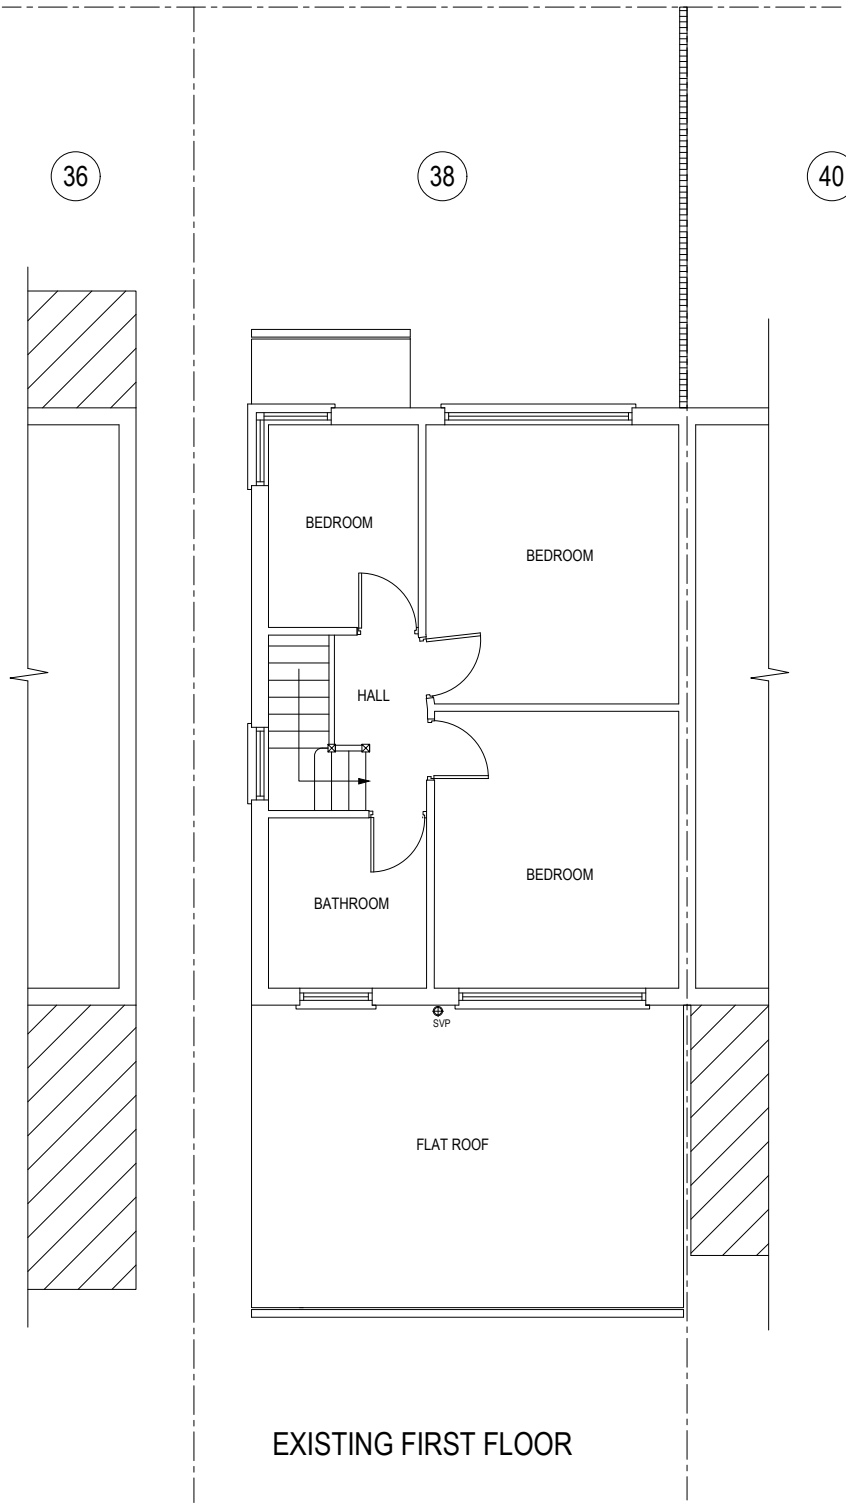


GLEDWOOD AVENUE

GLEDWOOD AVENUE

GLEDWOOD AVENUE

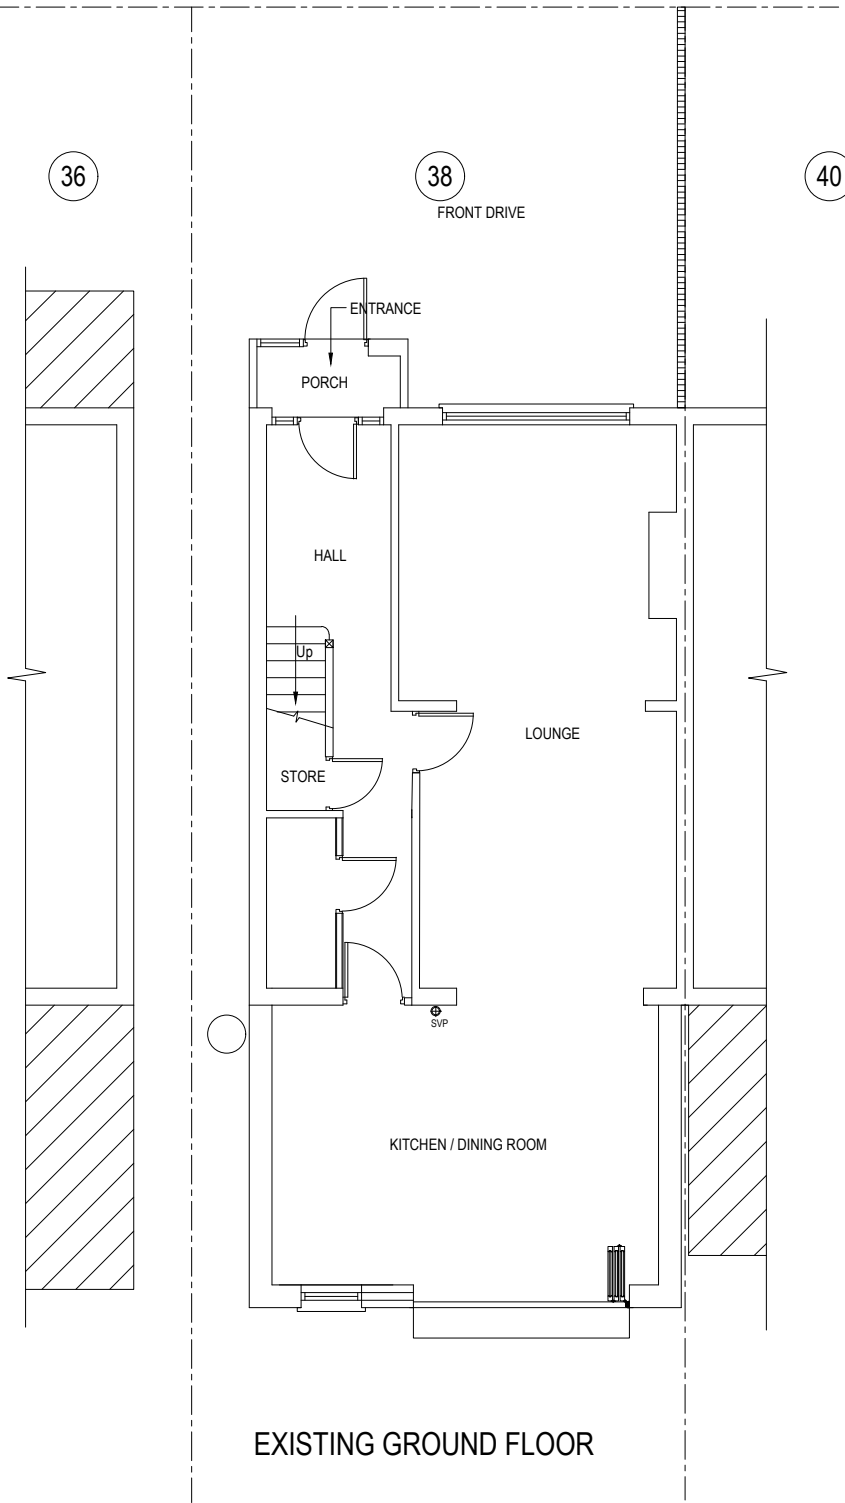

K

KALSI DESIGN

Architectural & Building Control Plans
& Structural Design Services

20 Harrowdene Road
North Wembley, Middlesex, HA0 2JB.
Tel: 07930966049 Email: gskalsi@btinternet.com

NOTES:	
	NOT FOR CONSTRUCTION

Client	MR. RANDEEP GILL
Job Title	38 GLEDWOOD AVENUE, HAYES, MIDDLESEX, UB4 0AN

Scale	1: 100.
Drawn by	GSK
Date	MAR 2022

No.	DESCRIPTION	DATE
EXISTING FLOOR PLANS		
2324	P	02