




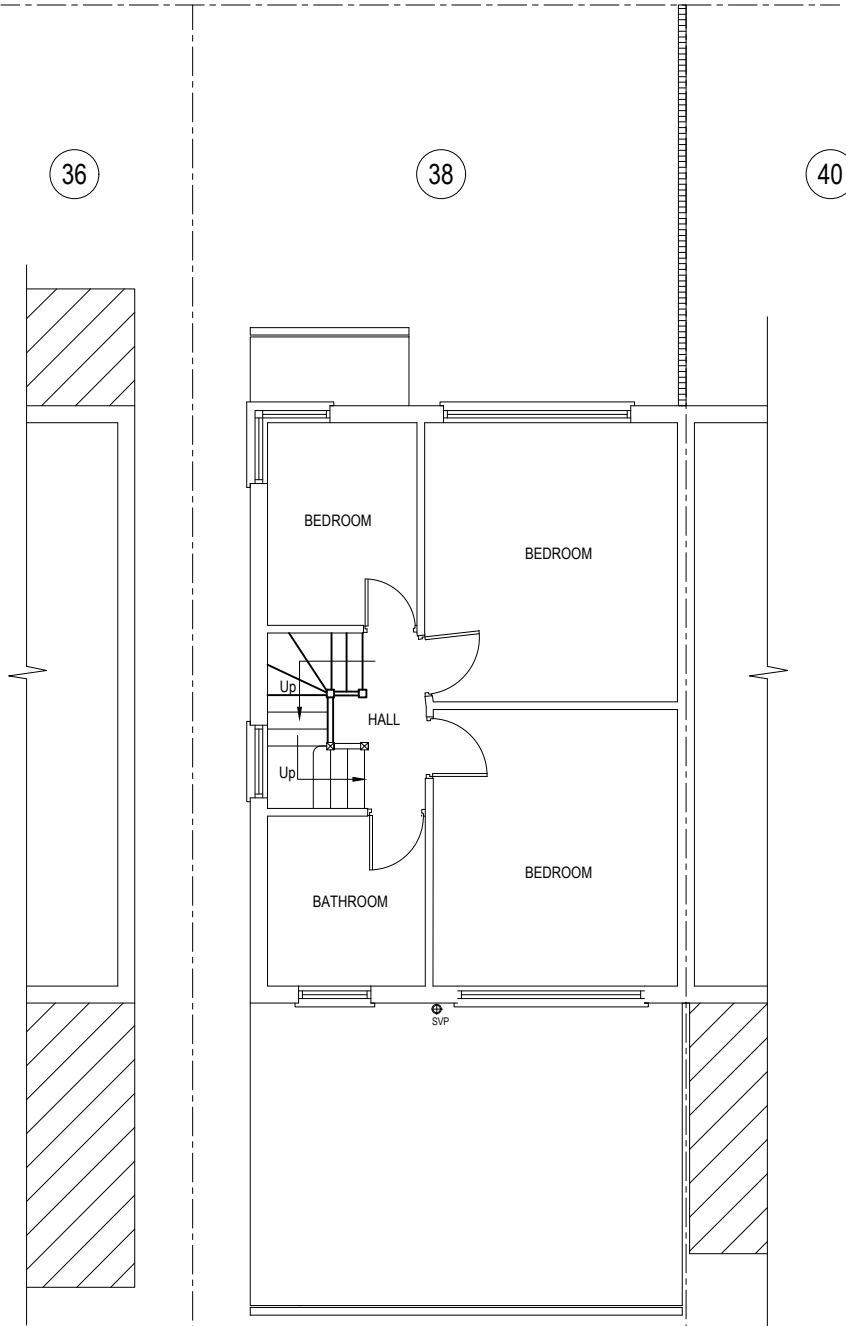

PROPOSED FIRST FLOOR

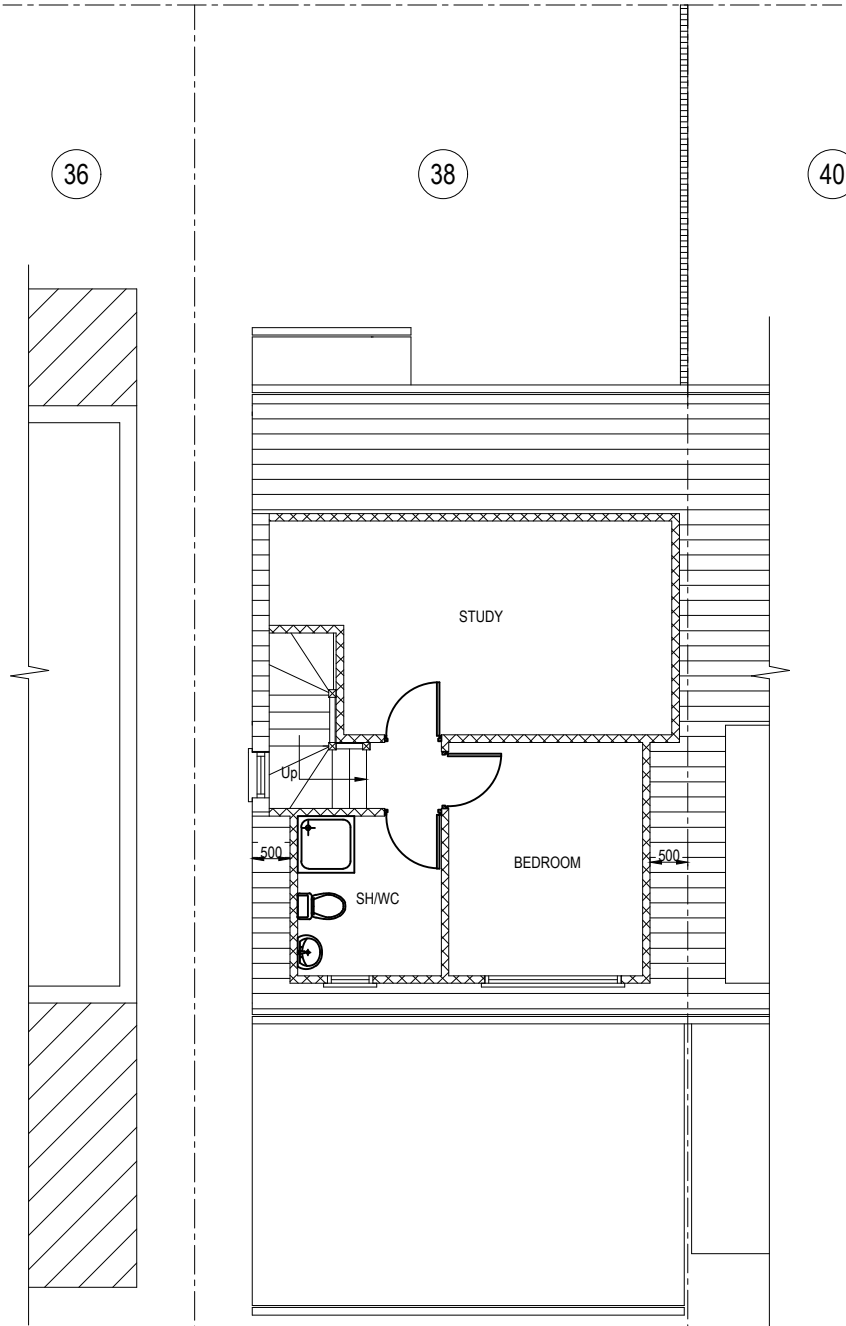

PROPOSED SECOND FLOOR

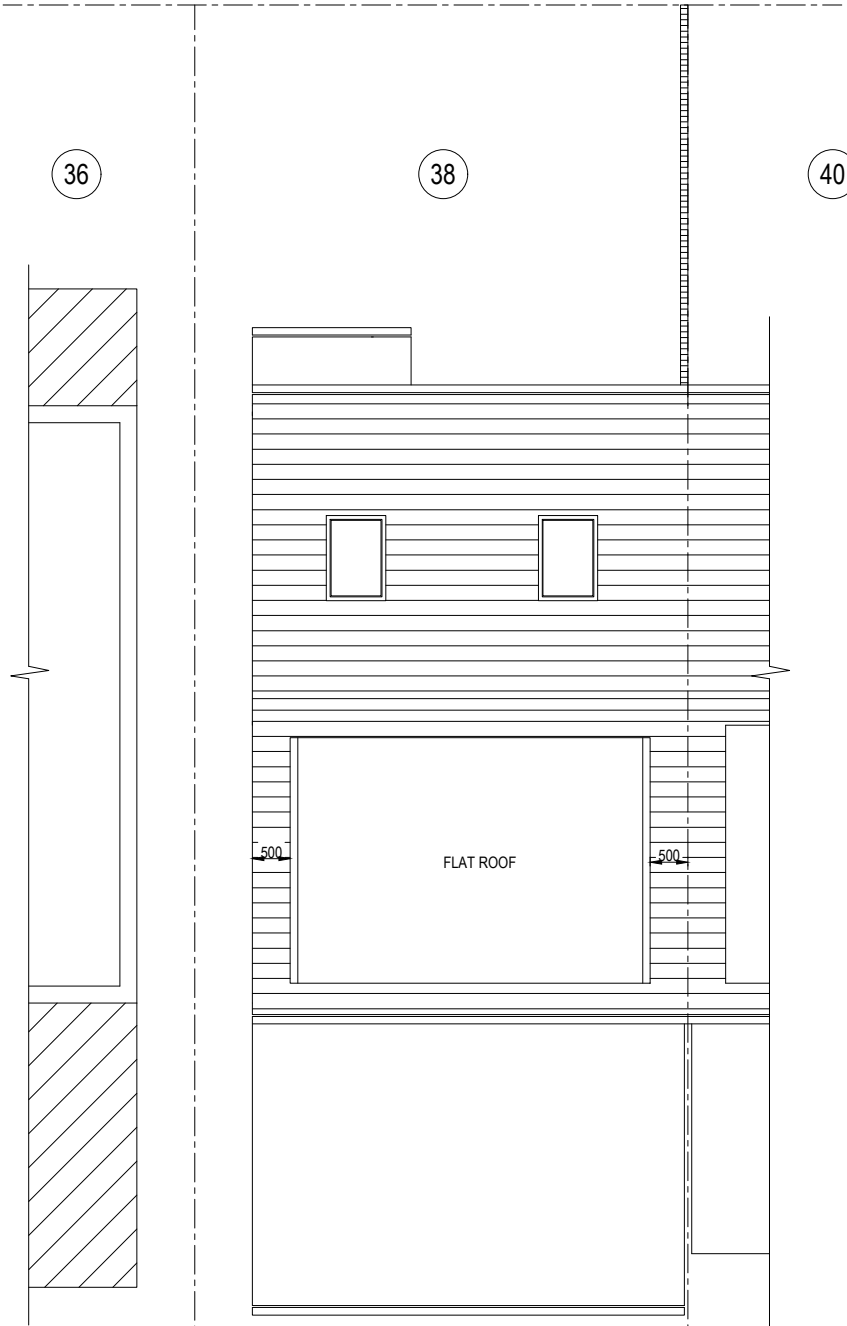

PROPOSED ROOF PLAN

KALSI DESIGN Architectural & Building Control Plans & Structural Design Services 20 Harrowdene Road North Wembley, Middlesex, HA0 2JB. Tel: 07930966049 Email: gskalsi@btinternet.com	NOTES:	Client MR. RANDEEP GILL	Scale 1: 100.	Size A3	Drawing Title PROPOSED FLOOR PLANS					
					Job Title 38 GLEDWOOD AVENUE, HAYES, MIDDLESEX, UB4 0AN	Drawing No.		P	04	
						2324				
					NOT FOR CONSTRUCTION		Date MAR 2022			