




PROPOSED FRONT ELEVATION

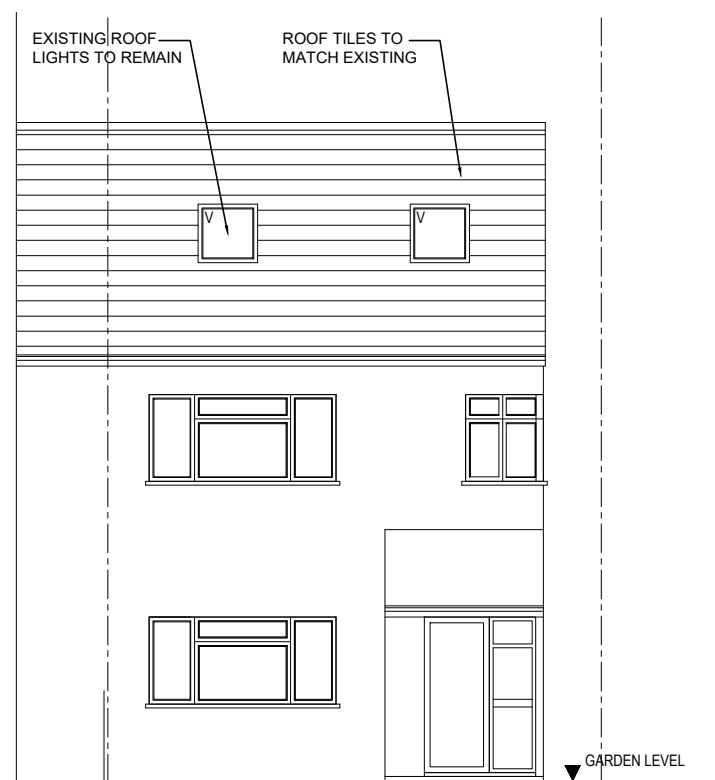


PROPOSED REAR ELEVATION



SCALE - 1 : 100.

1. ALL FINISHES TO MATCH EXISTING.
2. WALLS TO BE BUILT UP TO MATCH EXISTING.
3. ALL NEW WINDOWS TO MATCH EXISTING.
4. FLAT ROOF OVER DORMER.
5. V- VELUX WINDOW

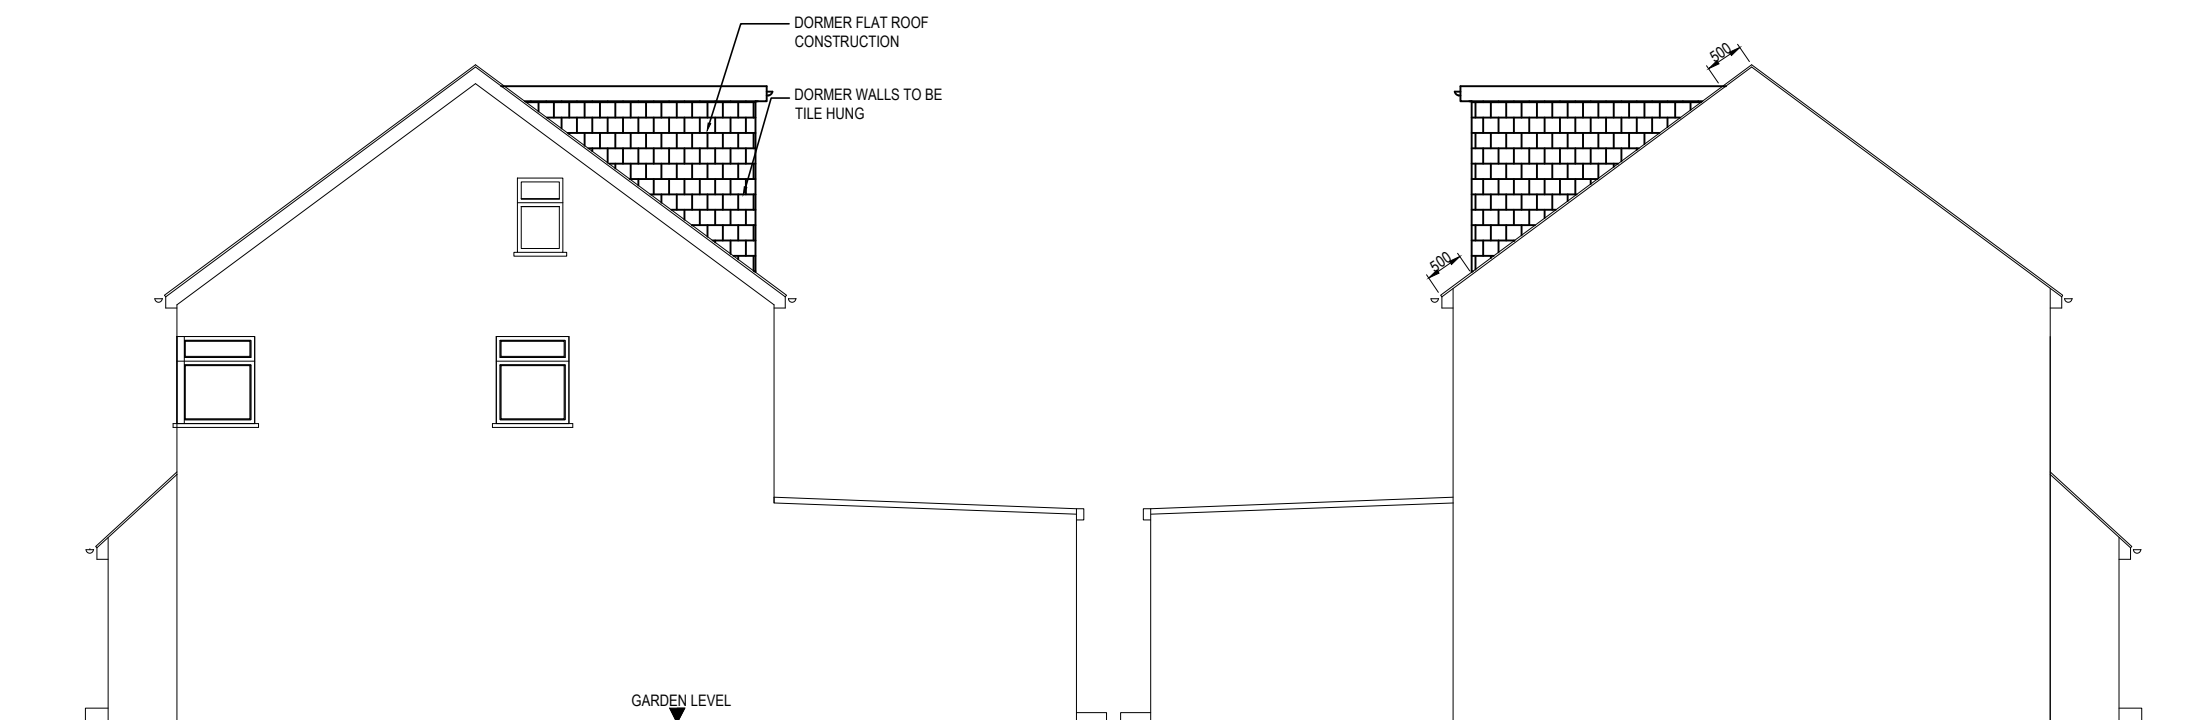

PROPOSED SIDE ELEVATION

PROPOSED SIDE ELEVATION

NOTES:

NOT FOR CONSTRUCTION

Client
MR. RANDEEP GILL

Job Title
38 GLEDWOOD AVENUE, HAYES, MIDDLESEX, UB4 0AN

Scale
1: 100.

Size
A3

Drawn by
GSK
Date
MAR 2022

Drawing Title
PROPOSED ELEVATIONS

Drawing No.
2324
P
05

No.	DESCRIPTION	DATE