


MICHAEL OAKES ARCHITECTS LTD.

Michael Oakes (Director) B.A. Hons Arch, Dipl. Arch, Registered Architect

REGISTERED ARCHITECTS, DESIGNERS + ILLUSTRATORS

Telephone: 01895 235089 - E-mail: michaeloakesarchitect@googlemail.com

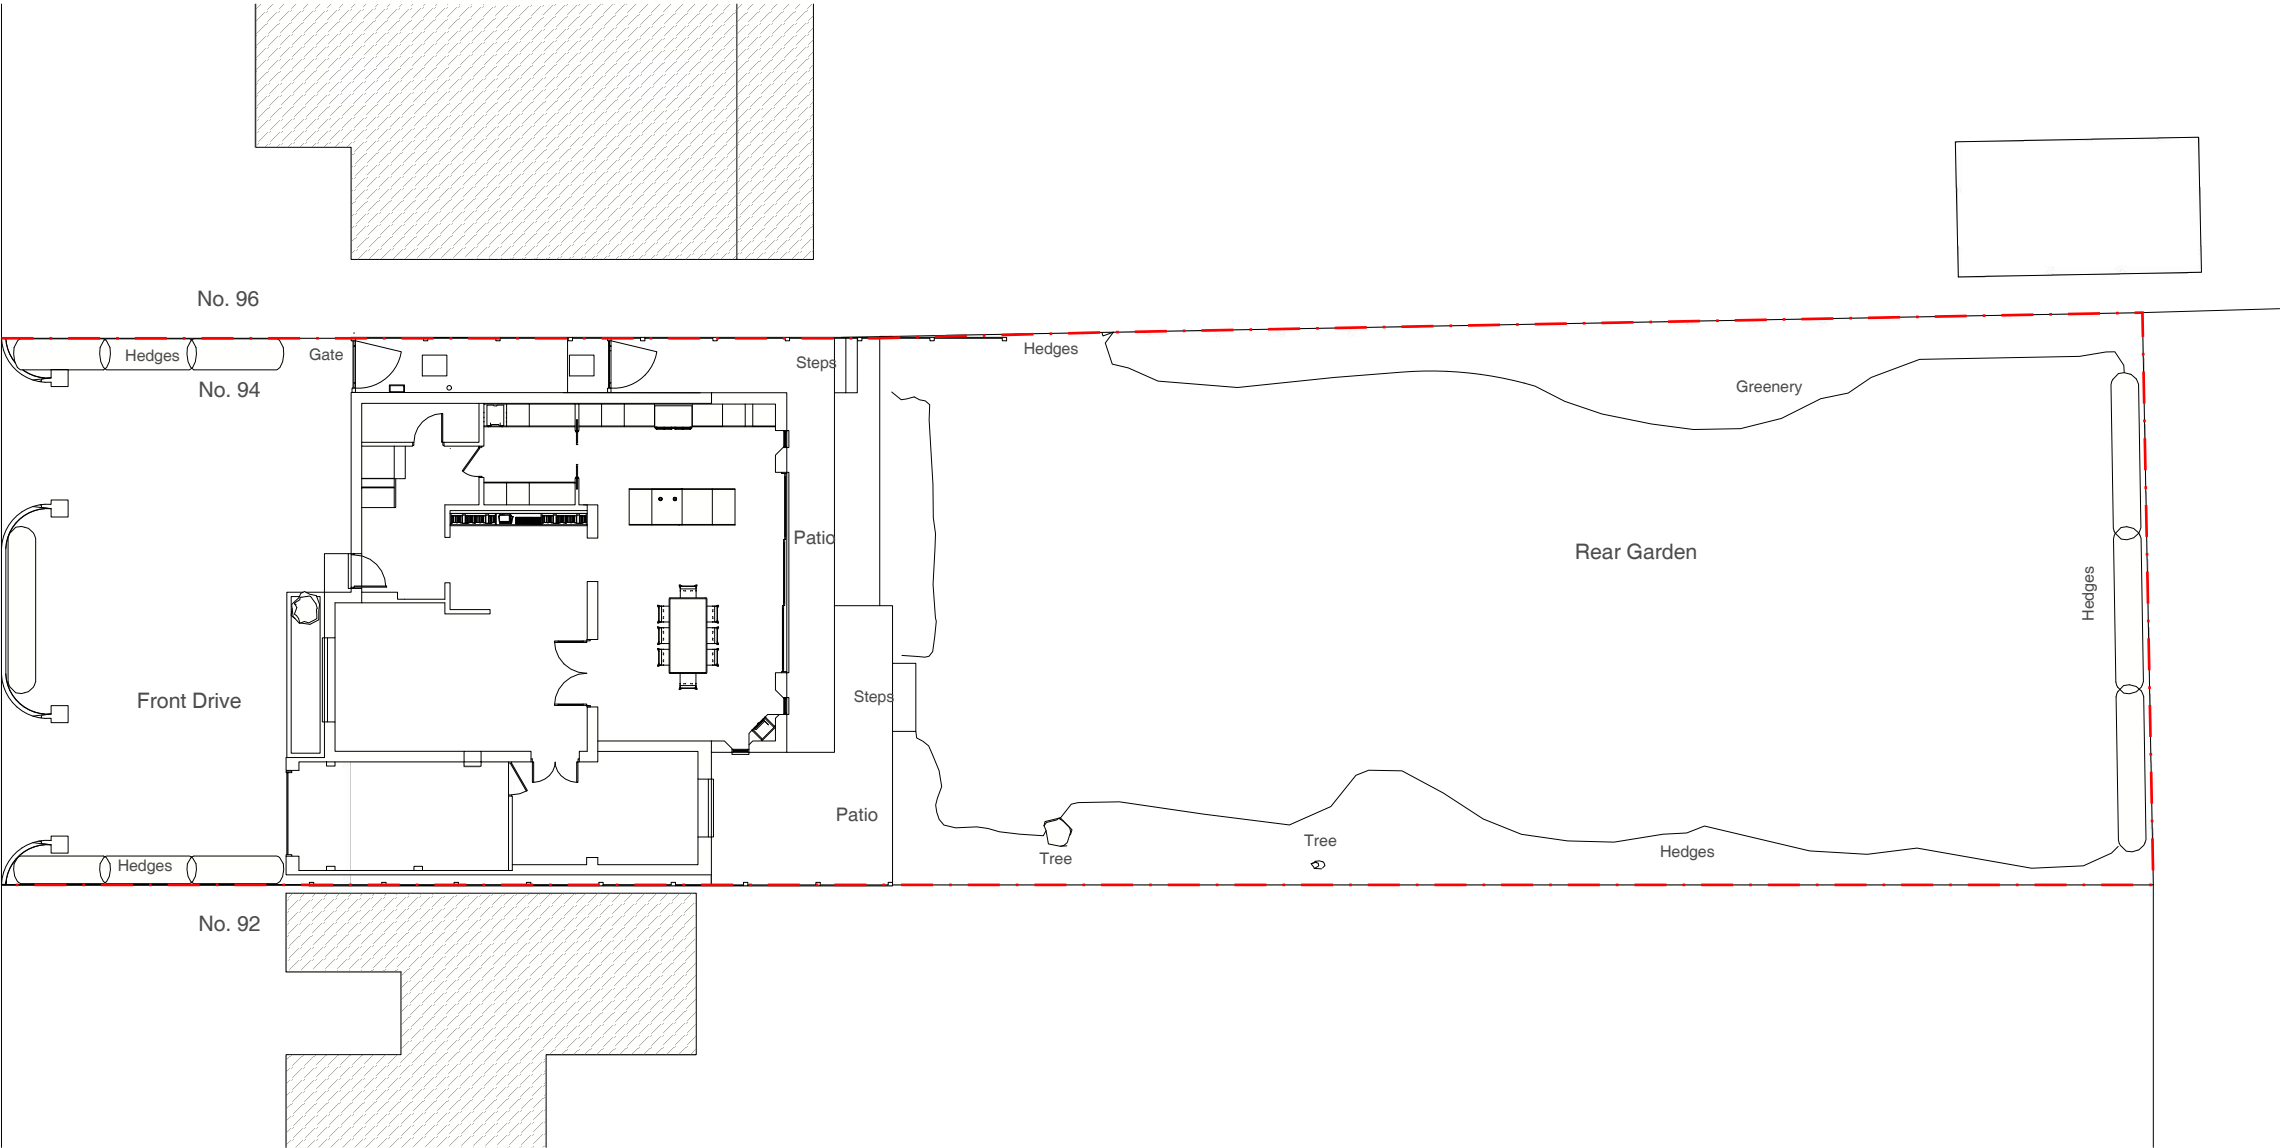

Address
94 Park Avenue, Ruislip,
HA4 7UP

Client
Stephen Flain

Date
August
2021



1:200 @ A3 / 1:100 @ A1

0 5 10 20m

Drawing Title
As Proposed
Ground Floor Plan

Planning application for a rear extension

Project no. / Stage / Drawing no. / Revision
0358- PLA- 55_D

Revision notes: Drawn by: IR

A - First Issue
B - Updates 13.10.2021
C - Updates 21.10.2021
D - Updates 4.11.2021