



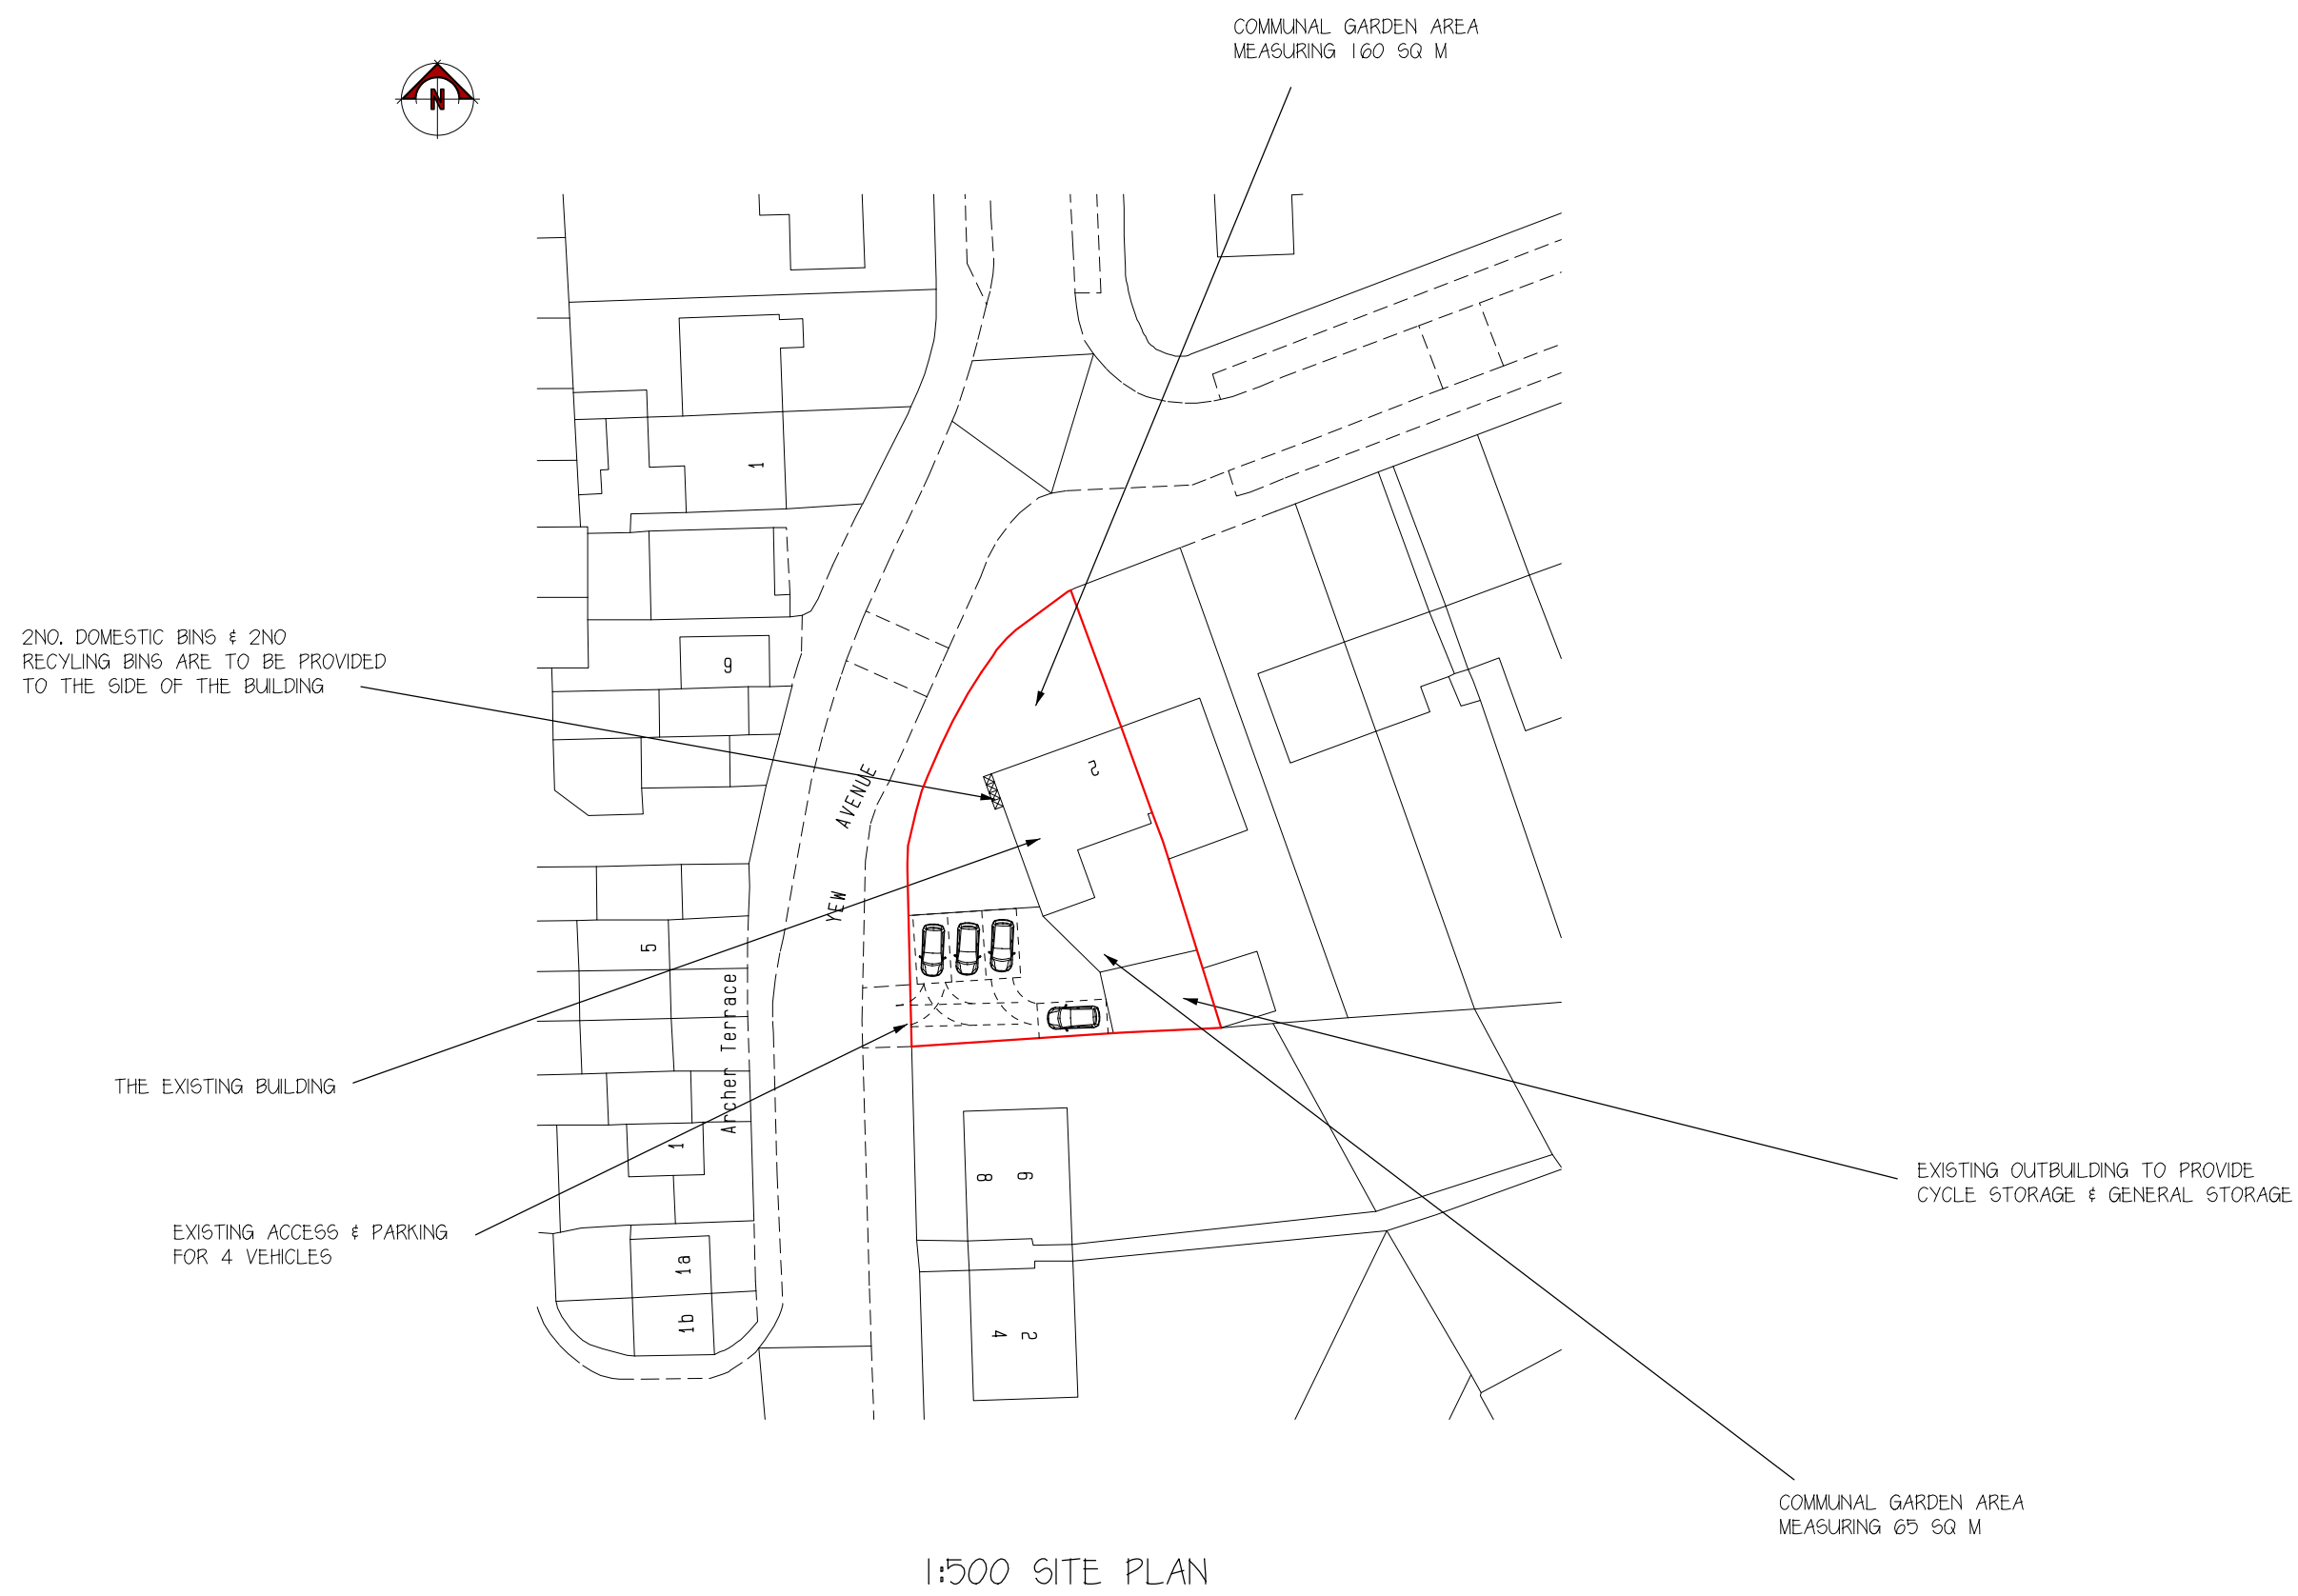

1:1250 LOCATION PLAN

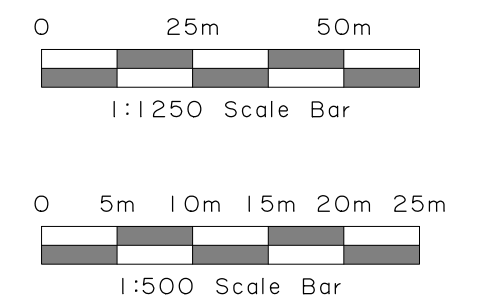

No.	Date	By	Contents
Revisions			
Drawing Title Location Plan & Site Plan			
Project Conversion to an 8 bedroom House in Multiple Occupation (Sui Generis)			
Scale	Date	Drawn by	
As stated	February 2017	SD	
Client Details 2 Castle Avenue West Drayton UB7 8LG			
Drg.No.		CA PA 02	Rev. E