



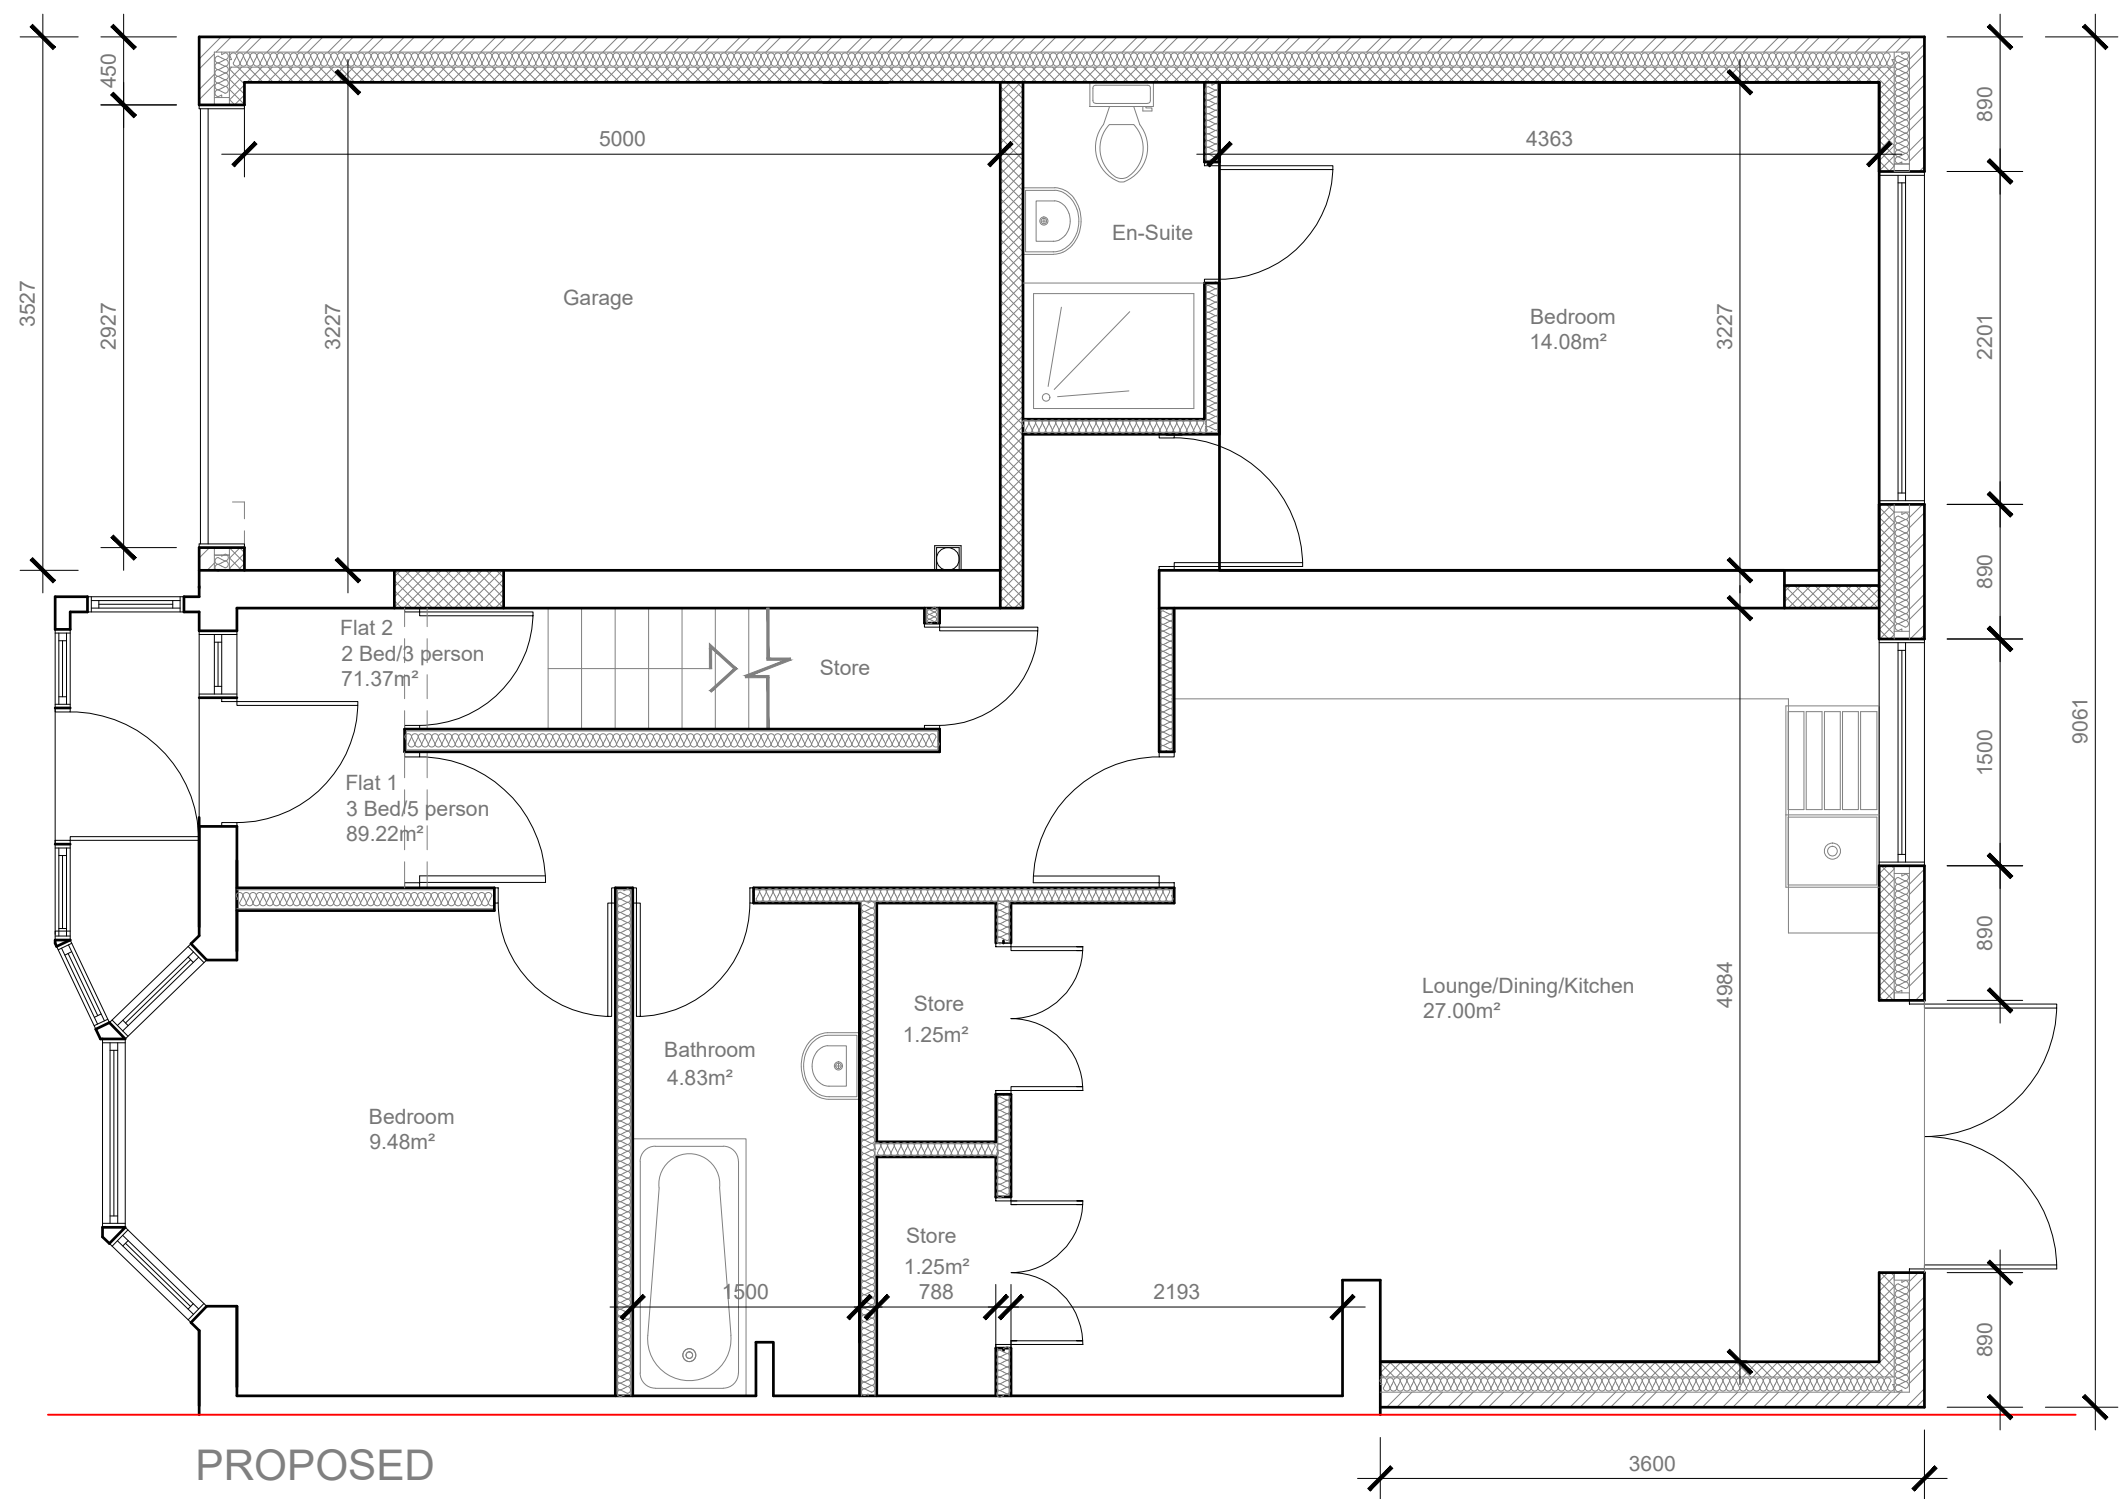



PROPOSED
GROUND FLOOR PLAN 1:50

1:50

 



Flat 1	89.22m ²	2 bedroom	4 person	Min size 70.00m ²
Flat 2	71.37m ²	2 bedroom	3 person	Min size 70.00m ²

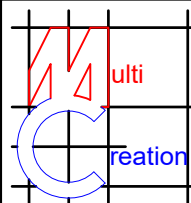	Project:	3 Little Road Hayes UB3 3BT									
	Title:	Proposed Ground floor plan									
	Scale:	1:50 @ A3									
	Date:	Mar 2022									
	Drawing No.:	3509/FLT-07/SP									
Revision	<table border="1"> <tr> <td>A</td> <td></td> <td></td> <td></td> </tr> <tr> <td>09.05.22</td> <td></td> <td></td> <td></td> </tr> </table>			A				09.05.22			
A											
09.05.22											
239 Western Road, Southall, Middx, UB2 5HS Tel: 020 8571 1369 info@multicreation.co.uk											

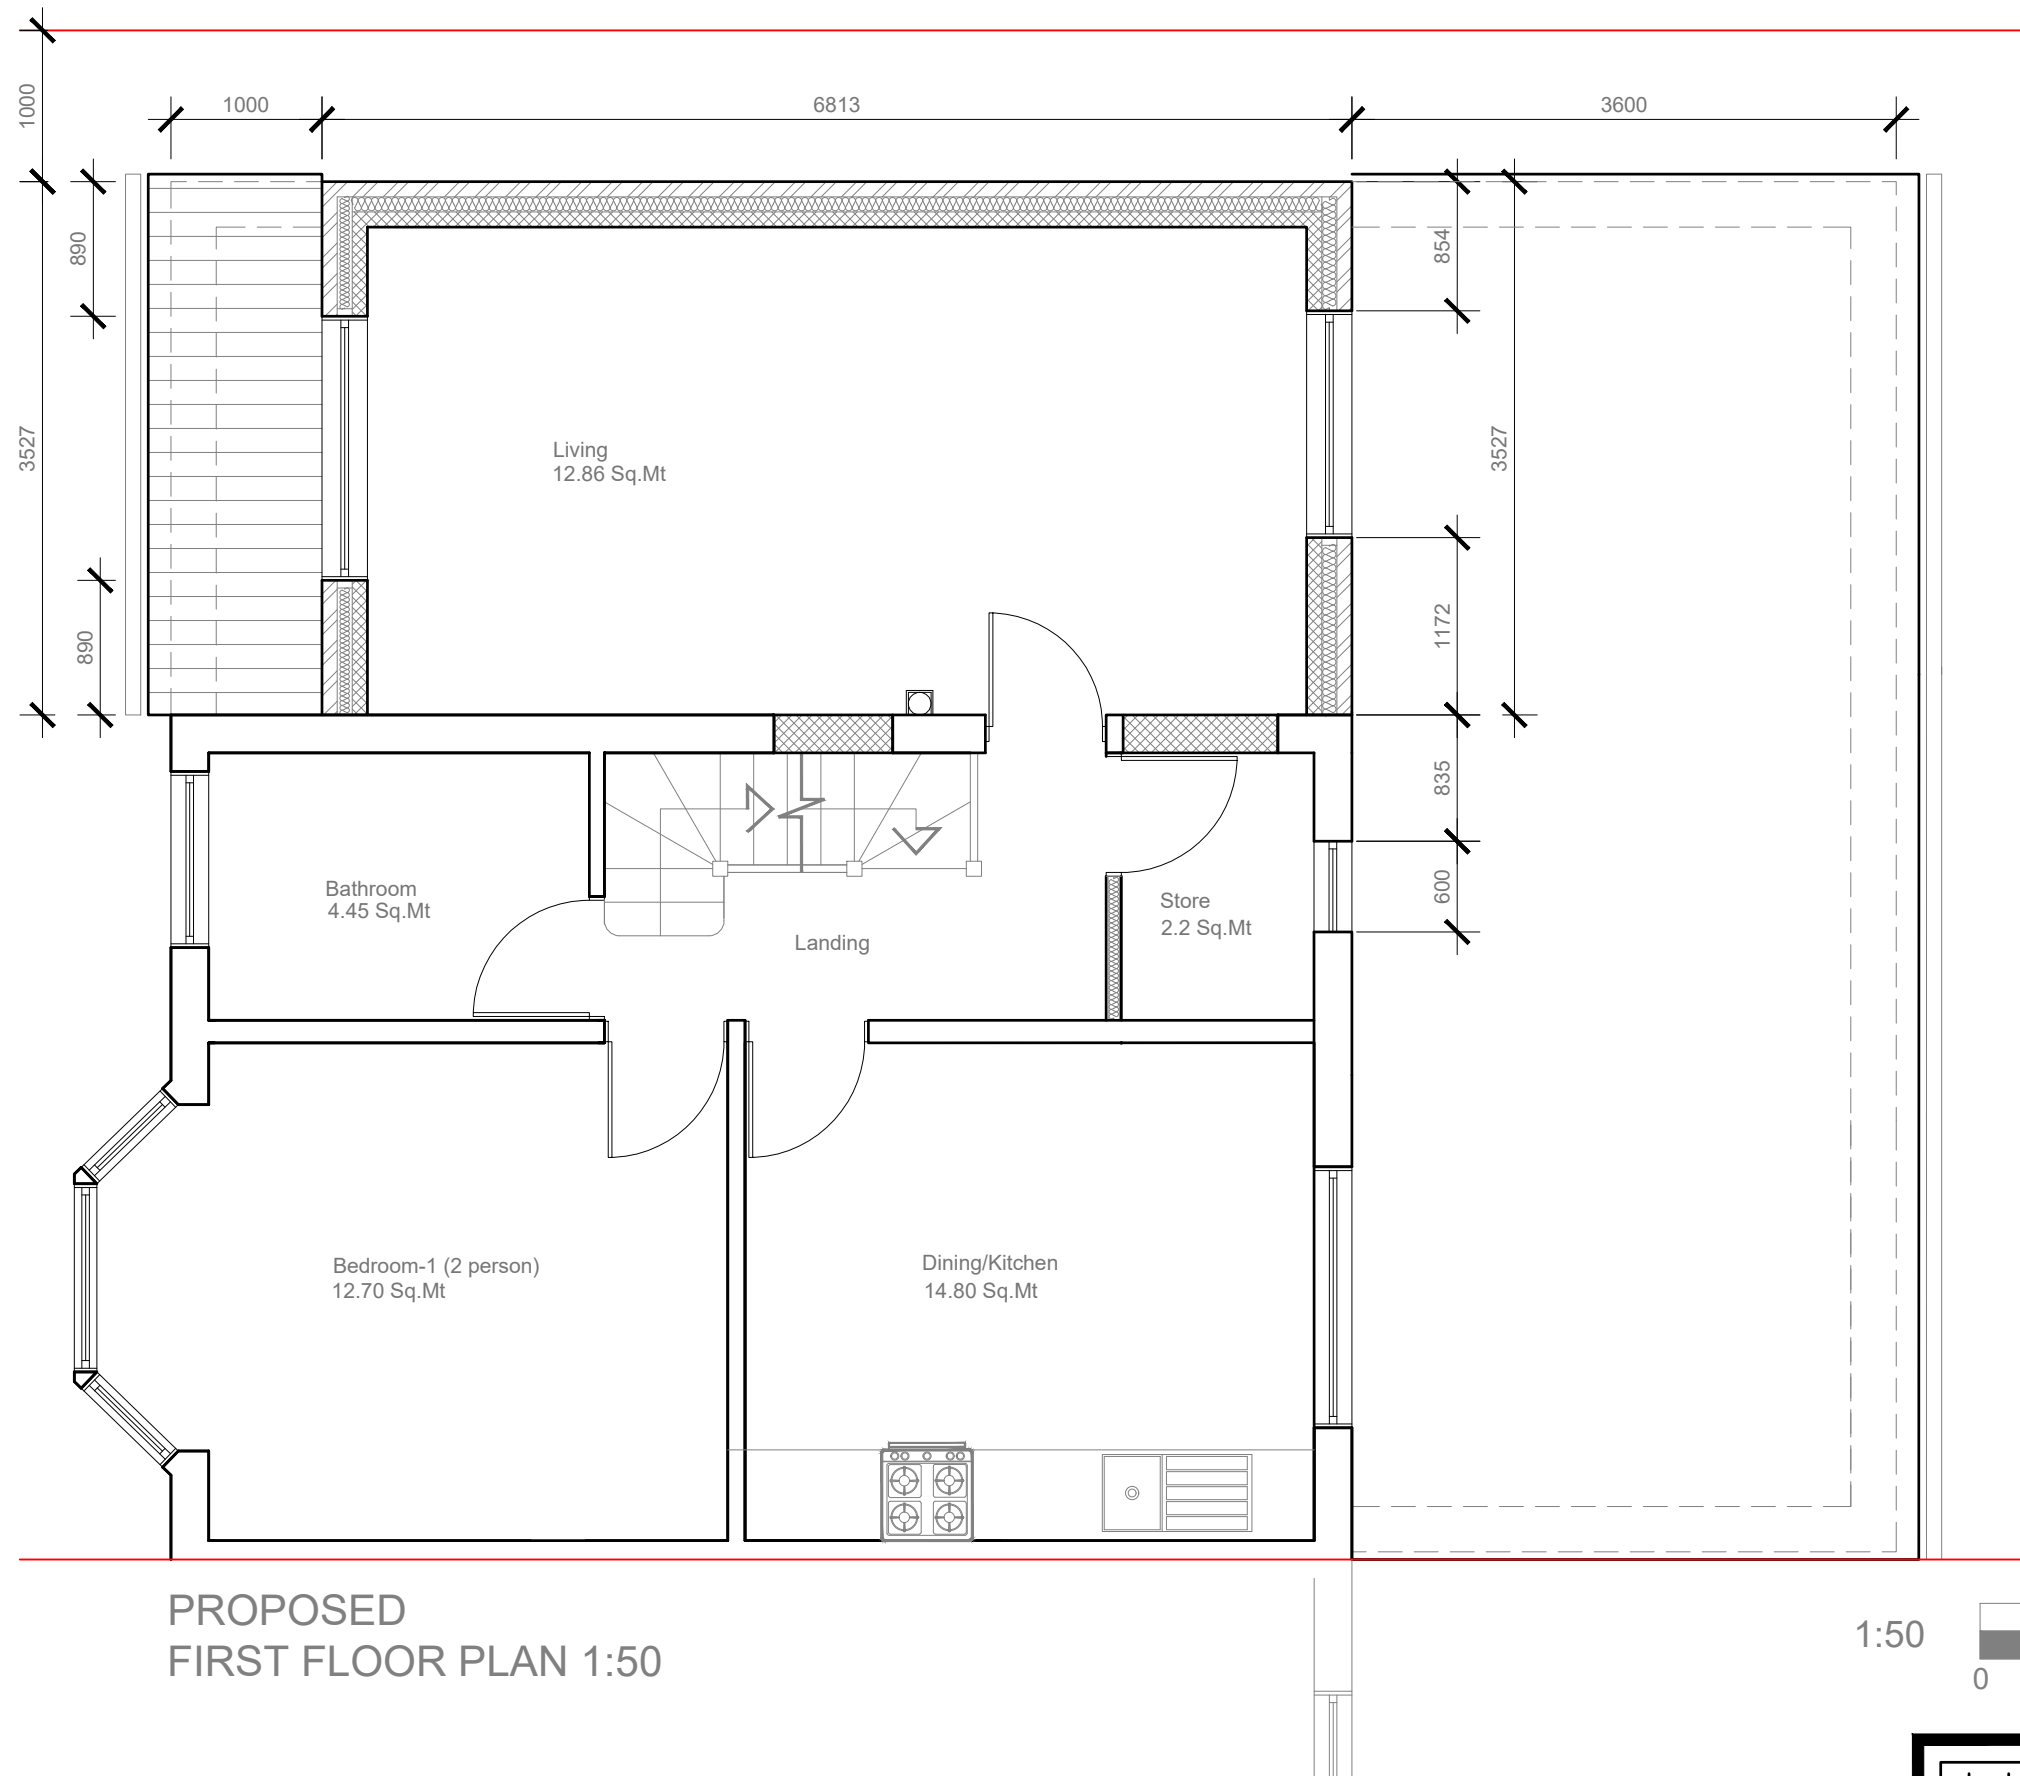

Flat 1	89.22m ²	2 bedroom	4 person	Min size 70.00m ²
Flat 2	71.37m ²	2 bedroom	3 person	Min size 70.00m ²

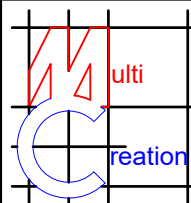	Project:	Title:	Scale: 1:50 @ A3
	3 Little Road	Proposed	Date: Mar 2022
	Hayes	First floor plan	Drawing No.:
	UB3 3BT		3509/FLT-08/SP
			Revision
		A	
239 Western Road, Southall, Middx, UB2 5HS Tel: 020 8571 1369 info@multicreation.co.uk			

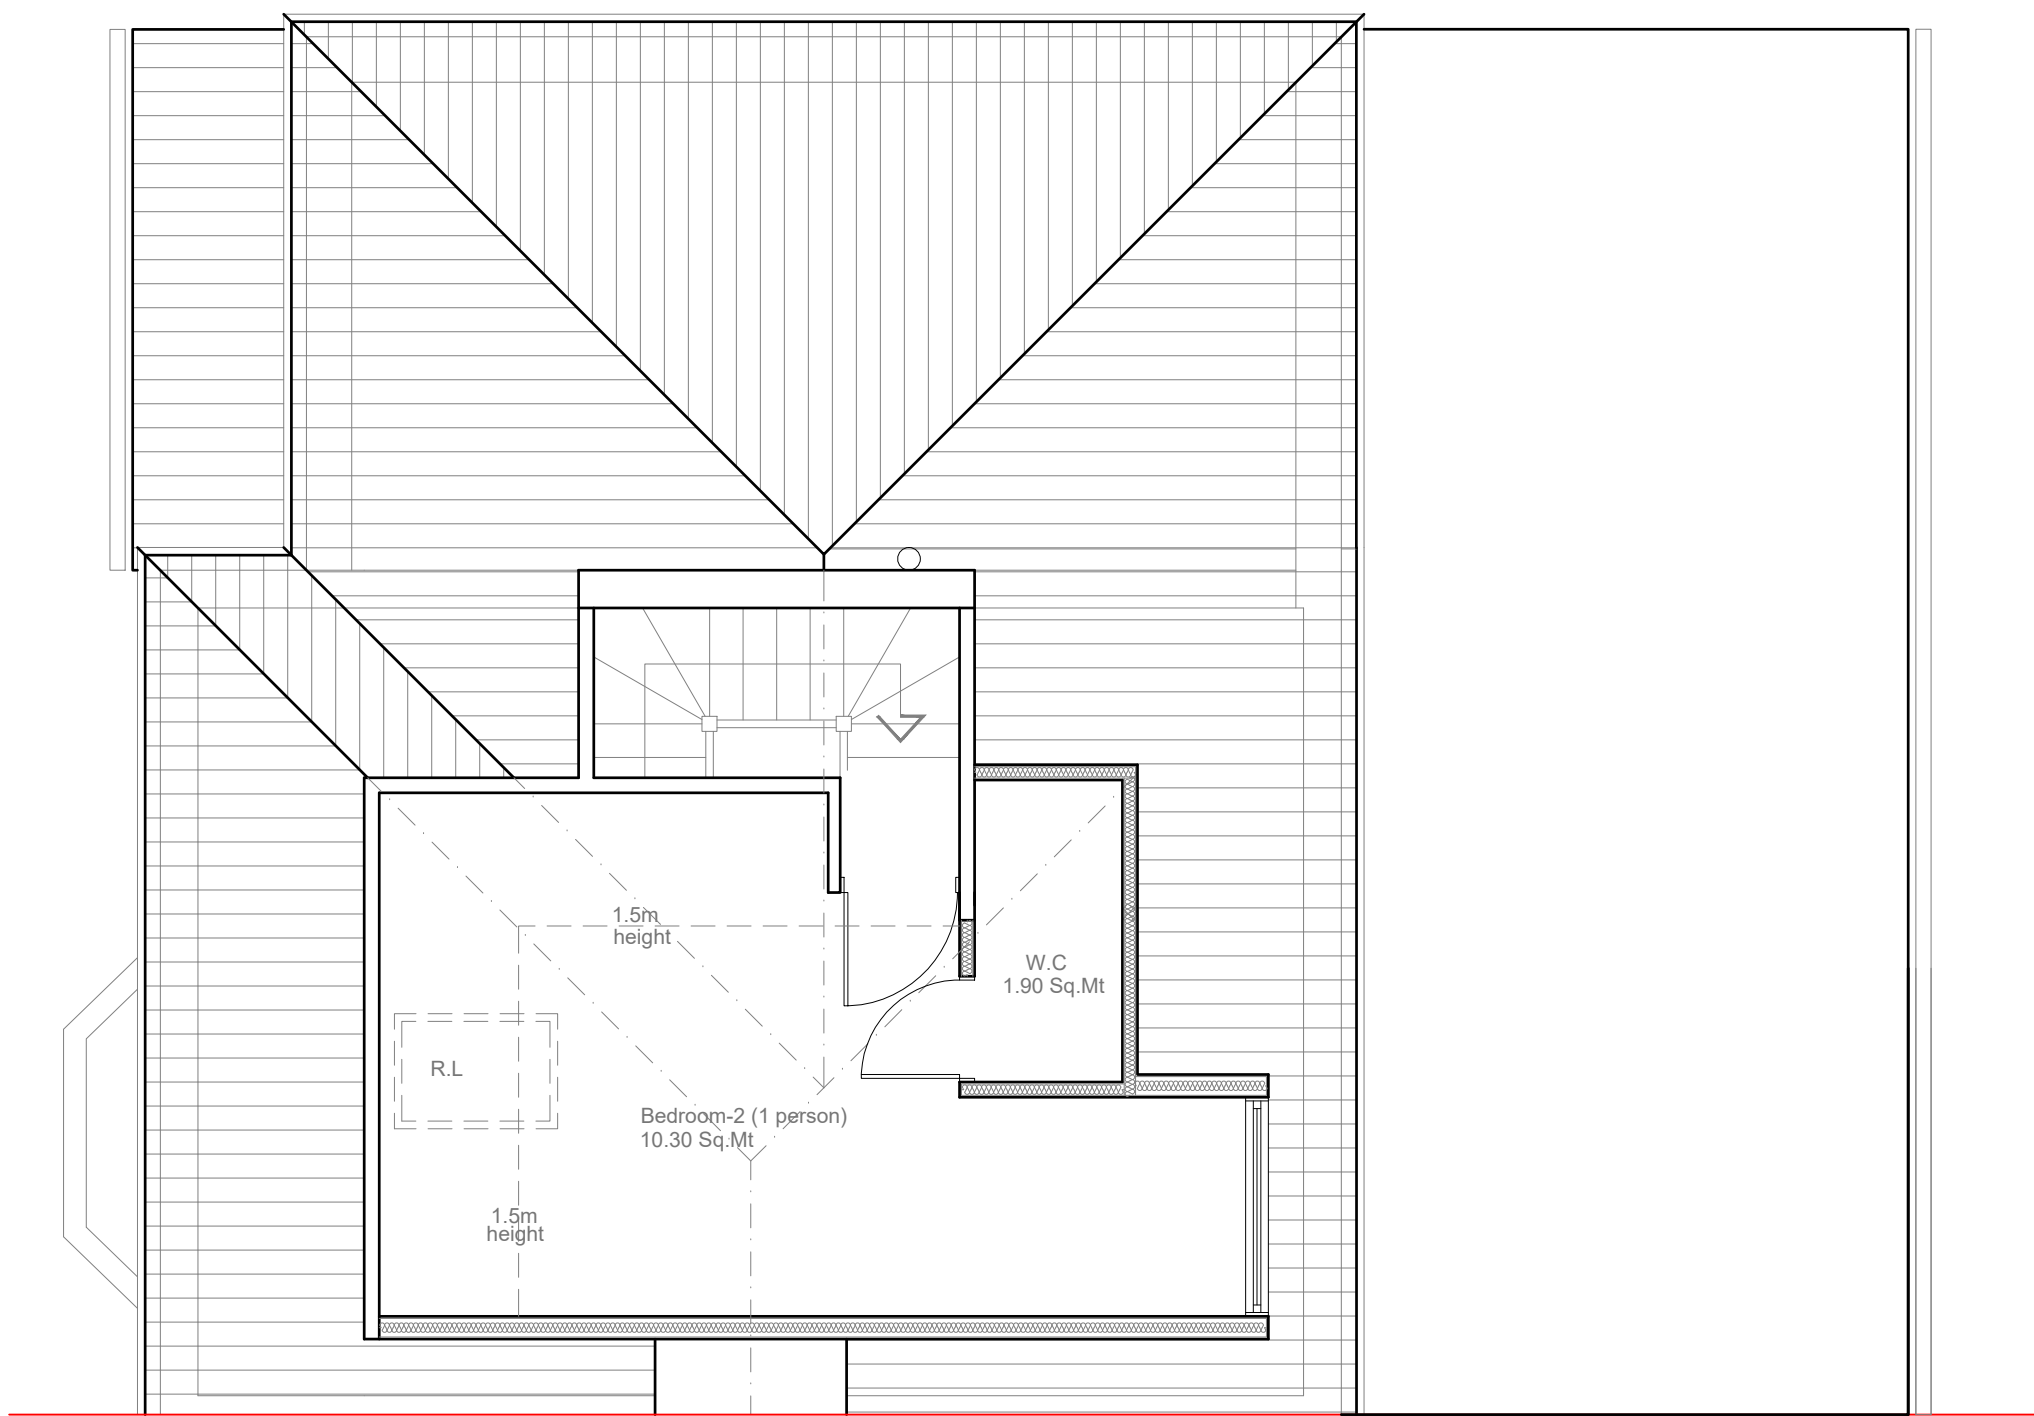

PROPOSED
LOFT PLAN 1:50



Flat 1	89.22m ²	2 bedroom	4 person	Min size 70.00m ²
Flat 2	71.37m ²	2 bedroom	3 person	Min size 70.00m ²

	Project:	Title:	Scale: 1:50 @ A3
	3 Little Road	Proposed	Date: Mar 2022
	Hayes	Loft plan	Drawing No.:
	UB3 3BT		3509/FLT-09/SP
			Revision
		A	
239 Western Road, Southall, Middx, UB2 5HS Tel: 020 8571 1369 info@multicreation.co.uk			

Roof pitched and tiled to match existing

External finish to be rendered and painted to match existing

Flat roof 1:40 falls


New windows/doors to be double glazed to match existing

External finish to be facing brickwork to match existing

DPC to be no less than 150mm above ground level



PROPOSED
FRONT ELEVATION 1:100

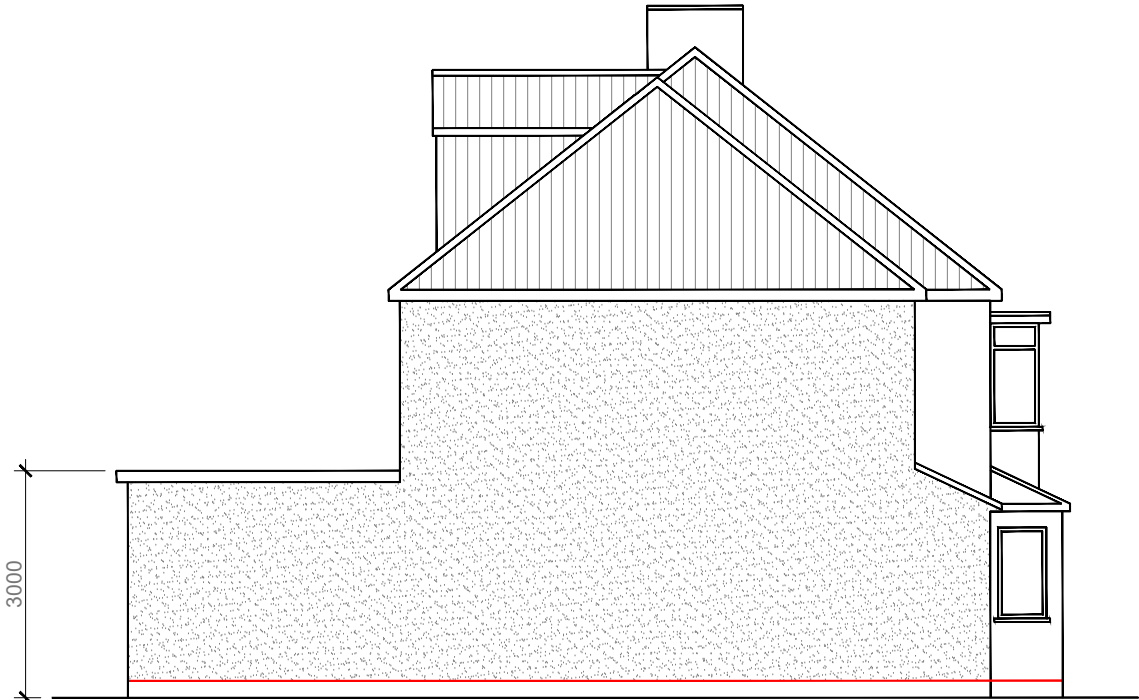

PROPOSED
SIDE ELEVATION 1:100

Roof pitched and tiled to match existing

External finish to be rendered and painted to match existing

New windows/doors to be double glazed to match existing

DPC to be no less than 150mm above ground level

Roof pitched and tiled to match existing

Flat roof 1:40 falls


New windows/doors to be double glazed to match existing

External finish to be rendered and painted to match existing

DPC to be no less than 150mm above ground level



PROPOSED
REAR ELEVATION 1:100

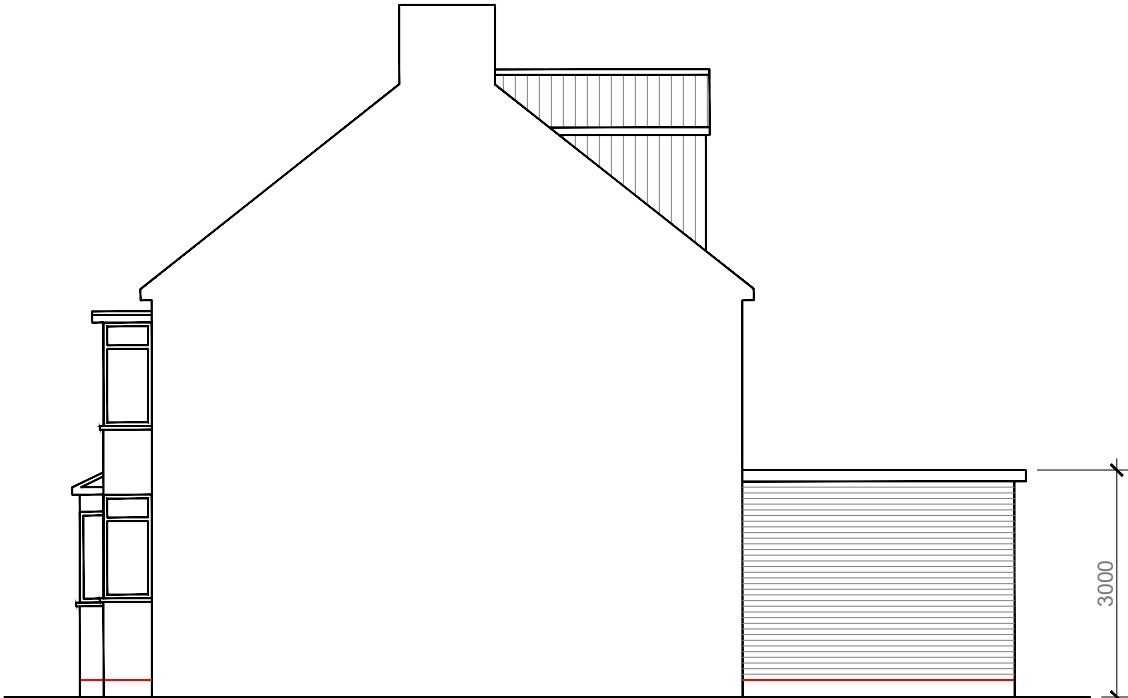

PROPOSED
SIDE ELEVATION 1:100

Roof pitched and tiled to match existing

External finish to be rendered and painted to match existing

Flat roof 1:40 falls

New windows/doors to be double glazed to match existing

External finish to be facing brickwork to match existing

DPC to be no less than 150mm above ground level



	Project:	Title:	Scale: 1:100 @ A3
	3 Little Road	Proposed	Date: Mar 2022
	Hayes	Elevation	Drawing No.:
	UB3 3BT		3509/FLT-10/SP
			Revision
			A
			09.05.22
239 Western Road, Southall, Middx, UB2 5HS Tel: 020 8571 1369 info@multicreation.co.uk			