



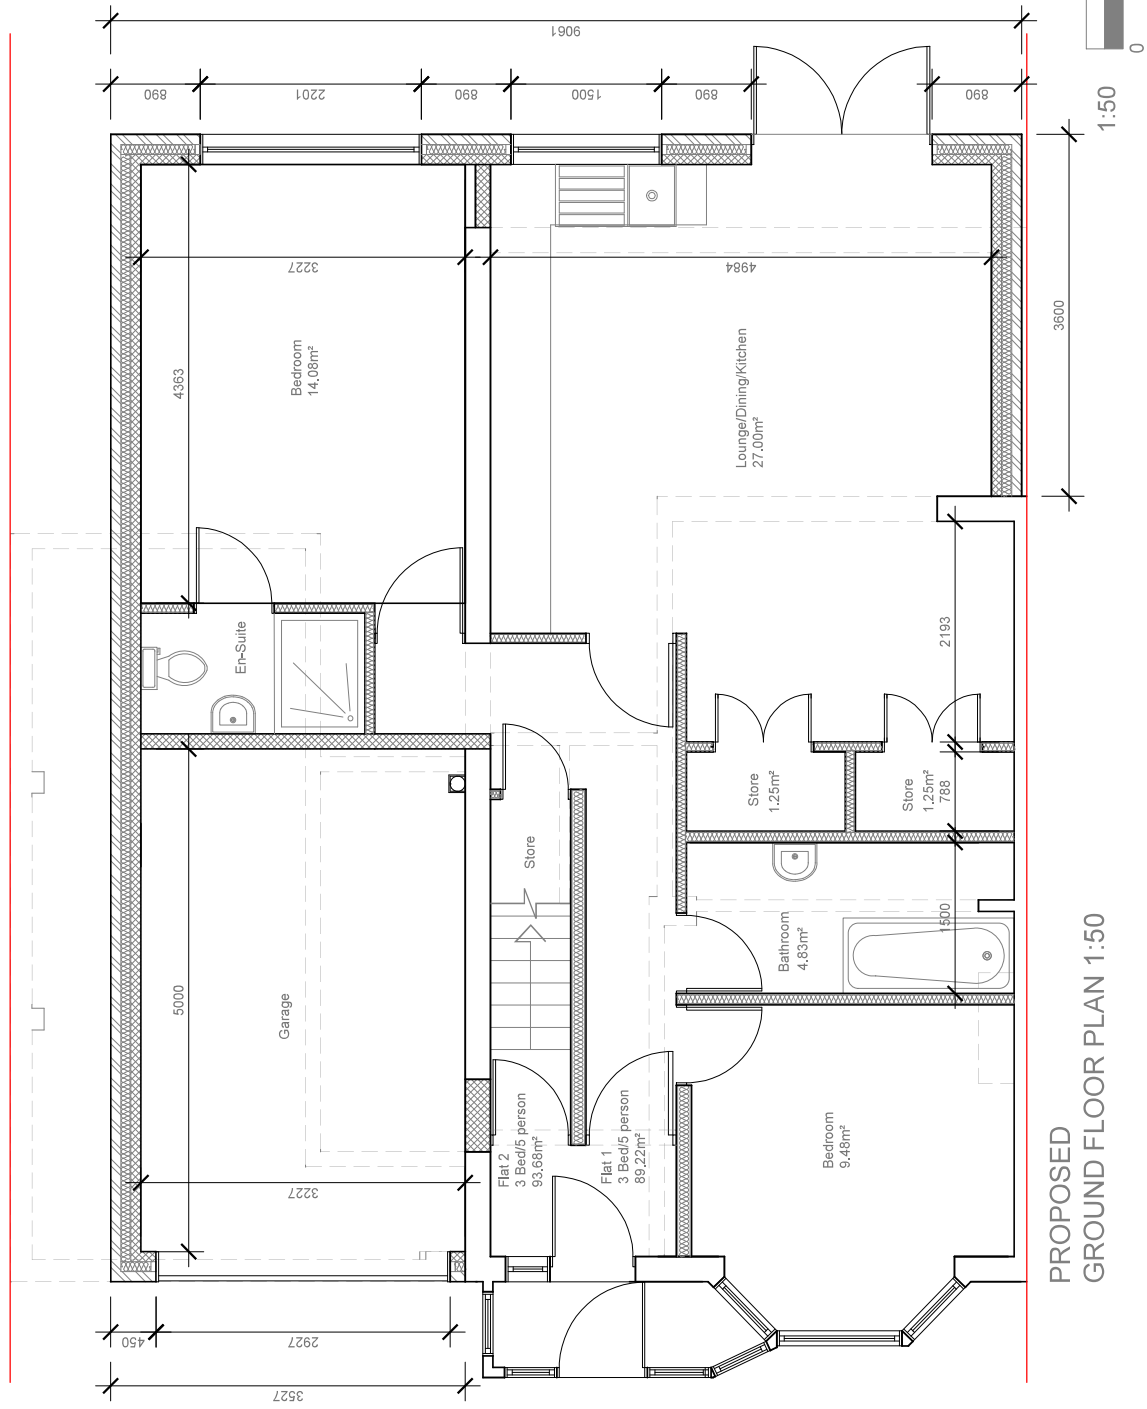

Flat 1	89.48m ²	2 bedroom	4 person	Min size 70.00m ²
Flat 2	90.86m ²	3 bedroom	4 person	Min size 84.00m ²

 

	Project:	Title:	Scale: 1:50 @ A3
	3 Little Road Hayes UB3 3BT	Proposed Ground floor plan	Date: Mar 2022
		Drawing No.:	3509/FLT-07/SP
		Revision	
239 Western Road, Southall, Middx. UB2 5HS Tel: 020 8571 1369 info@mulliti-reaction.co.uk			