



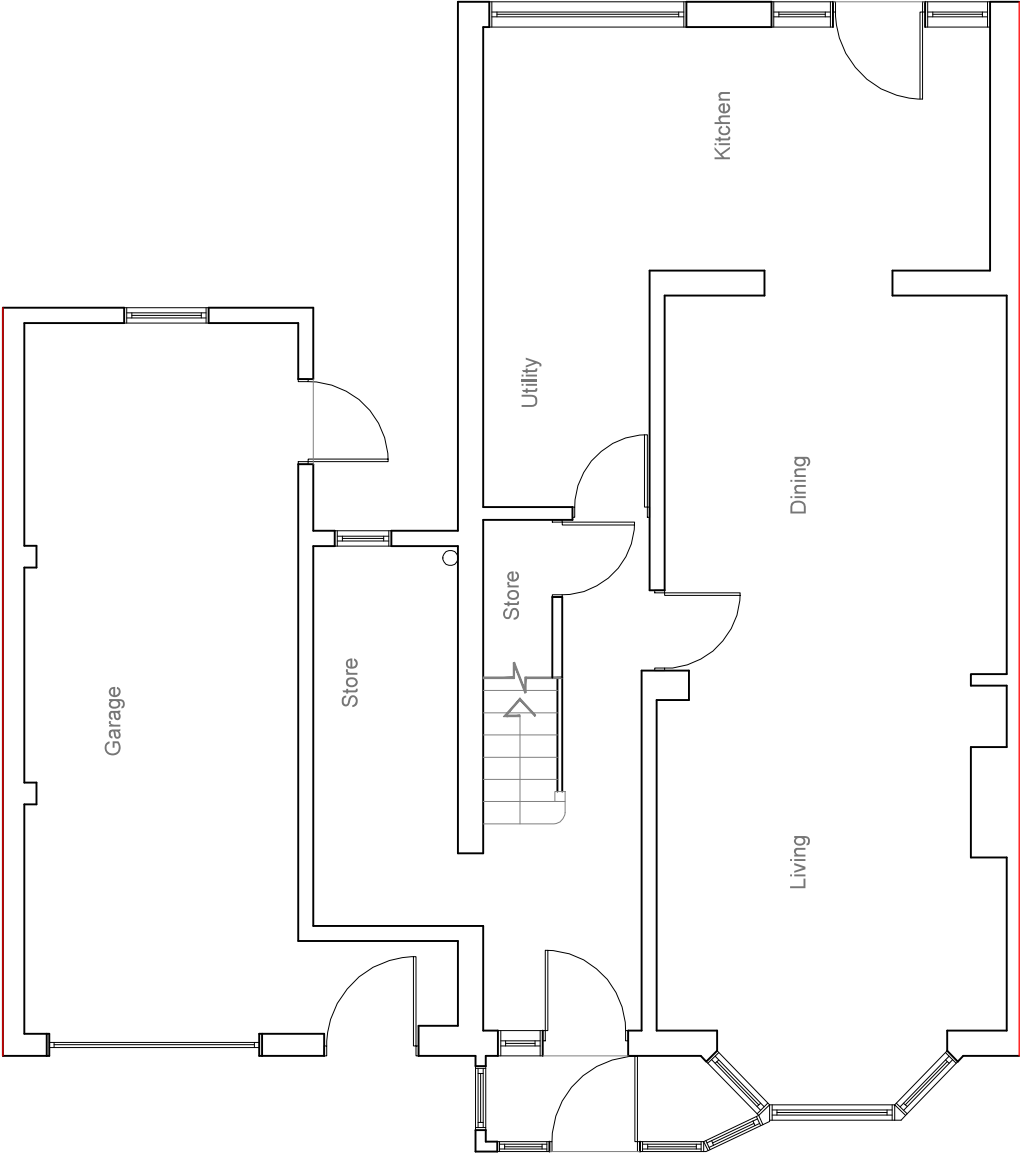

EXISTING
GROUND FLOOR PLAN 1:100

 

		Project: 3 Little Road Hayes UB3 3BT	Title: Existing Ground floor plan	Scale: 1:50 @ A3 Date: Mar 2022 Drawing No.: 3509/FL-T-03/SP Revision <table><tr><td></td><td></td><td></td><td></td><td></td><td></td></tr></table>											
239 Western Road, Southall, Middx. UB2 5HS		Tel: 020 8571 1369		info@multicreation.co.uk											