


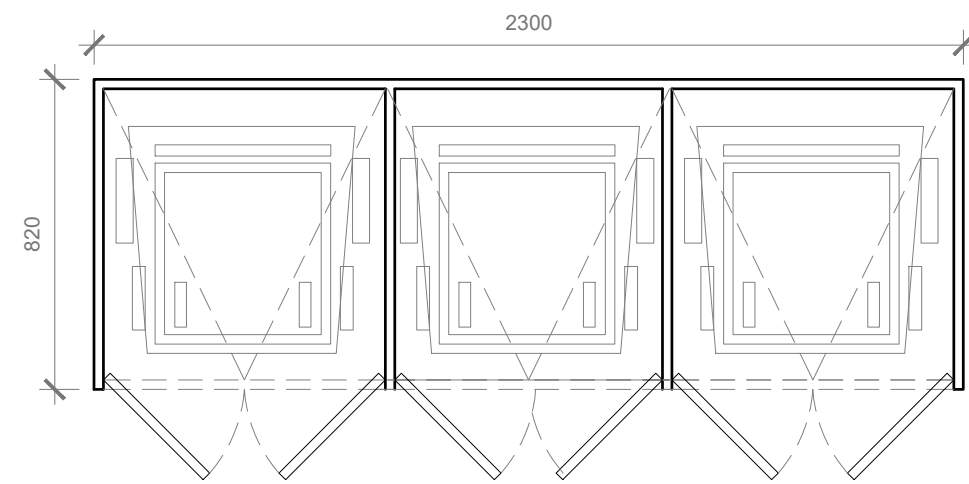

Proposed Bin Enclosure Plan
Scale 1:20

Description

Rowlinson Bin Stores are the ideal way to hide away your necessary but unsightly wheelie bins. Lifting lids with chains that attach to your bin and opening fronts provide easy access when filling and removing your bins on collection day. All Rowlinson Bin Stores are pressure treated against rot, ensuring that they will be hiding away your bins for many years to come. Available in single, double and triple capacities.

Features:

- Attractive storage for three standard sized wheelie bins (Max. bin size: H1060mm W740mm D740mm)
- Lifting lids with chains to bin lids for easy use
- Easy access
- Natural timber finish
- Pressure treated against rot

Dimensions:

- Height: 1300mm
- Width: 2305mm
- Depth: 820mm

Includes:


- Full fixing kit
- Assembly instructions

Features


Use -	Triple
Material -	Wood
Length -	74 cm
ManoMano Reference -	ME7525421
Warranty -	10 years
SKU -	BINTRPL1




Product : Rowlinson Triple Bin store

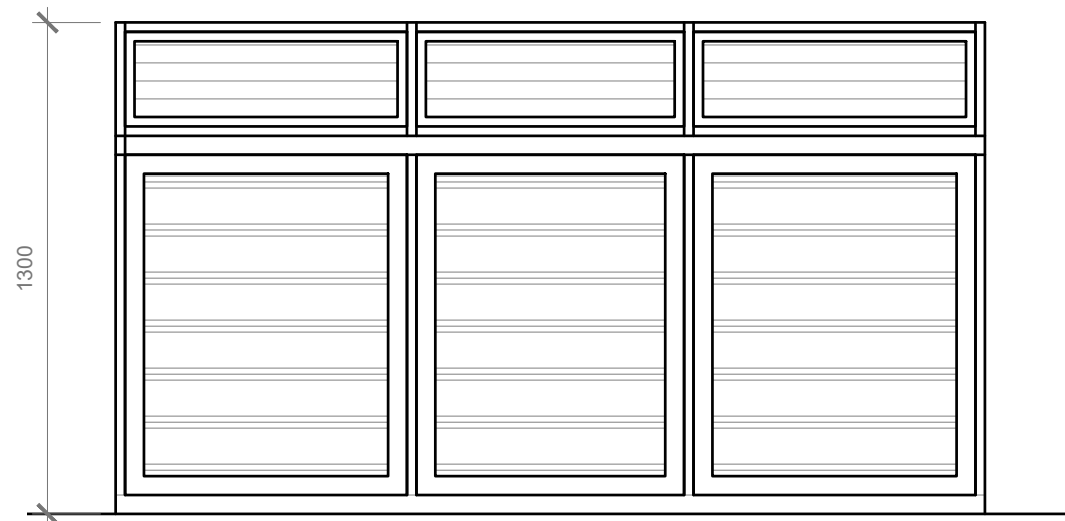


Proposed Front Elevation
Scale 1:20

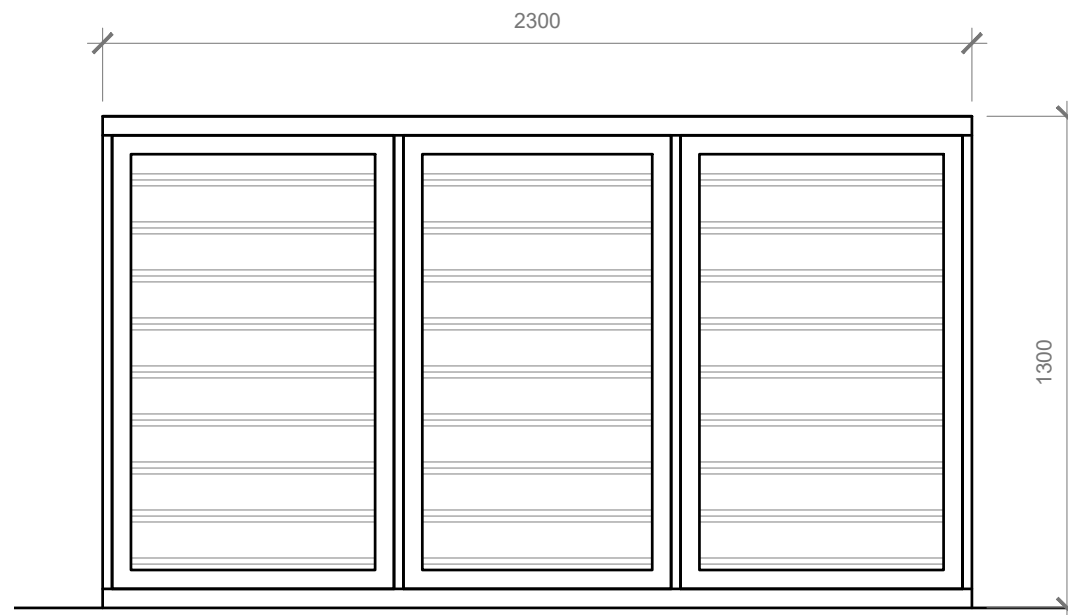

Proposed Rear Elevation
Scale 1:20

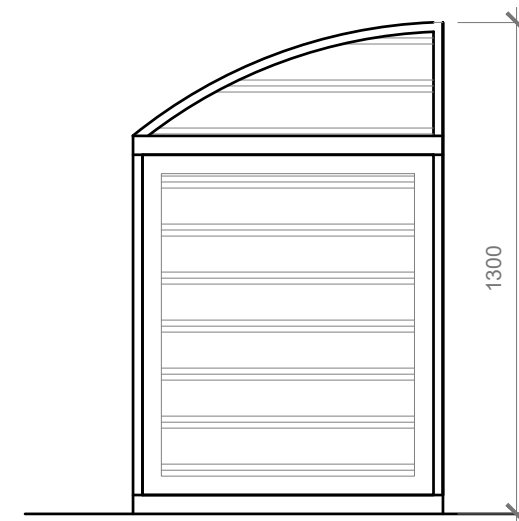



Proposed Side Elevation
Scale 1:20

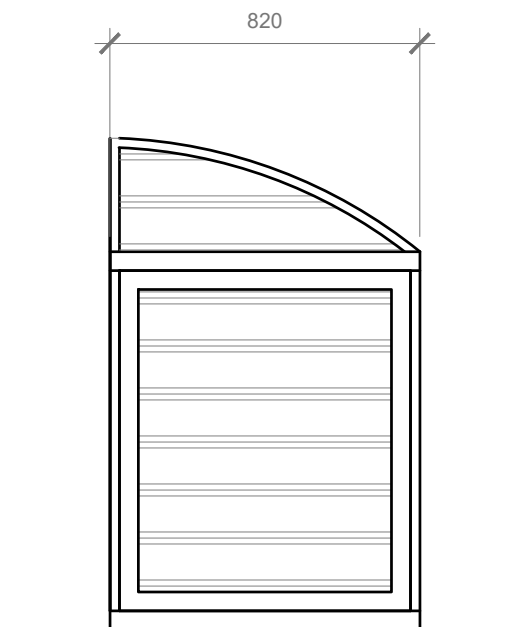

Proposed Side Elevation
Scale 1:20

- GENERAL NOTES:**
1. ALL DIMENTIONS ARE IN MILLIMETER.
 2. VERIFY ALL DIMENSIONS AND CONDITIONS BEFORE BUILDING OR STARTING CONSTRUCTION. NOTIFY THE DESIGNER IMMEDIATELY OF ANY DISCREPANCY OR VARIATION.
 3. ALL WORK TO COMPLY WITH CURRENT BUILDING REGULATIONS AND CODES OF PRACTICE

 

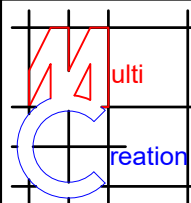	Project:	Title:	Scale: 1:20 @ A3
	3 Little Road	Bin enclosure details	Date: Mar 2022
	Hayes		Drawing No.:
	UB3 3BT		3509/FLT-11/SP
			Revision
239 Western Road, Southall, Middx, UB2 5HS Tel: 020 8571 1369 info@multicreation.co.uk			