

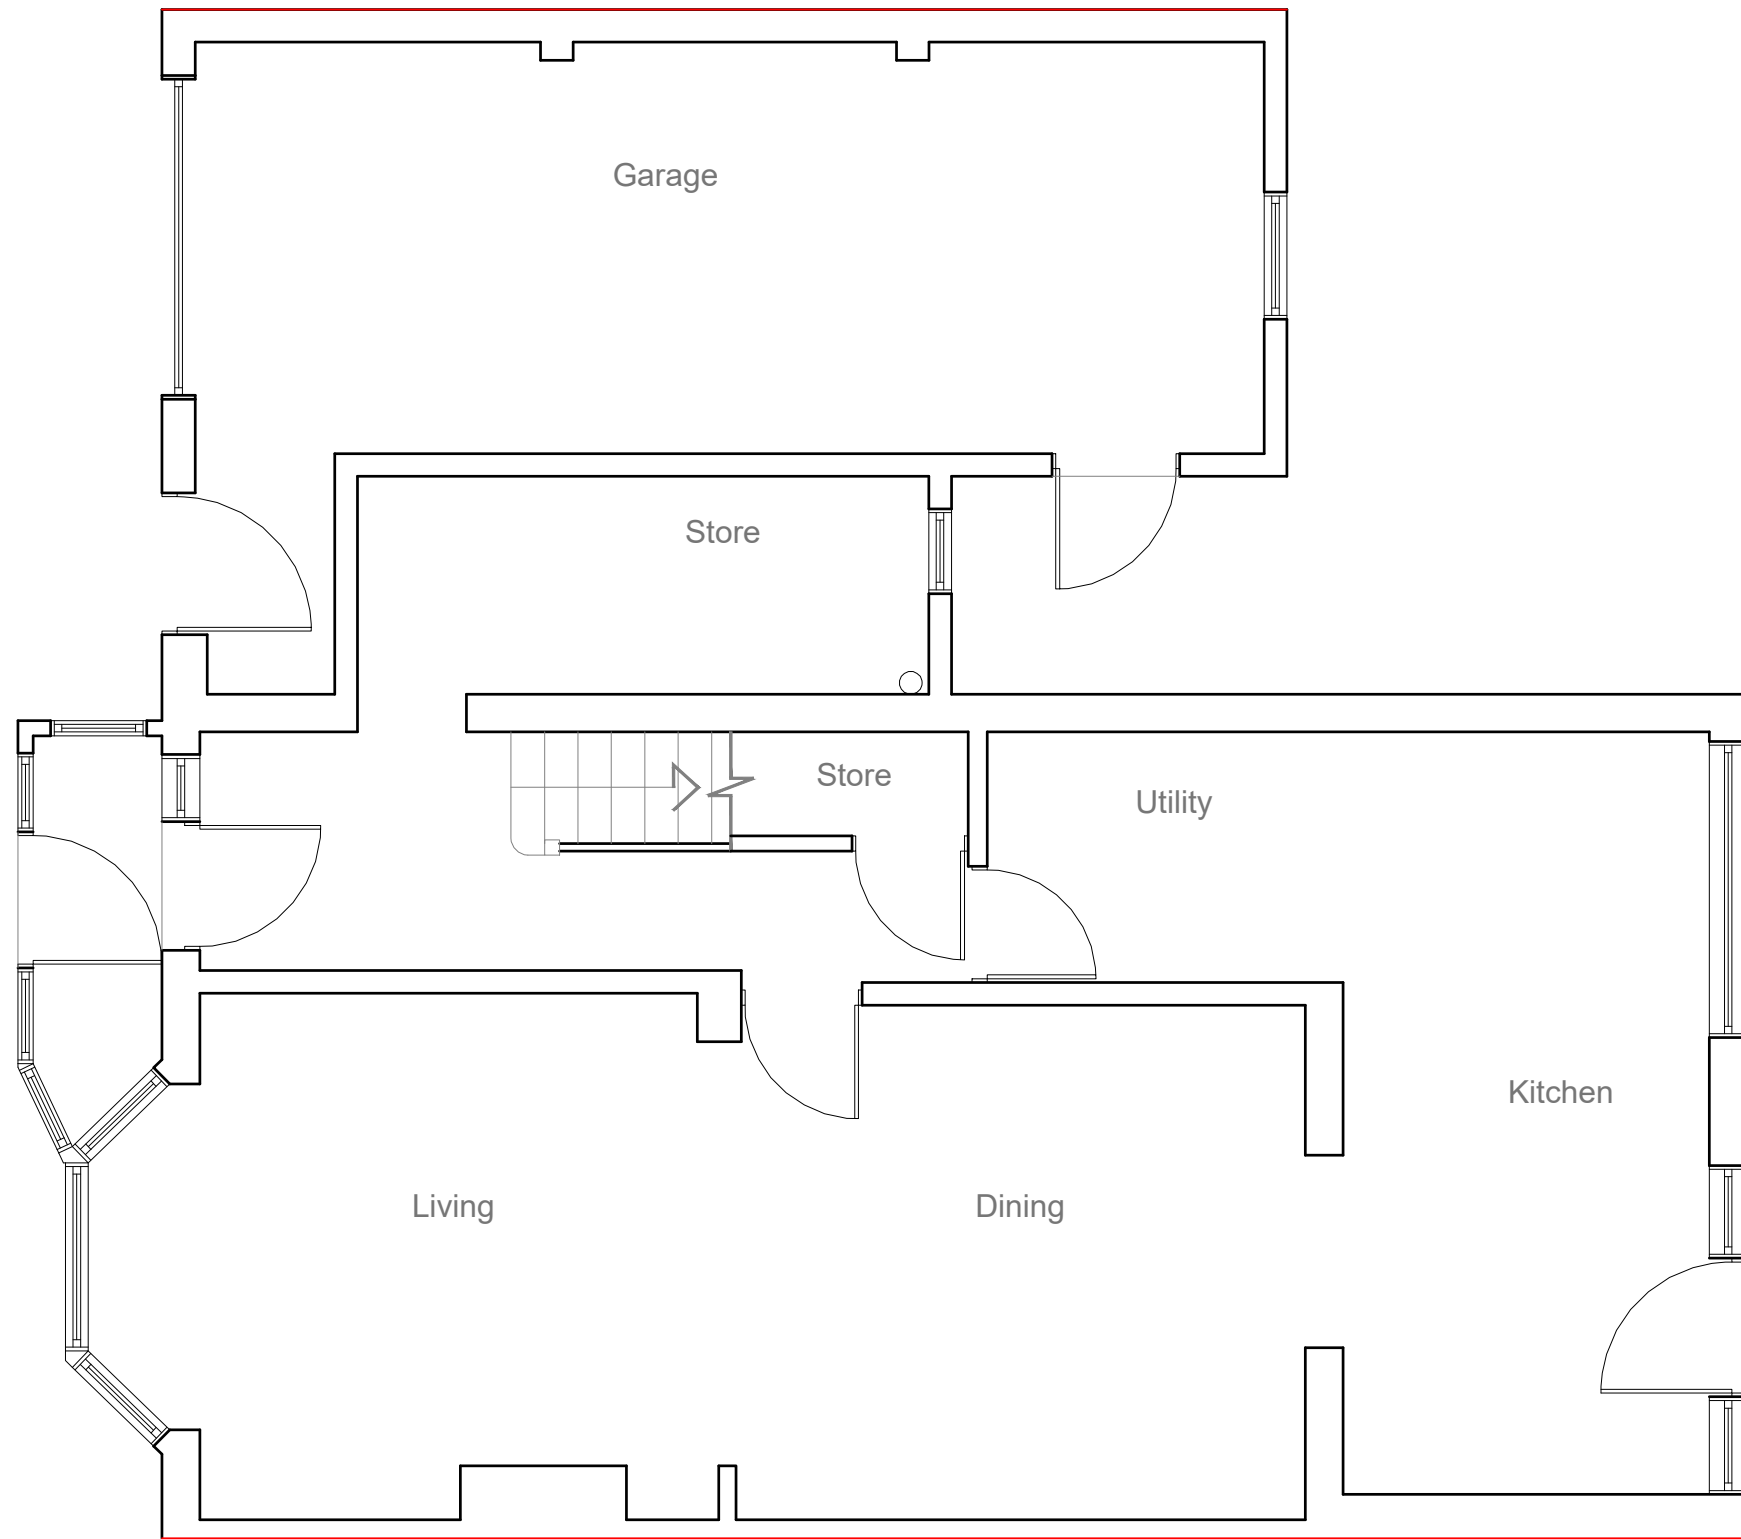


 


EXISTING
GROUND FLOOR PLAN 1:50


1:50

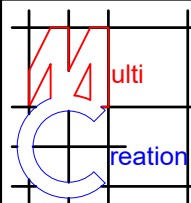



	Project:	Title:	Scale: 1:50 @ A3
	3 Little Road Hayes UB3 3BT	Existing Ground floor plan	Date: Mar 2022
			Drawing No.: 3509/FLT-03/SP
			Revision
			A
			09.05.22
239 Western Road, Southall, Middx, UB2 5HS Tel: 020 8571 1369 info@multicreation.co.uk			

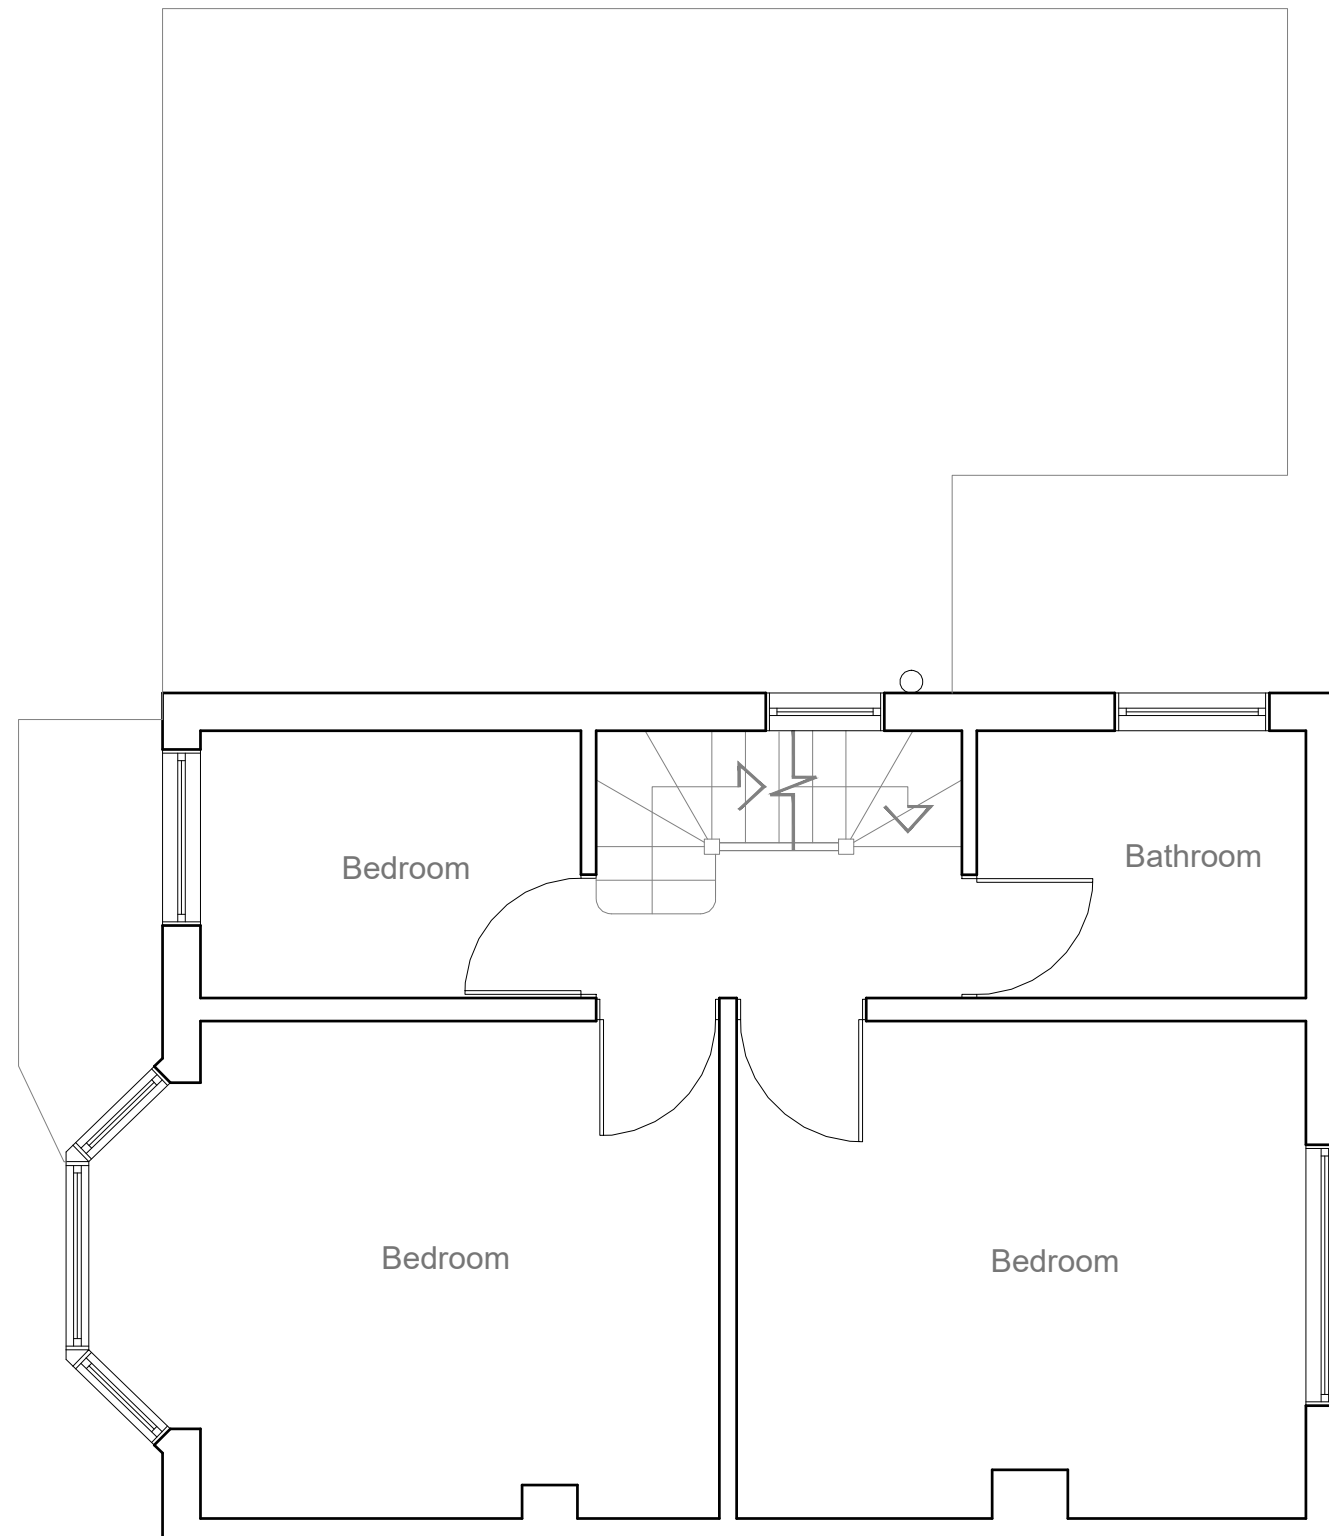

EXISTING
FIRST FLOOR PLAN 1:50

 


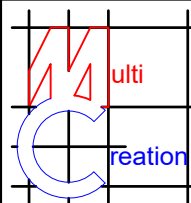
	Project:	Title:	Scale: 1:50 @ A3
	3 Little Road Hayes UB3 3BT	Existing First floor plan	Date: Mar 2022
			Drawing No.: 3509/FLT-04/SP
			Revision
			A
			09.05.22
239 Western Road, Southall, Middx, UB2 5HS Tel: 020 8571 1369 info@multicreation.co.uk			

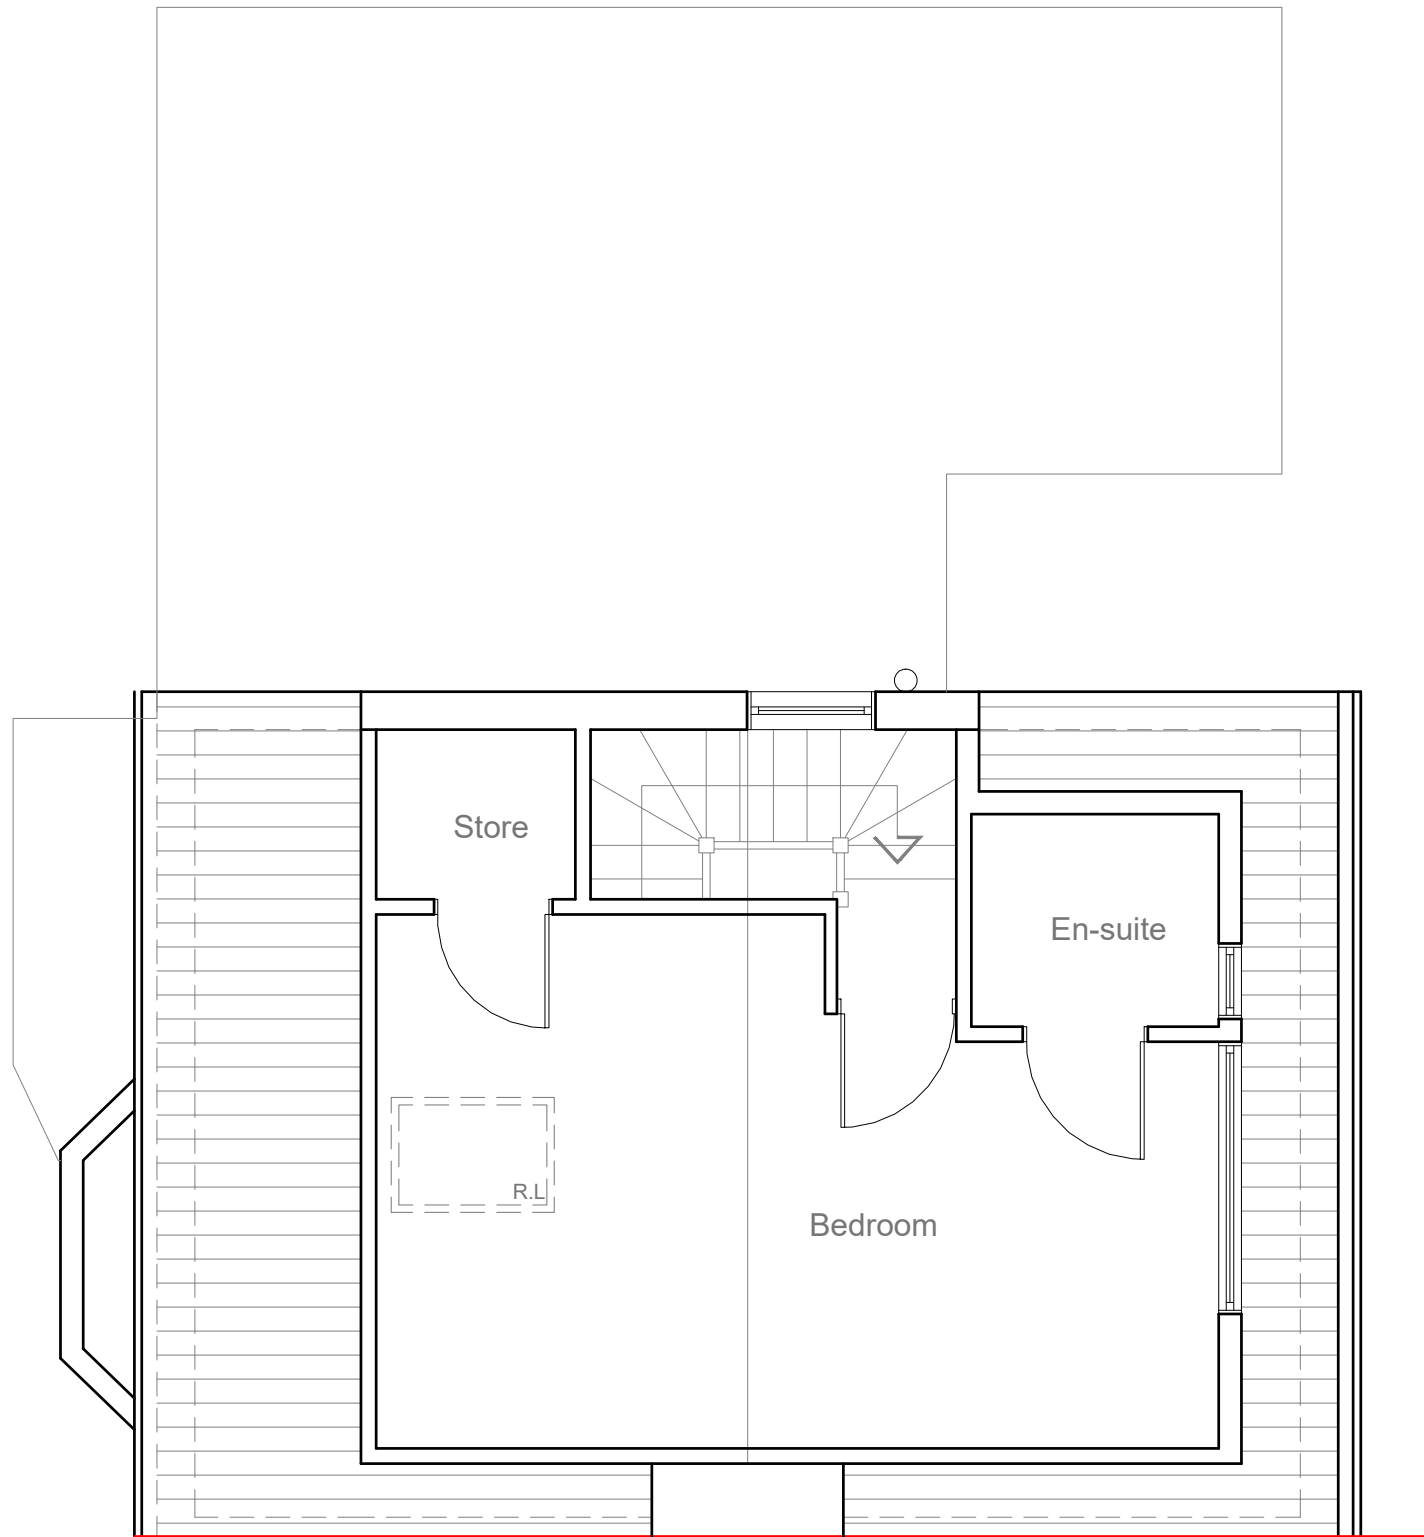

EXISTING
LOFT PLAN 1:50

1:50

 

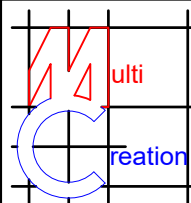	Project:	Title:	Scale: 1:50 @ A3
	3 Little Road Hayes UB3 3BT	Existing Loft plan	Date: Mar 2022
			Drawing No.: 3509/FLT-05/SP
			Revision
			A
			09.05.22
239 Western Road, Southall, Middx, UB2 5HS Tel: 020 8571 1369 info@multicreation.co.uk			




EXISTING
FRONT ELEVATION 1:100



EXISTING
SIDE ELEVATION 1:100



EXISTING
REAR ELEVATION 1:100

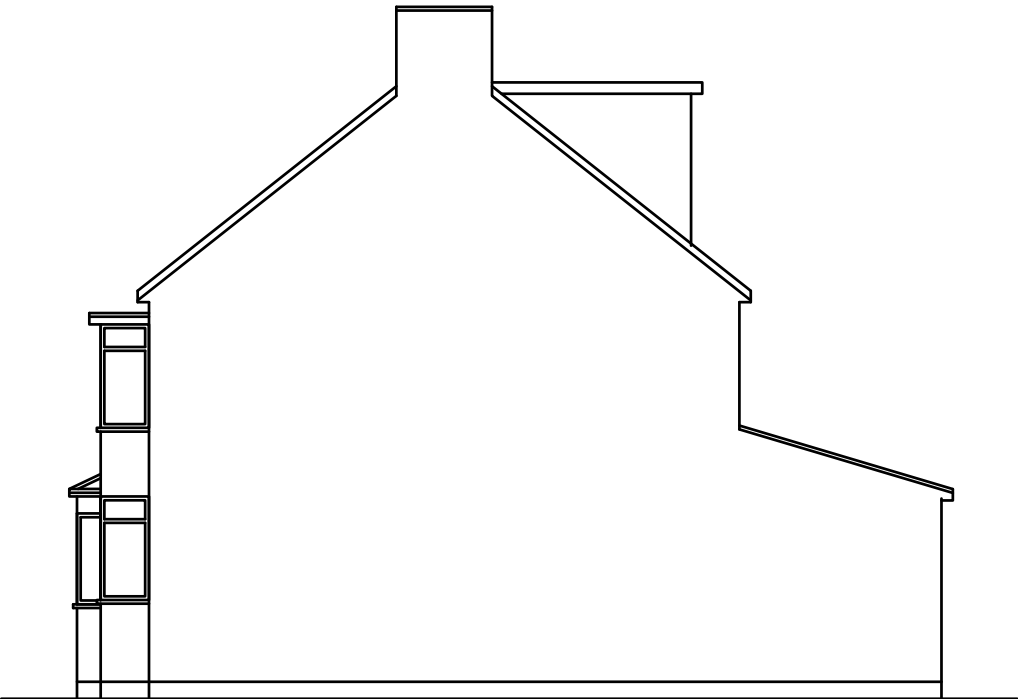

EXISTING
SIDE ELEVATION 1:100



	Project:	Title:	Scale: 1:100 @ A3
	3 Little Road	Existing	Date: Mar 2022
	Hayes	Elevation	Drawing No.: 3509/FLT-06/SP
	UB3 3BT		Revision
			A
239 Western Road, Southall, Middx, UB2 5HS Tel: 020 8571 1369 info@multicreation.co.uk			