



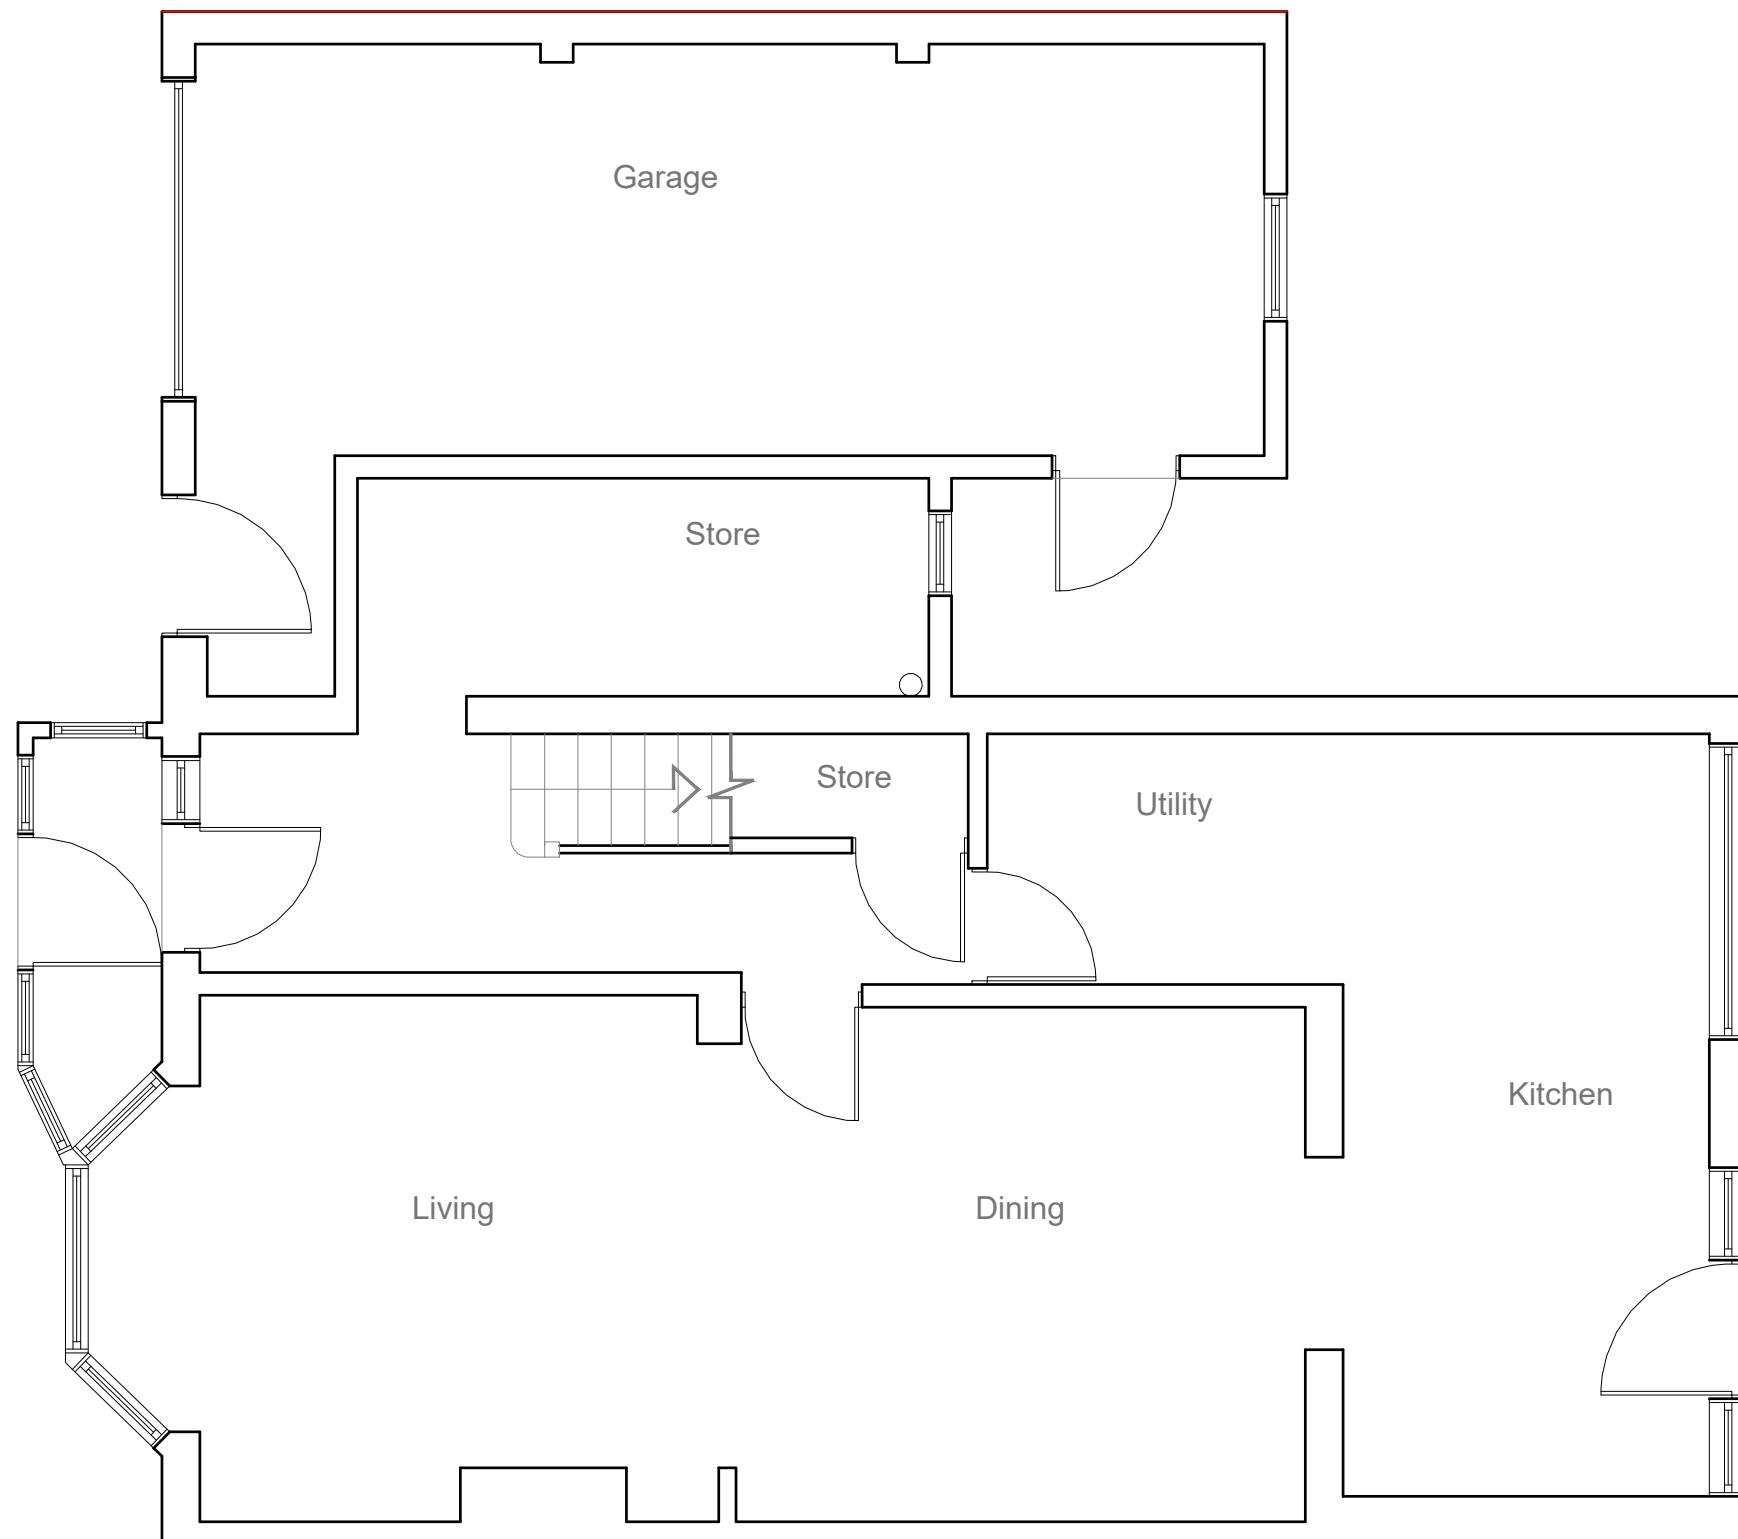


EXISTING
GROUND FLOOR PLAN 1:100


1:50

 



	Project:	Title:	Scale: 1:50 @ A3
	3 Little Road	Existing	Date: Mar 2022
	Hayes	Ground floor plan	Drawing No.:
	UB3 3BT		3509/FLT-03/SP
			Revision
239 Western Road, Southall, Middx, UB2 5HS Tel: 020 8571 1369 info@multicreation.co.uk			

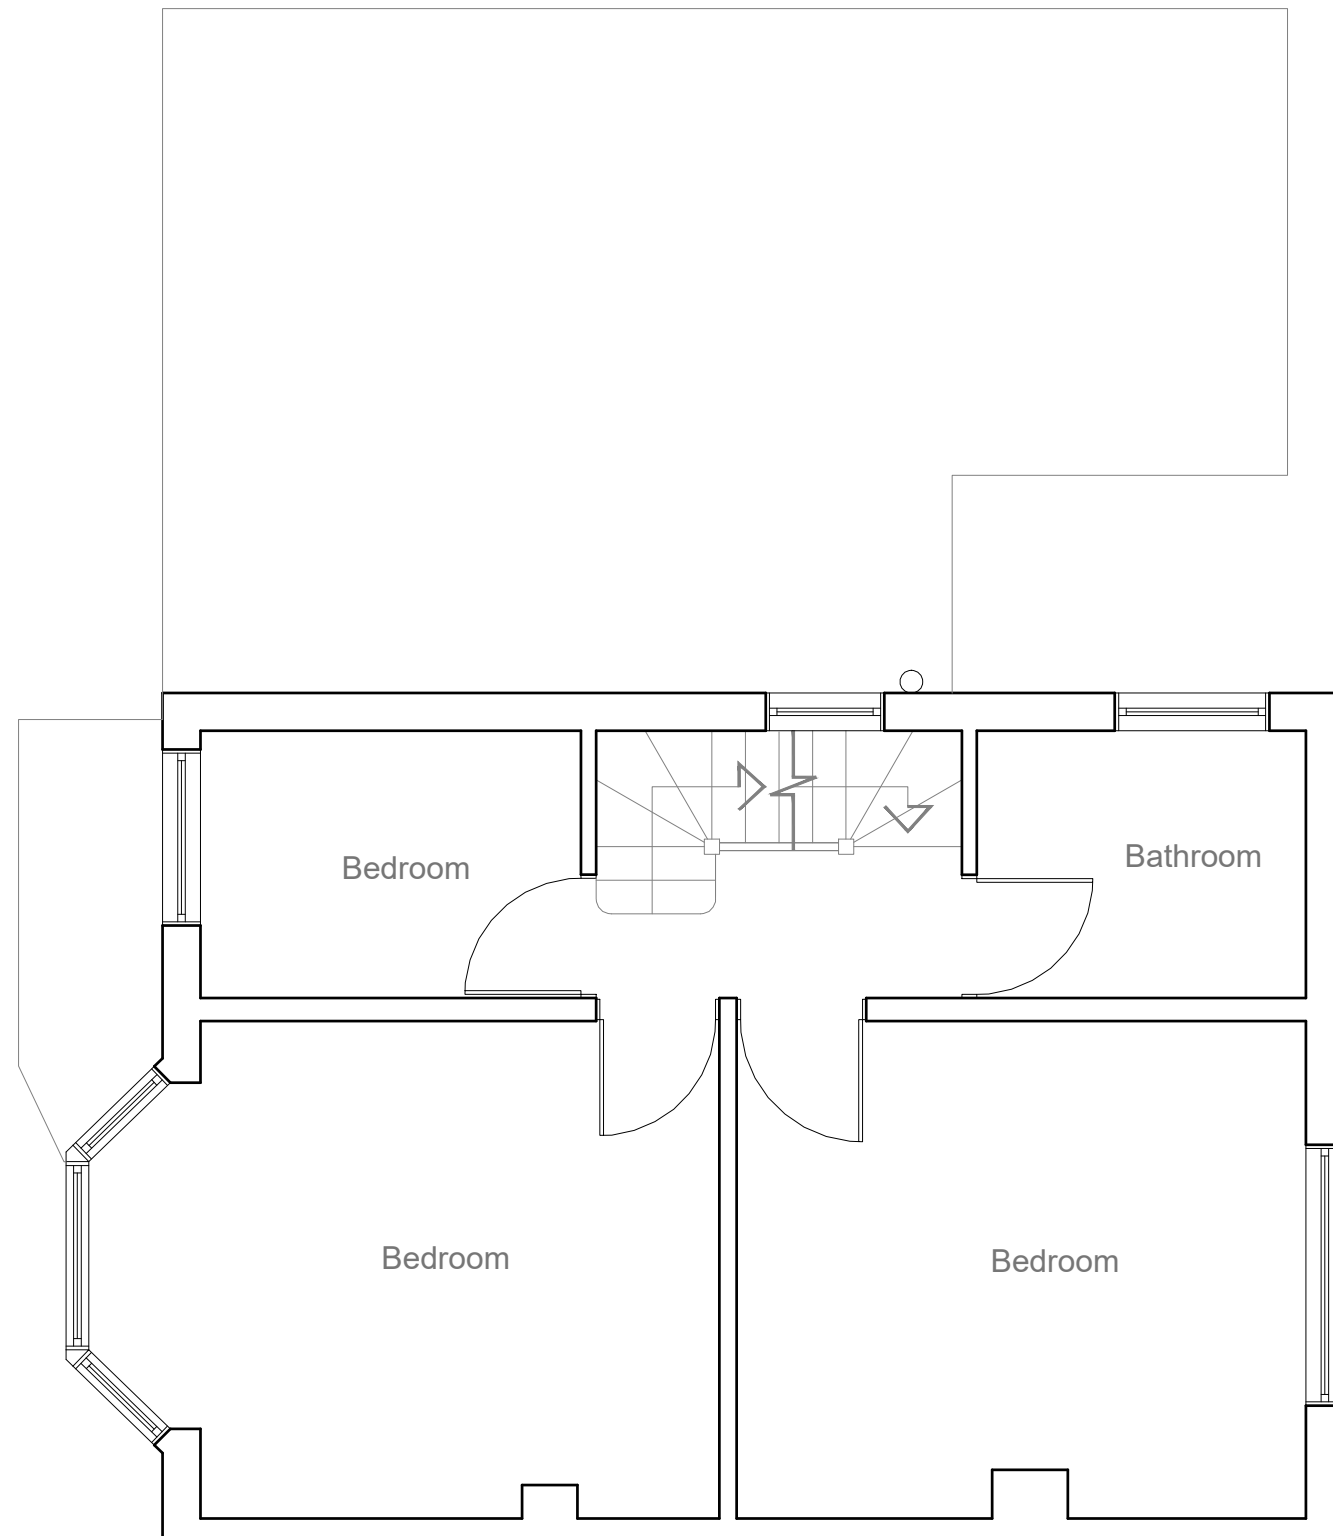

EXISTING
FIRST FLOOR PLAN 1:100

 


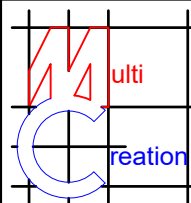
	Project:	Title:	Scale: 1:50 @ A3
	3 Little Road	Existing	Date: Mar 2022
	Hayes	First floor plan	Drawing No.: 3509/FLT-04/SP
	UB3 3BT		Revision
239 Western Road, Southall, Middx, UB2 5HS Tel: 020 8571 1369 info@multicreation.co.uk			

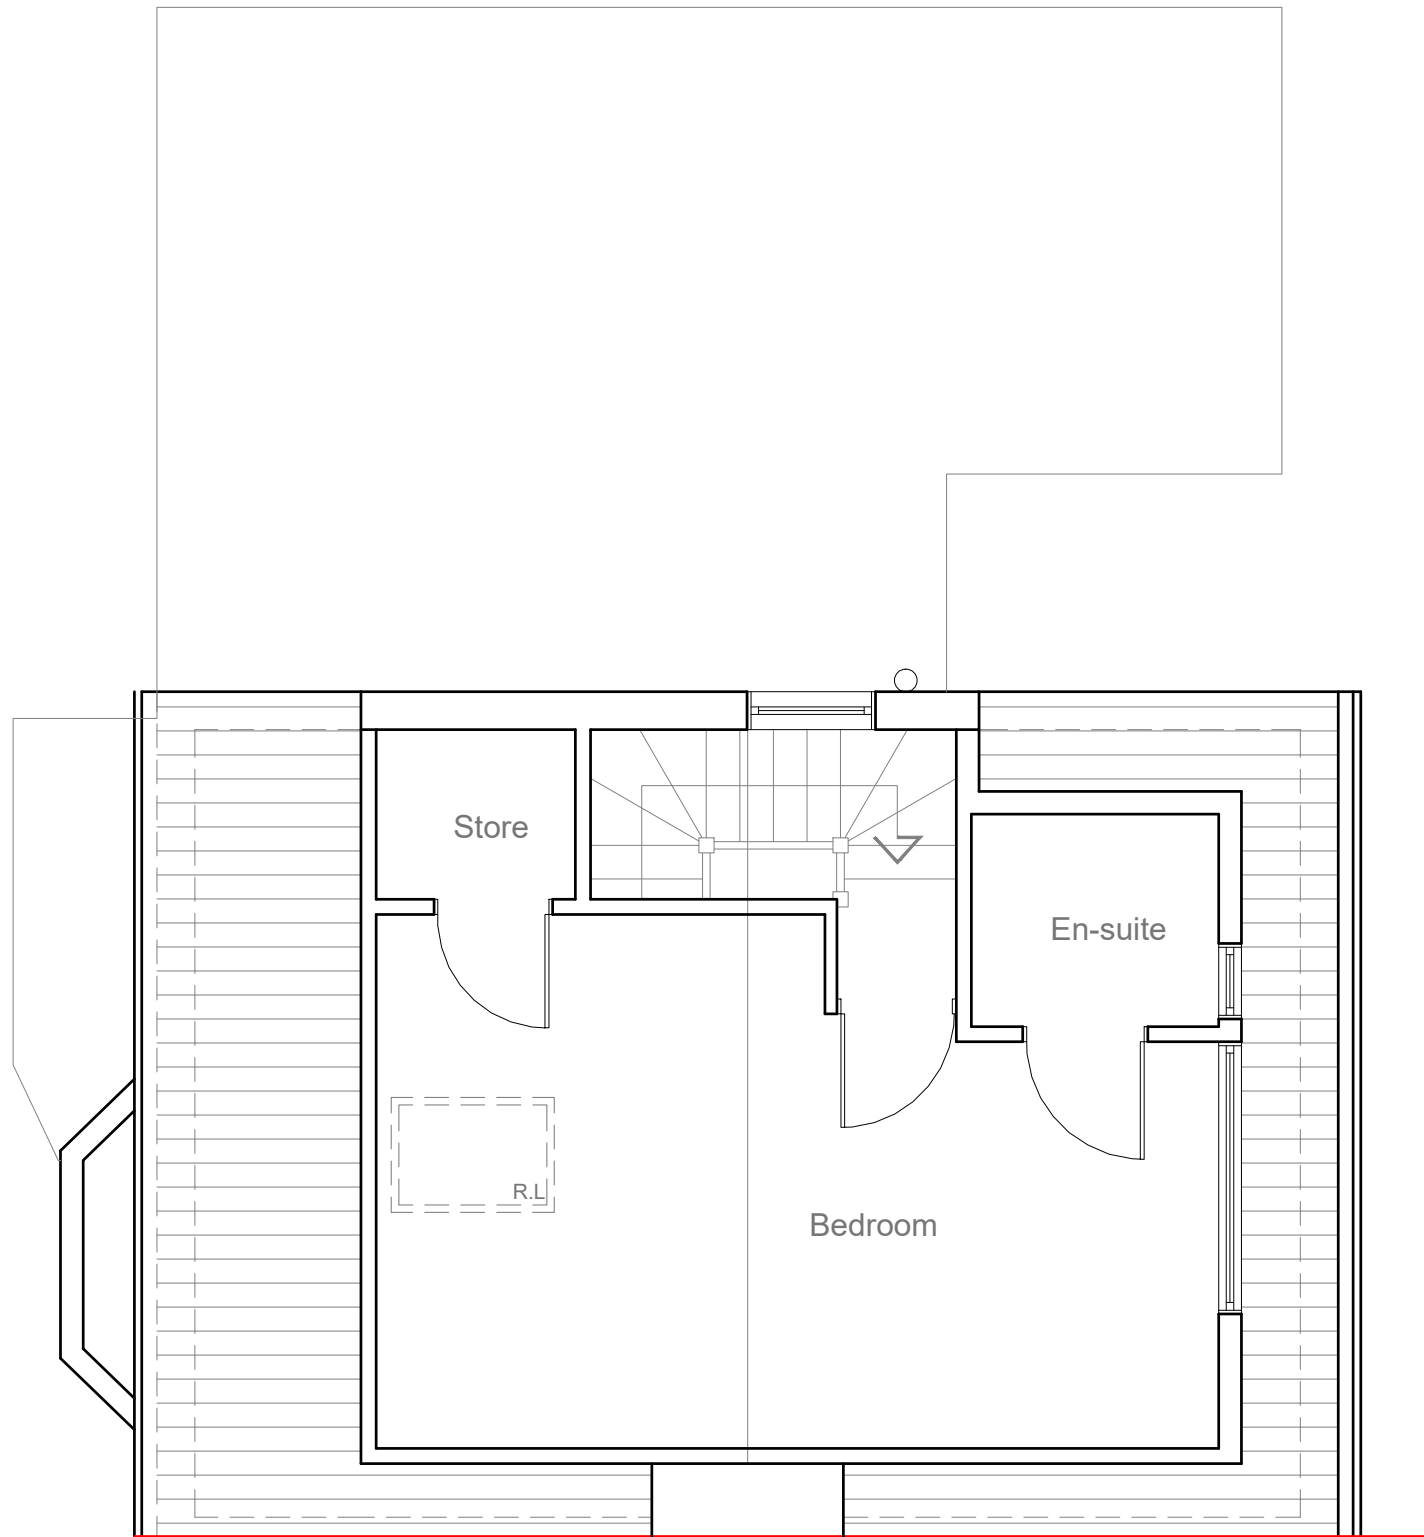

EXISTING
LOFT PLAN 1:100

1:50

 

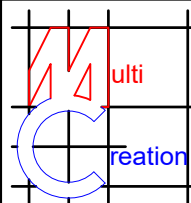	Project:	Title:	Scale: 1:50 @ A3
	3 Little Road	Existing	Date: Mar 2022
	Hayes	Loft plan	Drawing No.:
	UB3 3BT		3509/FLT-05/SP
			Revision
239 Western Road, Southall, Middx, UB2 5HS Tel: 020 8571 1369 info@multicreation.co.uk			




EXISTING
FRONT ELEVATION 1:100



EXISTING
SIDE ELEVATION 1:100



EXISTING
REAR ELEVATION 1:100

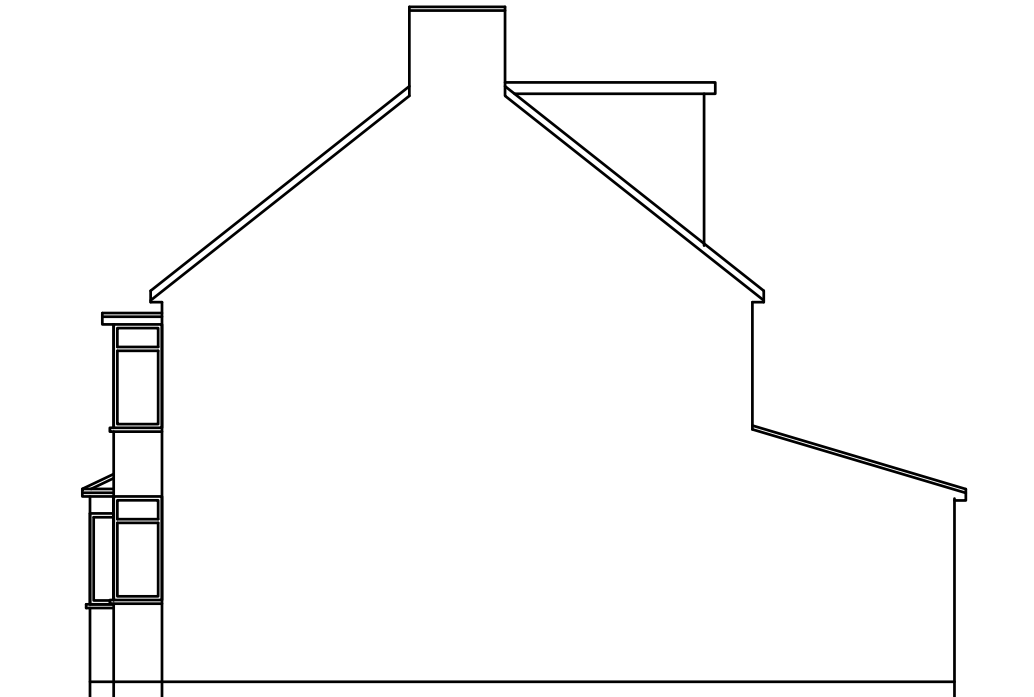

EXISTING
SIDE ELEVATION 1:100



	Project:	Title:	Scale: 1:100 @ A3					
	3 Little Road	Existing	Date: Mar 2022					
	Hayes	Elevation	Drawing No.:					
	UB3 3BT		3509/FLT-06/SP					
			Revision					
<table border="1"><tr><td></td><td></td><td></td><td></td><td></td></tr></table>								
239 Western Road, Southall, Middx, UB2 5HS Tel: 020 8571 1369 info@multicreation.co.uk								