


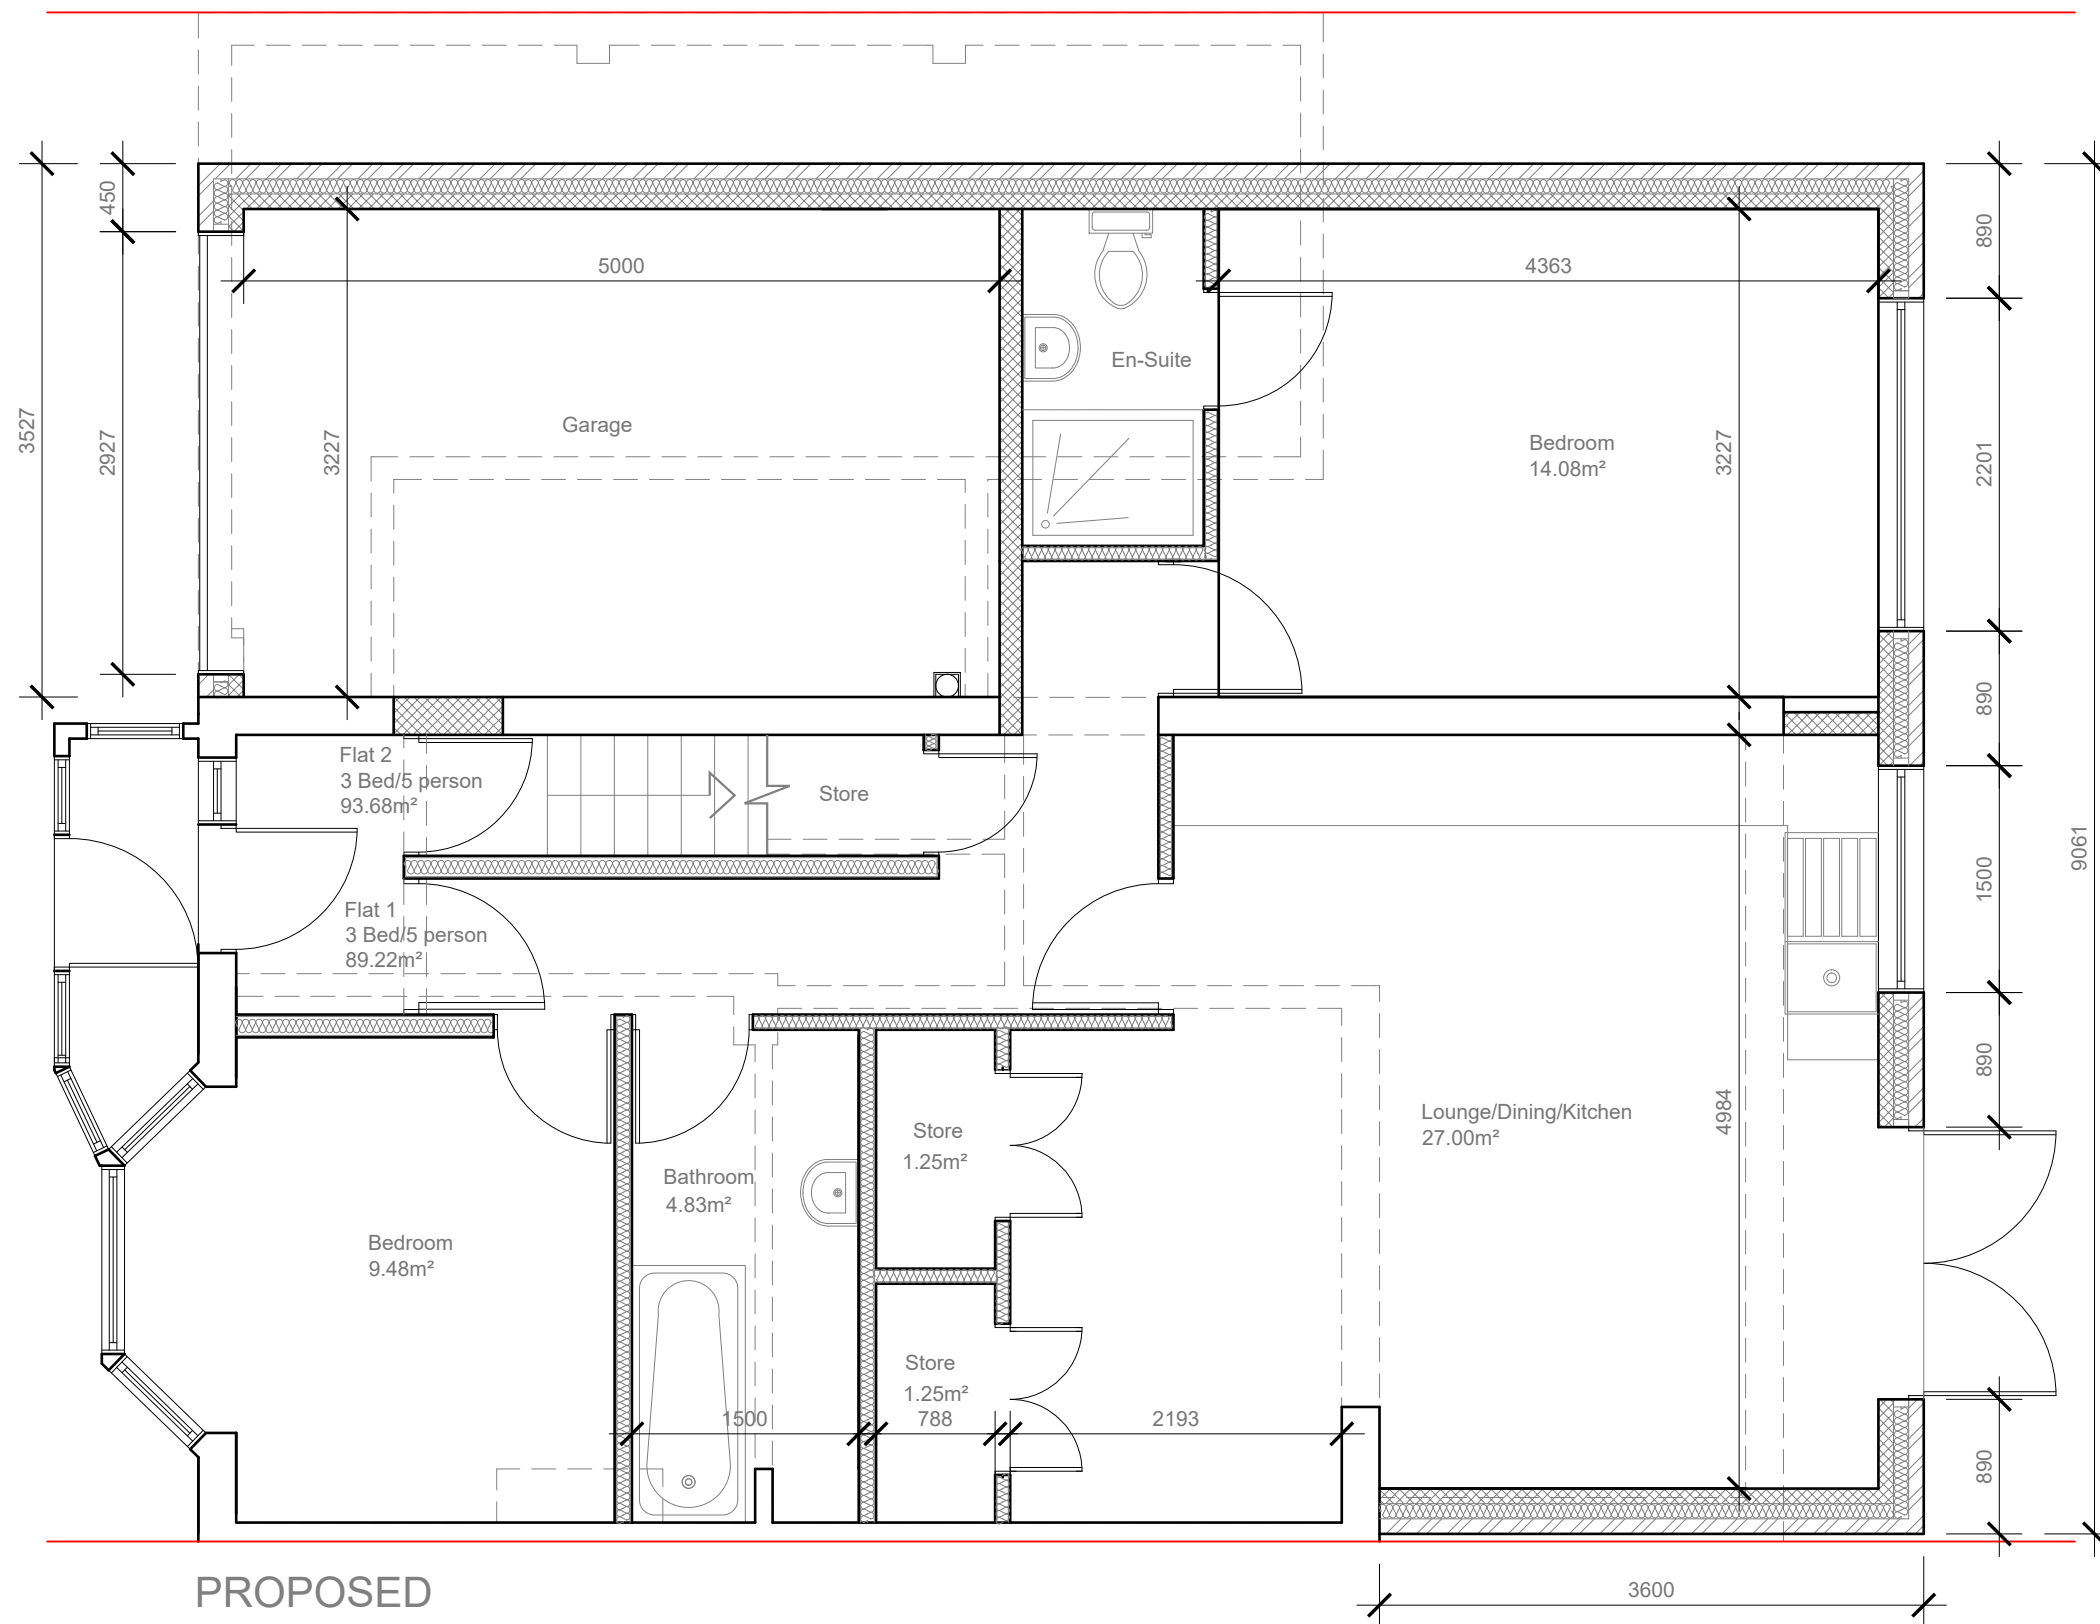


PROPOSED
GROUND FLOOR PLAN 1:50

1:50



Flat 1	89.48m²	2 bedroom	4 person	Min size 70.00m²
Flat 2	90.86m²	3 bedroom	4 person	Min size 84.00m²

	Project:	Title:	Scale: 1:50 @ A3
	3 Little Road	Proposed	Date: Mar 2022
	Hayes	Ground floor plan	Drawing No.: 3509/FLT-07/SP
	UB3 3BT		Revision
239 Western Road, Southall, Middx, UB2 5HS Tel: 020 8571 1369 info@multicreation.co.uk			

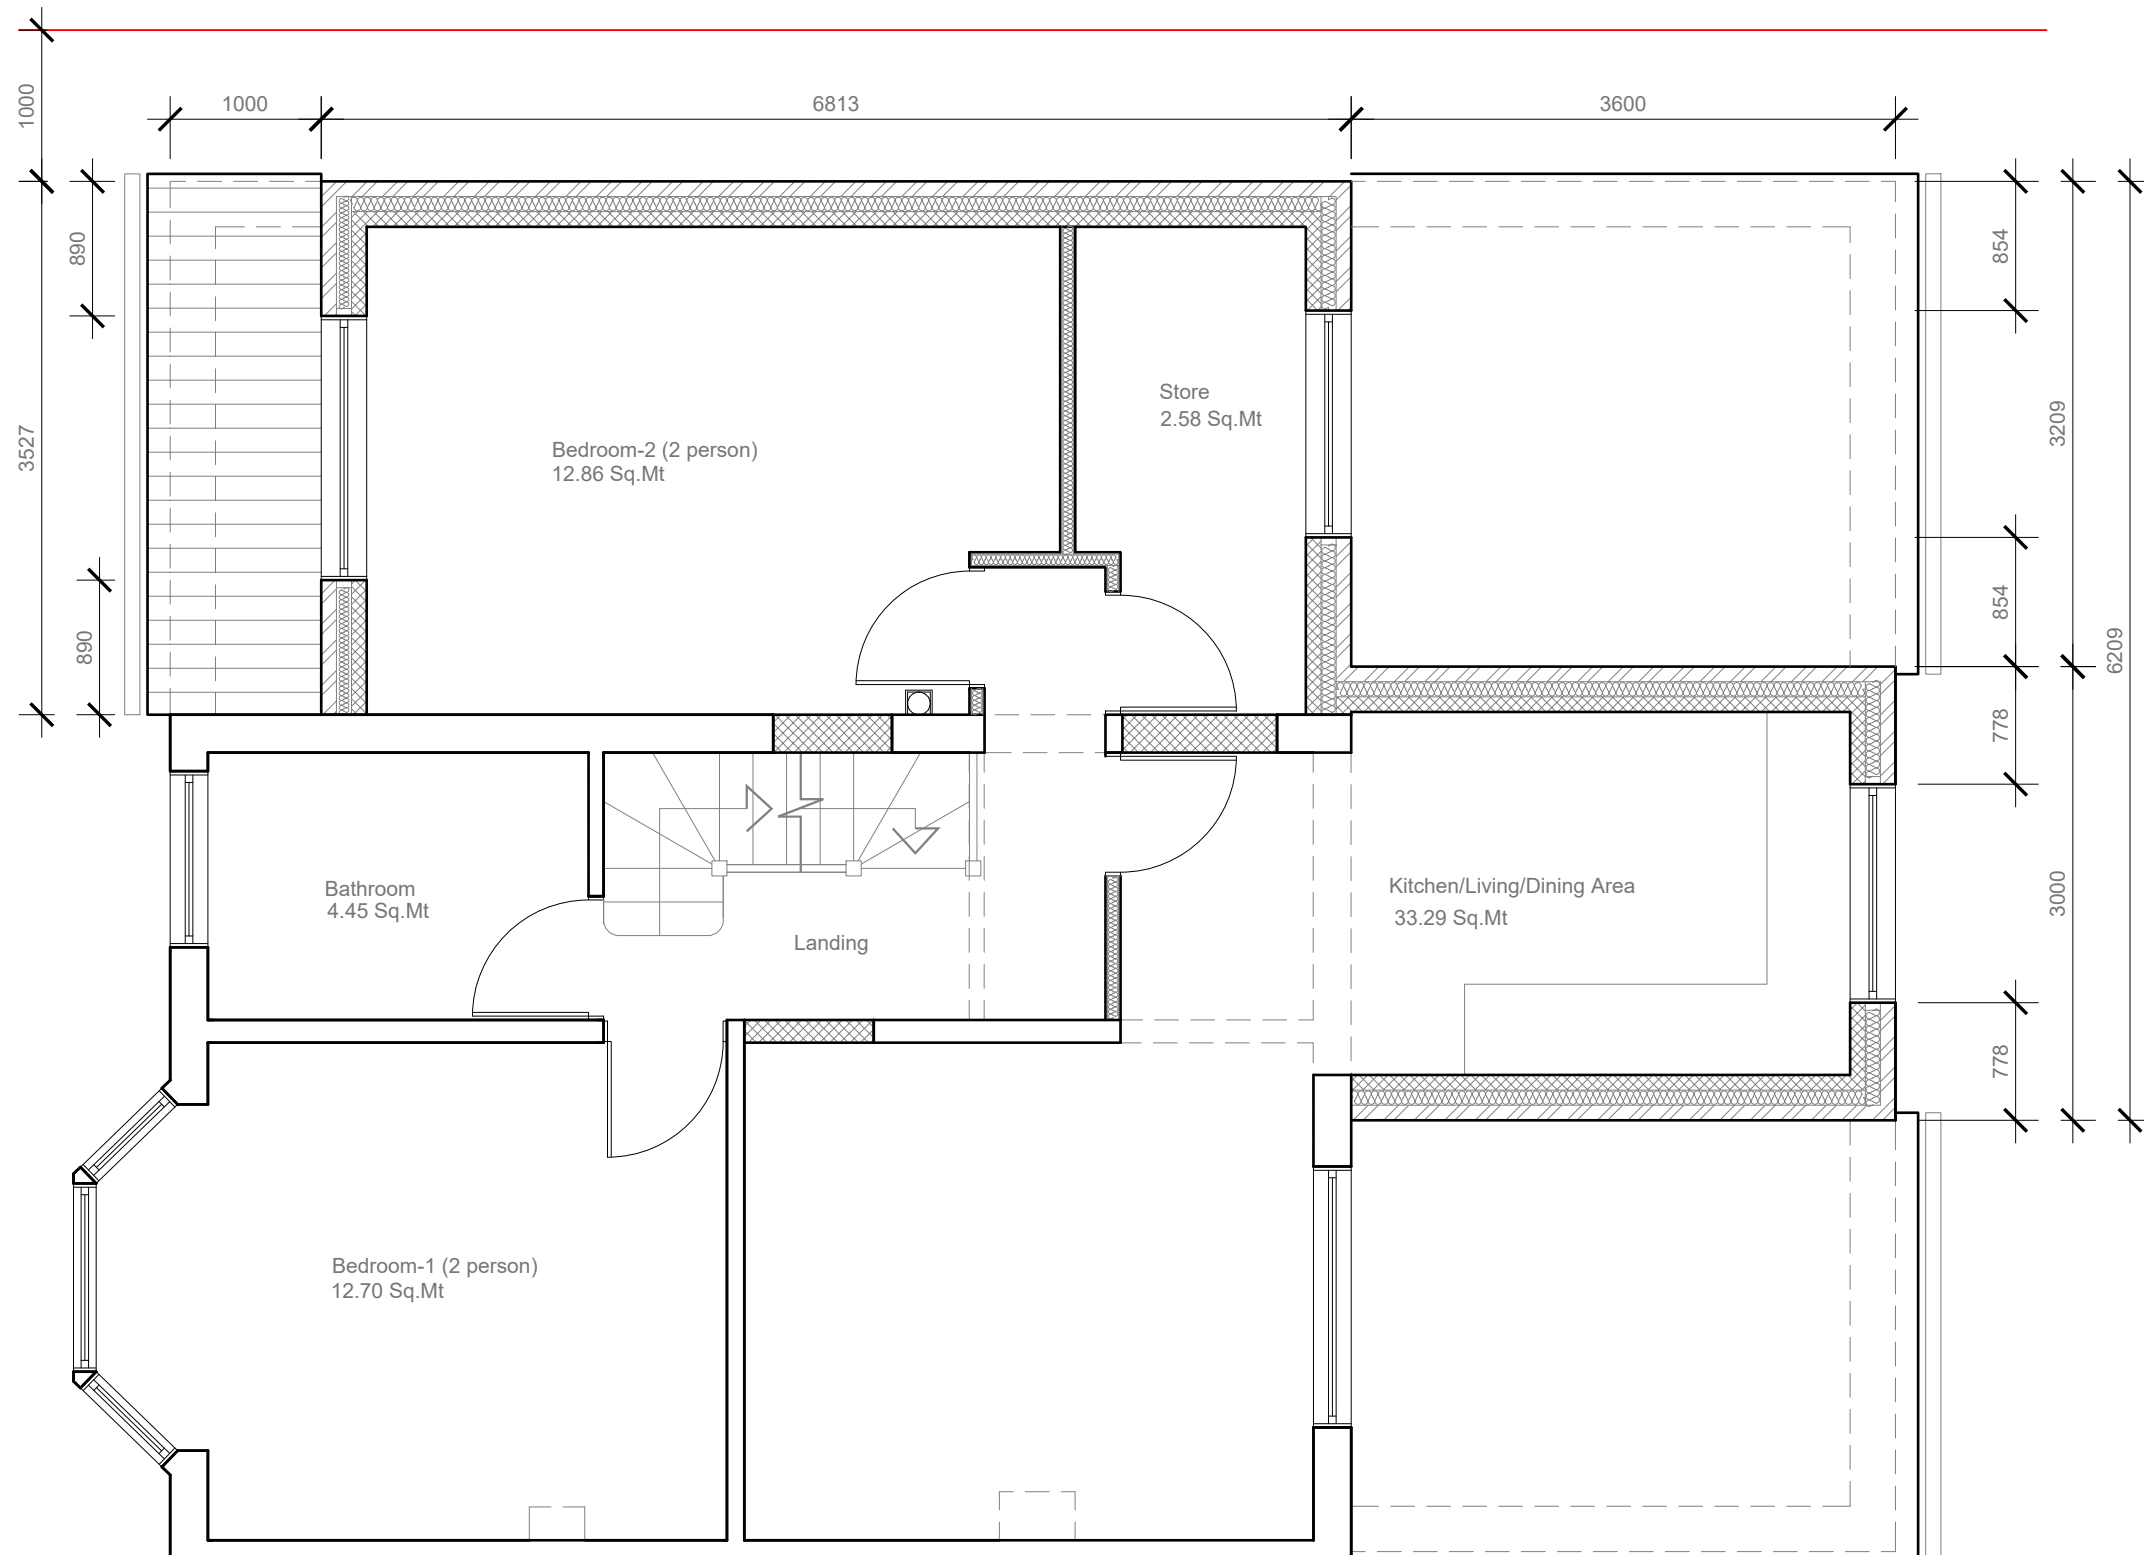



PROPOSED
FIRST FLOOR PLAN 1:50

1:50



Flat 1	89.48m ²	2 bedroom	4 person	Min size 70.00m ²
Flat 2	90.86m ²	3 bedroom	4 person	Min size 84.00m ²

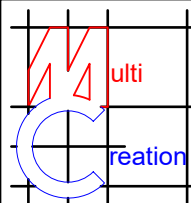
	Project:	Title:	Scale: 1:50 @ A3
	3 Little Road	Proposed	Date: Mar 2022
	Hayes	First floor plan	Drawing No.:
	UB3 3BT		3509/FLT-08/SP
			Revision
239 Western Road, Southall, Middx, UB2 5HS Tel: 020 8571 1369 info@multicreation.co.uk			

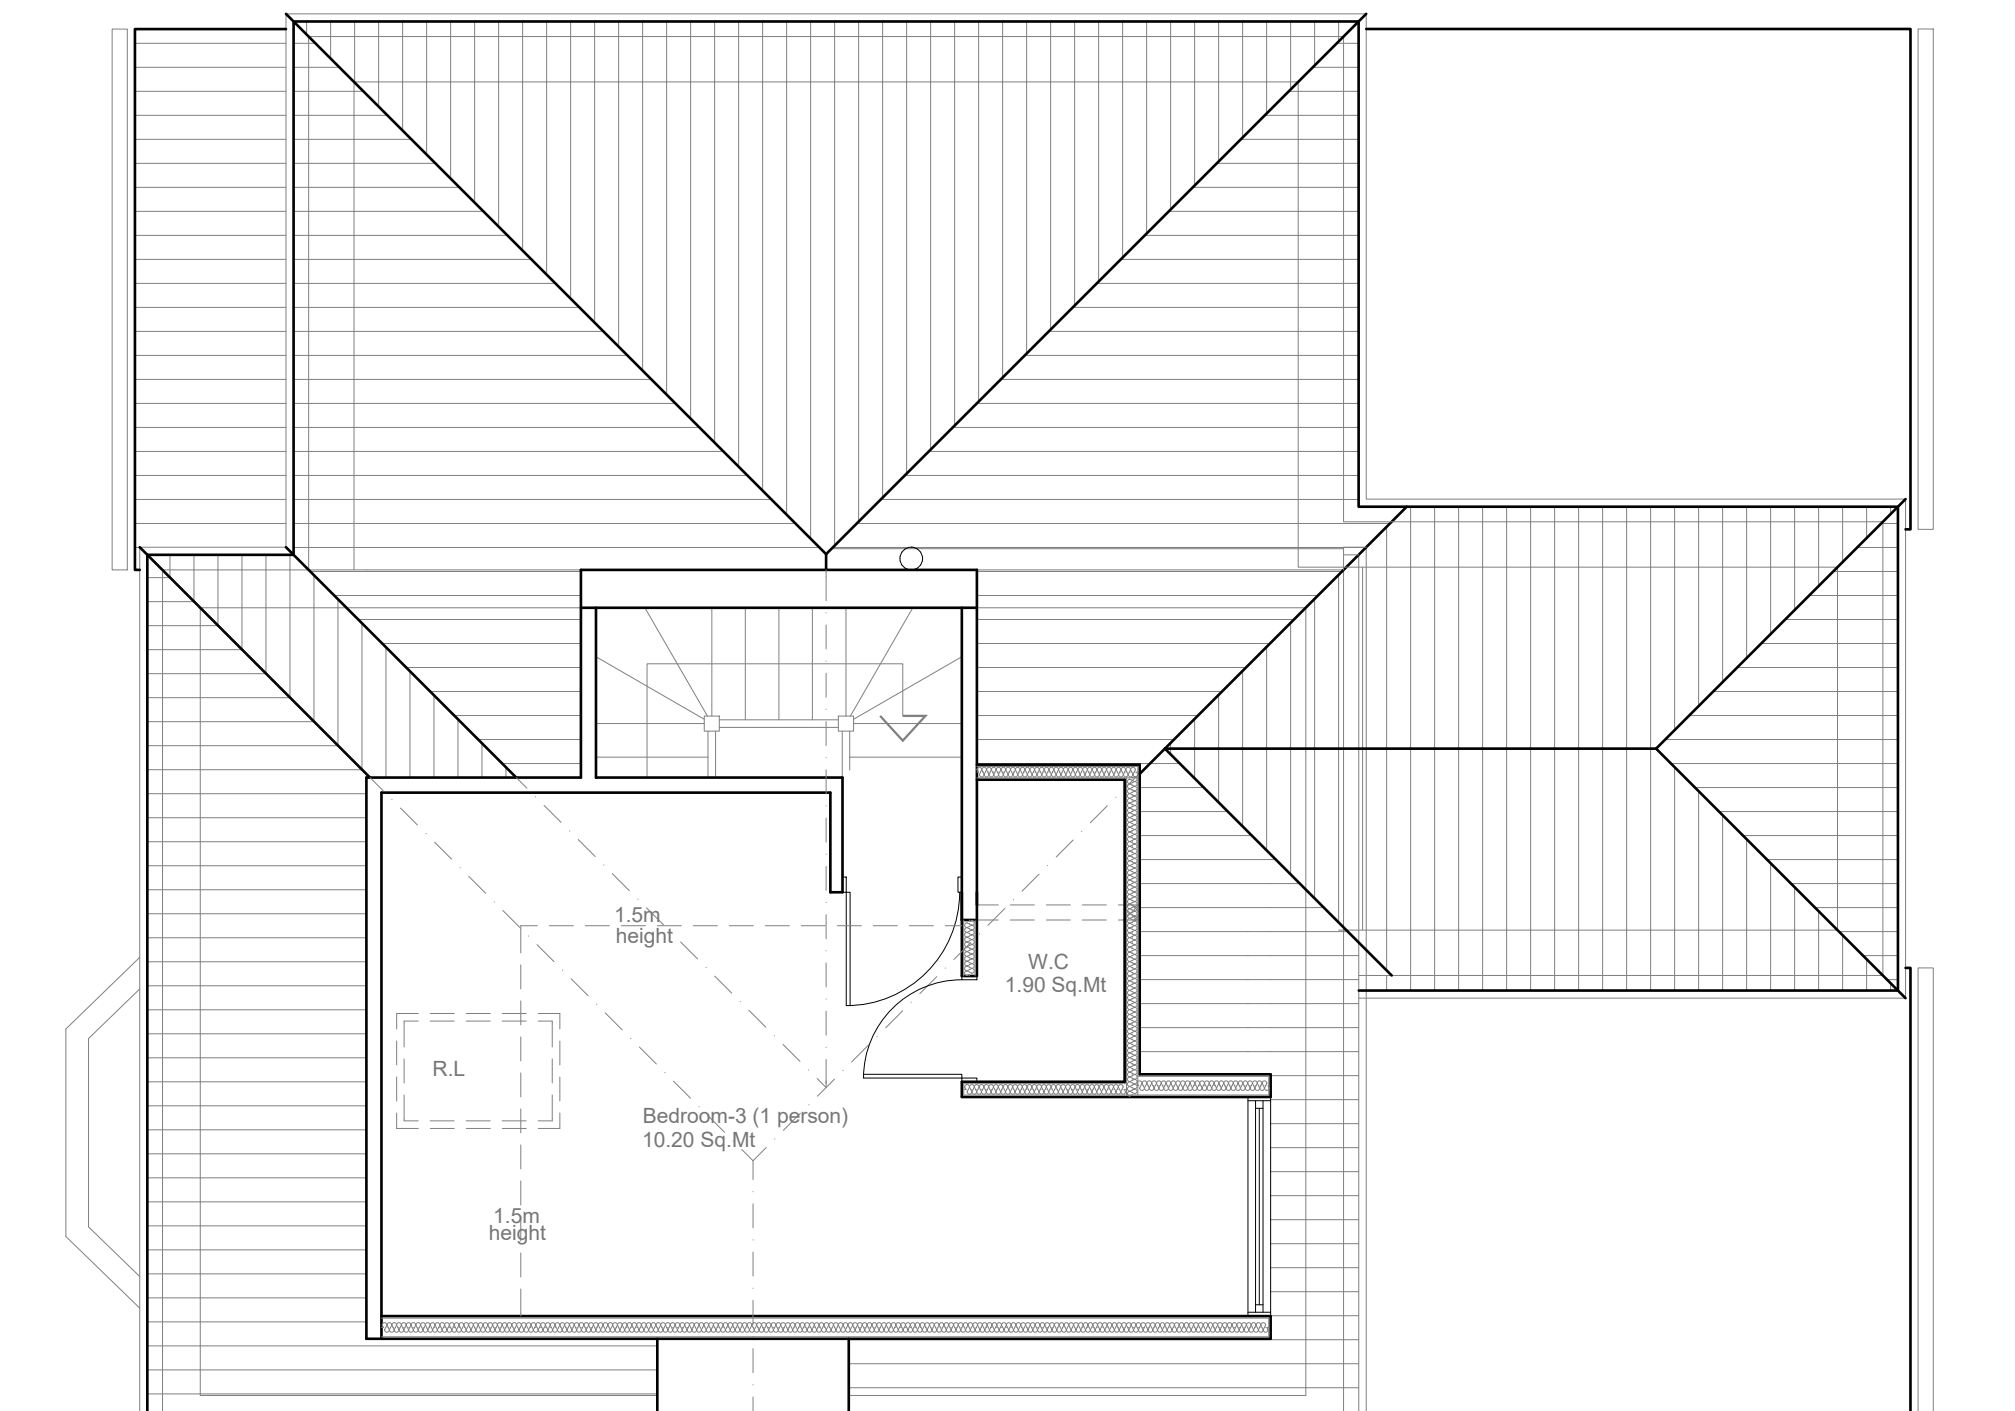

PROPOSED
LOFT PLAN 1:50



Flat 1	89.48m ²	2 bedroom	4 person	Min size 70.00m ²
Flat 2	90.86m ²	3 bedroom	4 person	Min size 84.00m ²

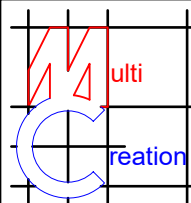	Project:	Title:	Scale: 1:50 @ A3
	3 Little Road	Proposed	Date: Mar 2022
	Hayes	Loft plan	Drawing No.:
	UB3 3BT		3509/FLT-09/SP
			Revision
239 Western Road, Southall, Middx, UB2 5HS Tel: 020 8571 1369 info@multicreation.co.uk			

Roof pitched and tiled to match existing


External finish to be rendered and painted to match existing

Flat roof
1:40 falls

New windows/doors to be double glazed to match existing

External finish to be facing brickwork to match existing

DPC to be no less than 150mm above ground level

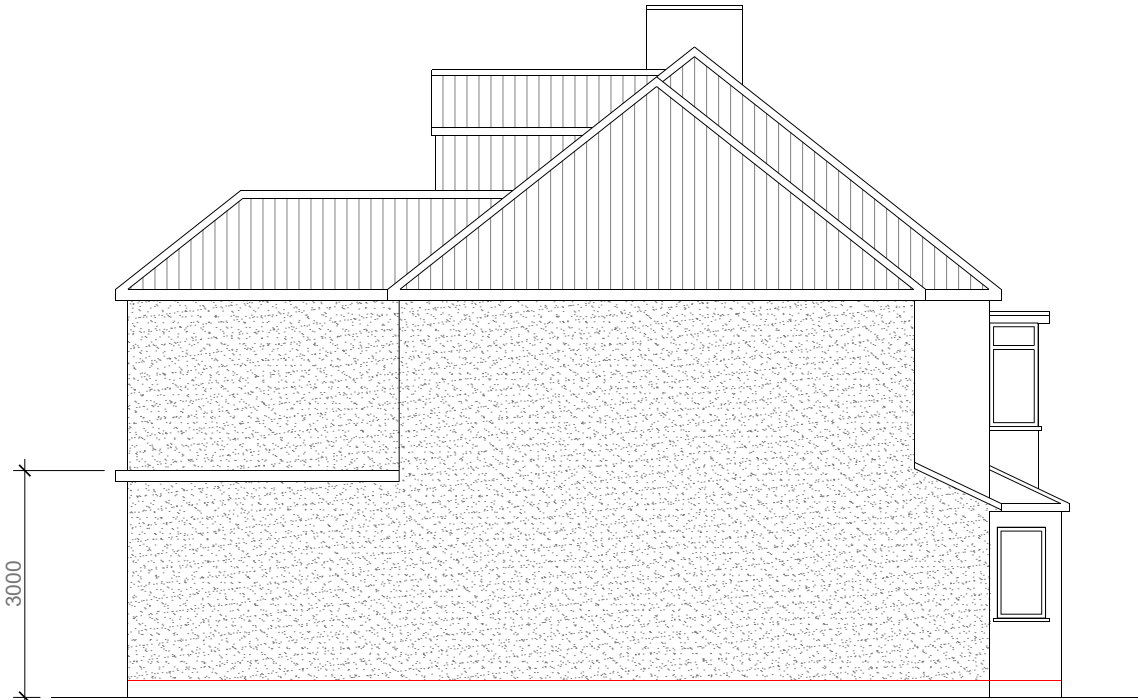

Roof pitched and tiled to match existing

External finish to be rendered and painted to match existing

New windows/doors to be double glazed to match existing

DPC to be no less than 150mm above ground level


Roof pitched and tiled to match existing

Flat roof
1:40 falls

New windows/doors to be double glazed to match existing

External finish to be rendered and painted to match existing

DPC to be no less than 150mm above ground level

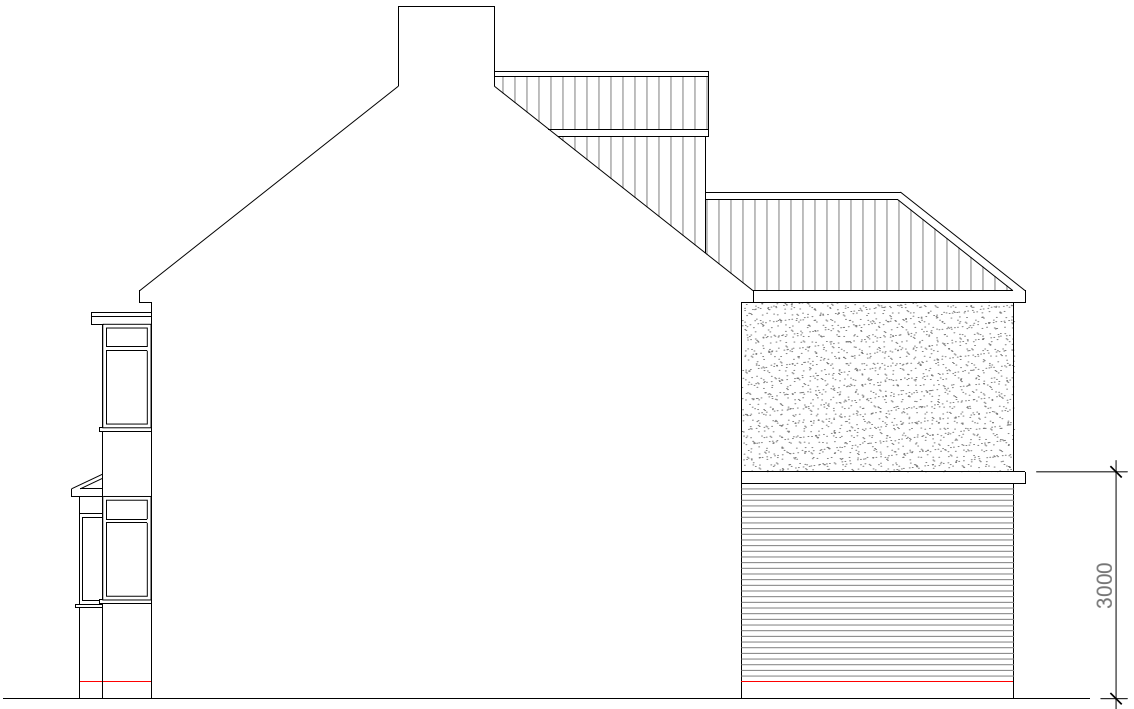

Roof pitched and tiled to match existing

External finish to be rendered and painted to match existing

Flat roof
1:40 falls

New windows/doors to be double glazed to match existing

External finish to be facing brickwork to match existing

DPC to be no less than 150mm above ground level



	Project:	Title:	Scale: 1:100 @ A3
	3 Little Road	Proposed	Date: Mar 2022
	Hayes	Elevation	Drawing No.:
	UB3 3BT		3509/FLT-10/SP
			Revision
239 Western Road, Southall, Middx, UB2 5HS Tel: 020 8571 1369 info@multicreation.co.uk			