


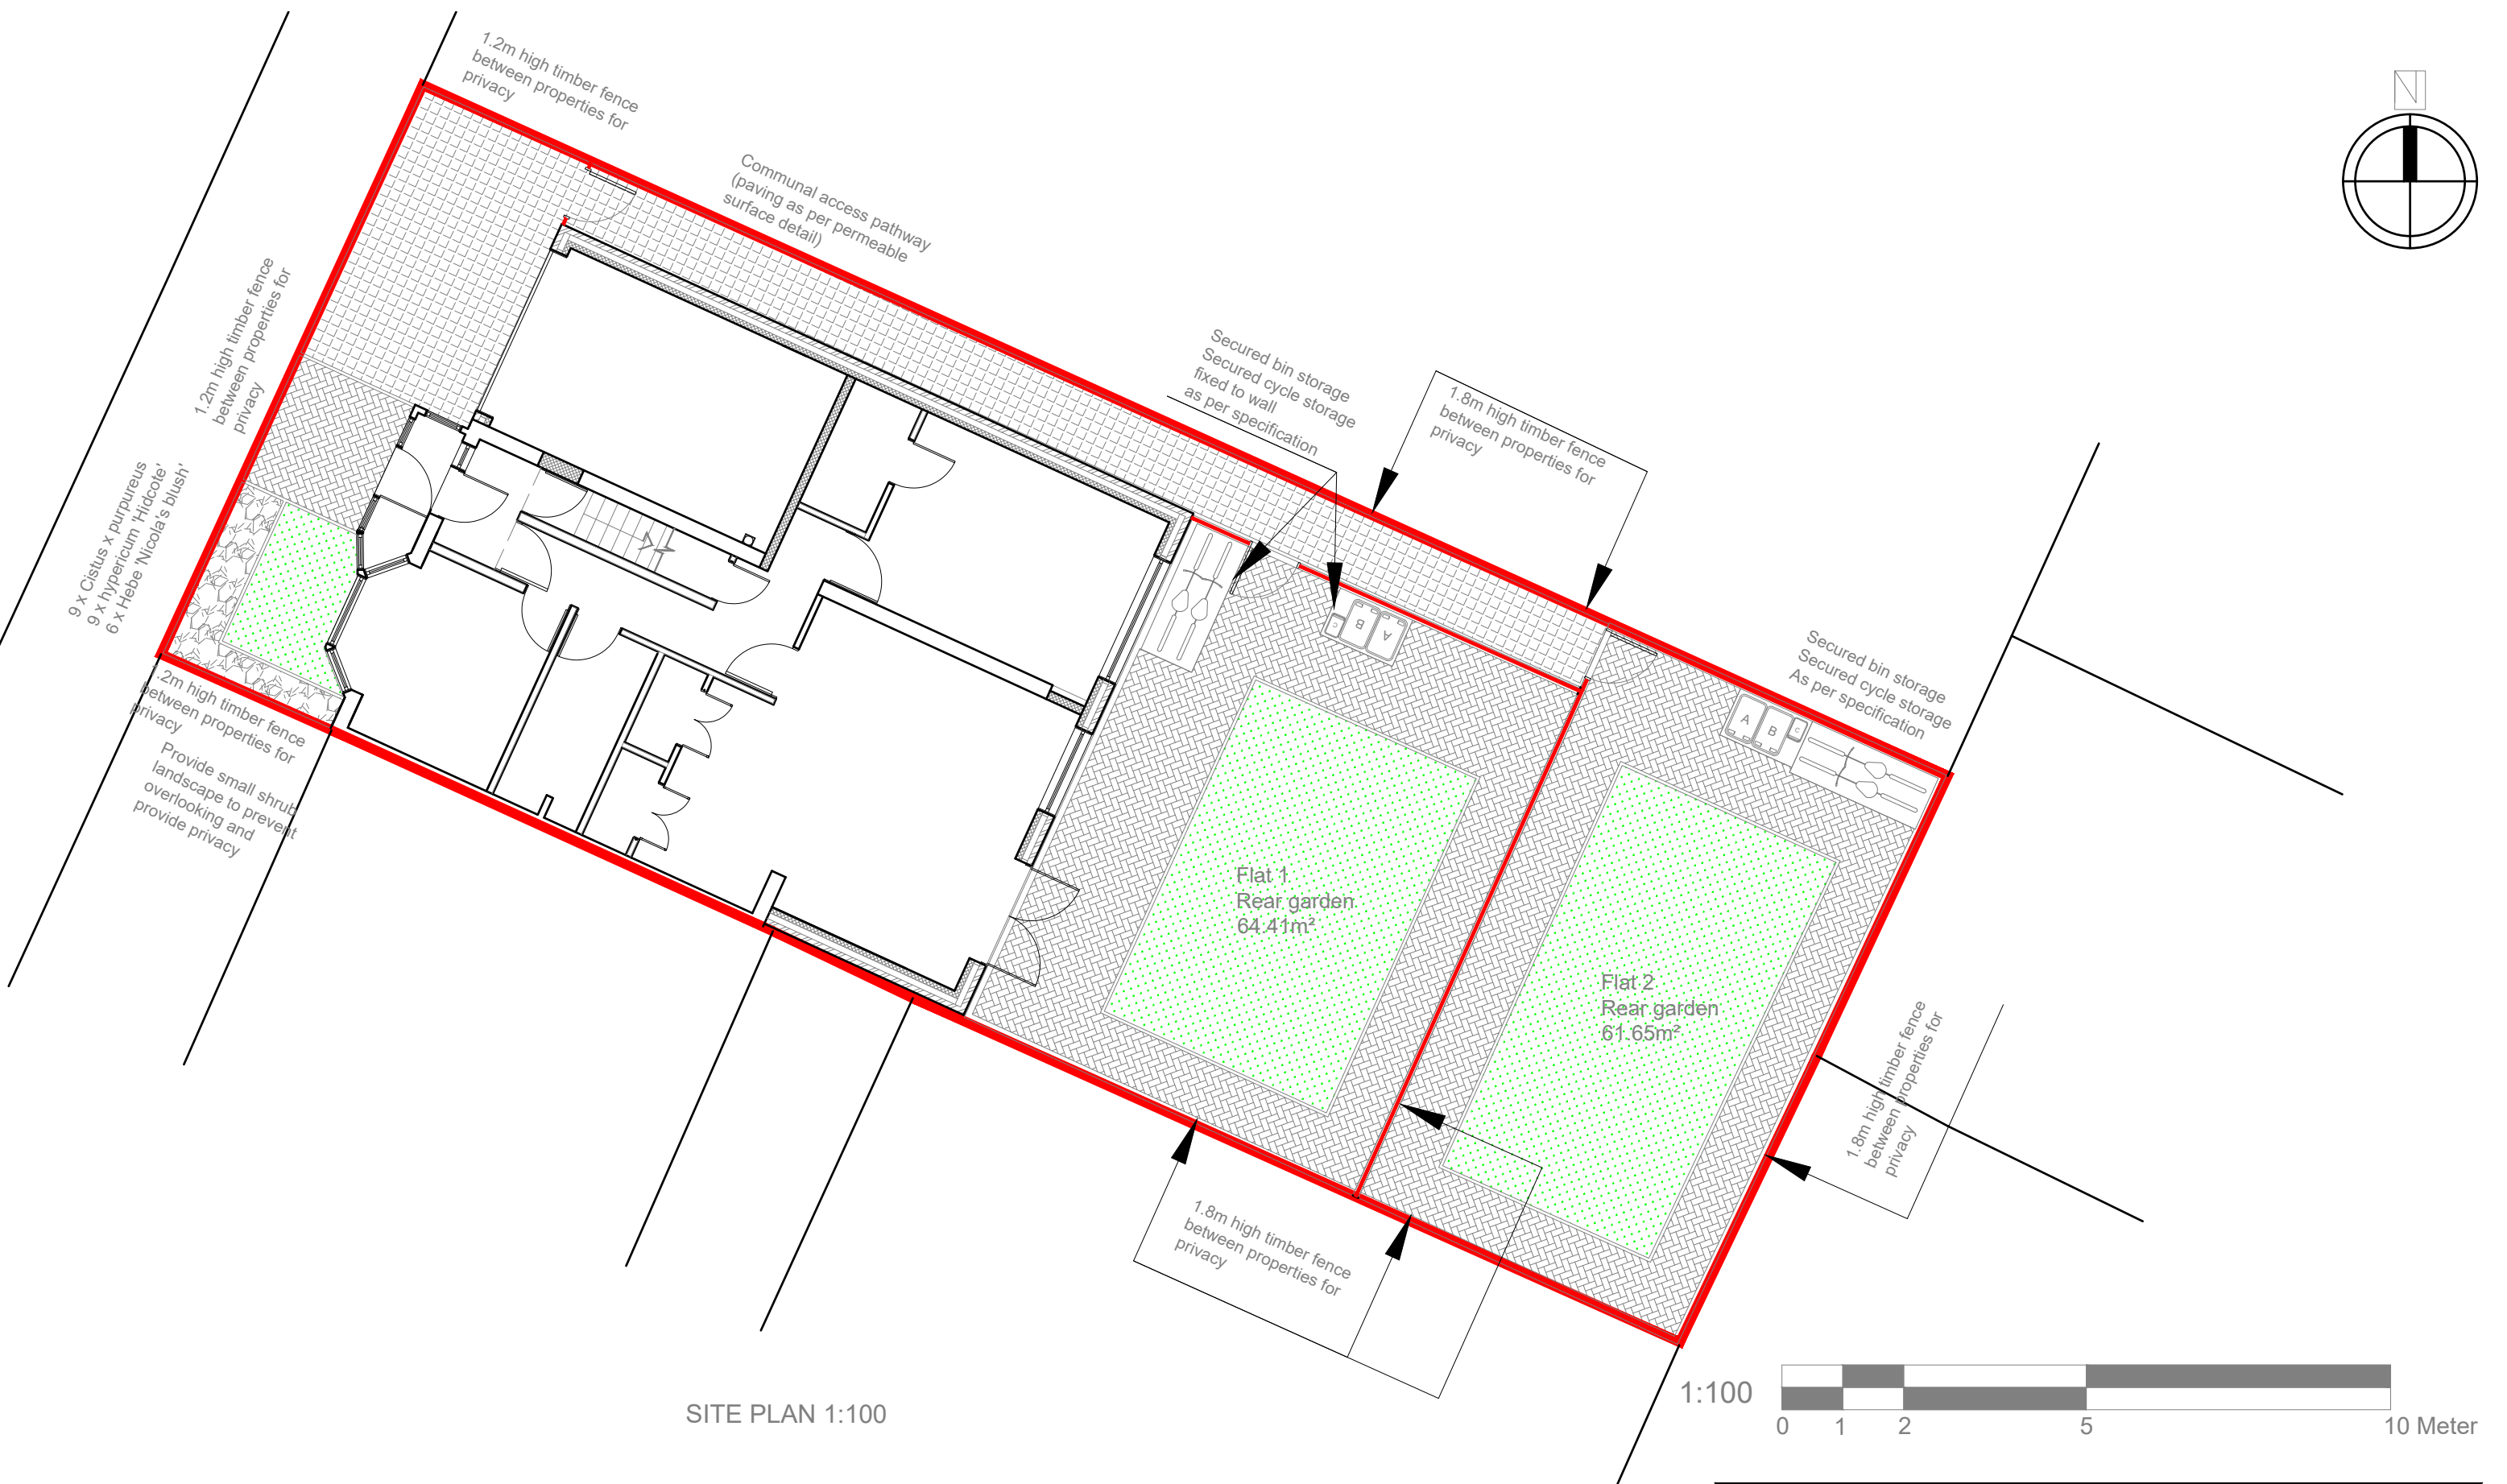


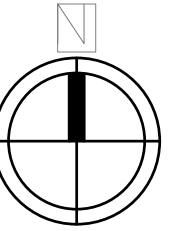


SITE PLAN 1:100

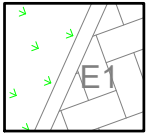


E1 Marshalls concrete edging 914x50x15mm

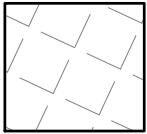


P1 Marshalls priora concrete block permable paving

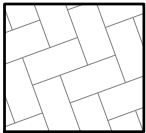

Size: 200x100x80mm
Bond: Herringbone
Colour: Bracken

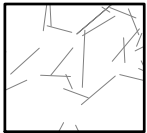

Proposed ornamental planting

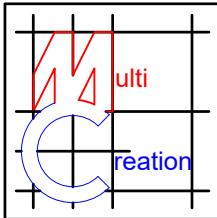

Project:
3 Little Road
Hayes
UB3 3BT

Title:
Site plan

Scale: 1:100 @ A3
Date: Mar 2022
Drawing No.:
3509/FLT-02/SP
Revision