


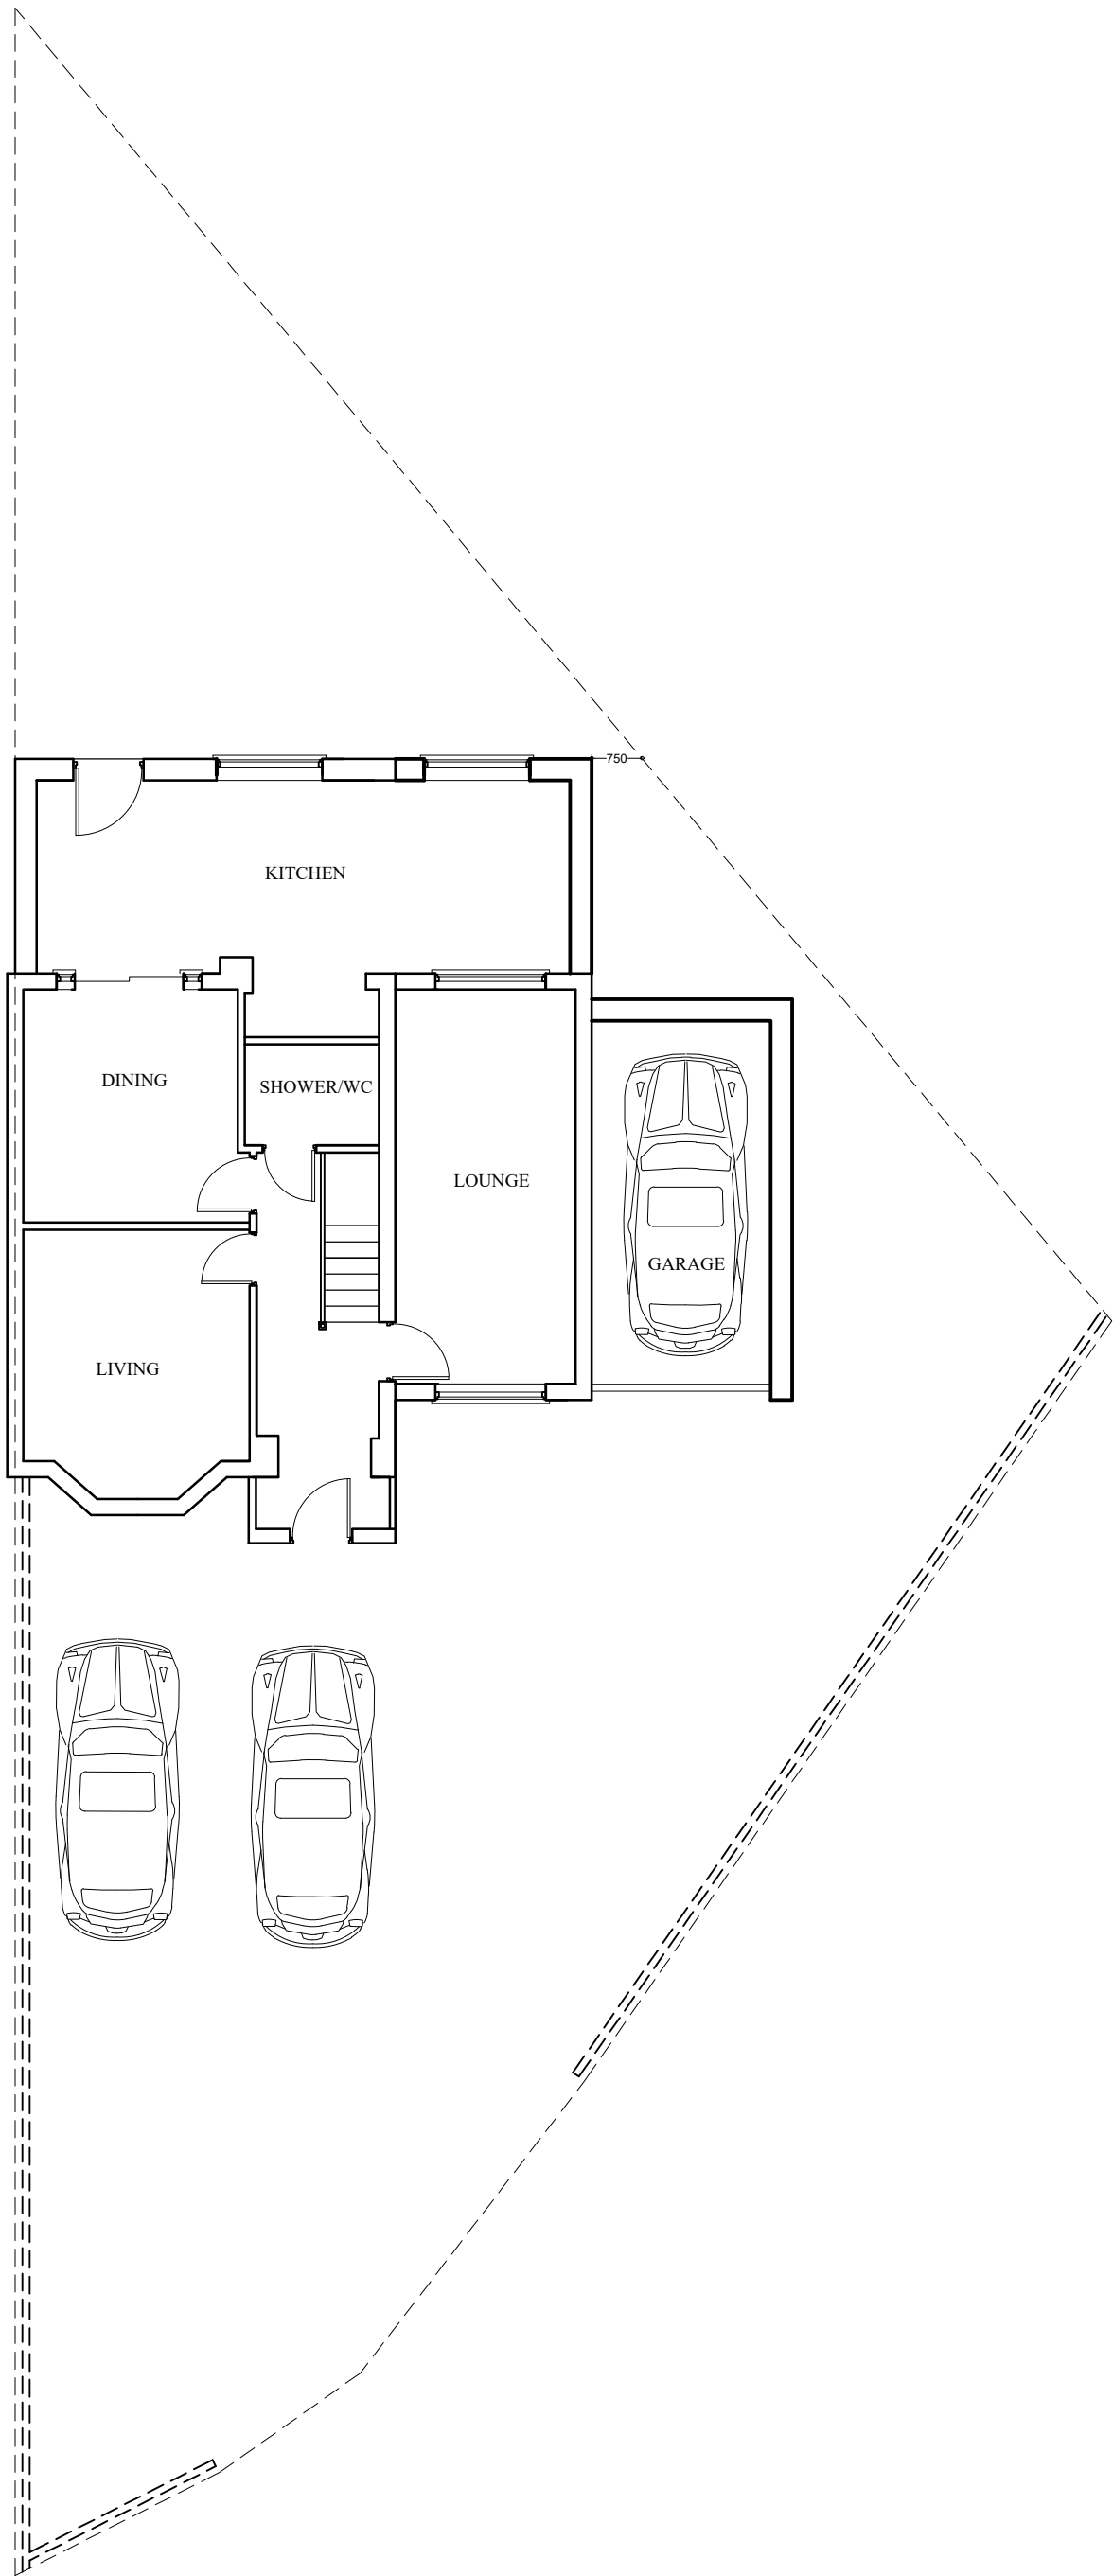

SCALE IN METRES
PROPOSED GROUND FLOOR PLAN
1 : 100

JOB:	3 CHURCH ROAD HAYES
TITLE:	PROPOSED FRONT GARAGE AND REBUILD OF REAR EXTENSION AND ROOF
SCALE:	1:100@A3
DWG NO	SD003/PR02