




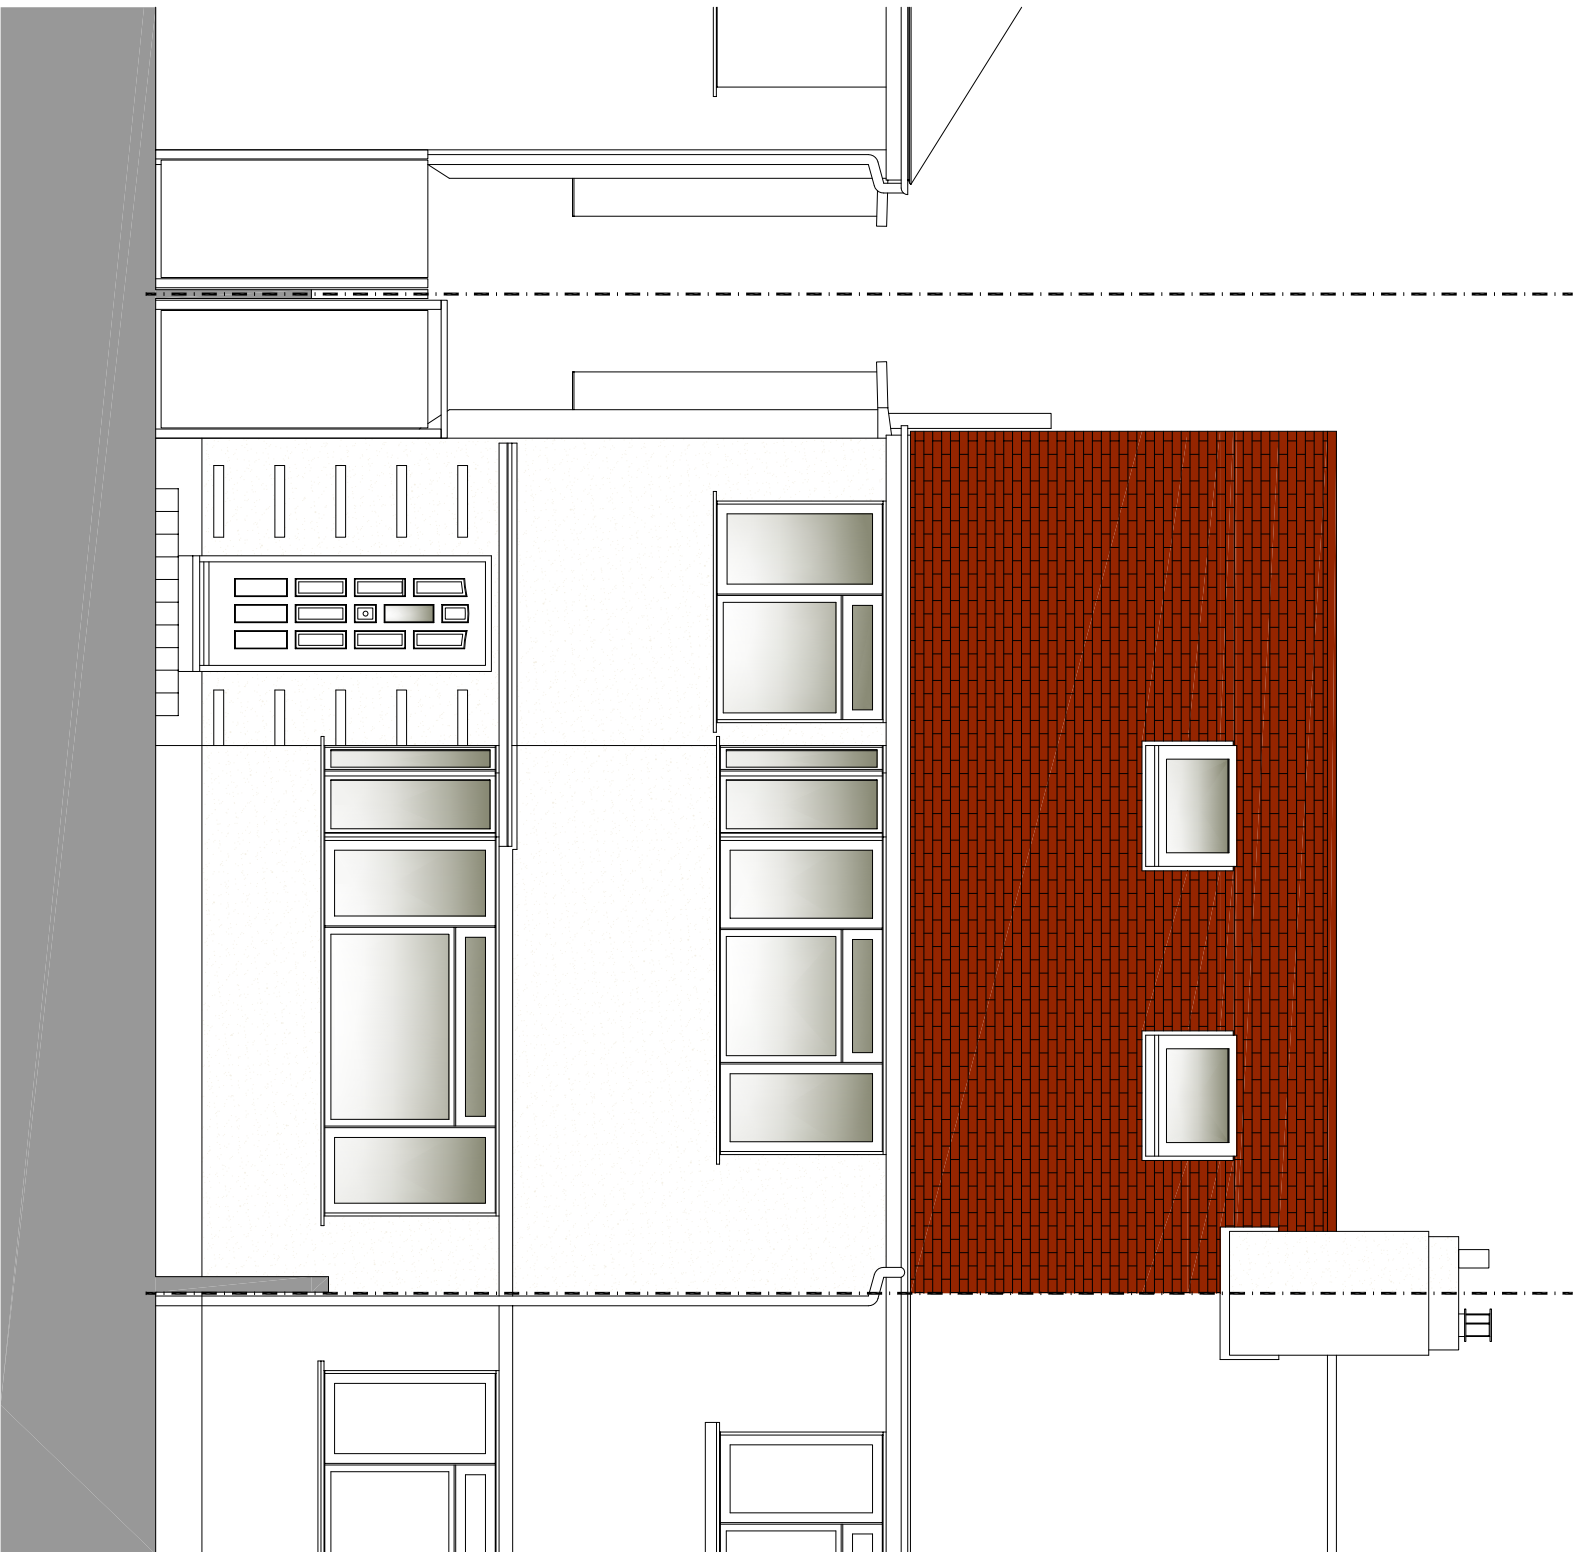


Front Elevation - as existing 1:50 @A1

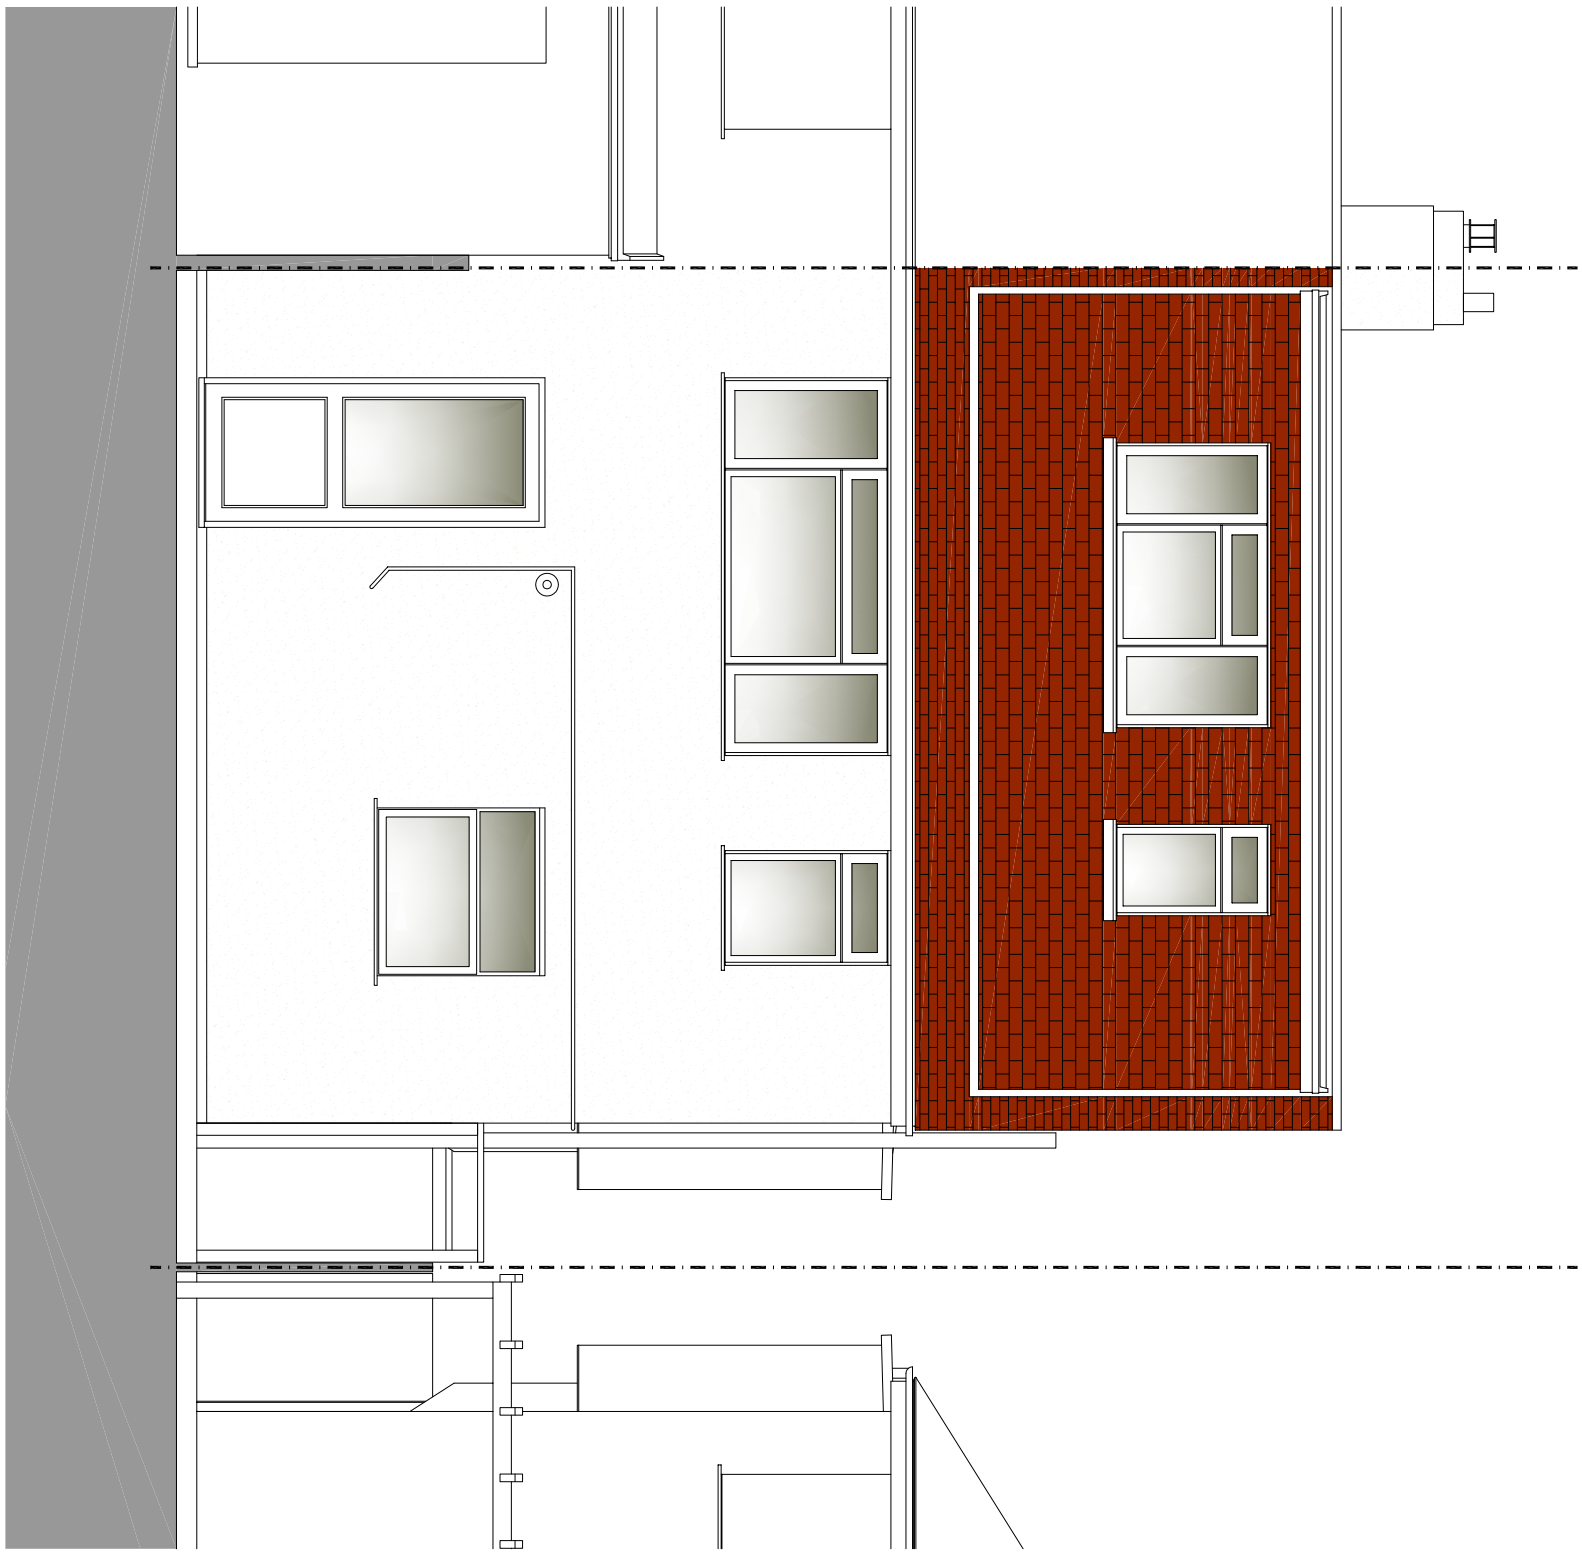


Rear Elevation - as existing 1:50 @A1

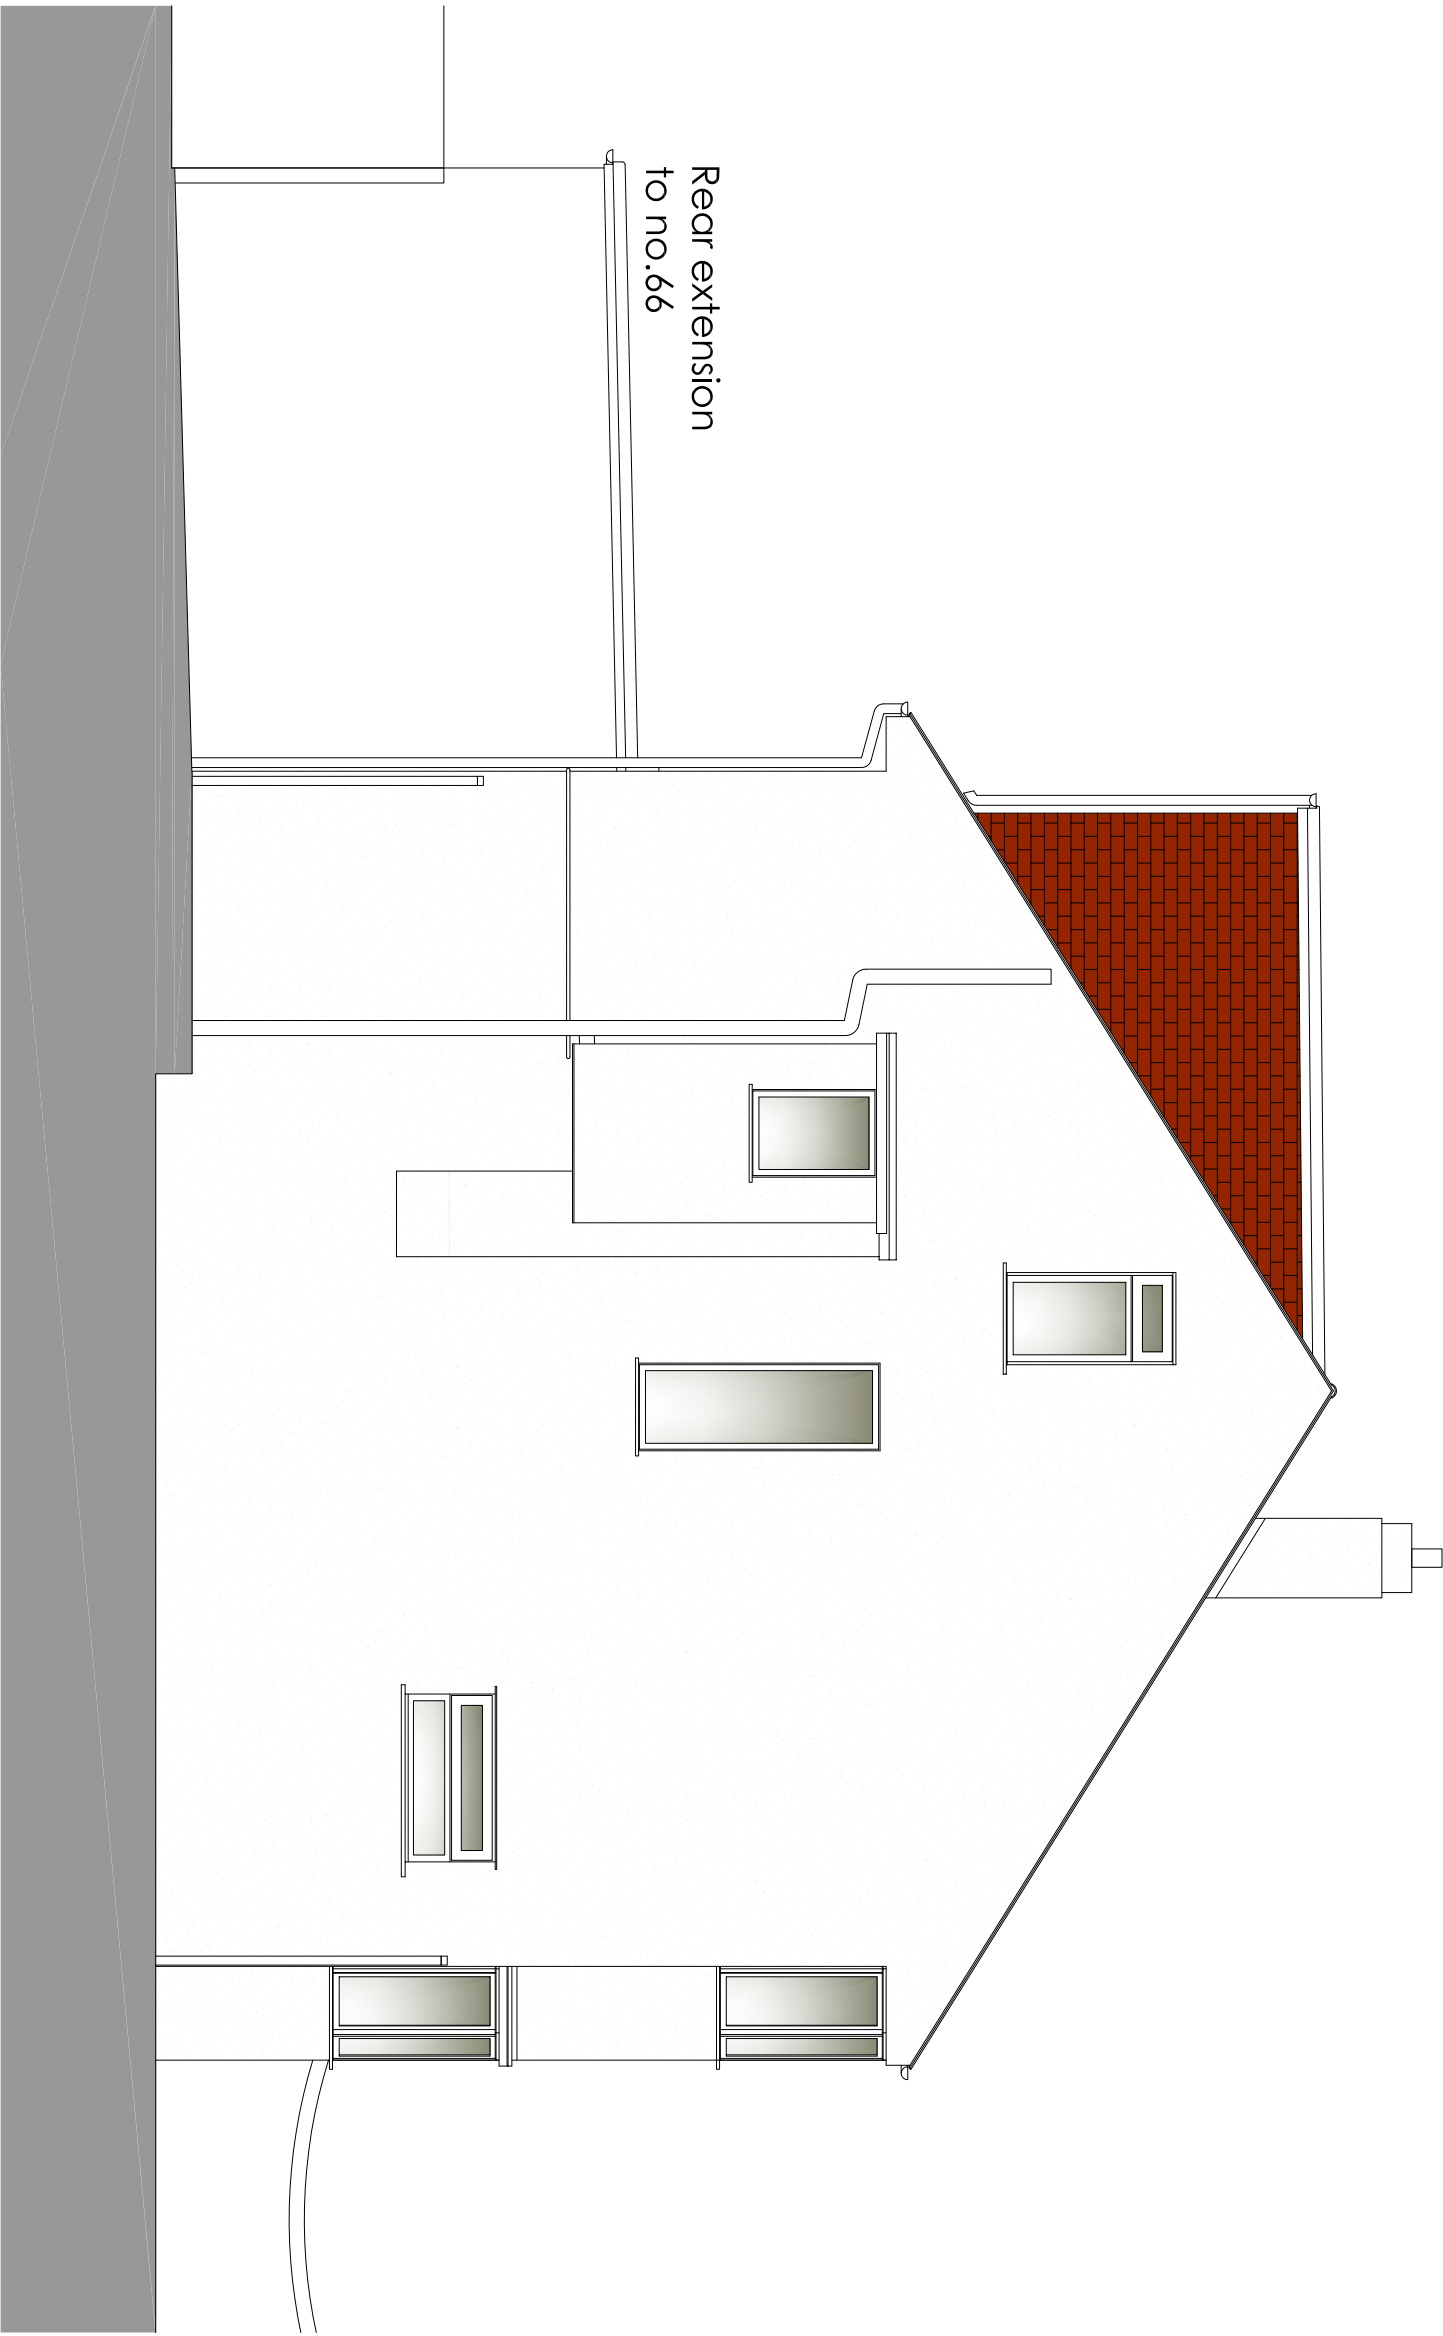

Side (south) Elevation - as existing 1:50 @A1

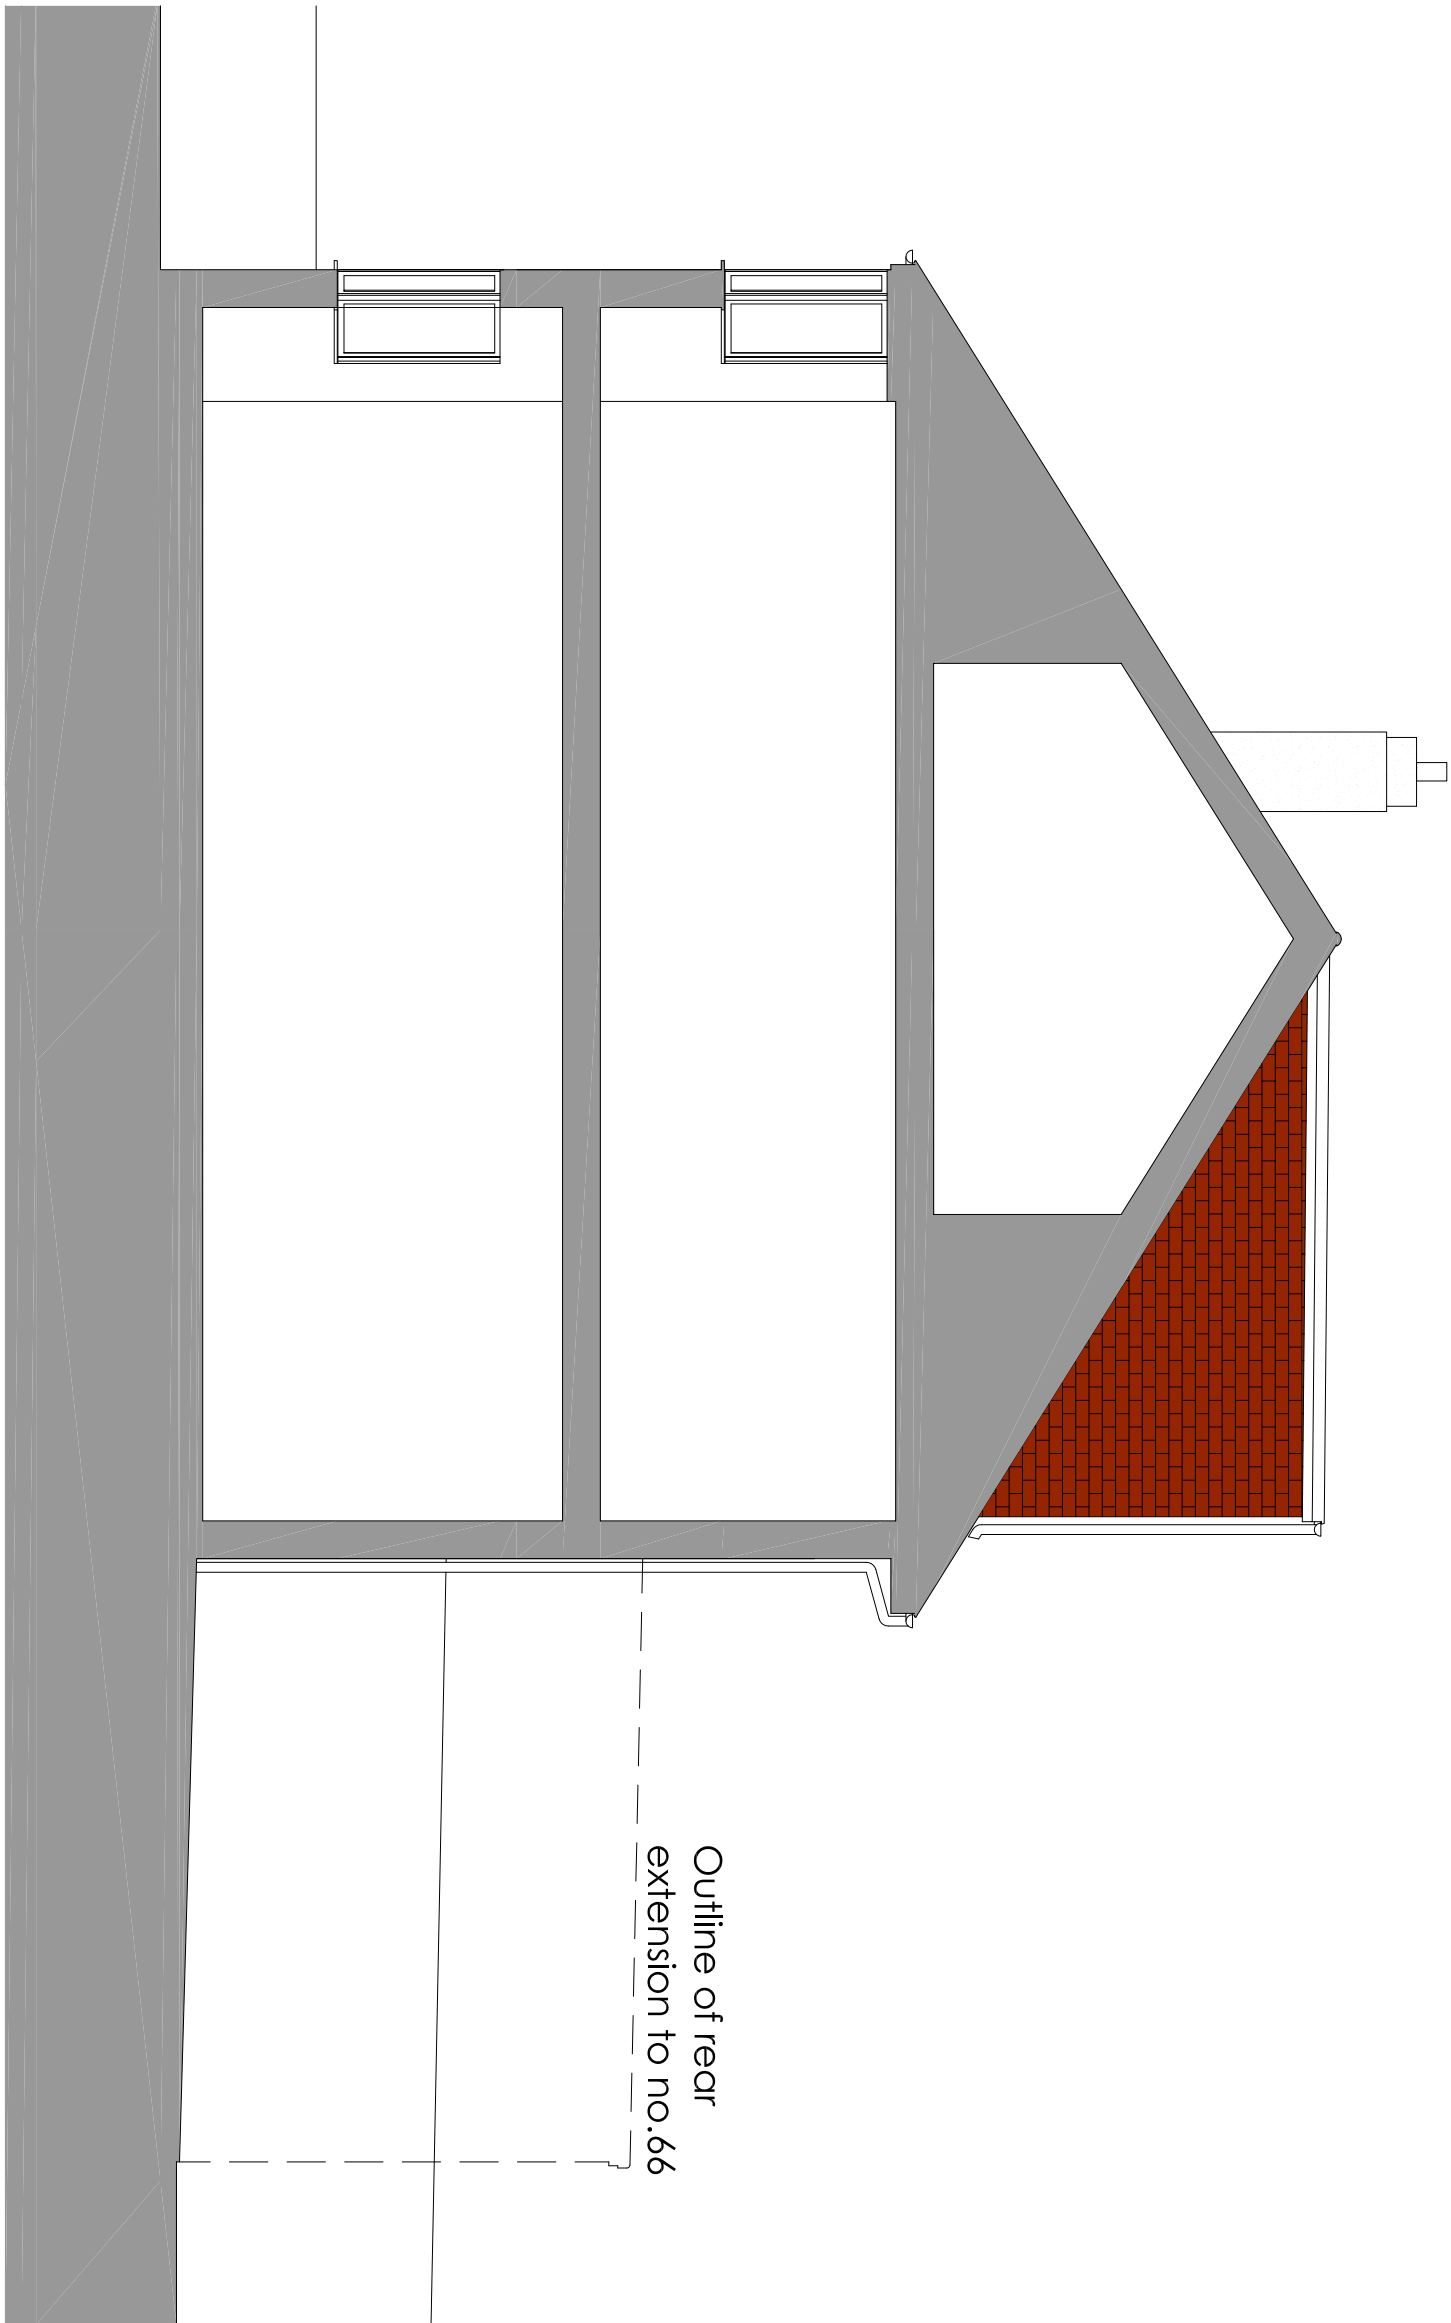

Side (north) 'Elevation' - section through no.66
- as existing 1:50 @A1

 

DRAWING SHEET			
Project title			
68 Pine Gardens			
Ruislip HA4 9TJ			
Elevations			
As existing			
Scale	Project no.	Drawing no.	Revision no.
AS shown	20-98	02	-
DATE			
AUG 2020			



MTW
Architects



RIBA #1 2020

077 377 65898
21 Southwold Road
Watford
Herts
WD24 7DP

rw@mtwarchitects.co.uk