




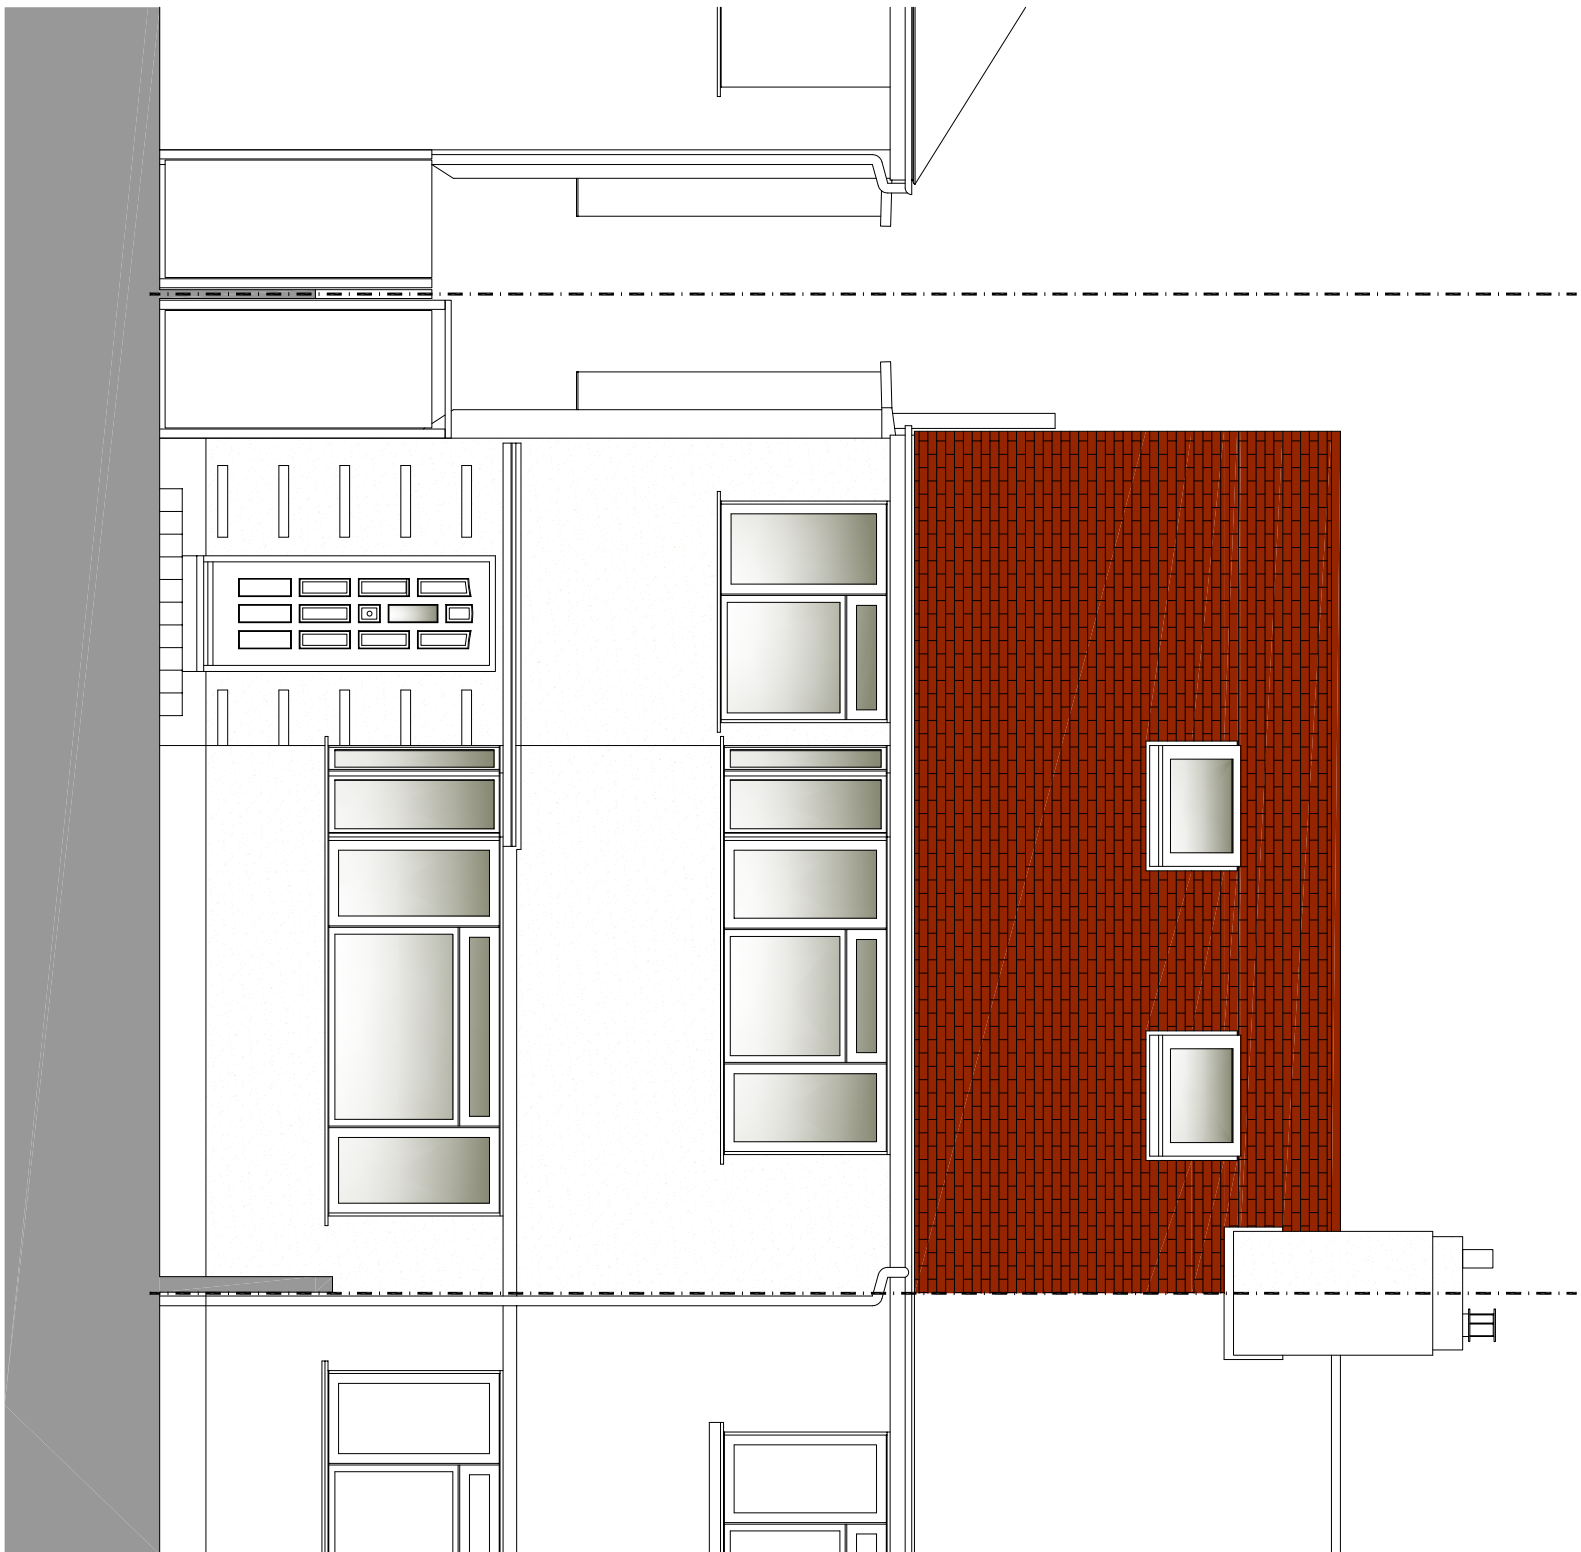


Front Elevation - as proposed (no change) 1:50 @A1

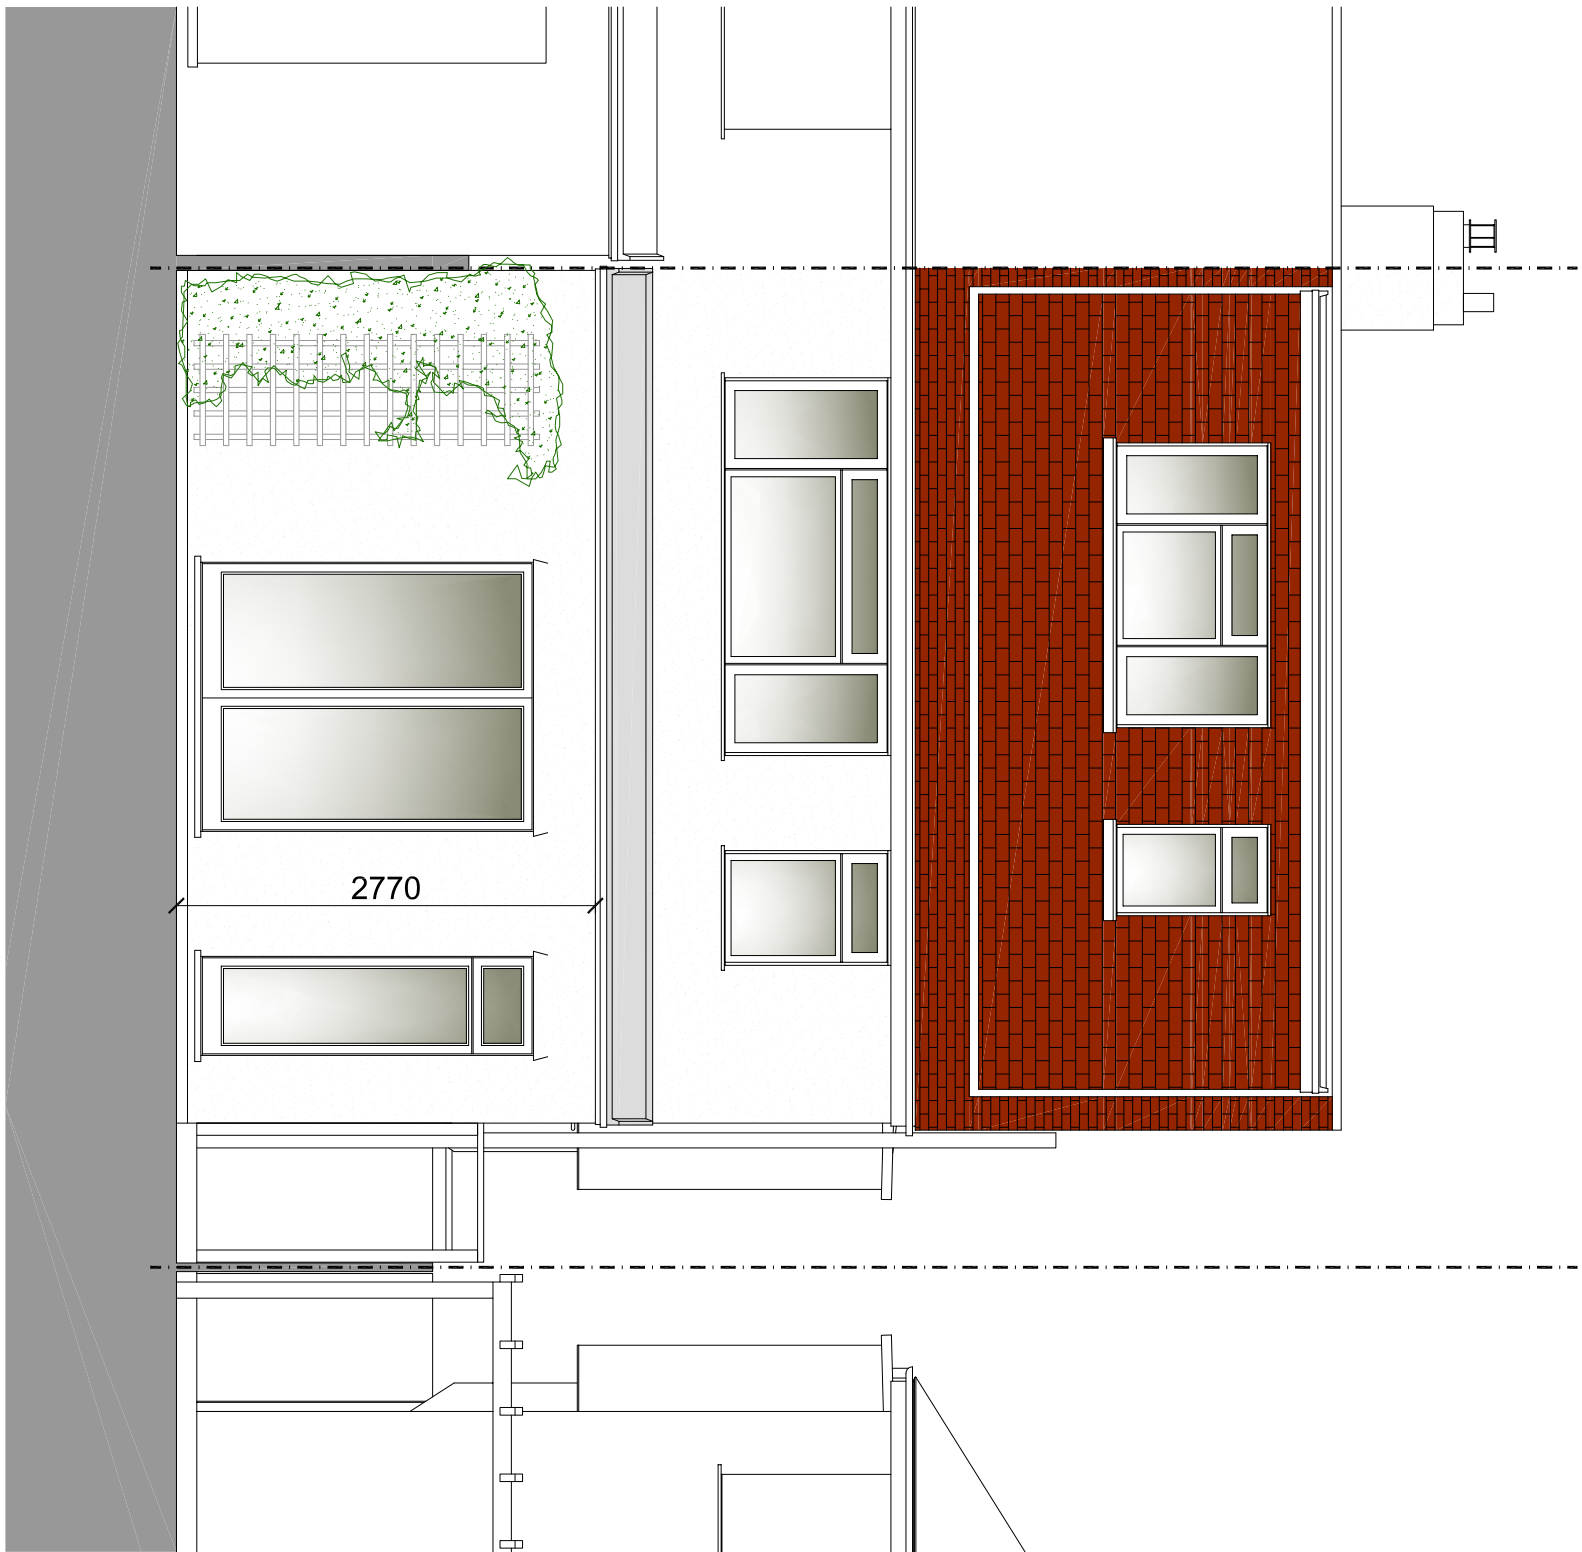


Rear Elevation - as proposed 1:50 @A1

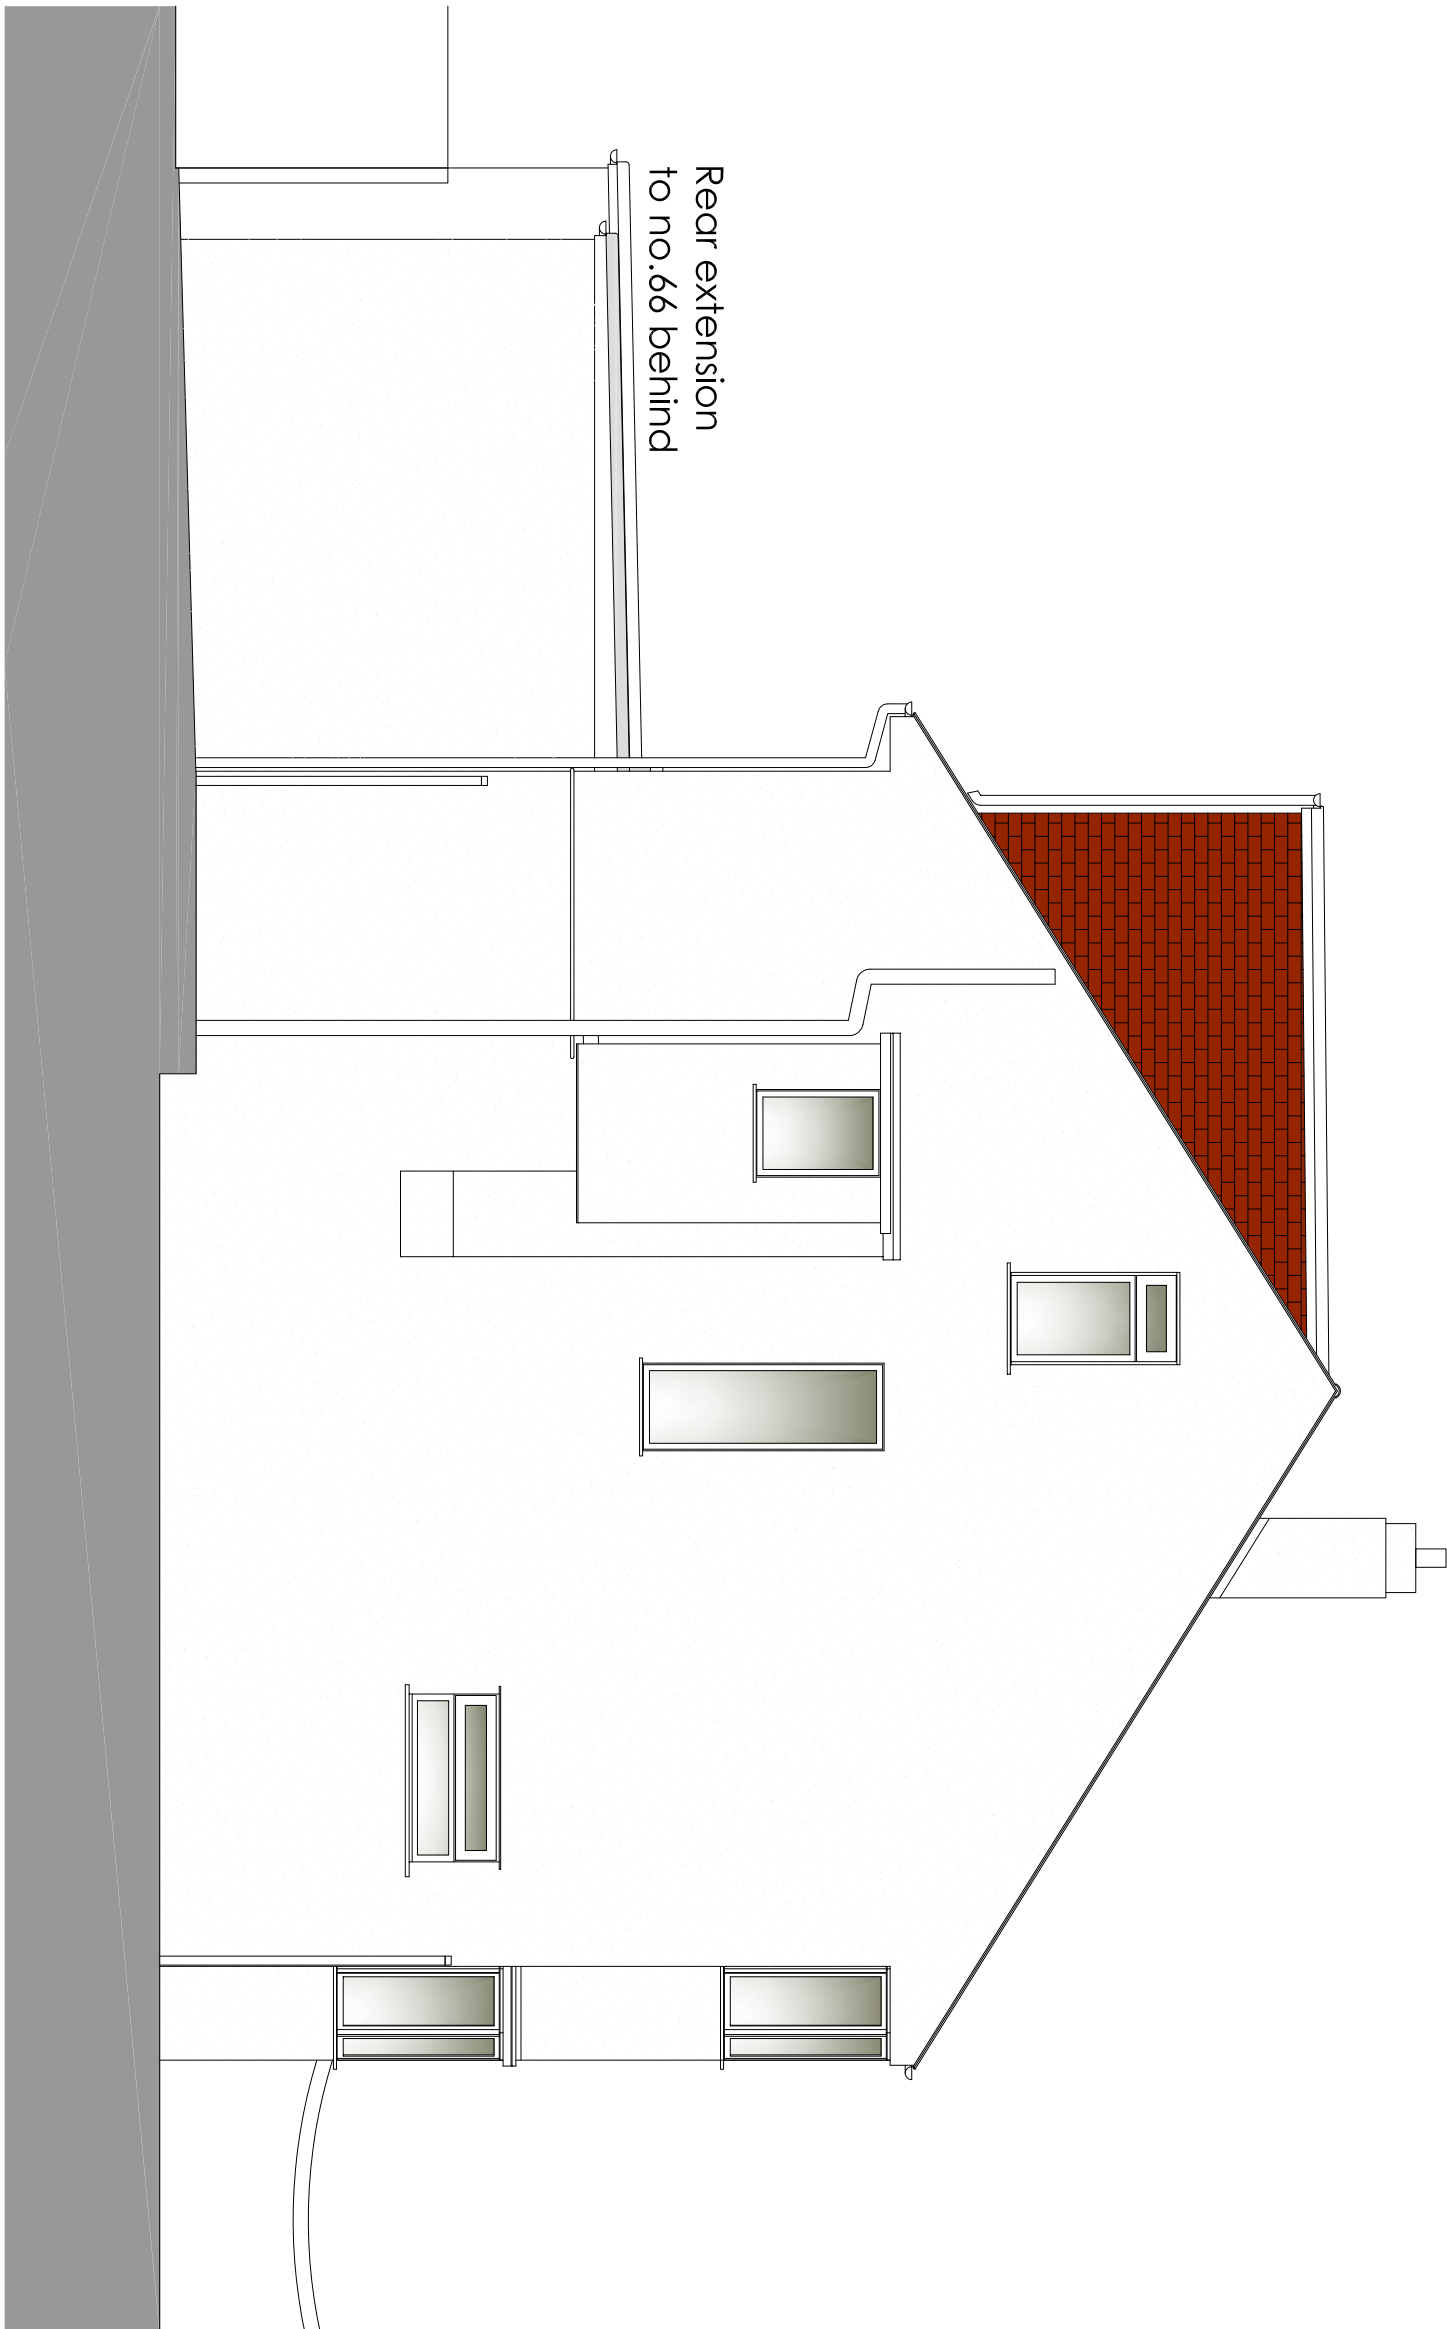

Side (south) Elevation - as proposed 1:50 @A1

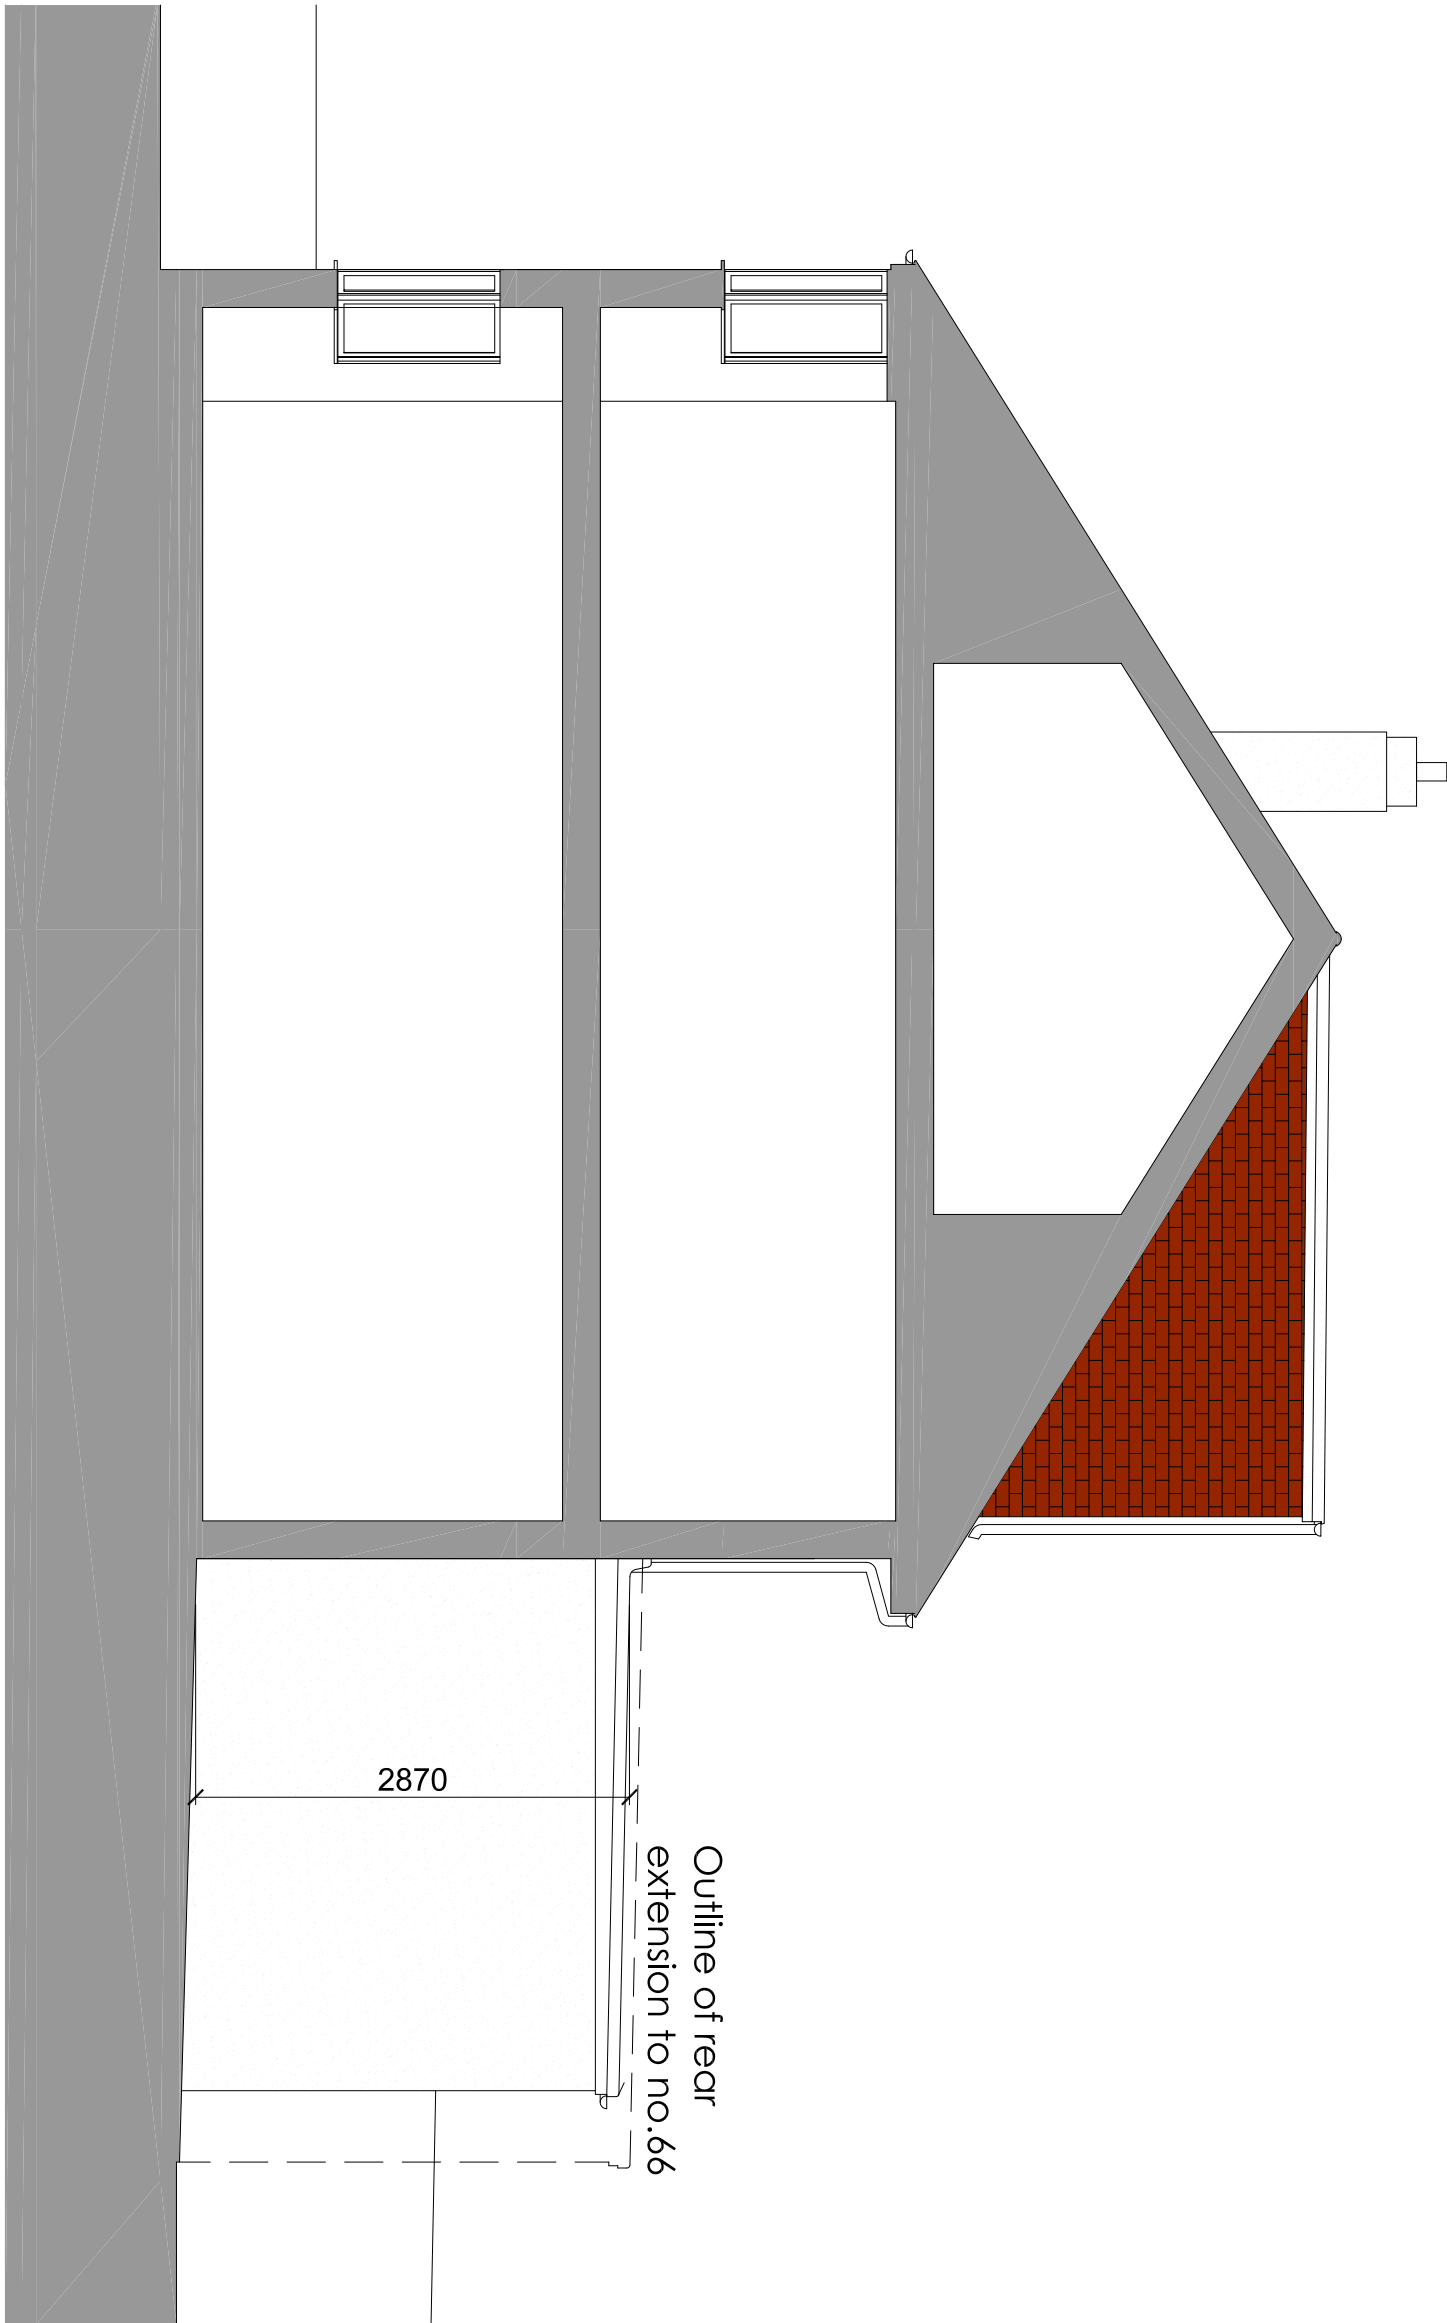

Side (north) 'Elevation' - section through no.66
- as proposed 1:50 @A1

 

DRAWING SHEET			
Project title			
68 Pine Gardens			
Ruislip HA4 9TJ			
Elevations			
As proposed			
Scale	Project no.	Drawing no.	Revision no.
As shown	20-98	12	-
DATE			
AUG 2020			