


HOYLAKE CRESCENT

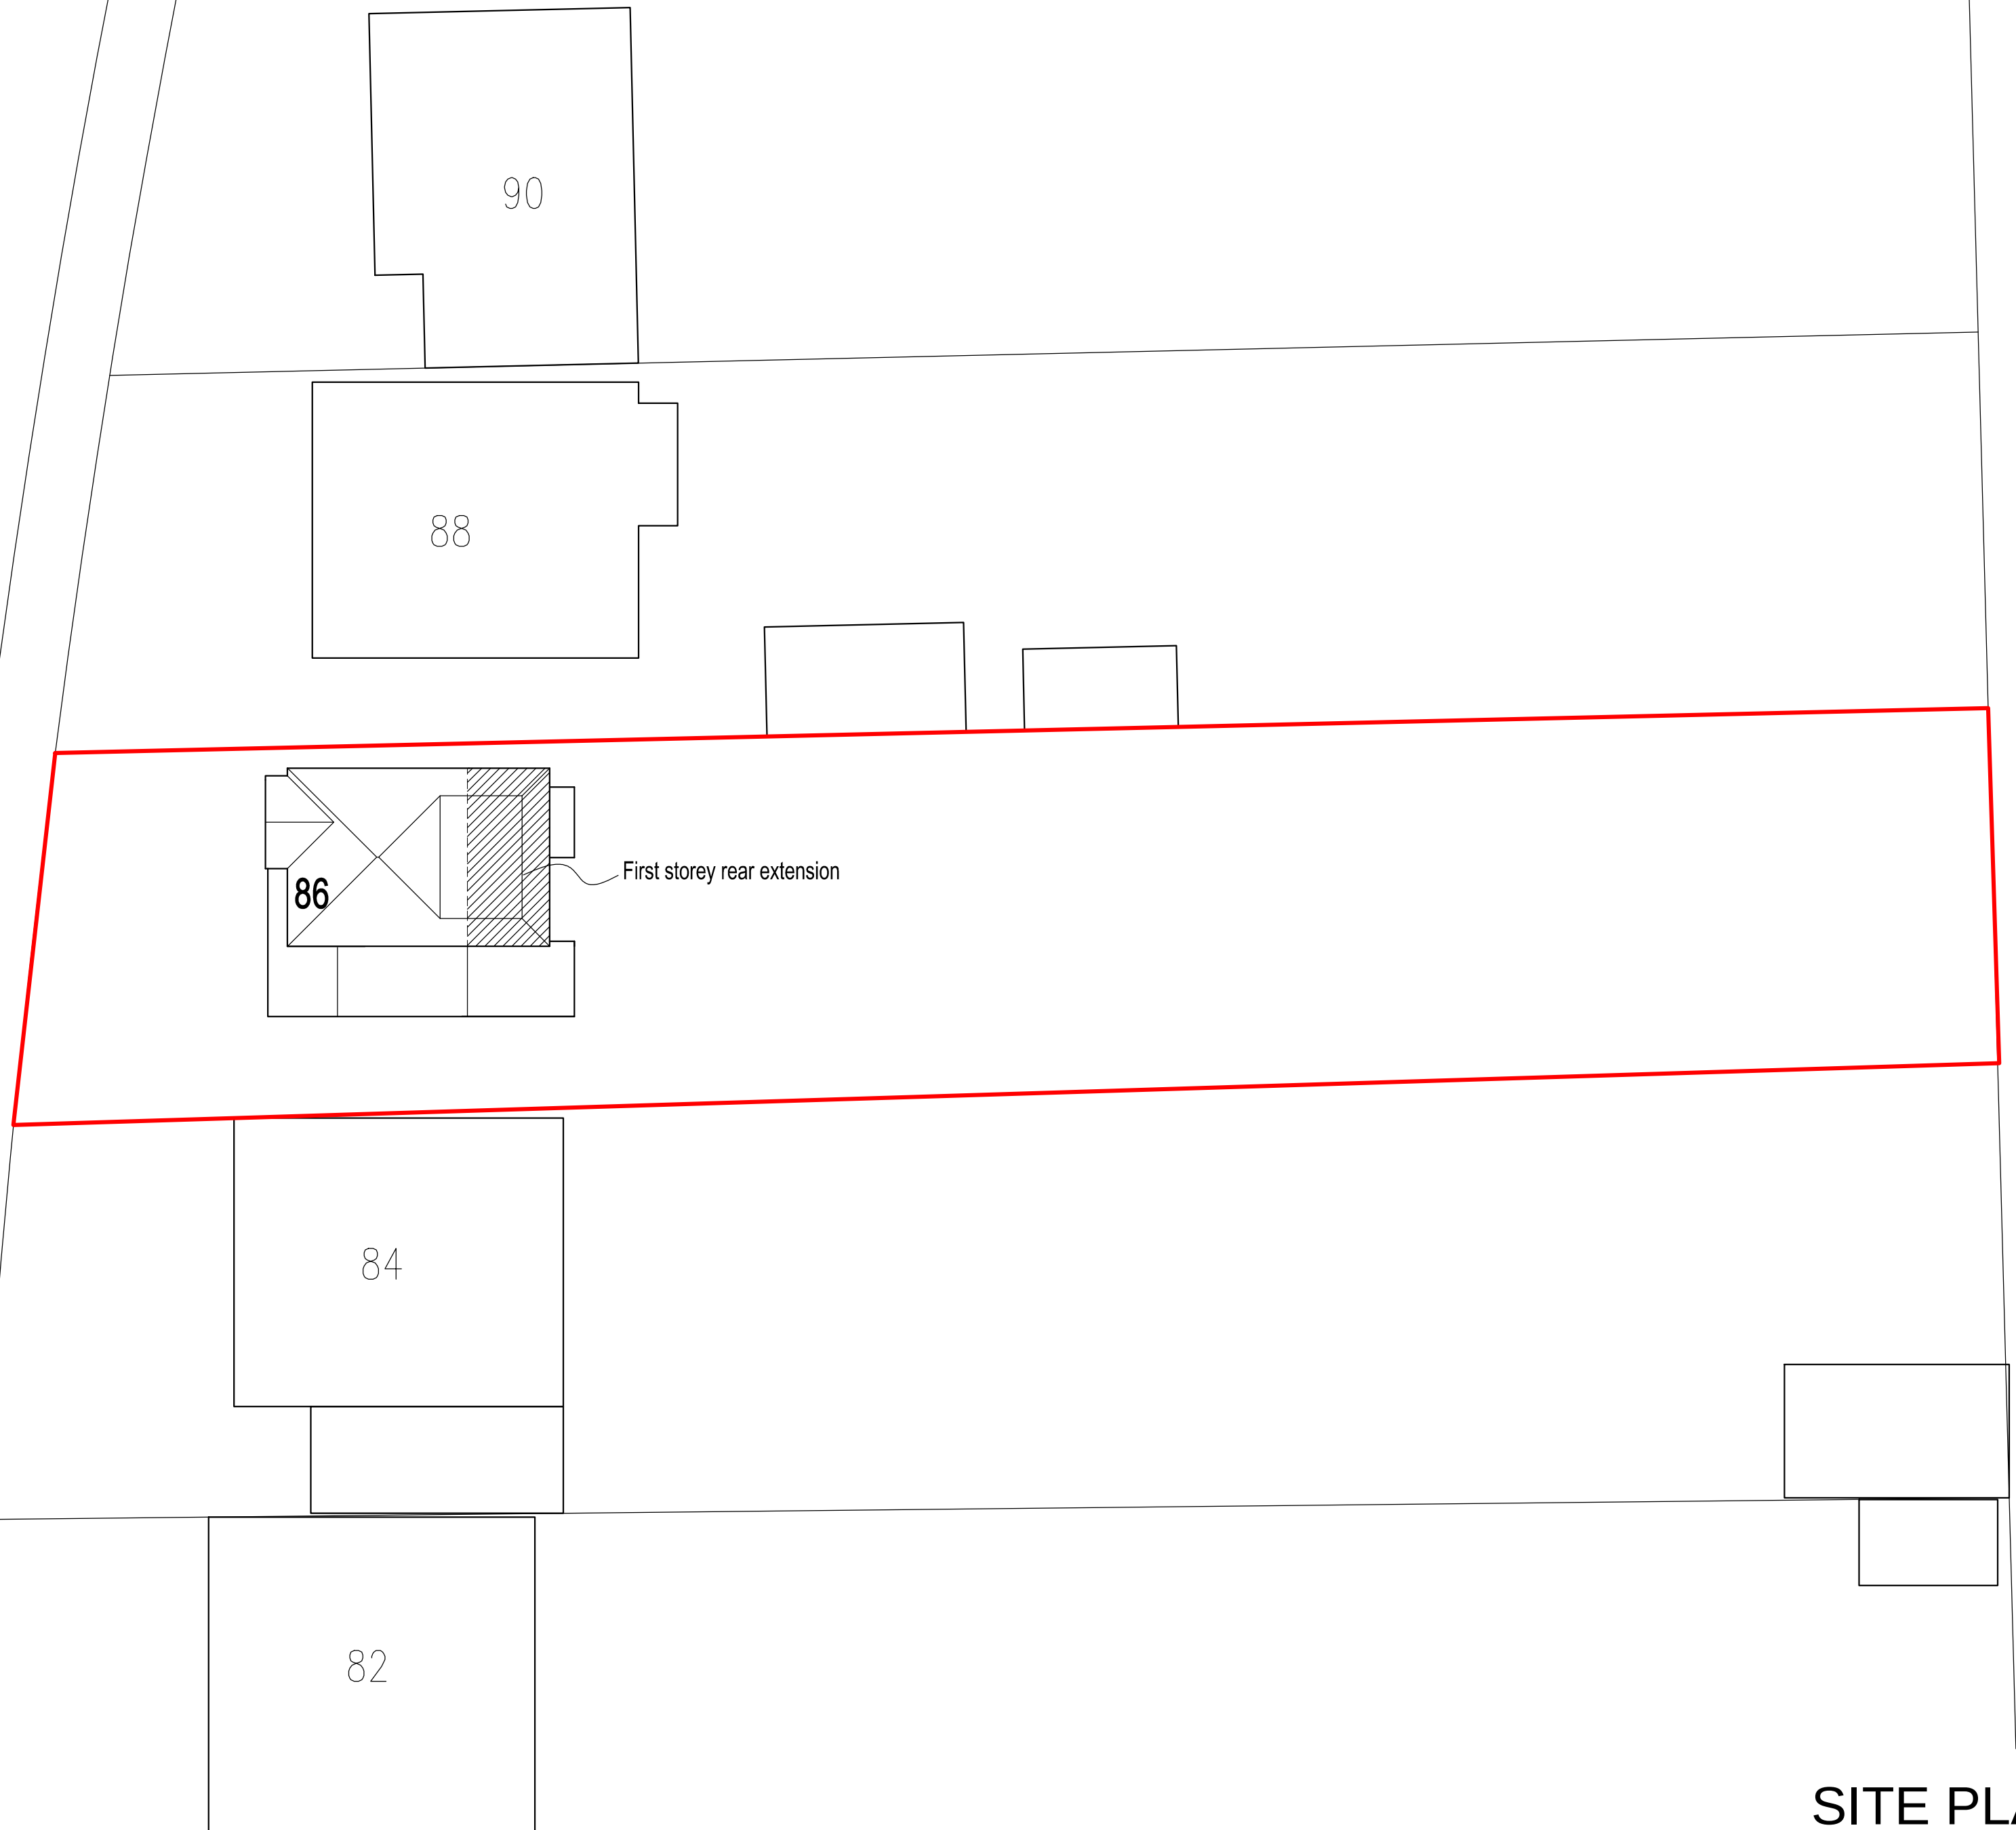

SITE PLAN

86 HOYLAKE CRESCENT, ICKENHAM, UXBRIDGE, UB10 8JF

Scale Bar
0 1 2 3 4 5 6 7 8 9 10 Metres

1:200 @ A2



THE GILLETT MACLEOD PARTNERSHIP
Chartered Architects & Town Planning Consultants
1 High Road Old Eastcote Pinner Middlesex HA5 2EW tel. 0208 868 1333

Drg. No. 14/2829/5
Scale 1:200
Date 30/06/14
Drawn by JG

REVISION

© drawer