






Block Plan

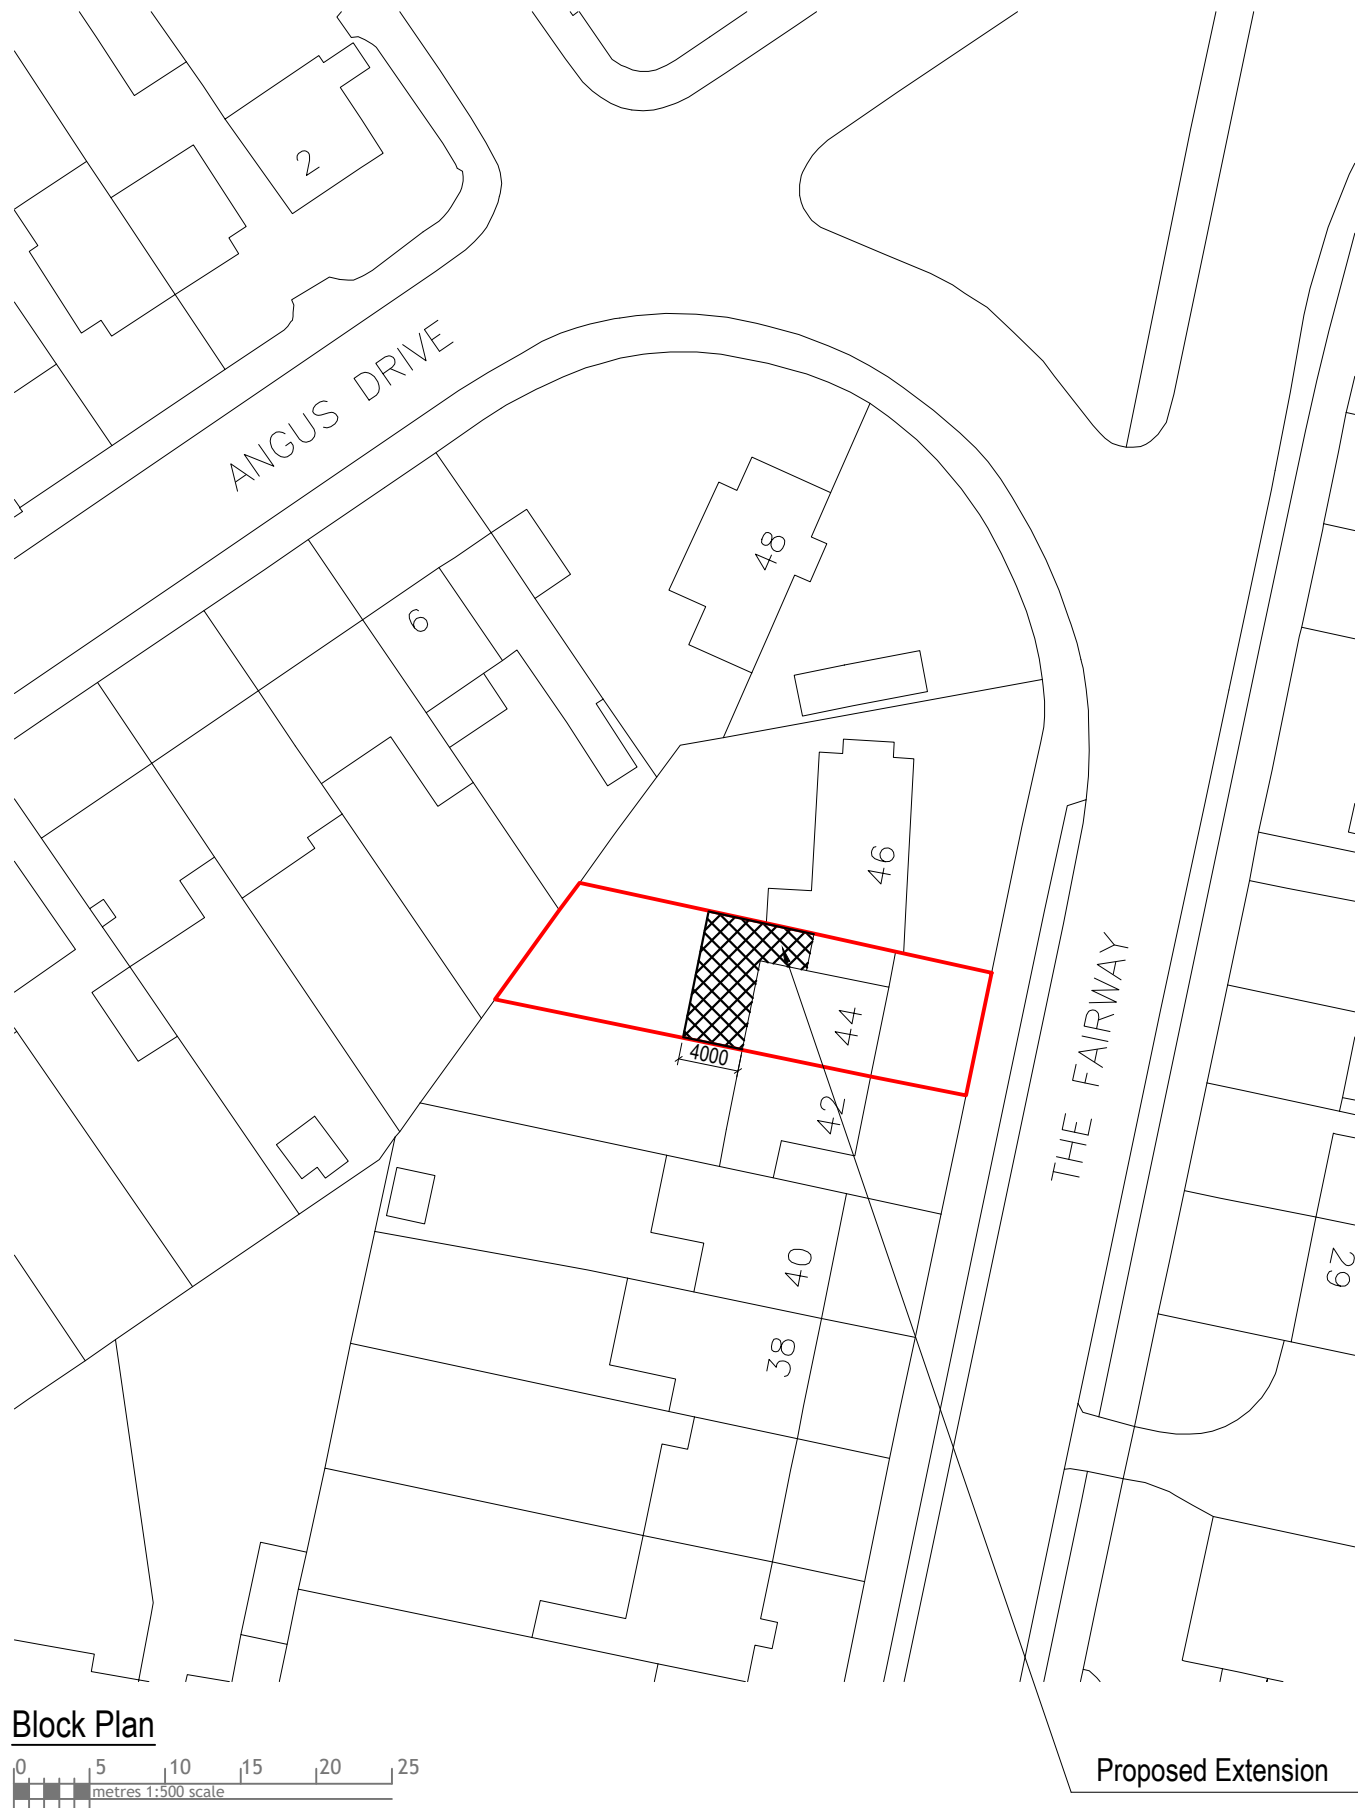

Proposed Extension

 

Site Location

 

Rev Date Comments




Dimensions to be verified on site
DO NOT SCALE FROM THIS DRAWING.
Any areas indicated on this drawing are for guidance only.
No responsibility is taken for their accuracy.

This drawing is the property of **V-DESIGN CAD Services Ltd** Copyright is reserved by them and the drawing is issued on the condition that it is not copied, reproduced, retained or disclosed to any unauthorized person, either wholly or in part without the consent in writing of **V-DESIGN CAD Services Ltd**

Email: vishal.p@vdesigncad.co.uk Mobile: 07971083395


Site Address:		Title:		Drawn By: VP	
44, The Fairway, Ruislip, HA4 0RY		Block and Location Plan		Job Ref: 20025V	
				Date: June 2020	
				Drawing No. PL - 04	
		Scale:	1:500, 1:1250	Paper Size:	A3

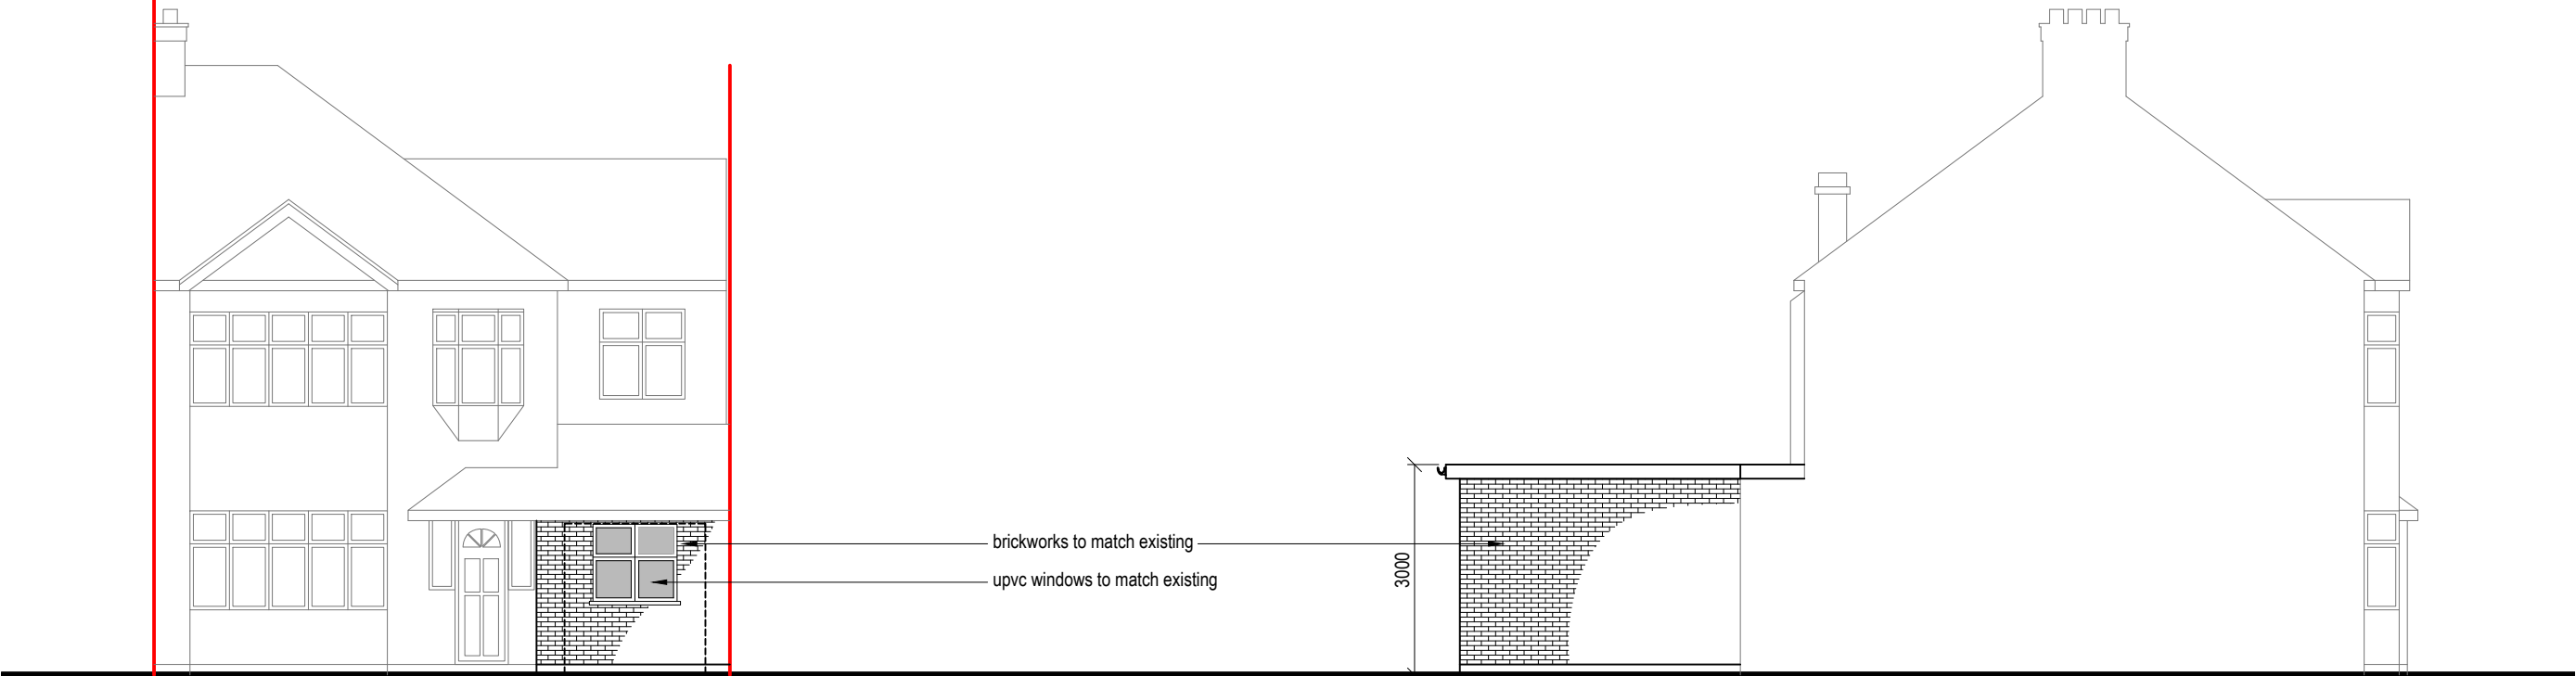


Front Elevation




Side Elevation

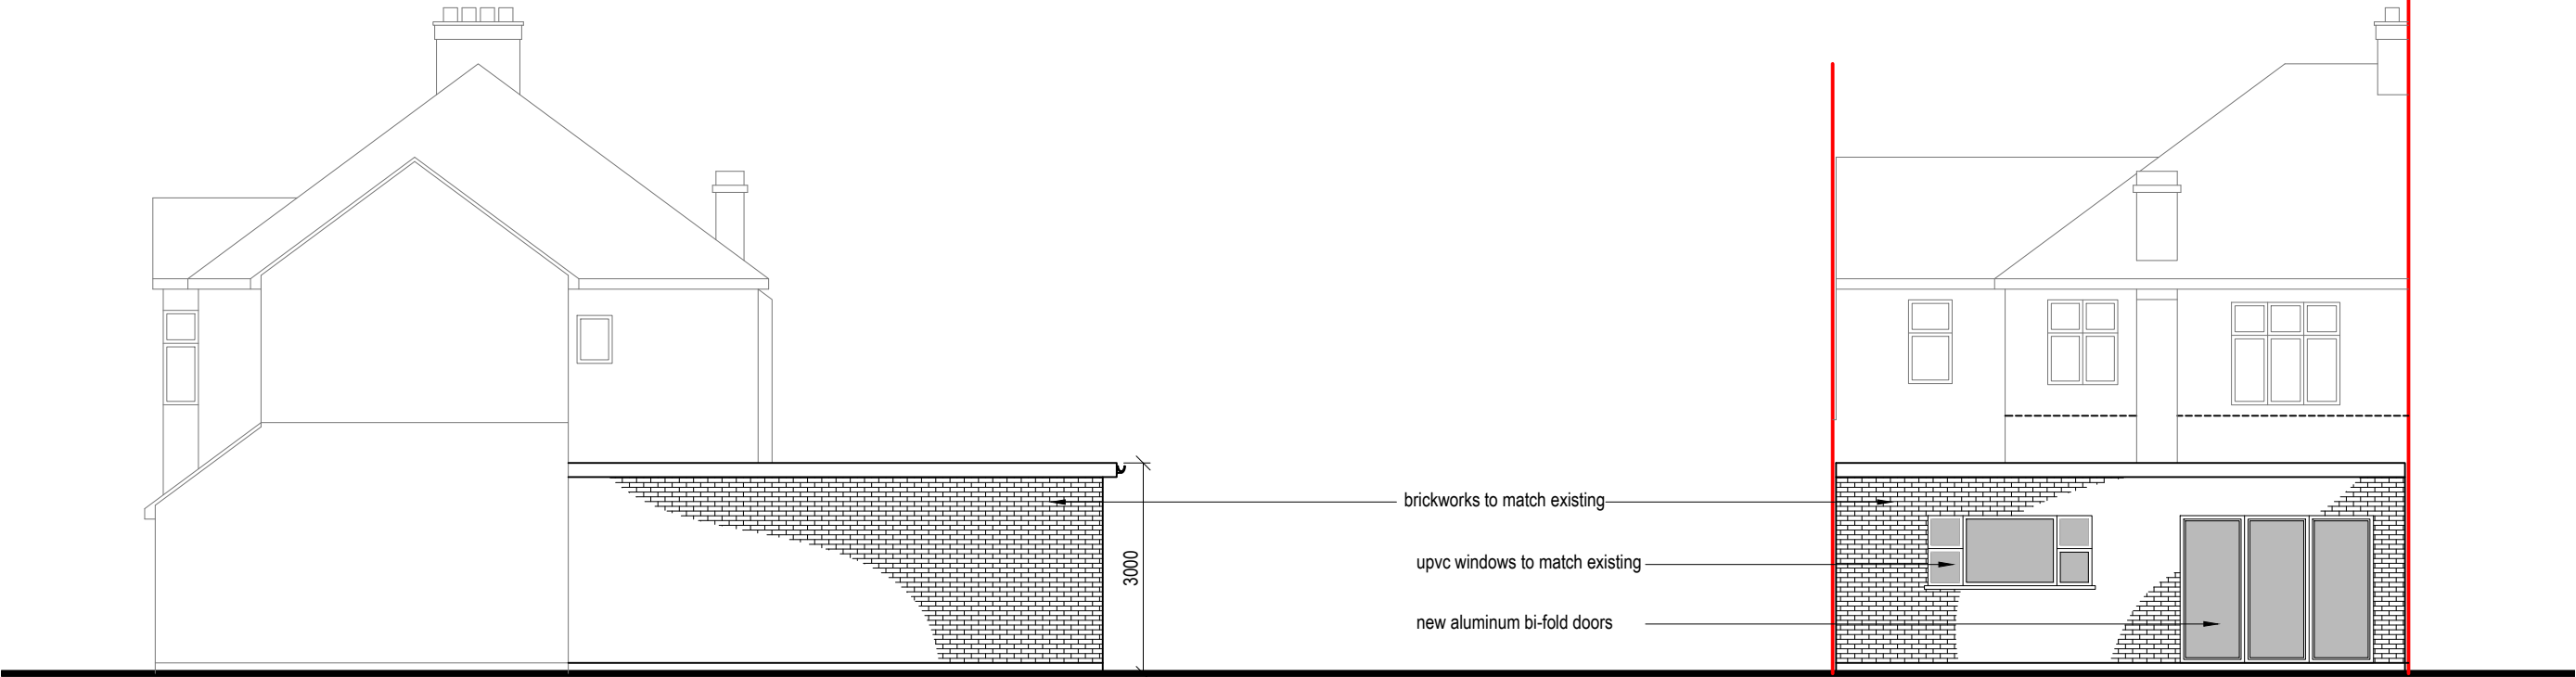

Front Elevation

 

Side Elevation

 

Rev Date Comments



Dimensions to be verified on site
DO NOT SCALE FROM THIS DRAWING.
Any areas indicated on this drawing are for guidance only.
No responsibility is taken for their accuracy.

This drawing is the property of **V-DESIGN CAD Services Ltd** Copyright is reserved by them and the drawing is issued on the condition that it is not copied, reproduced, retained or disclosed to any unauthorized person, either wholly or in part without the consent in writing of **V-DESIGN CAD Services Ltd**

Email: vishal.p@vdesigncad.co.uk Mobile: 07971083395

Site Address:

44, The Fairway,
Ruislip,
HA4 0RY

Title:

Proposed Elevations

Scale: 1:100 Paper Size: A3

Drawn By: VP



Job Ref: 20025V

Date: June 2020


Drawing No. PL - 03




Front Elevation

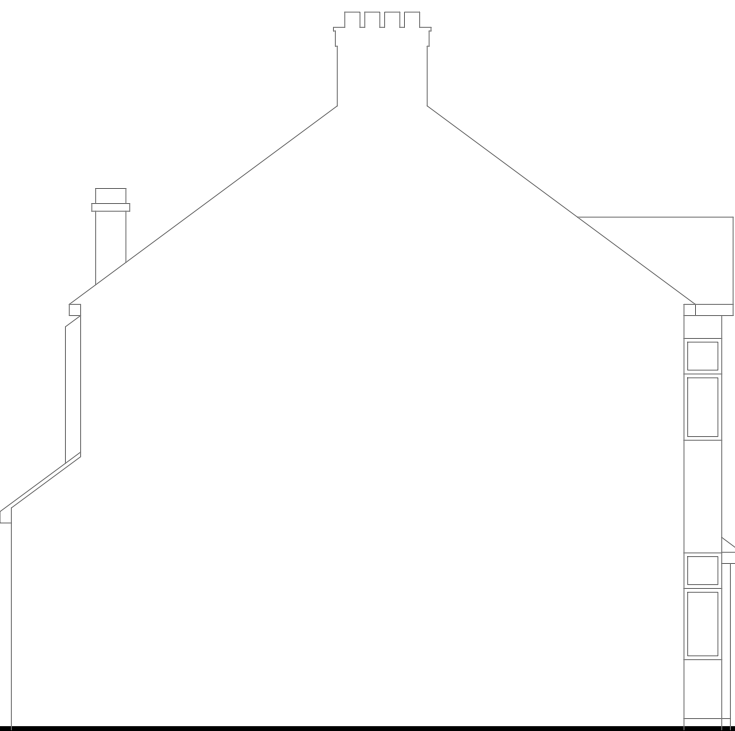 


Side Elevation

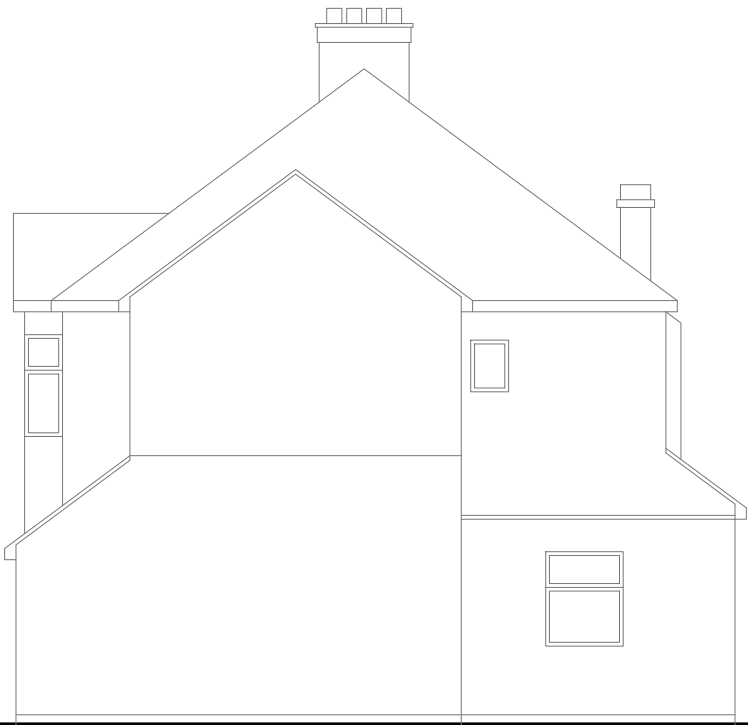

Front Elevation

 

Side Elevation

 

Rev Date Comments



Dimensions to be verified on site
DO NOT SCALE FROM THIS DRAWING.
Any areas indicated on this drawing are for guidance only.
No responsibility is taken for their accuracy.

This drawing is the property of **V-DESIGN CAD Services Ltd** Copyright is reserved by them and the drawing is issued on the condition that it is not copied, reproduced, retained or disclosed to any unauthorized person, either wholly or in part without the consent in writing of **V-DESIGN CAD Services Ltd**

Email: vishal.p@vdesigncad.co.uk Mobile: 07971083395

Site Address:

44, The Fairway,
Ruislip,
HA4 0RY

Title:

Existing Elevations


Scale: 1:100 Paper Size: A3

Drawn By: VP



Job Ref: 20025V

Date: June 2020

Drawing No. PL - 02

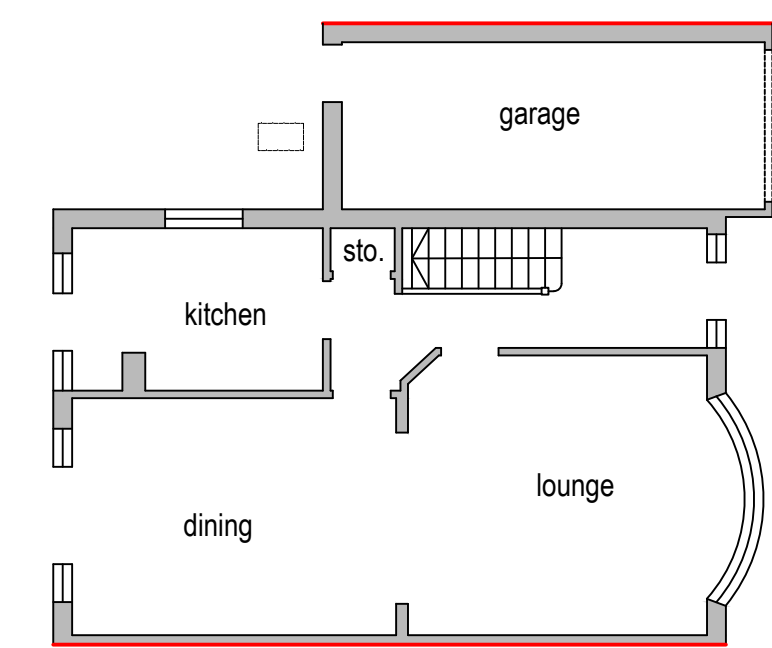

Existing Ground Floor Plan

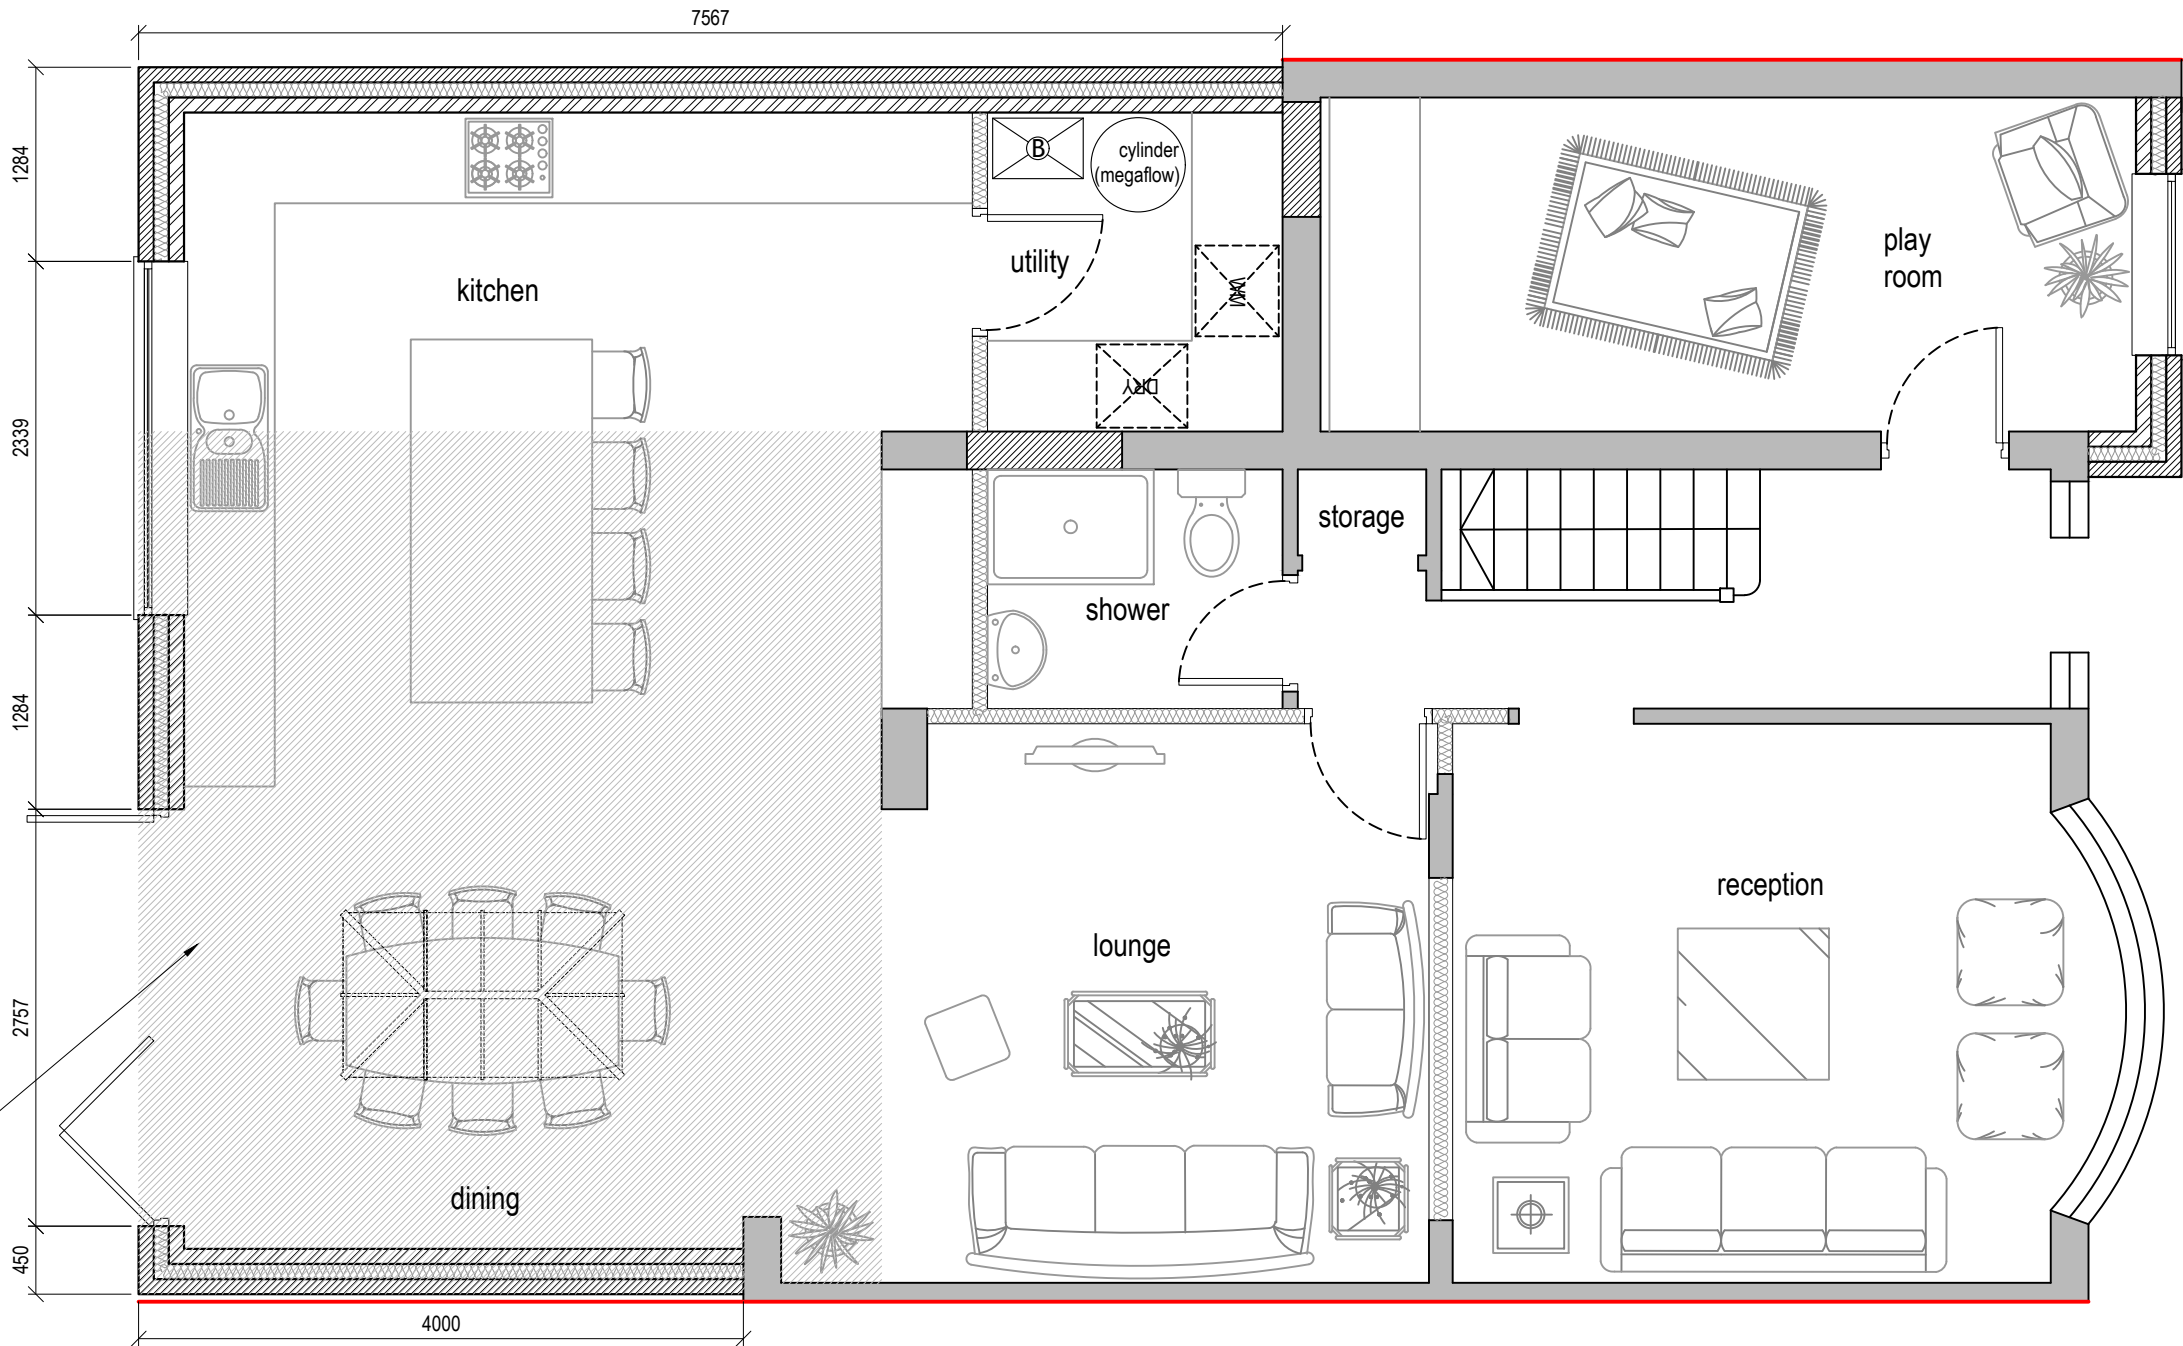 

Proposed Ground Floor Plan



4.0 m Rear Extension
Approved under Prior Approval
(Ref: 34179/APP/2020/1237)

Rev Date Comments



Dimensions to be verified on site
DO NOT SCALE FROM THIS DRAWING.
Any areas indicated on this drawing are for guidance only.
No responsibility is taken for their accuracy.

This drawing is the property of **V-DESIGN CAD Services Ltd** Copyright is reserved by them and the drawing is issued on the condition that it is not copied, reproduced, retained or disclosed to any unauthorized person, either wholly or in part without the consent in writing of **V-DESIGN CAD Services Ltd**

Email: vishal.p@vdesigncad.co.uk Mobile: 07971083395

Site Address:

44, The Fairway,
Ruislip,
HA4 0RY

Title:

Existing and Proposed Ground Floor Plans

Scale:

1:100, 1:50

Paper Size:

A3

Drawn By:

VP

Job Ref:

20025V

Date:

June 2020

Drawing No.

PL - 01