


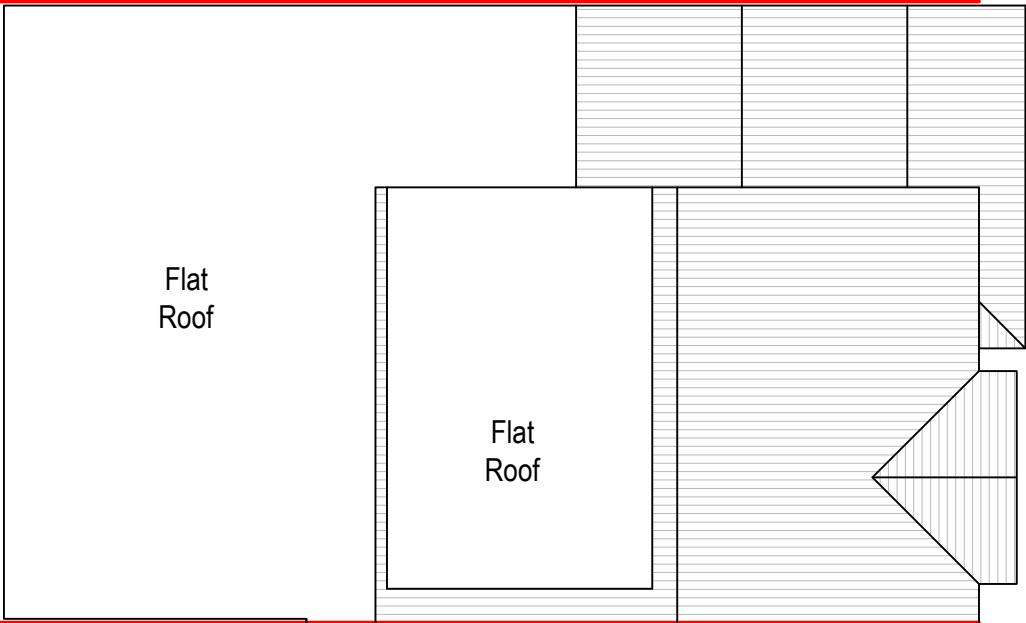


 


Existing Roof Plan

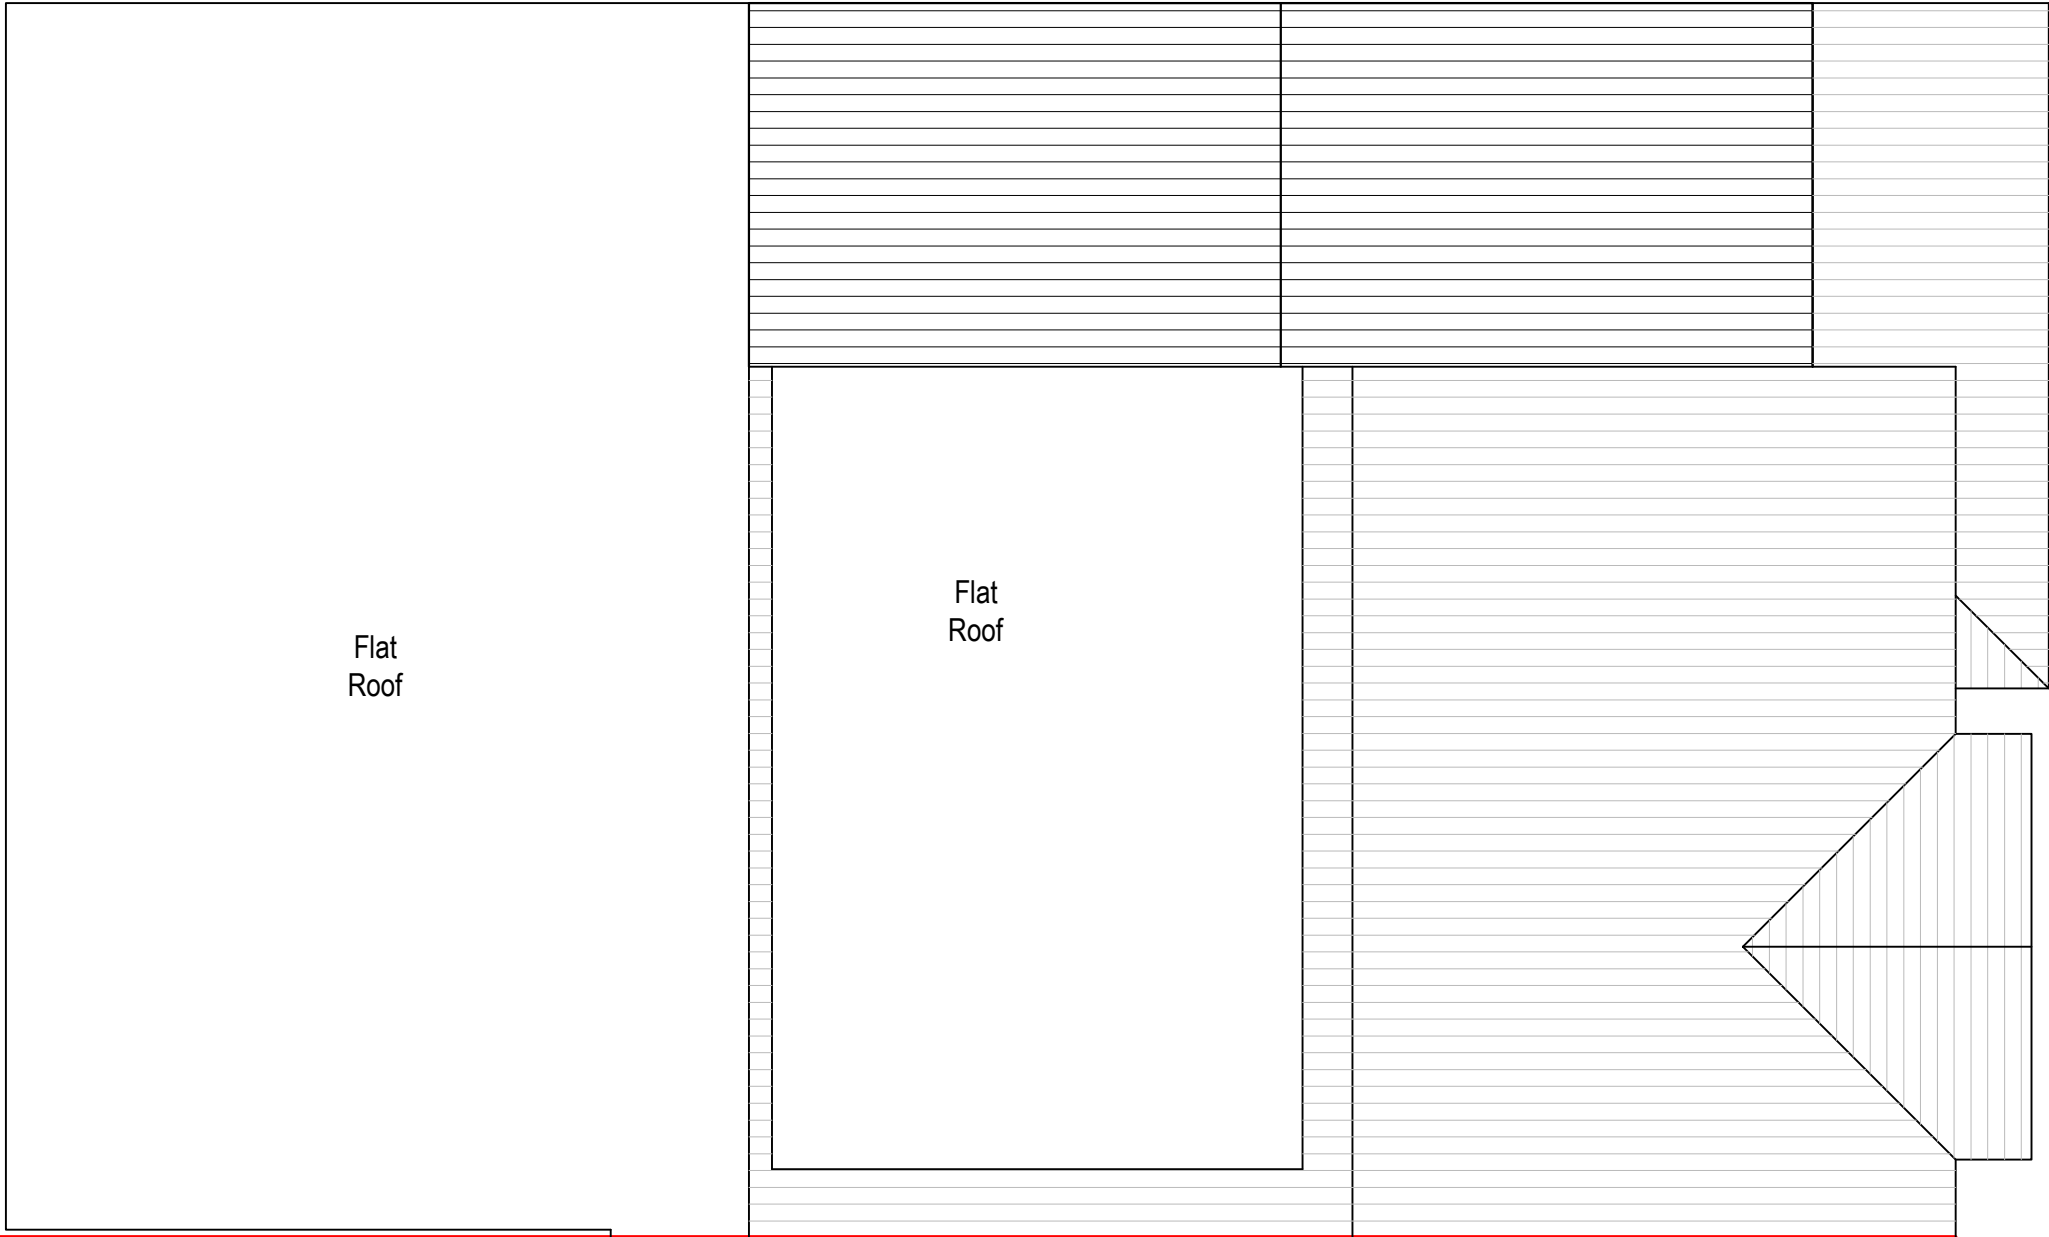

Proposed Roof Plan

 

Rev	Date	Comments
A	19/04/22	Amendments as required by the planning officer

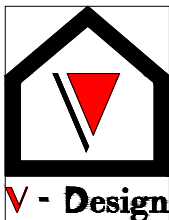

Dimensions to be verified on site
DO NOT SCALE FROM THIS DRAWING.
Any areas indicated on this drawing are for guidance only.
No responsibility is taken for their accuracy.


This drawing is the property of **V-DESIGN CAD Services Ltd** Copyright is reserved by them and the drawing is issued on the condition that it is not copied, reproduced, retained or disclosed to any unauthorized person, either wholly or in part without the consent in writing of **V-DESIGN CAD Services Ltd**

Email: vishal.p@vdesigncad.co.uk Mobile: 07971083395


Site Address:	Title:			Drawn By:	VP
44, The Fairway, Ruislip, HA4 0RY	Existing and Proposed Roof Plan			Job Ref:	20025V
	Scale:	1:100, 1:50		Date:	April 2022
	Paper Size:	A3		Drawing No.	PL - 06 Rev A




Block Plan

 

Proposed Extension @FFL

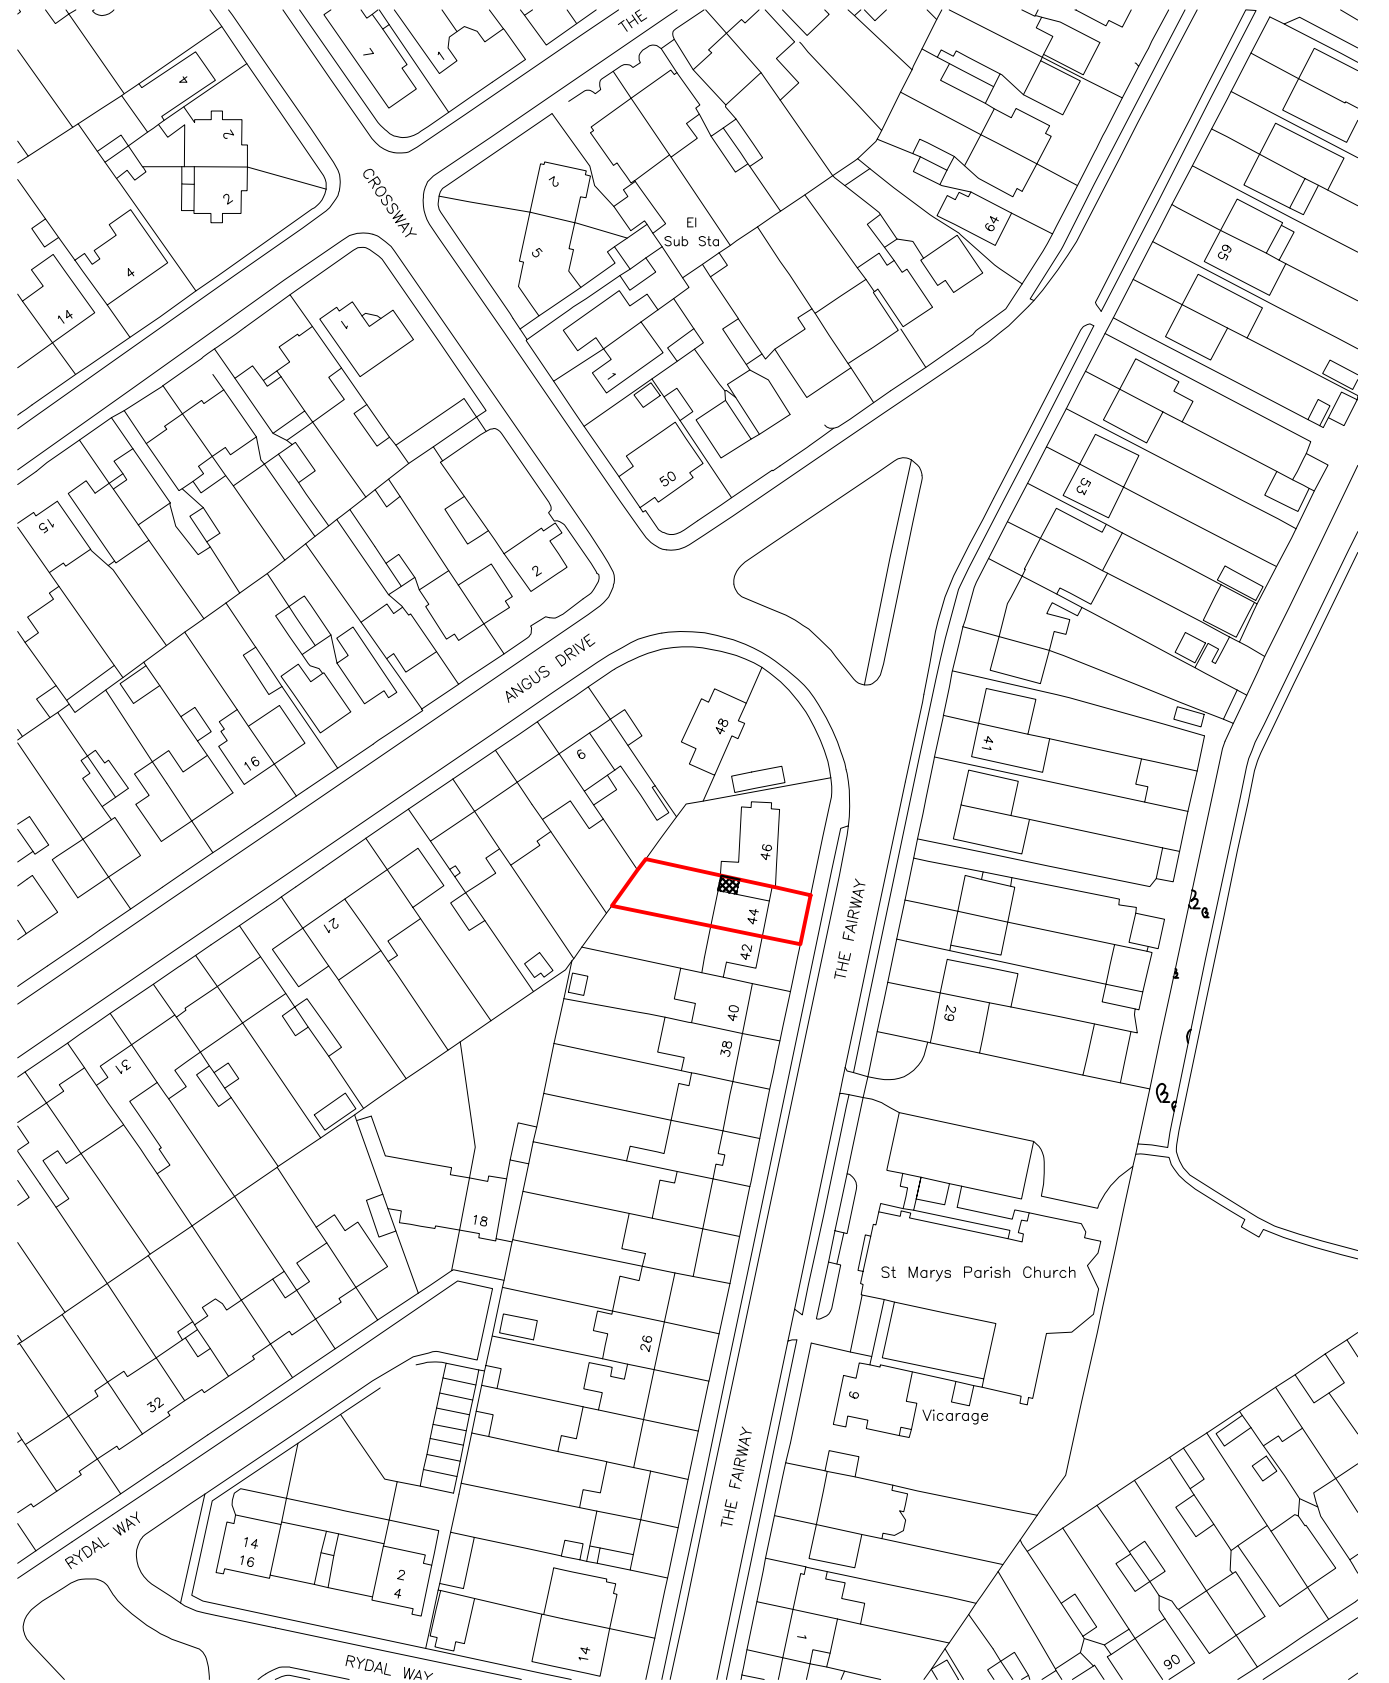

Site Location

 

Rev	Date	Comments
A	19/04/22	Amendments as required by the planning officer




Dimensions to be verified on site
DO NOT SCALE FROM THIS DRAWING.
Any areas indicated on this drawing are for guidance only.
No responsibility is taken for their accuracy.

This drawing is the property of **V-DESIGN CAD Services Ltd** Copyright is reserved by them and the drawing is issued on the condition that it is not copied, reproduced, retained or disclosed to any unauthorized person, either wholly or in part without the consent in writing of **V-DESIGN CAD Services Ltd**

Email: vishal.p@vdesigncad.co.uk Mobile: 07971083395


Site Address:		Title:		Drawn By: VP	
44, The Fairway, Ruislip, HA4 0RY		Block and Location Plan		Job Ref: 20025V	
				Date: April 2022	
				Drawing No. PL - 06 Rev A	
		Scale:	1:500, 1:1250	Paper Size:	A3

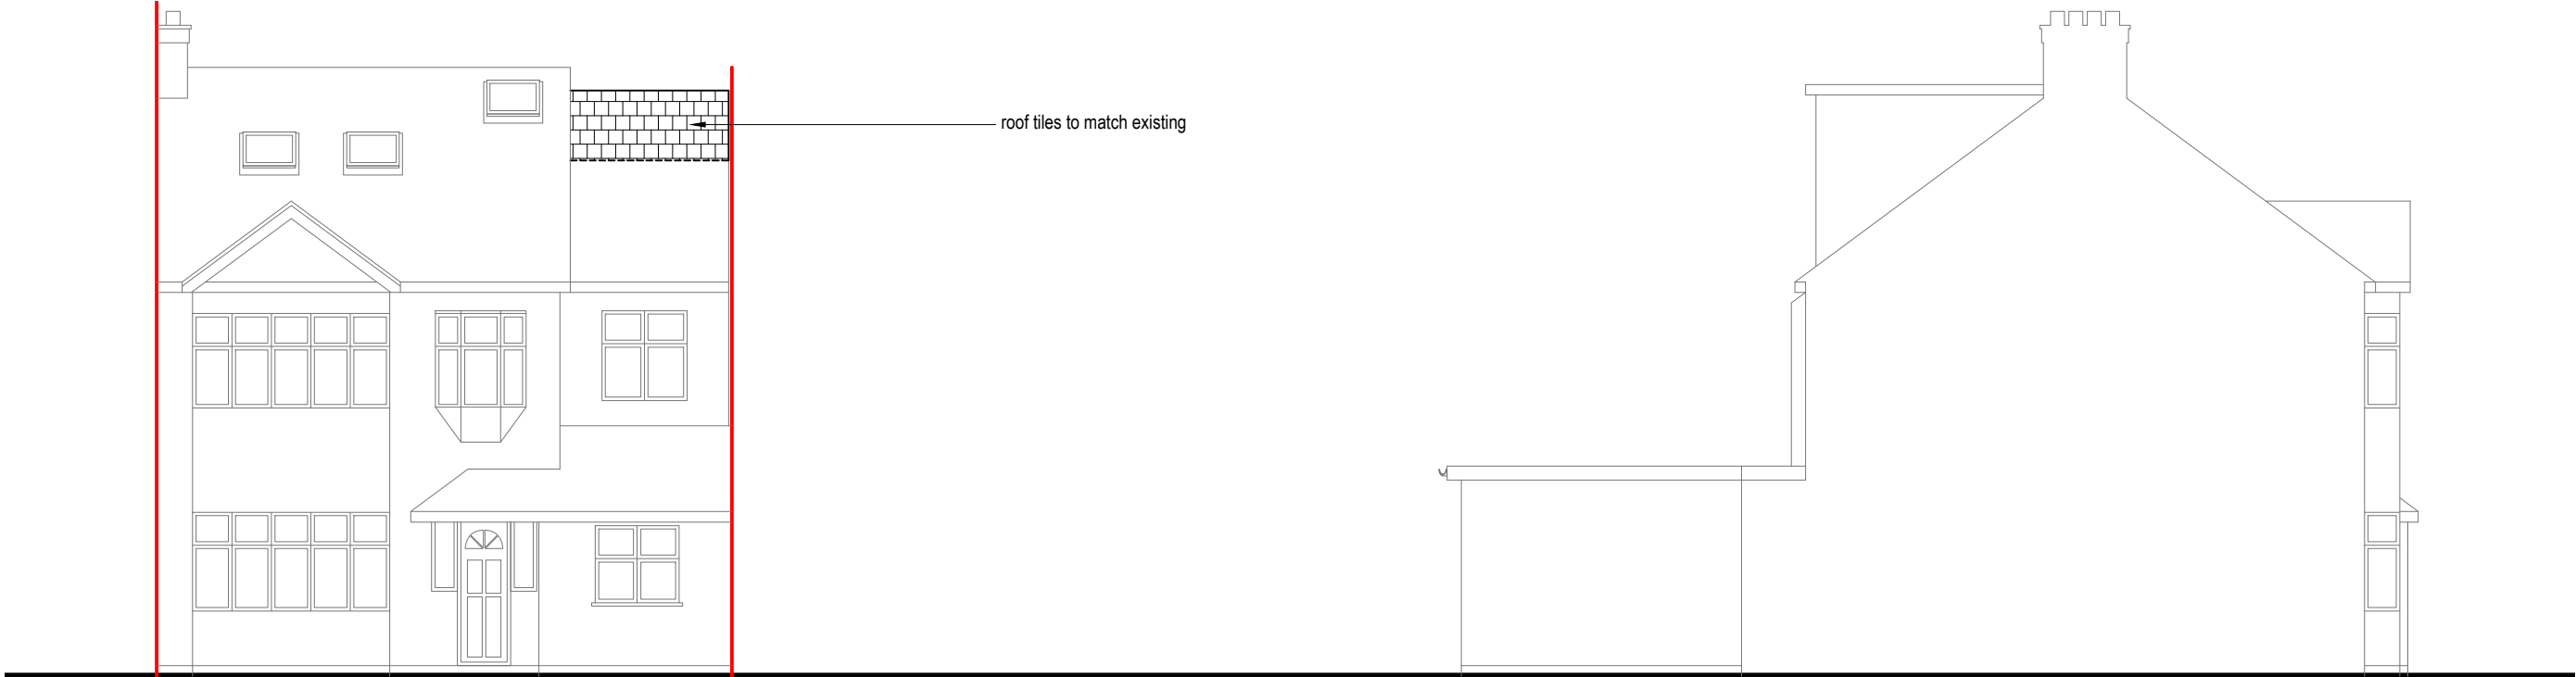

Front Elevation



Side Elevation

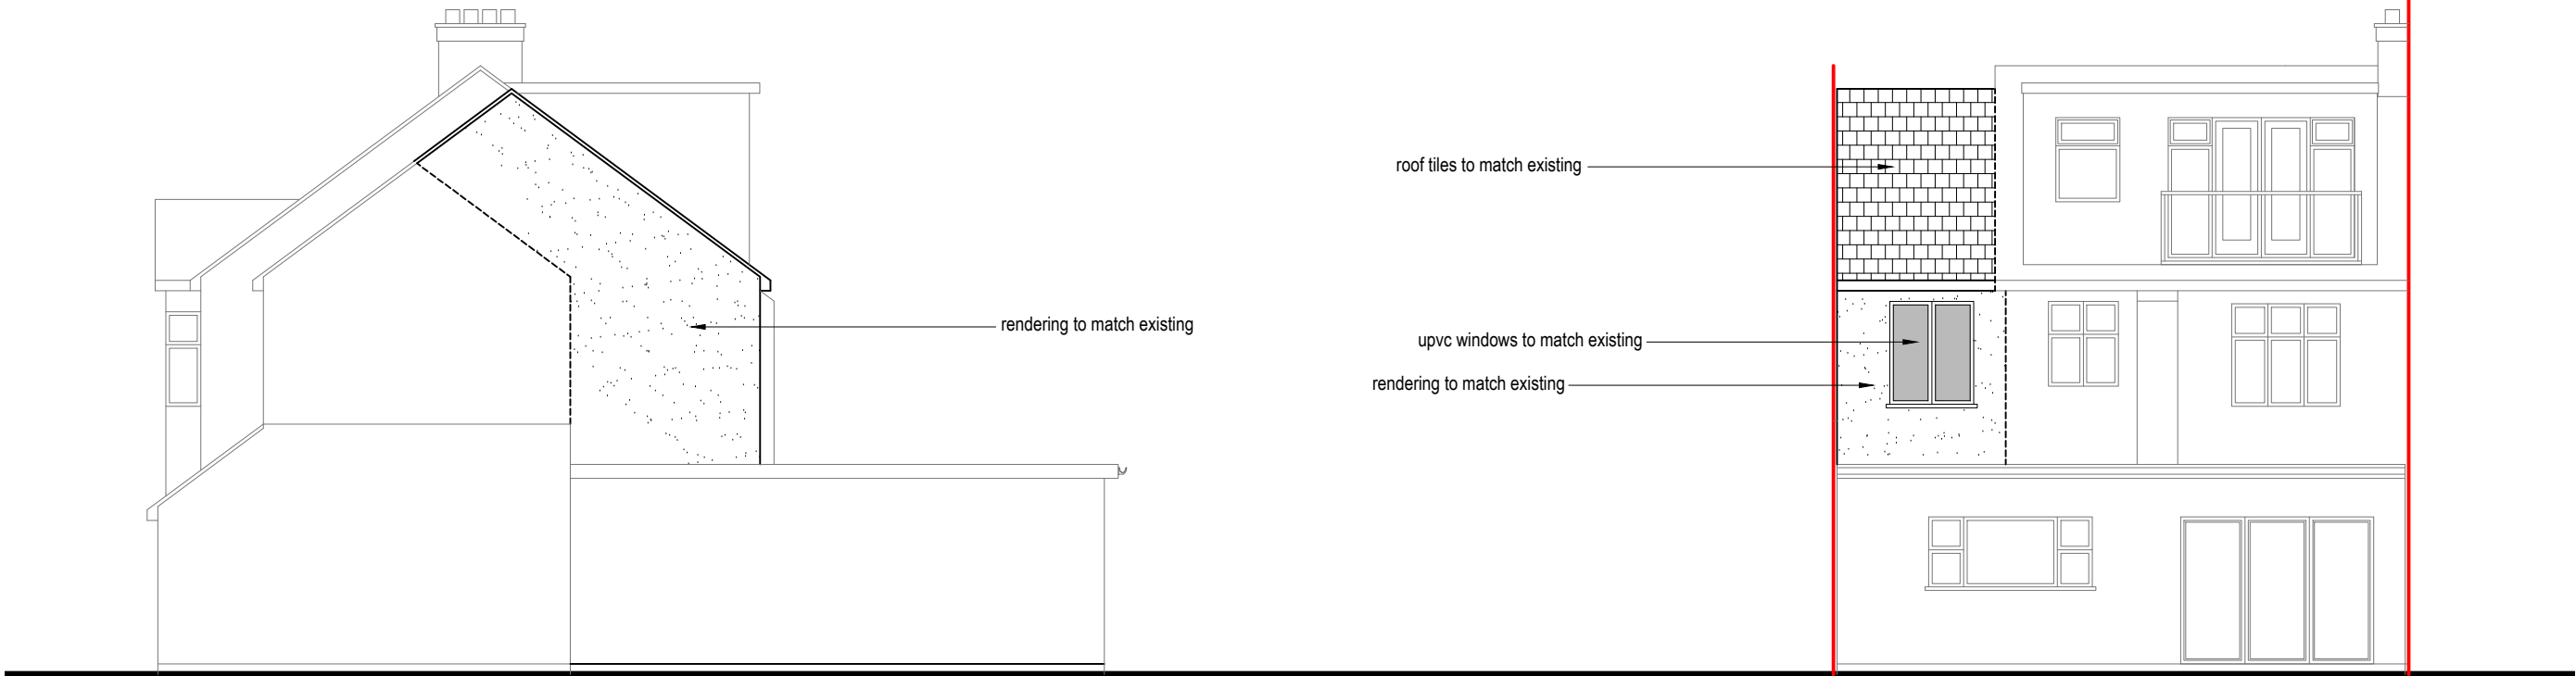

Front Elevation



Side Elevation



Rev	Date	Comments
A	19/04/22	Amendments as required by the planning officer



Dimensions to be verified on site
DO NOT SCALE FROM THIS DRAWING.
Any areas indicated on this drawing are for guidance only.
No responsibility is taken for their accuracy.

This drawing is the property of **V-DESIGN CAD Services Ltd** Copyright is reserved by them and the drawing is issued on the condition that it is not copied, reproduced, retained or disclosed to any unauthorized person, either wholly or in part without the consent in writing of **V-DESIGN CAD Services Ltd**

Email: vishal.p@vdesigncad.co.uk Mobile: 07971083395

Site Address:

44, The Fairway,
Ruislip,
HA4 0RY

Title:

Proposed Elevations


Scale:

1:100


Paper Size:

A3


Drawn By: VP
Job Ref: 20025V
Date: April 2022
Drawing No. PL - 06 Rev A

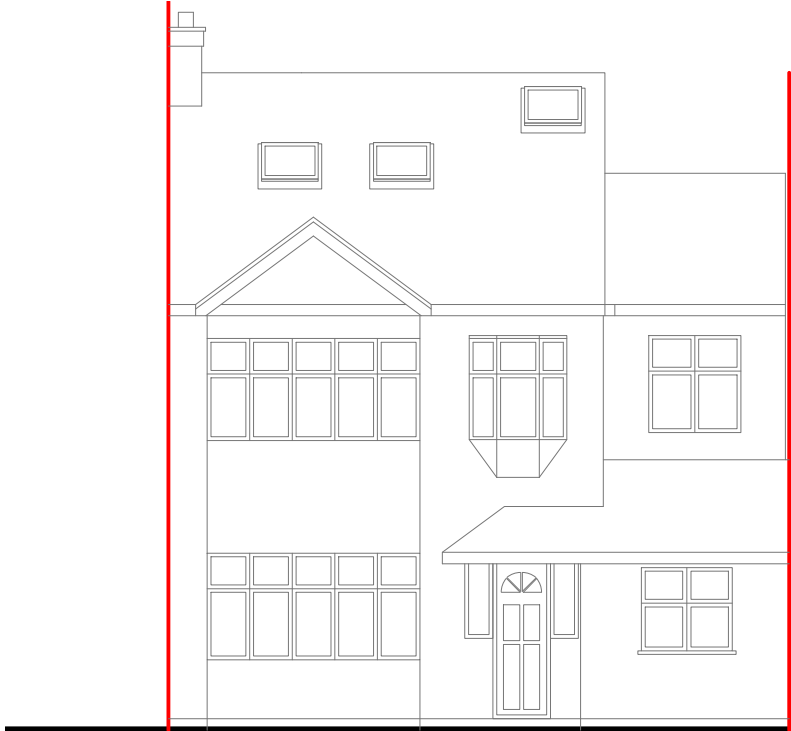



Front Elevation

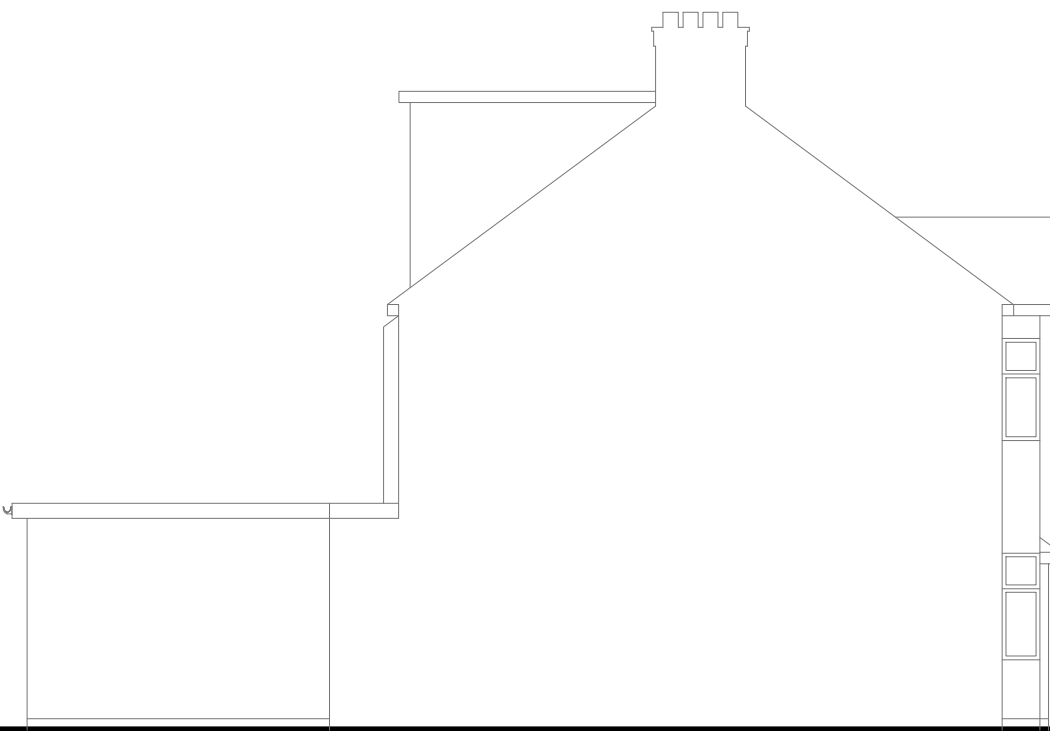

Side Elevation

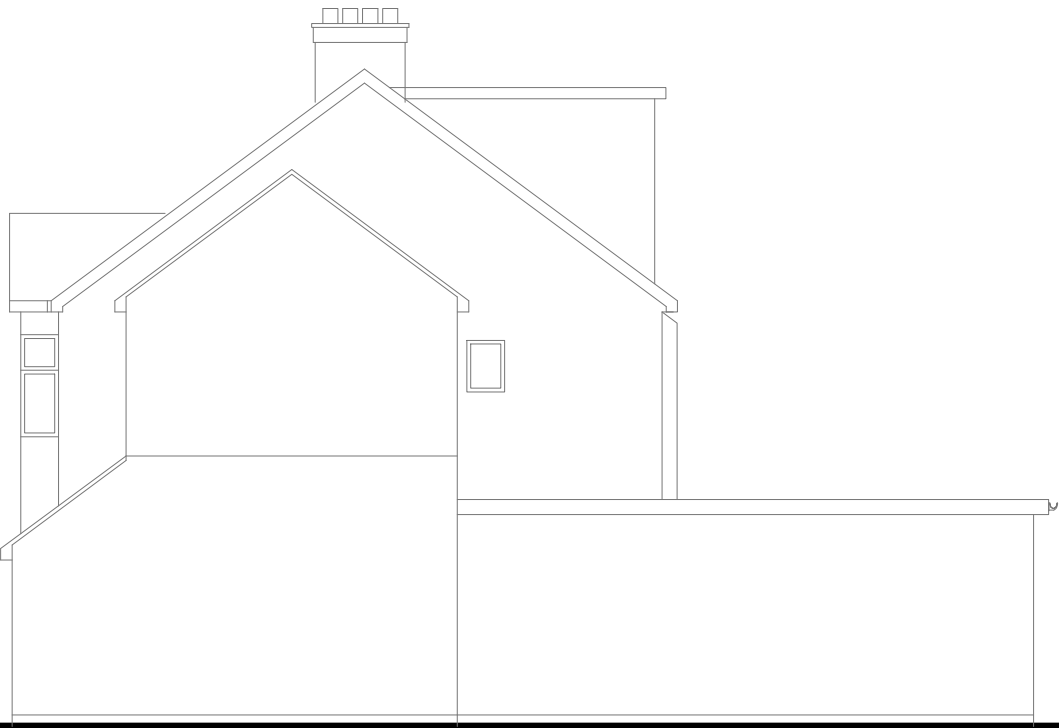


Front Elevation

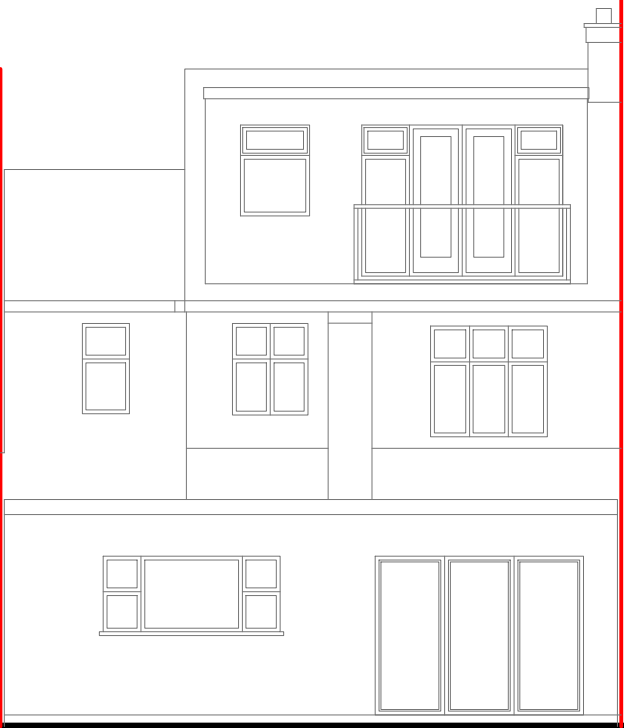 

Side Elevation



Rev	Date	Comments
A	19/04/22	Amendments as required by the planning officer

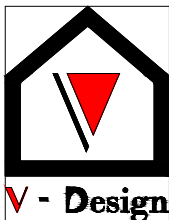

Dimensions to be verified on site
DO NOT SCALE FROM THIS DRAWING.
Any areas indicated on this drawing are for guidance only.
No responsibility is taken for their accuracy.

This drawing is the property of **V-DESIGN CAD Services Ltd** Copyright is reserved by them and the drawing is issued on the condition that it is not copied, reproduced, retained or disclosed to any unauthorized person, either wholly or in part without the consent in writing of **V-DESIGN CAD Services Ltd**

Email: vishal.p@vdesigncad.co.uk Mobile: 07971083395

Site Address:


44, The Fairway,
Ruislip,
HA4 0RY

Title:



Existing Elevations

Scale:	1:100	Paper Size:	A3
--------	-------	-------------	----



Drawn By:	VP
Job Ref:	20025V
Date:	April 2022
Drawing No.	PL - 06 Rev A

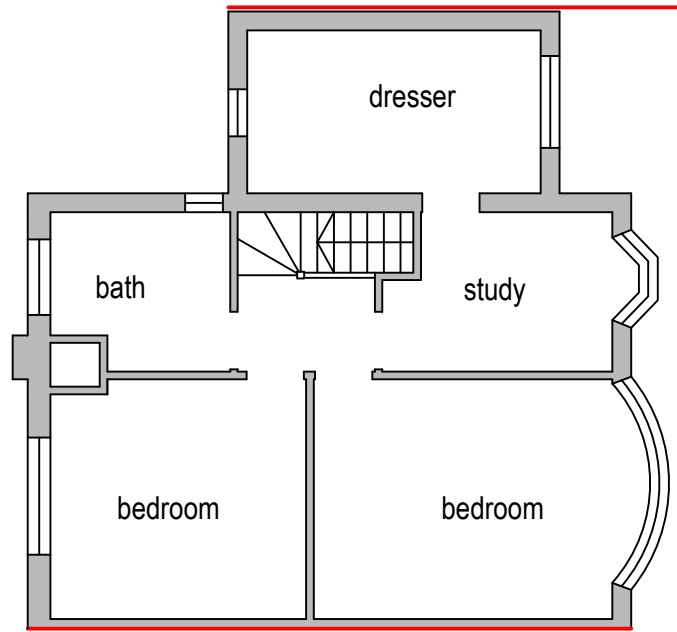

Existing First Floor Plan

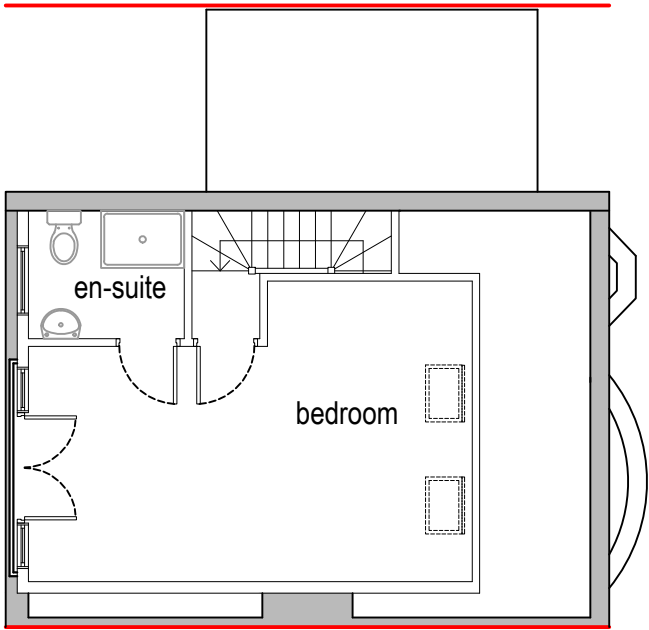 


Existing Loft Plan

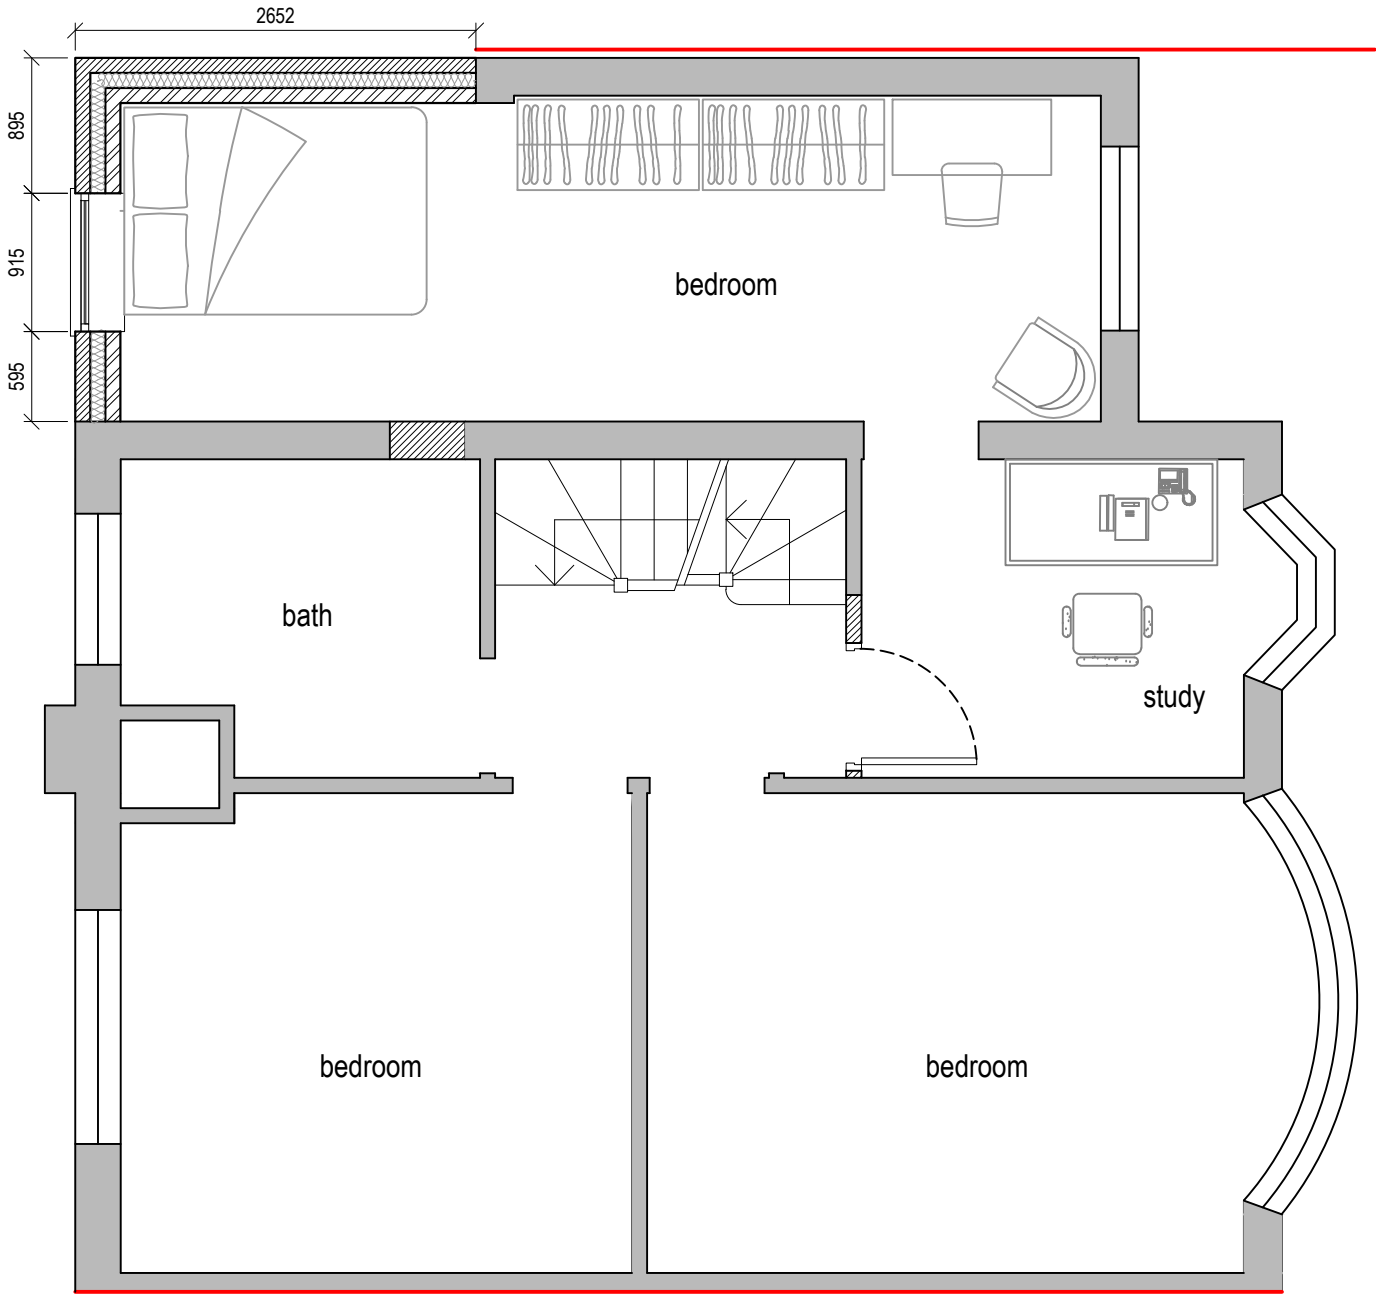 

Proposed First Floor Plan



Rev	Date	Comments
A	19/04/22	Amendments as required by the planning officer

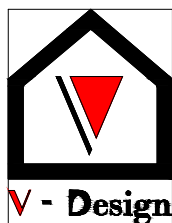

Dimensions to be verified on site
DO NOT SCALE FROM THIS DRAWING.
Any areas indicated on this drawing are for guidance only.
No responsibility is taken for their accuracy.

This drawing is the property of **V-DESIGN CAD Services Ltd** Copyright is reserved by them and the drawing is issued on the condition that it is not copied, reproduced, retained or disclosed to any unauthorized person, either wholly or in part without the consent in writing of **V-DESIGN CAD Services Ltd**


Email: vishal.p@vdesigncad.co.uk Mobile: 07971083395

Site Address:

44, The Fairway,
Ruislip,
HA4 0RY

Title:			
Existing First Floor & Loft and Proposed First Floor Plan			
Scale:	1:100, 1:50	Paper Size:	A3

Drawn By:	VP
Job Ref:	20025V
Date:	April 2022
Drawing No.	PL - 06 Rev A

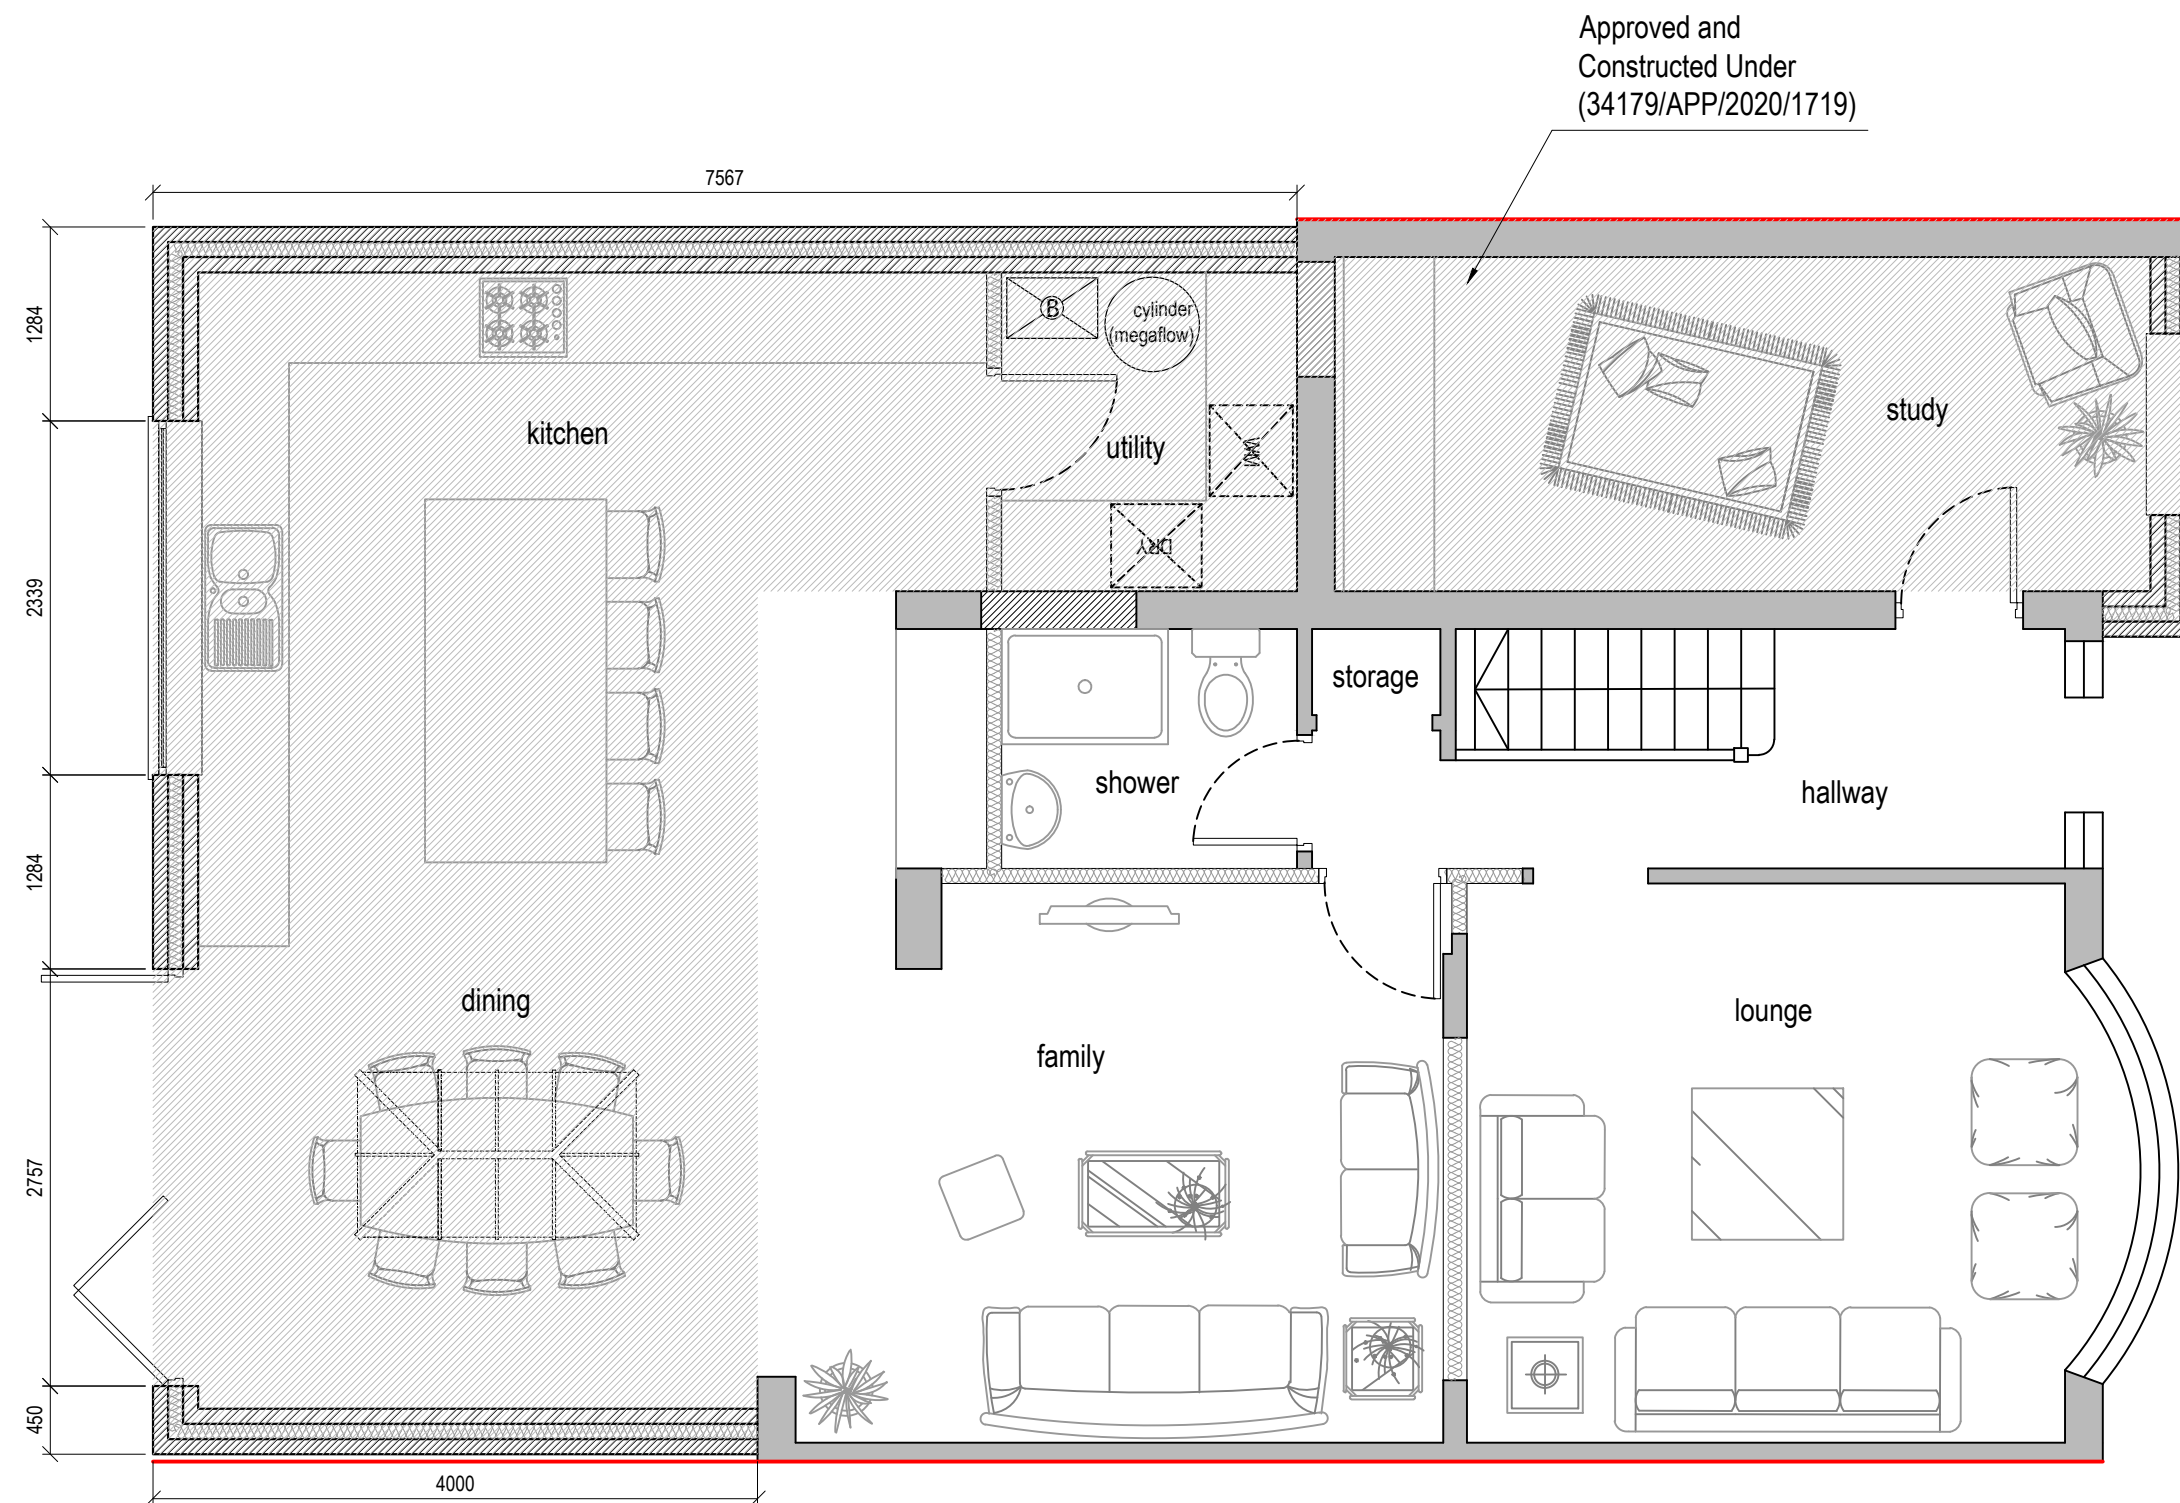

Existing Ground Floor Plan



Rev	Date	Comments
A	19/04/22	Amendments as required by the planning officer

 V - Design	Dimensions to be verified on site DO NOT SCALE FROM THIS DRAWING. Any areas indicated on this drawing are for guidance only. No responsibility is taken for their accuracy. This drawing is the property of V-DESIGN CAD Services Ltd Copyright is reserved by them and the drawing is issued on the condition that it is not copied, reproduced, retained or disclosed to any unauthorized person, either wholly or in part without the consent in writing of V-DESIGN CAD Services Ltd Email: vishal.p@vdesigncad.co.uk Mobile: 07971083395	Site Address:		Title:		Drawn By: VP	
		44, The Fairway, Ruislip, HA4 0RY		Existing and Ground Floor Plan		Job Ref: 20025V	
				Scale: 1:50	Paper Size: A3	Date: April 2022	
						Drawing No. PL - 06 Rev A	