




Notes:
All dimensions should be checked with a site survey.
Drawings are subject to statutory authority approval and are to be used for the purpose of planning.
Structural calculations and drawings to be supplied by a structural engineer.

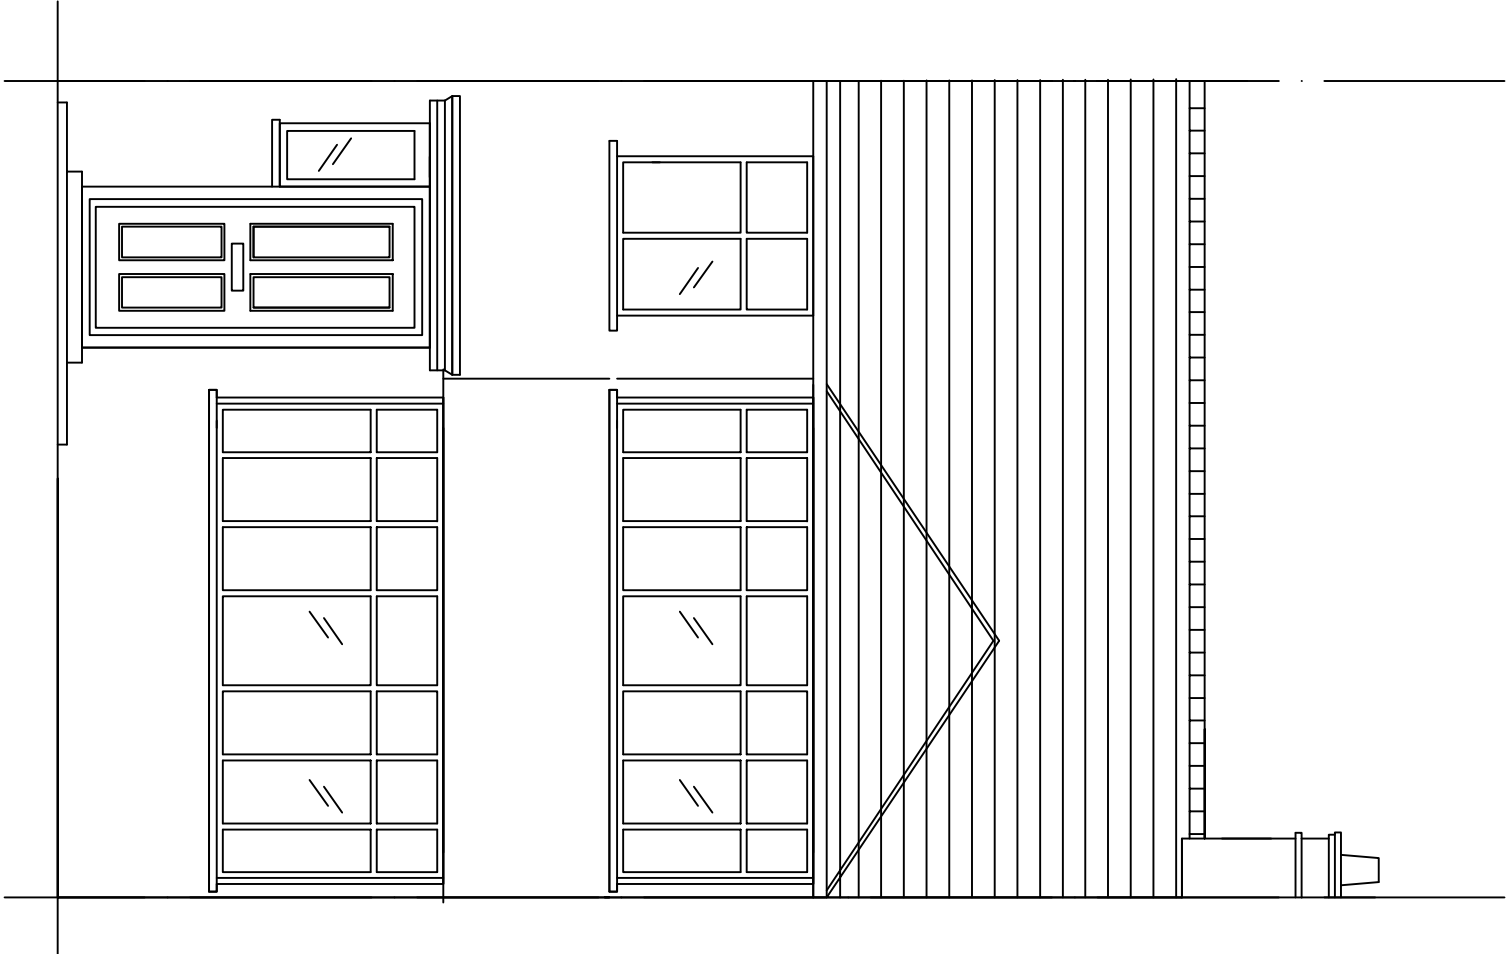


Front Elevation

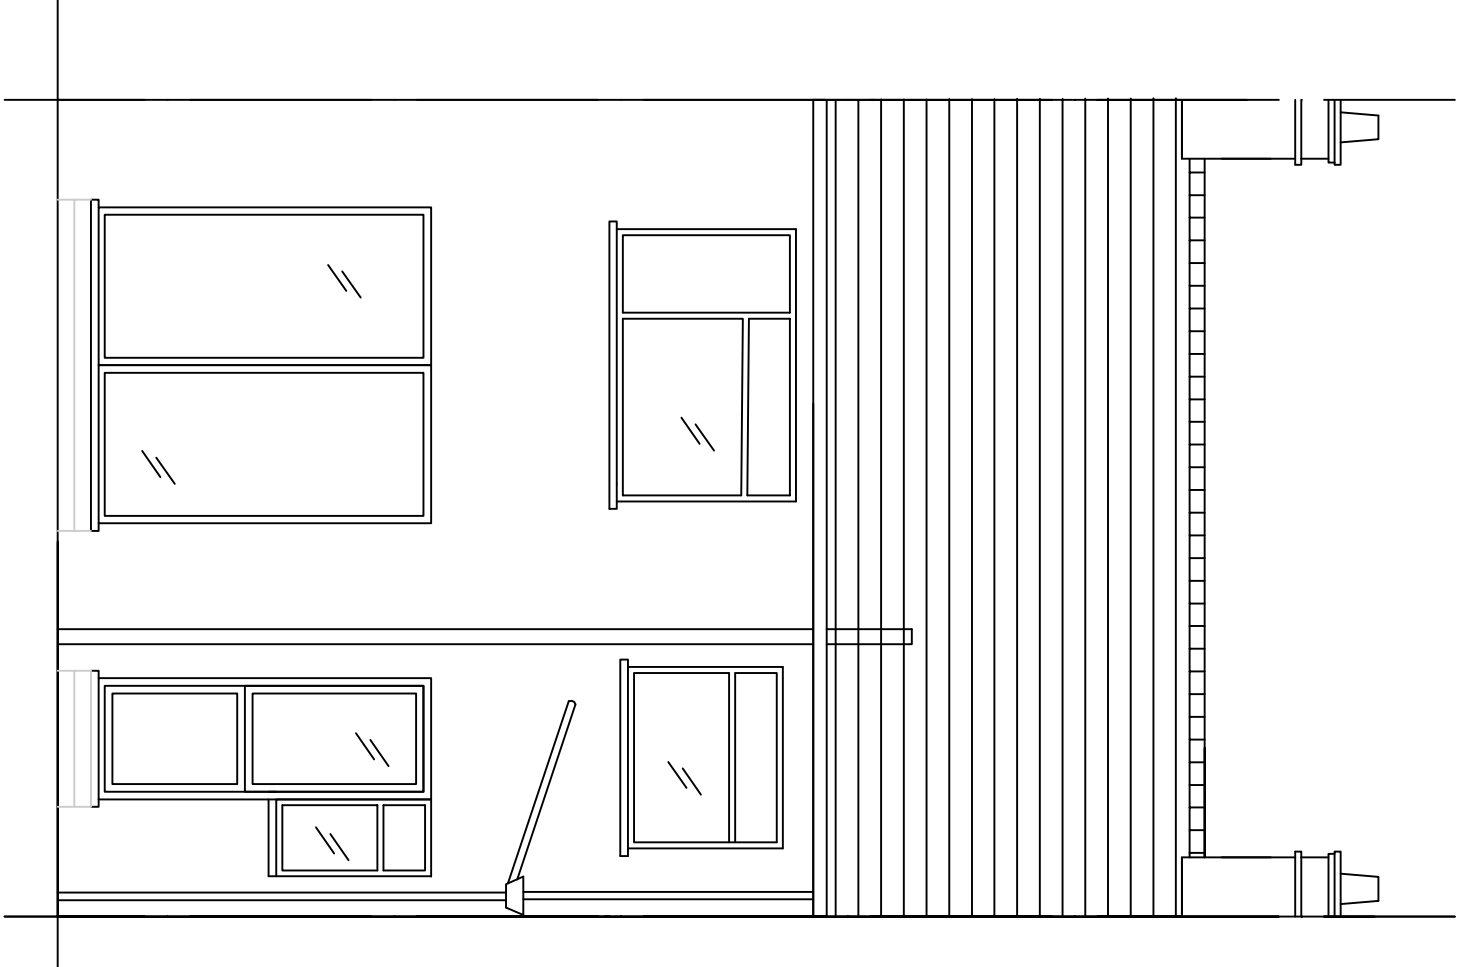


Rear Elevation

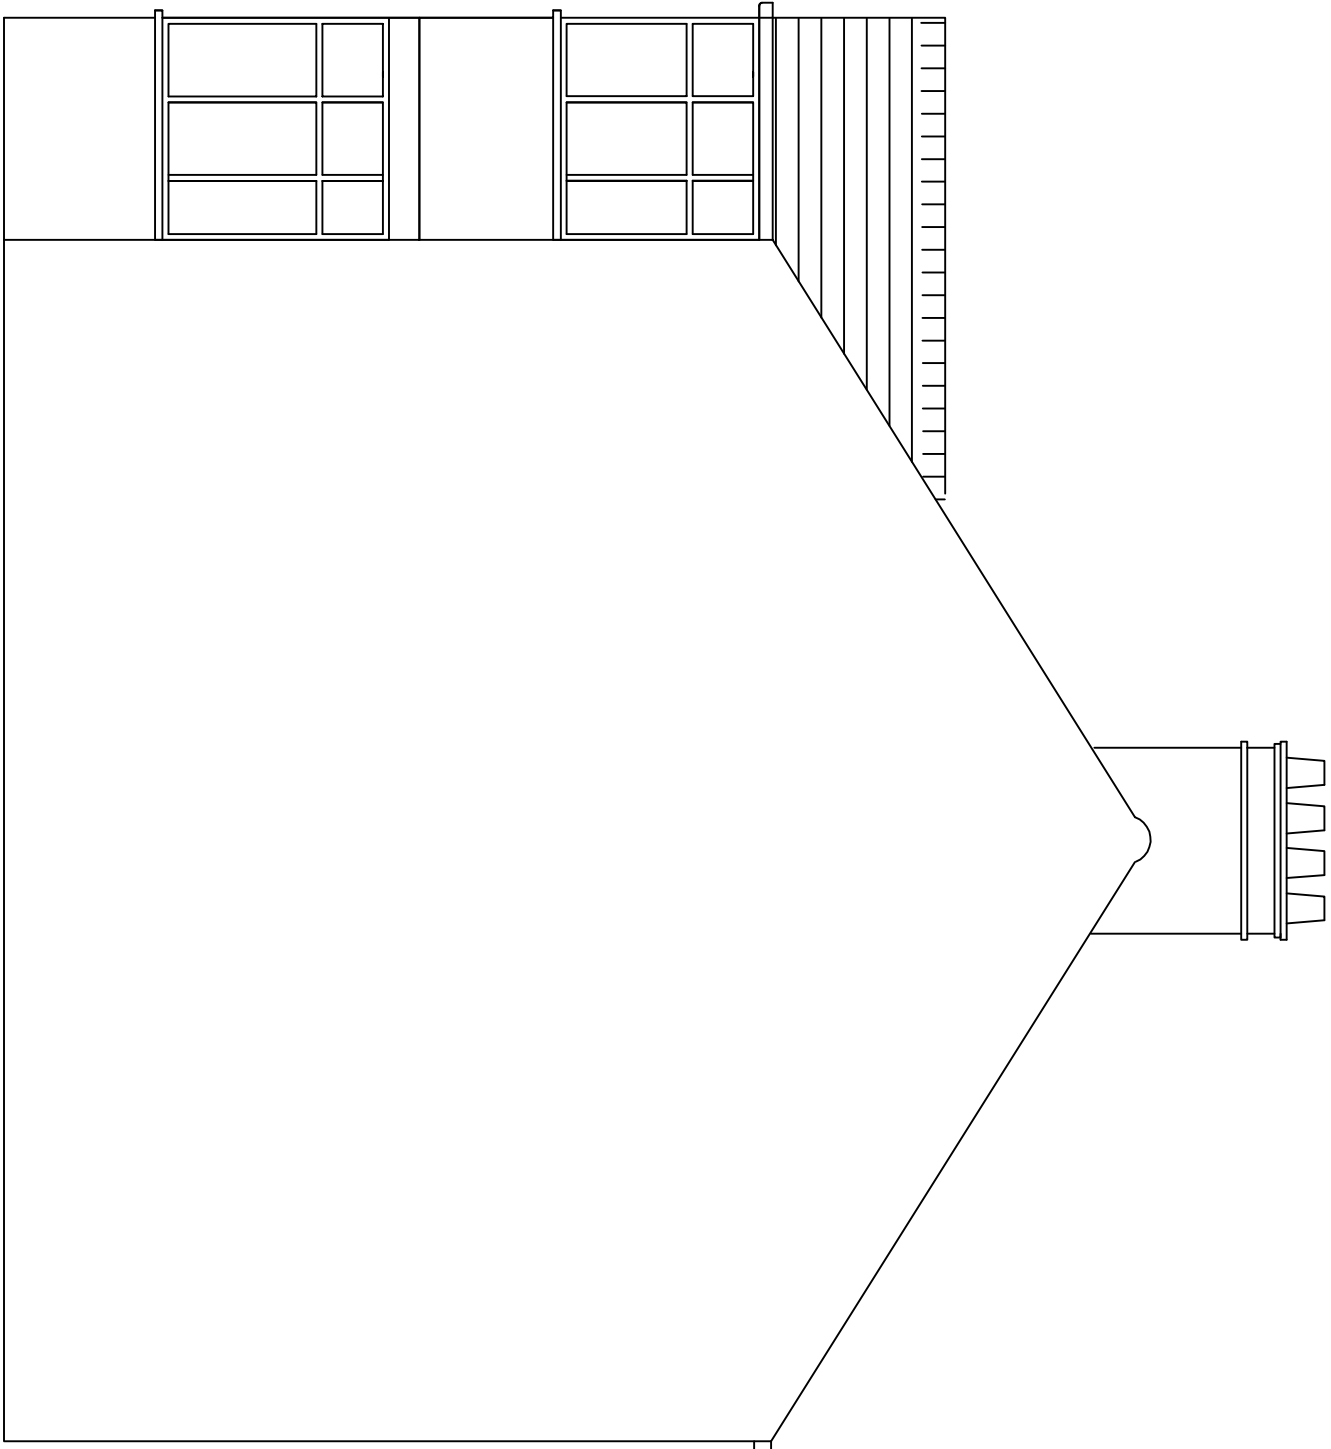


Side Elevation

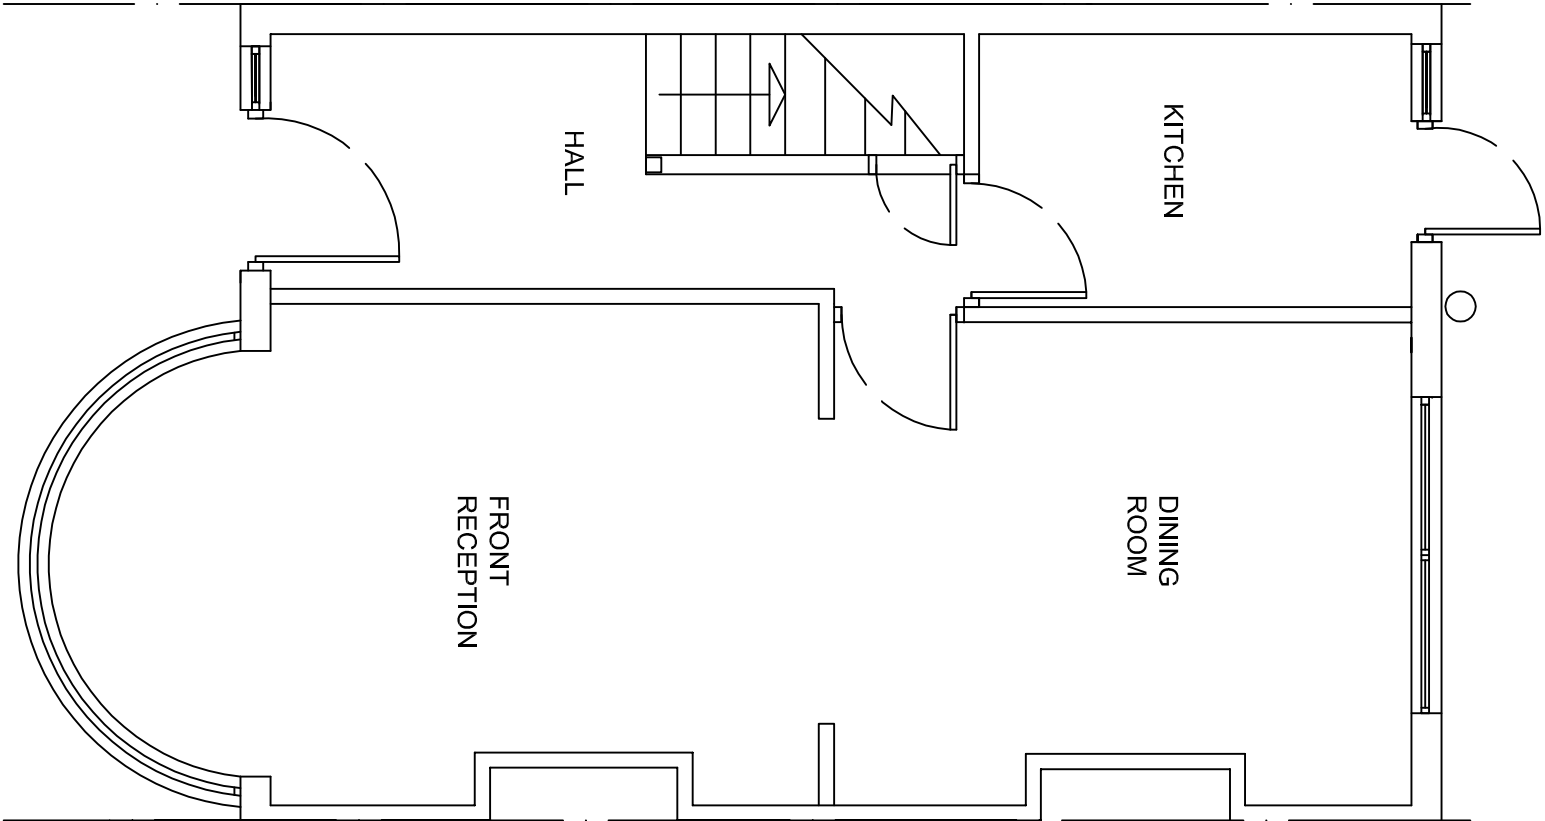

Existing ground floor plan

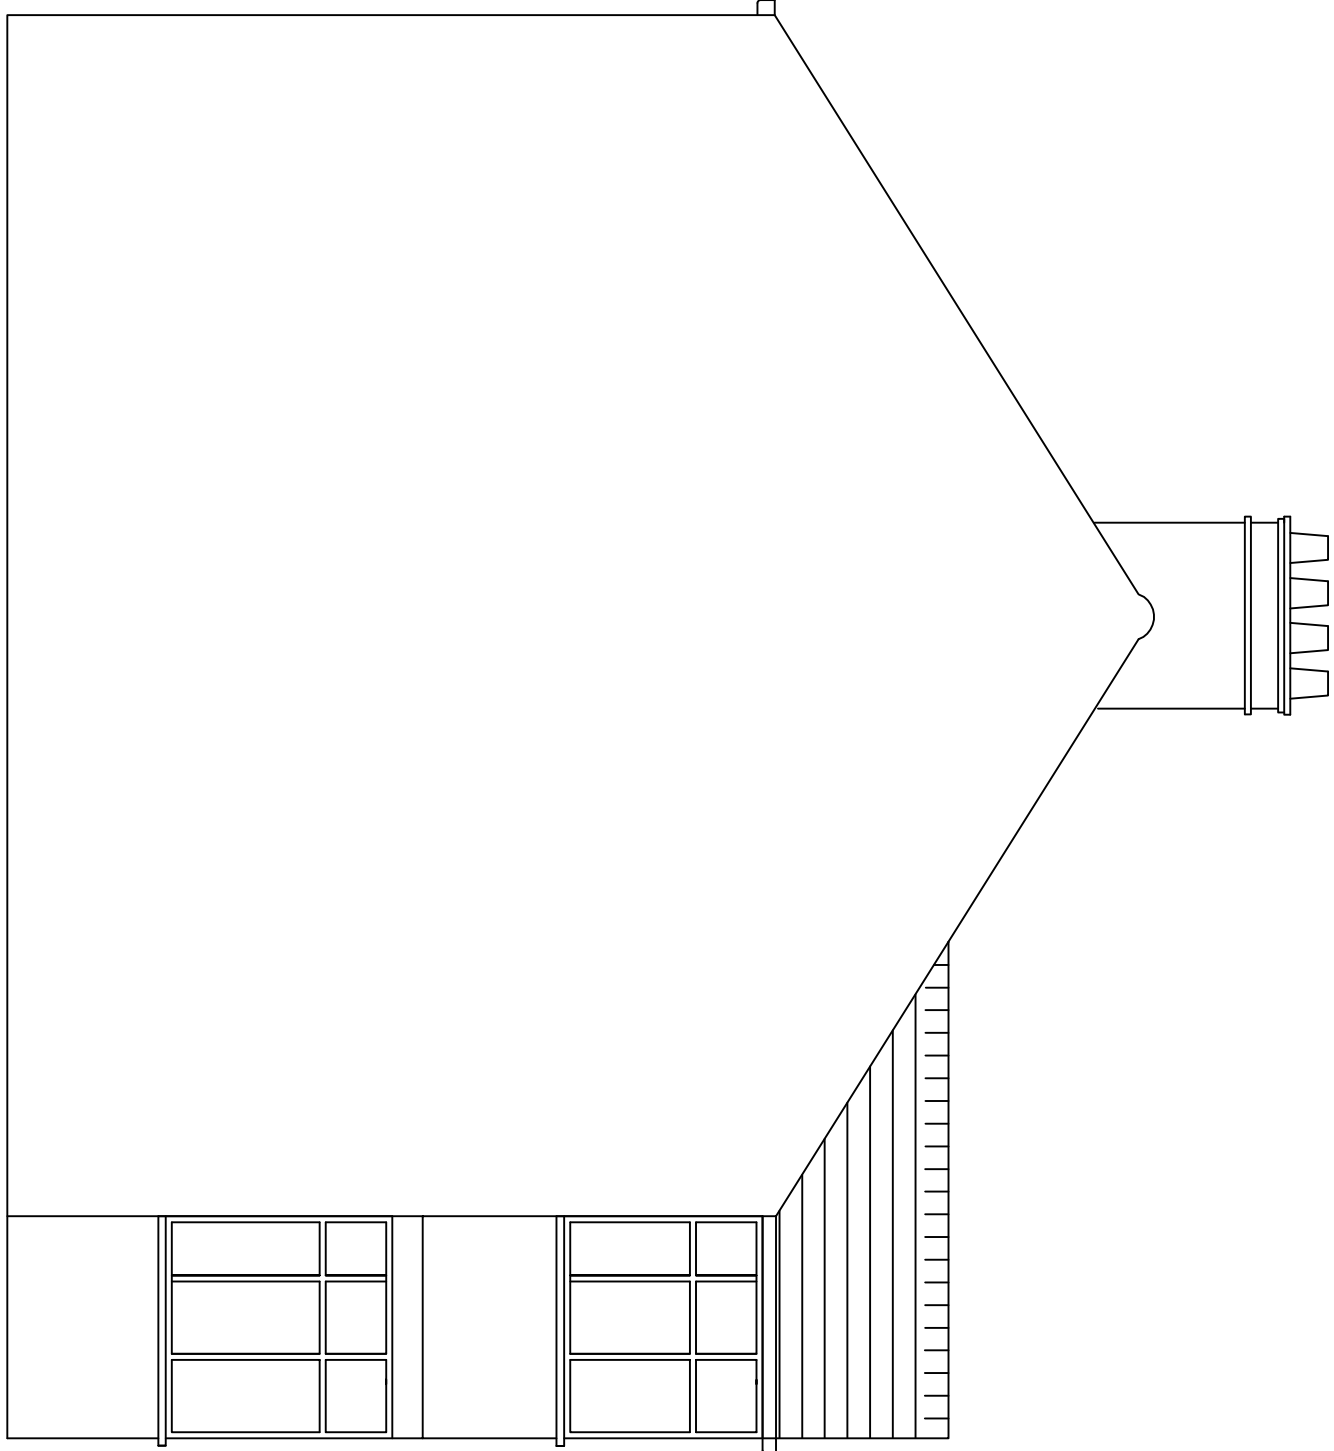

Side Elevation

 

METRES

Client : MR & MRS COOPER
29 MOUNT PARK ROAD
PINNER
MIDDLESEX
HA5 2JS
Drawing Title: EXISTING PLANS
SCALE: 1:50 @ A1
Drawn by: ML
Drawing no: 204 rev A
Date: 26.08.2021