



Notes:
All dimensions should be checked with a site survey.

Drawings are subject to statutory authority approval and are to be used for the purpose of planning.


Structural calculations and drawings to be supplied by a structural engineer.

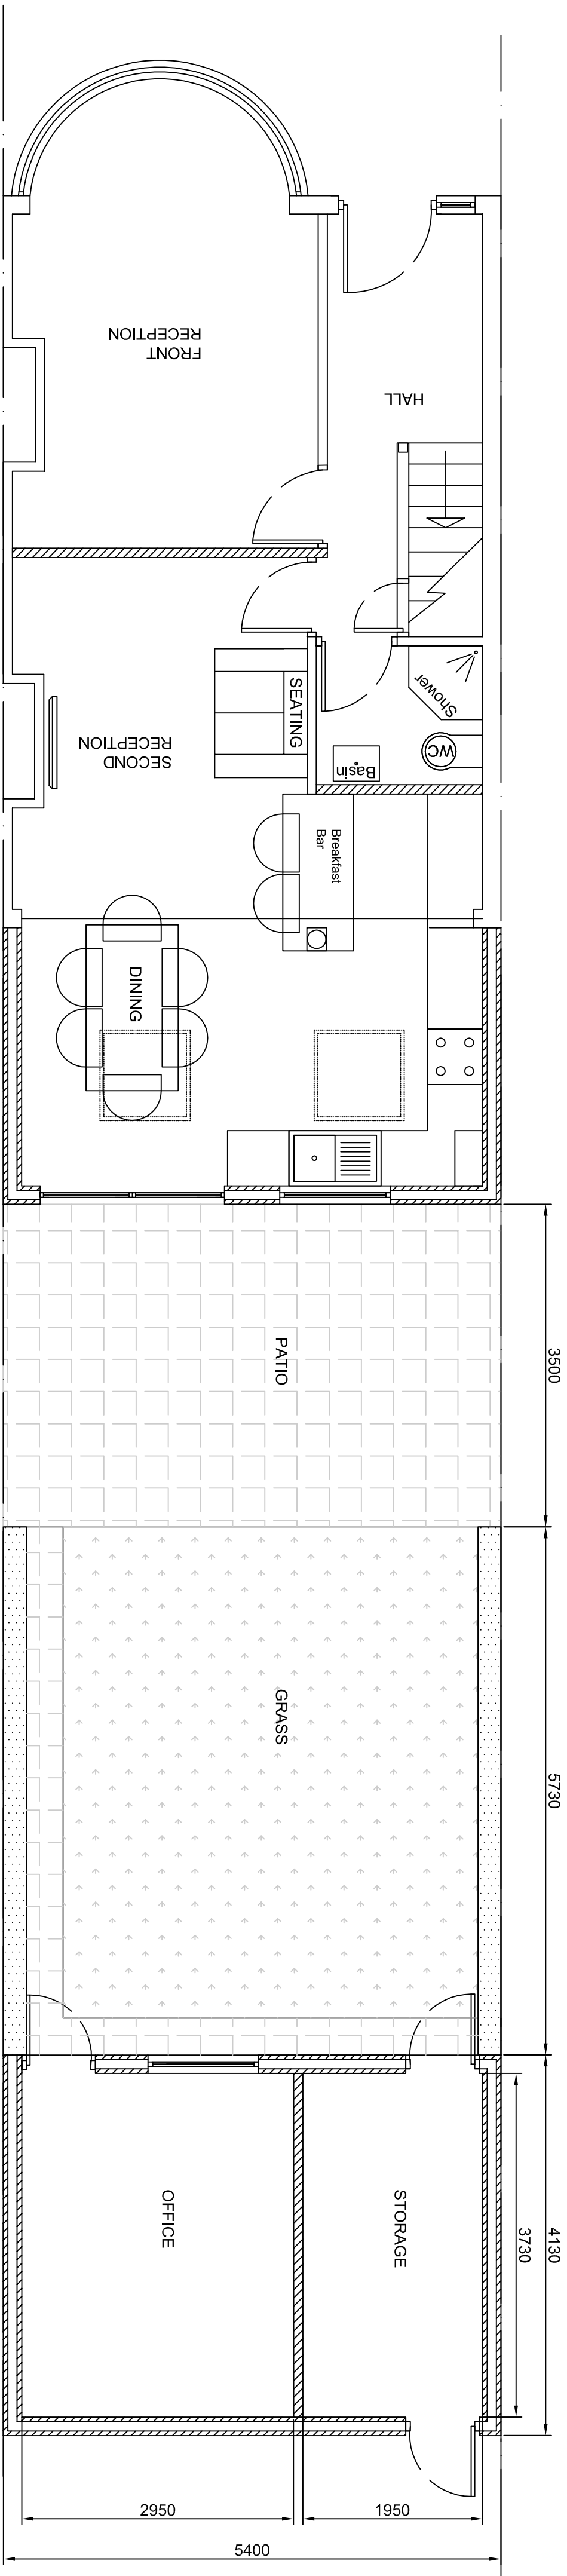

Proposed Plan

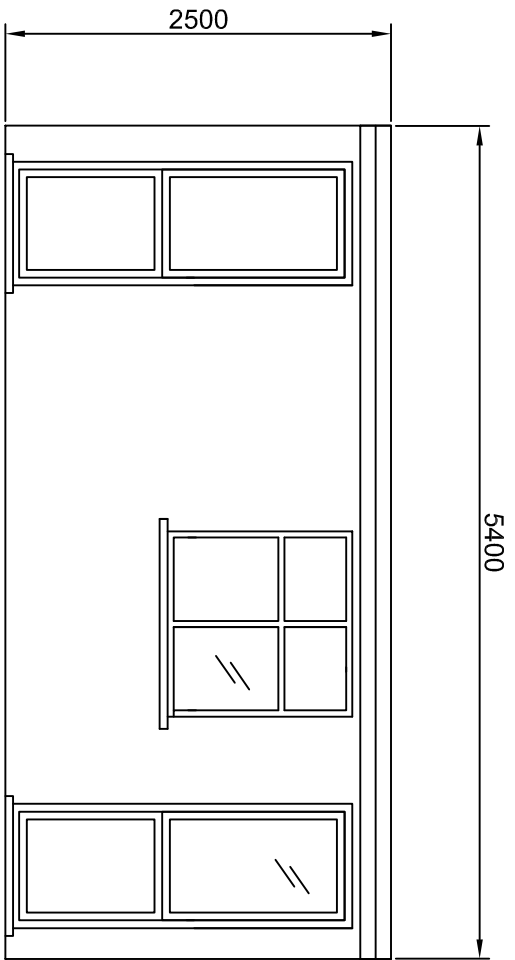

Proposed Front Elevation of Garage

 

Proposed Rear Elevation of Garage

Client :
MR & MRS COOPER
29 MOUNT PARK ROAD
PINNER
MIDDLESEX
HA52JS

Drawing Title:
PROPOSED PLANS OF
GARAGE

SCALE: 1:50 @ A1
Drawn by: ML
Drawing no: 201 rev A
Date: 26.08.2021

