



Notes:
All dimensions should be checked with a site survey.

Drawings are subject to statutory authority approval and are to be used for the purpose of planning.


Structural calculations and drawings to be supplied by a structural engineer.

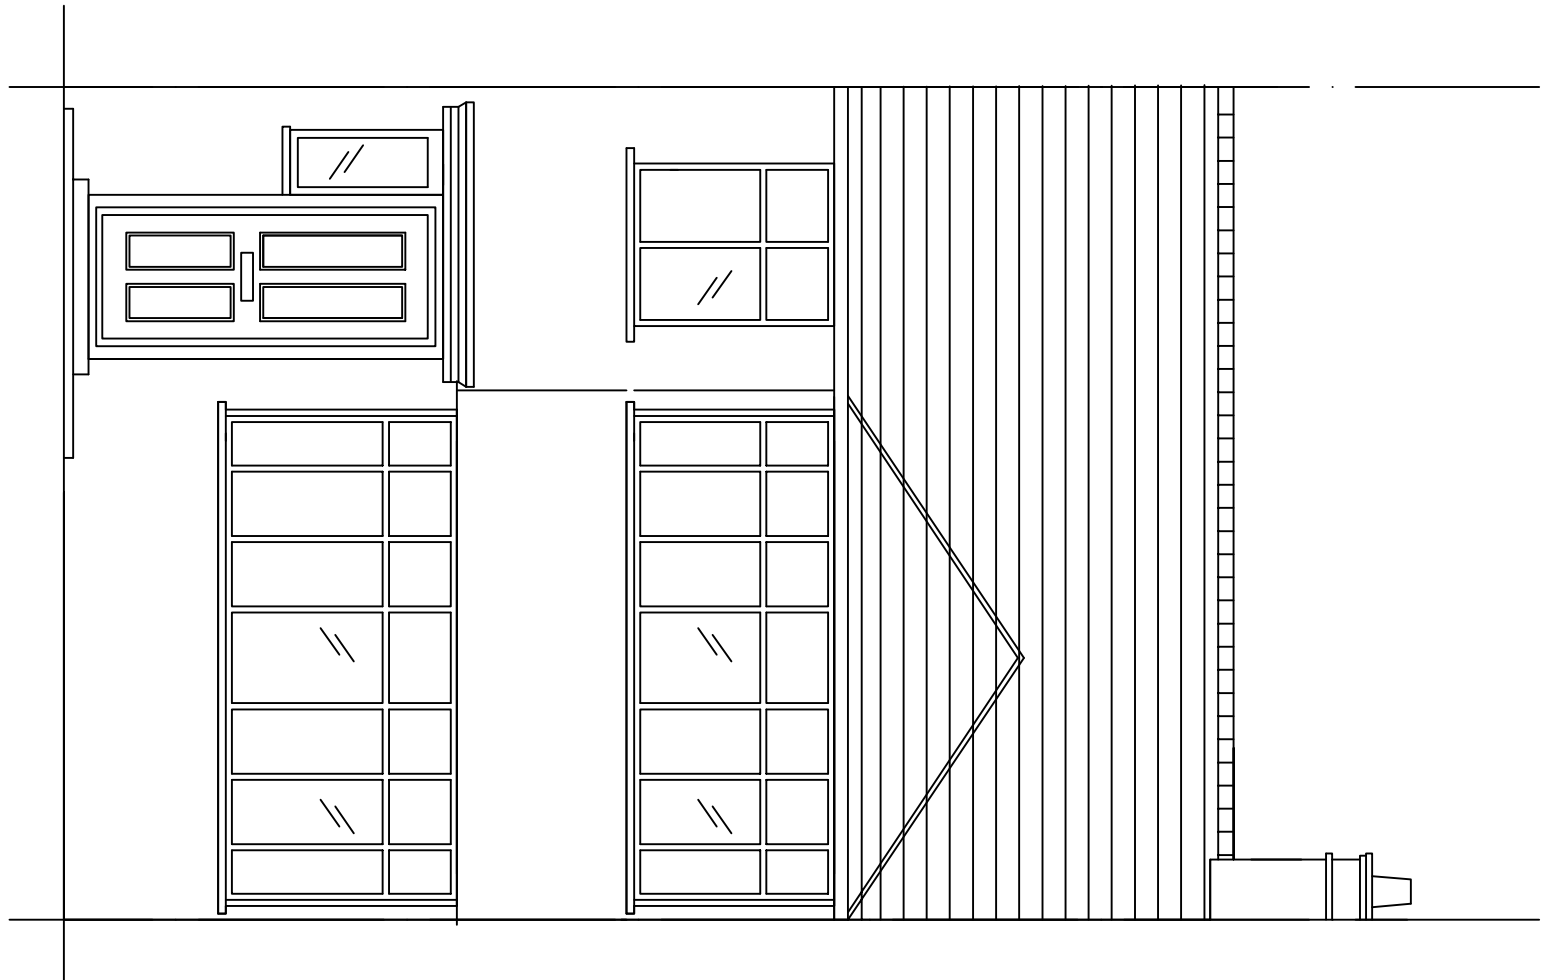


Proposed Front Elevation

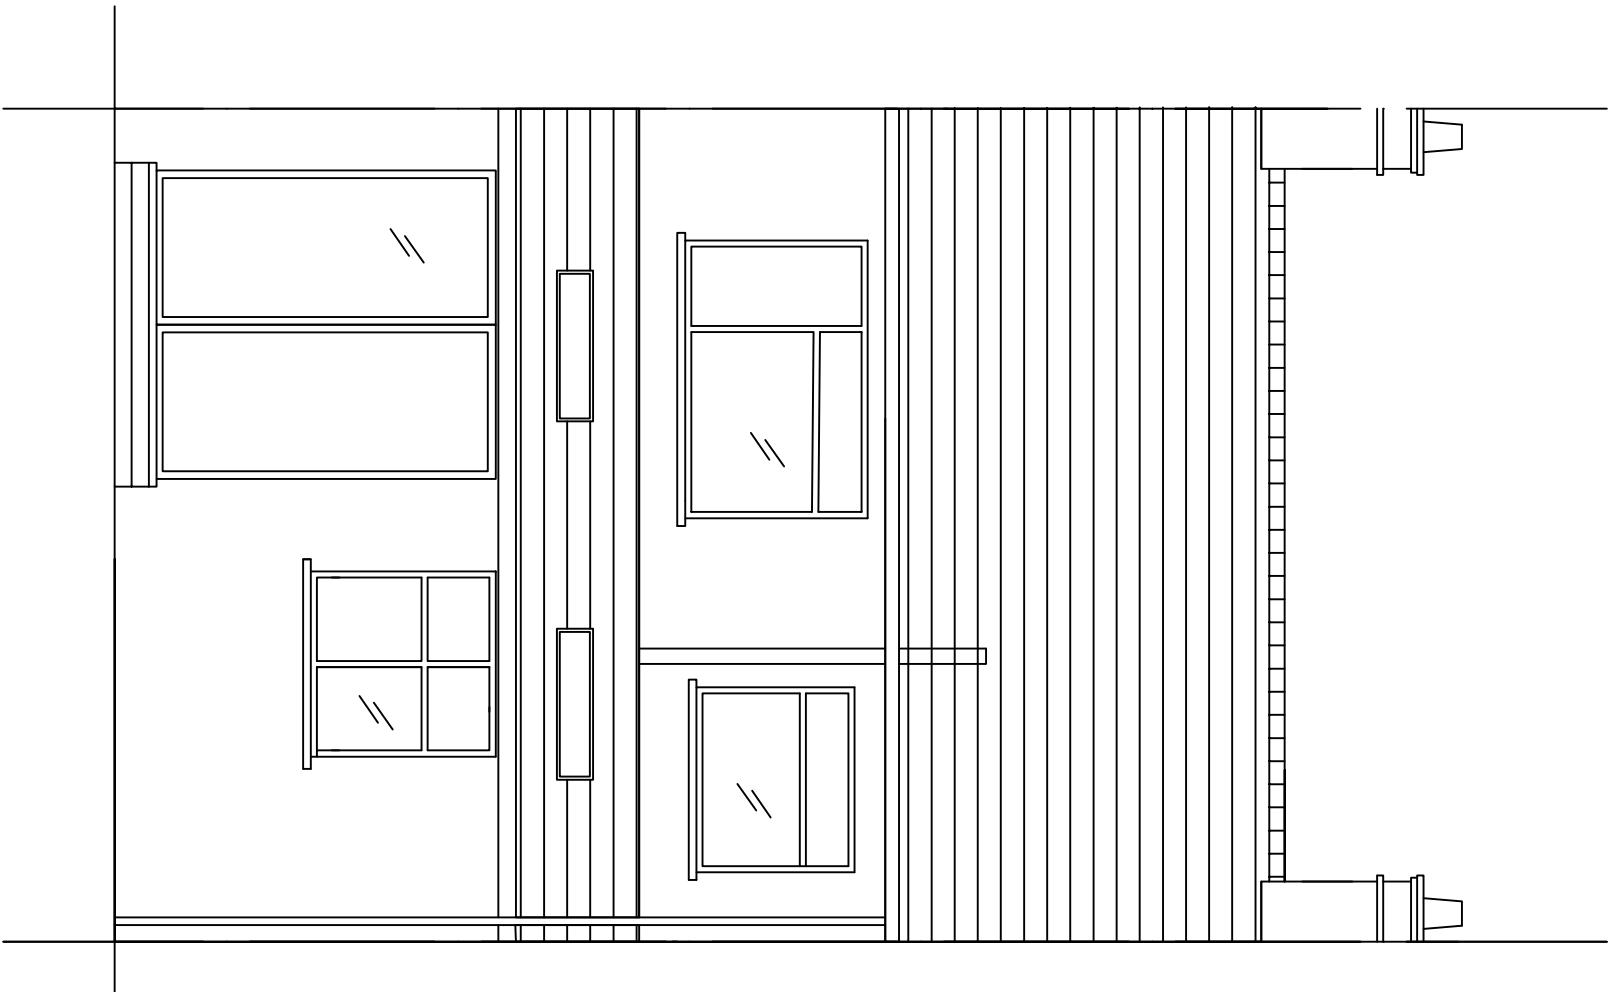


Proposed Rear Elevation

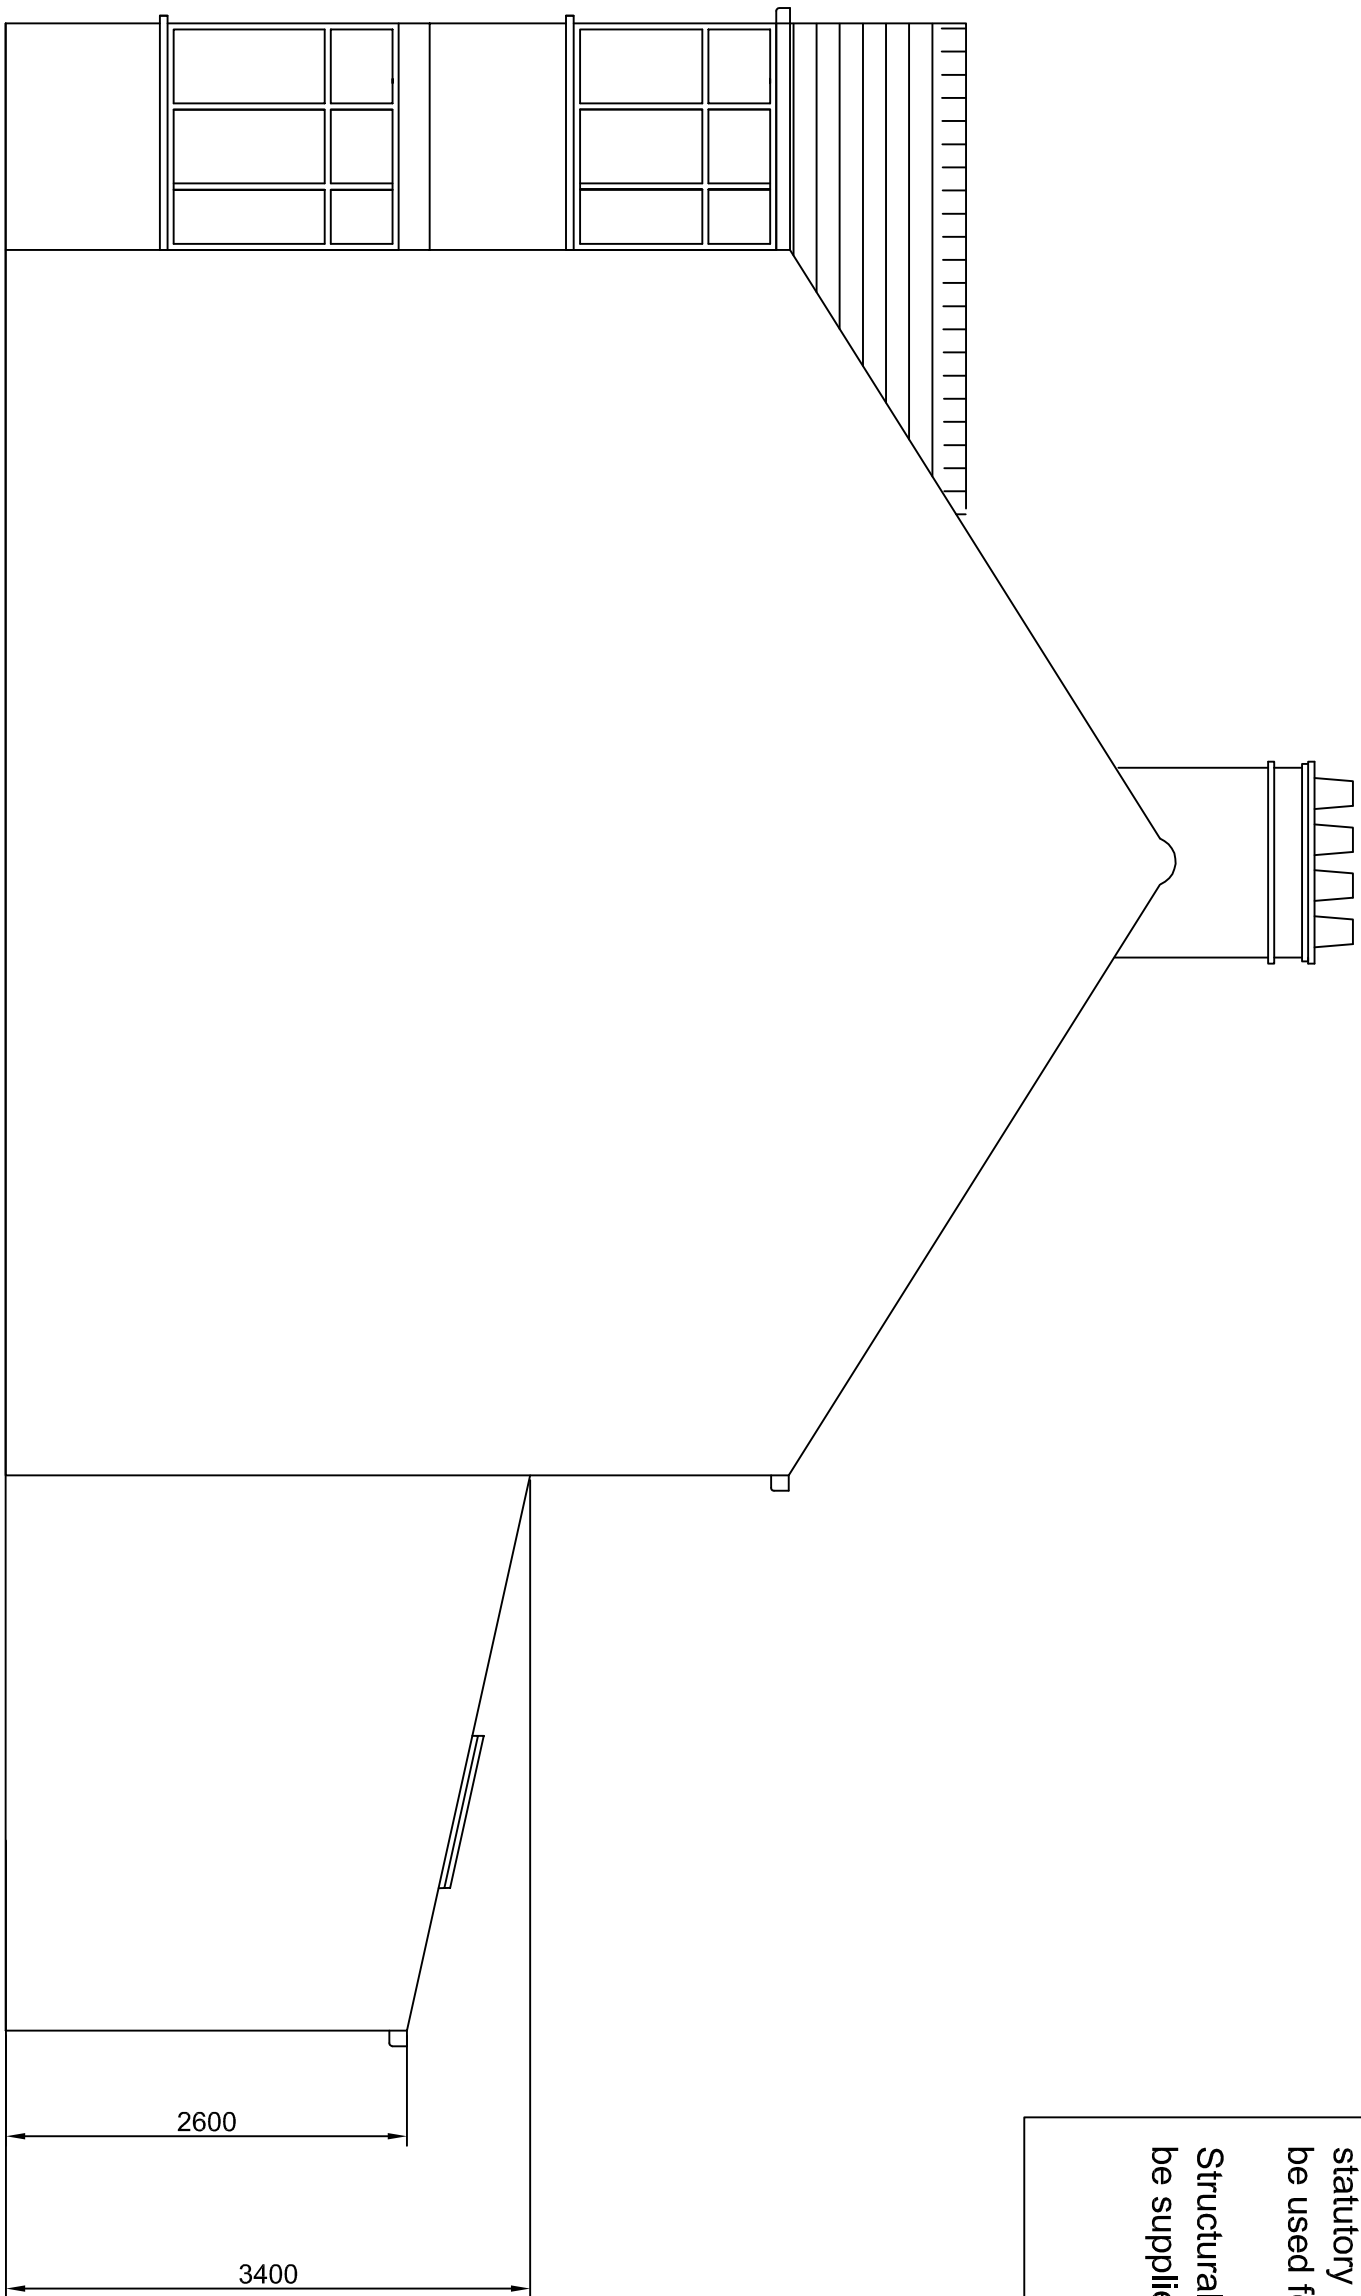


Proposed Side Elevation

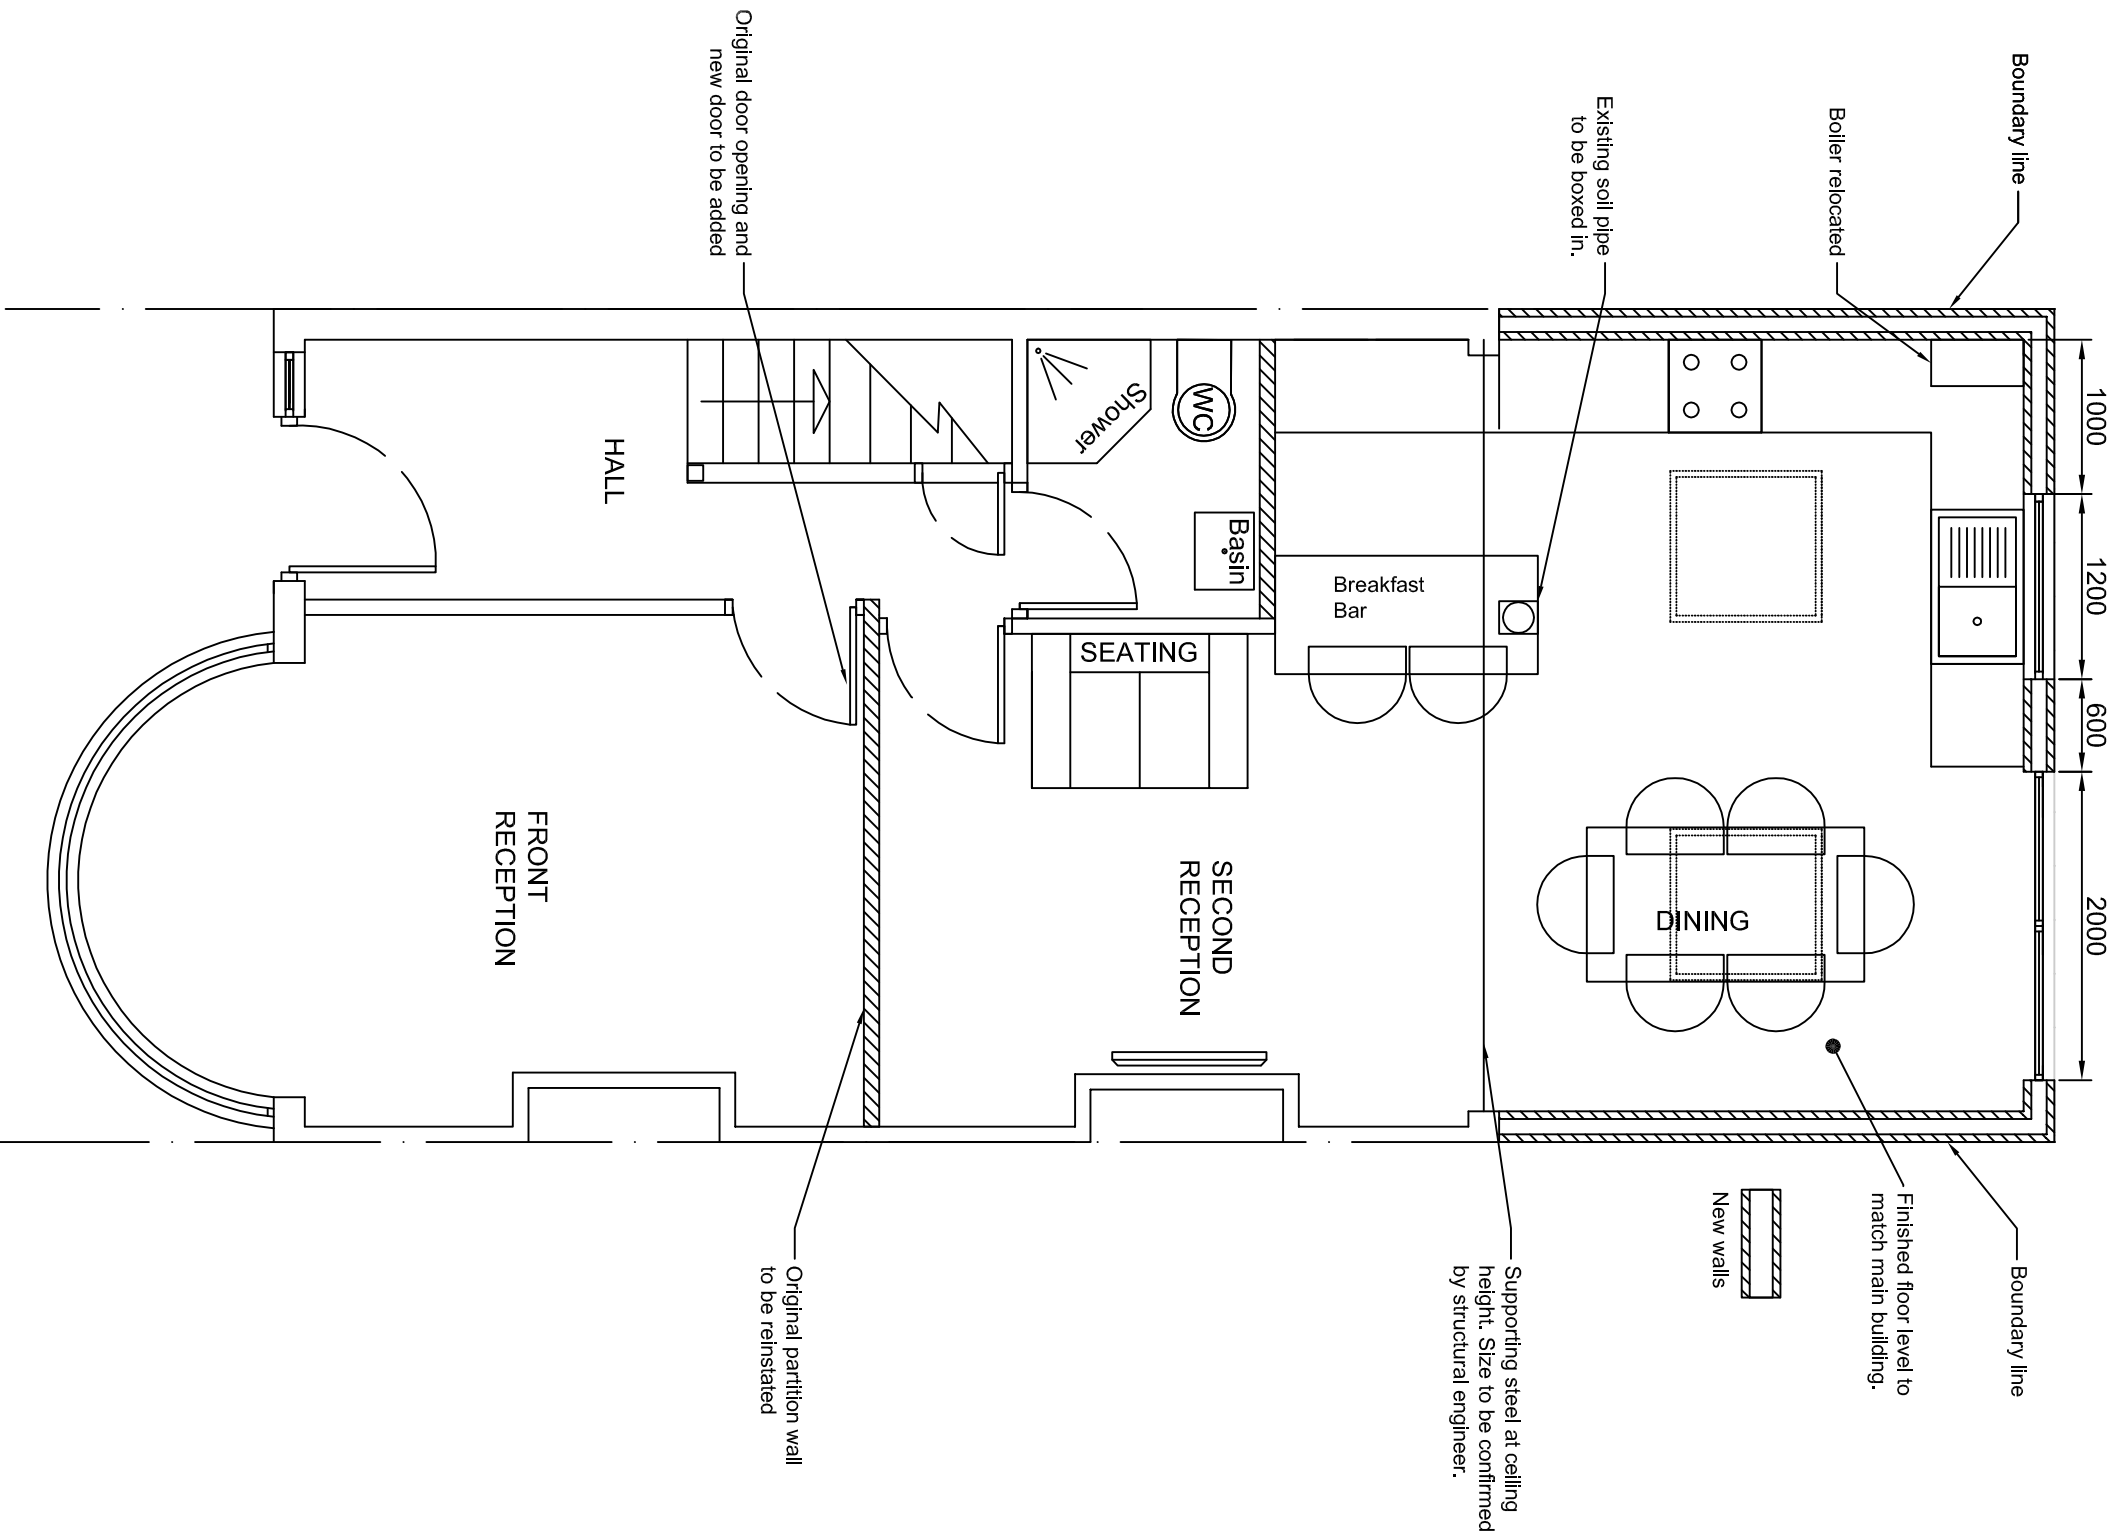

Proposed ground floor plan

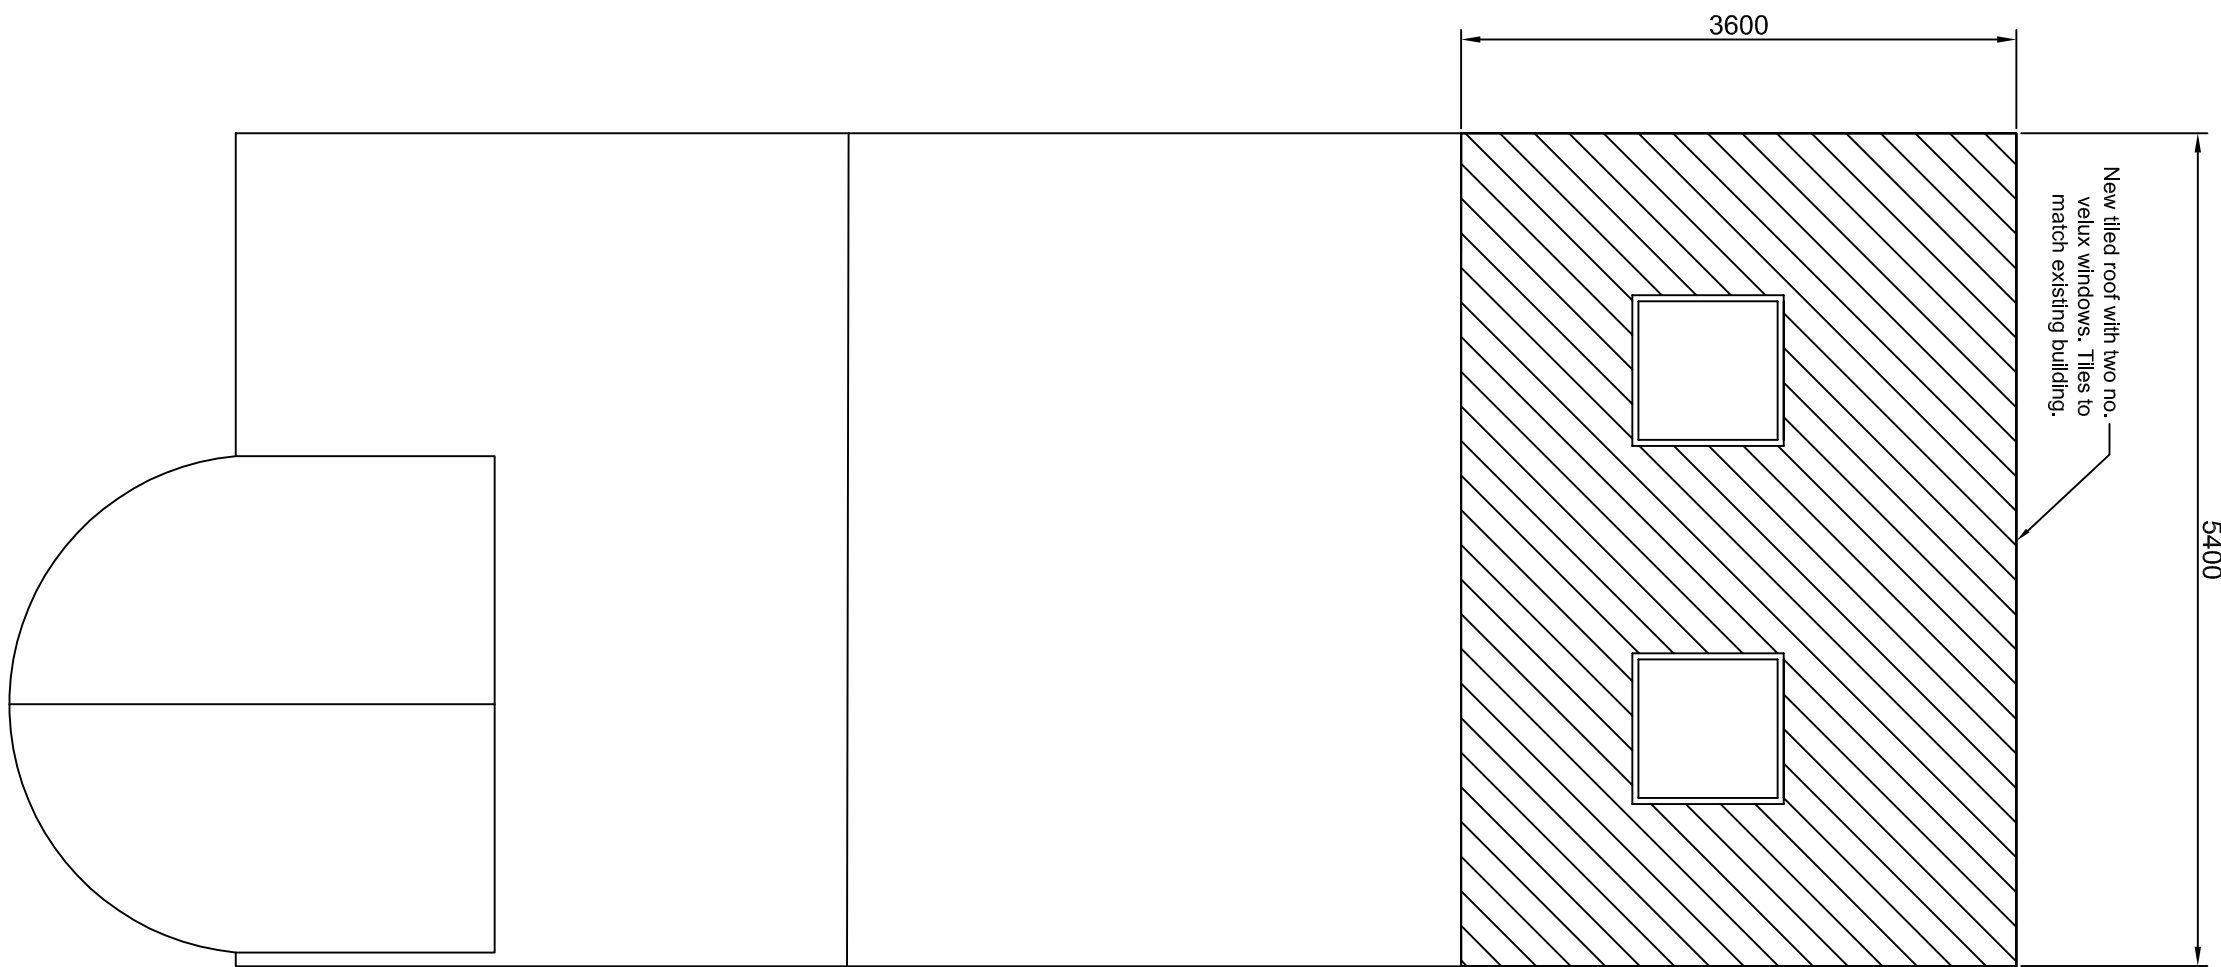

Proposed roof plan

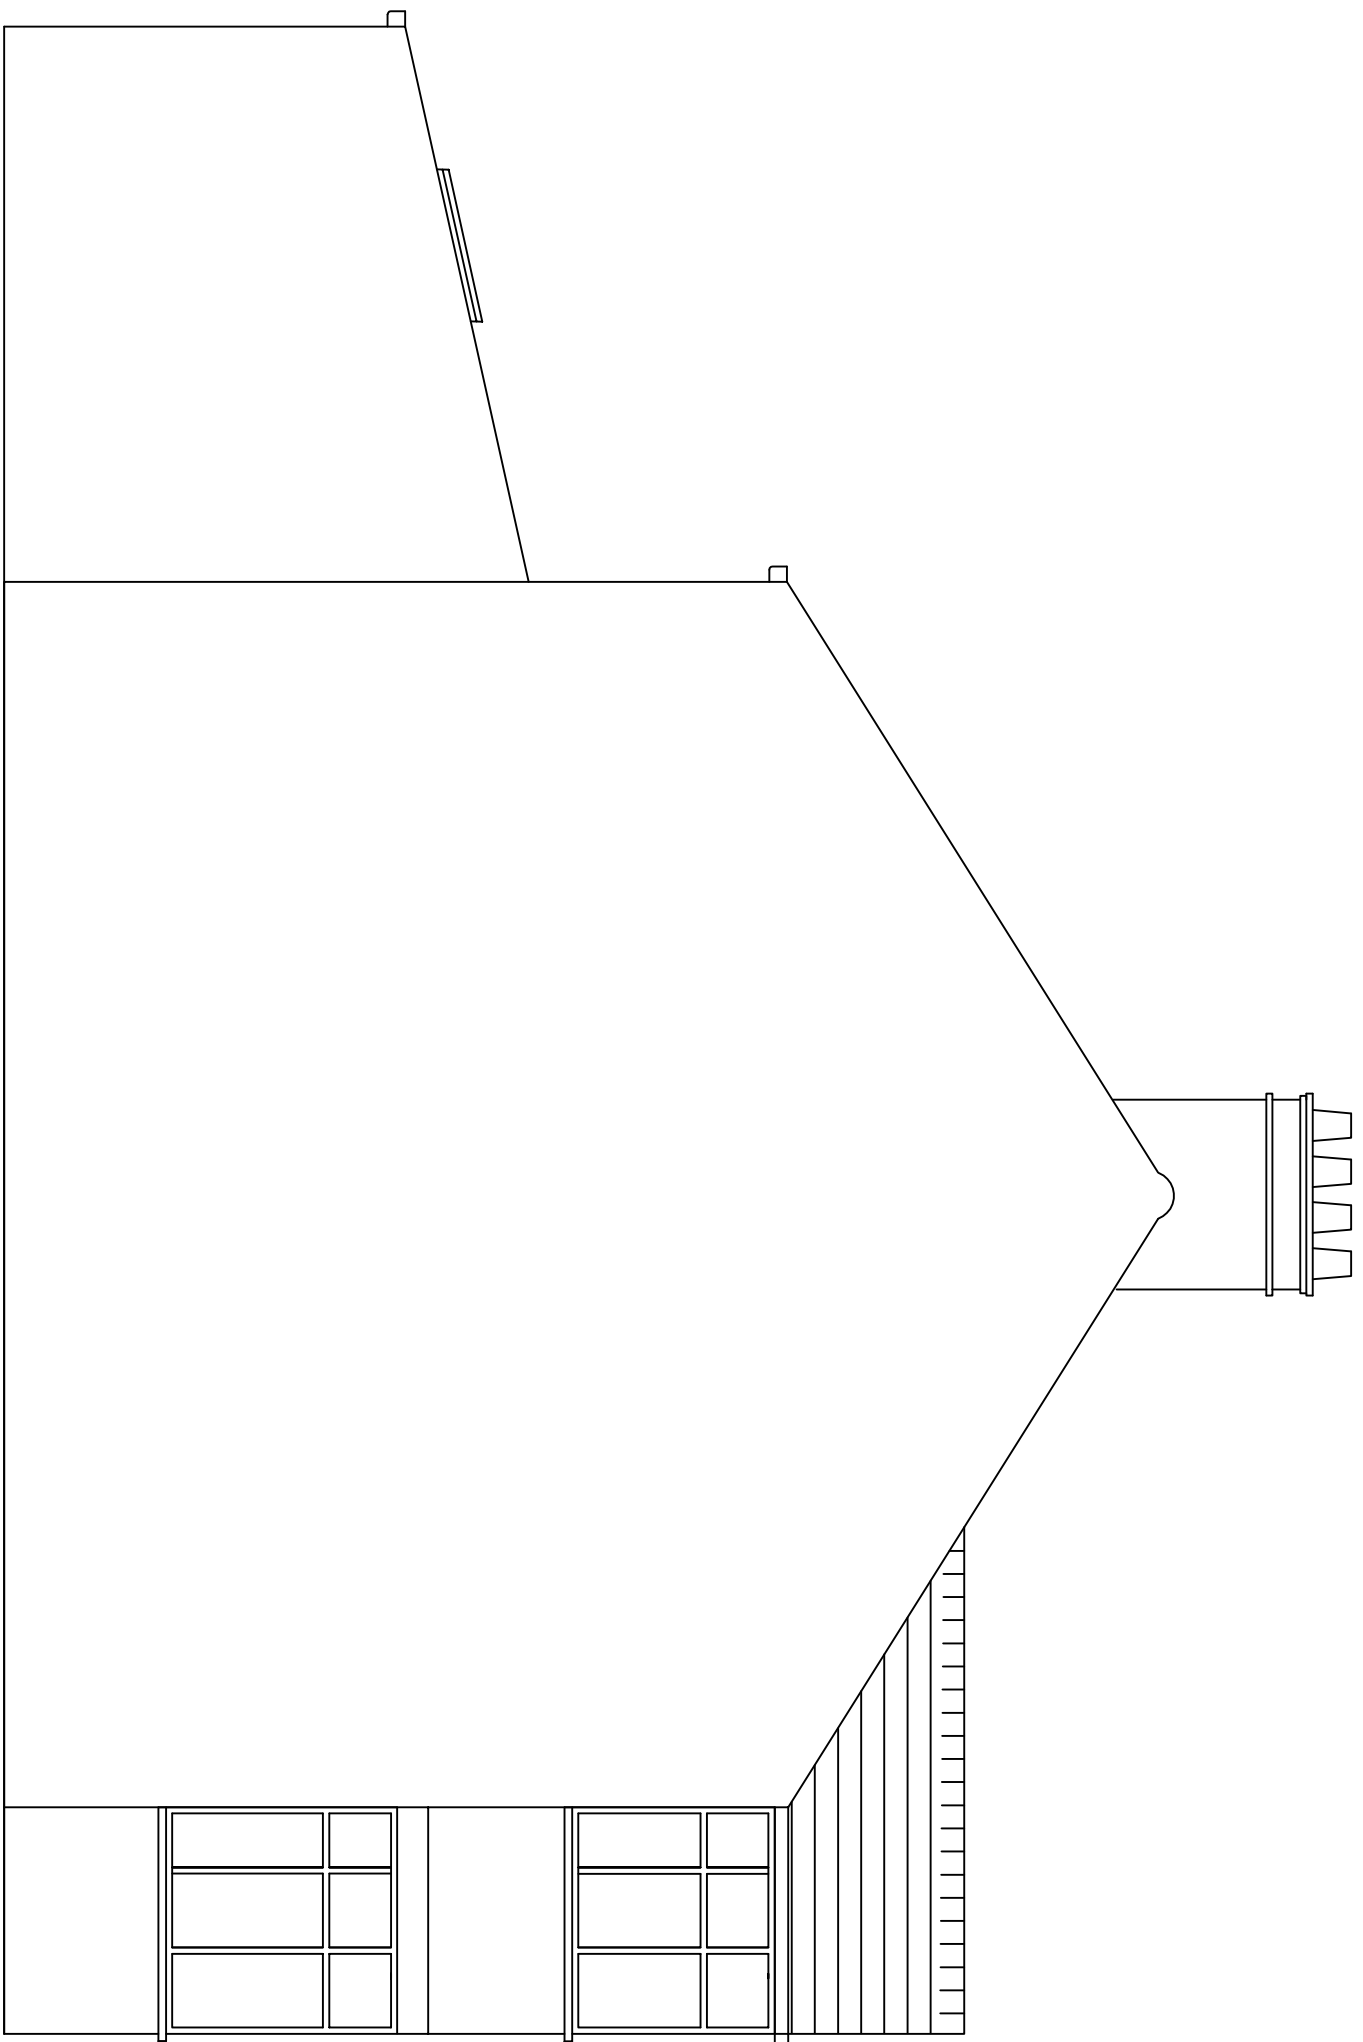

Proposed Side Elevation



Client :
MR & MRS COOPER
29 MOUNT PARK ROAD
PINNER
MIDDLESEX
HA52JS

Drawing Title:
PROPOSED PLANS

SCALE: 1:50 @ A1
Drawn by: ML
Drawing no: 301 rev A
Date: 01.03.2022