



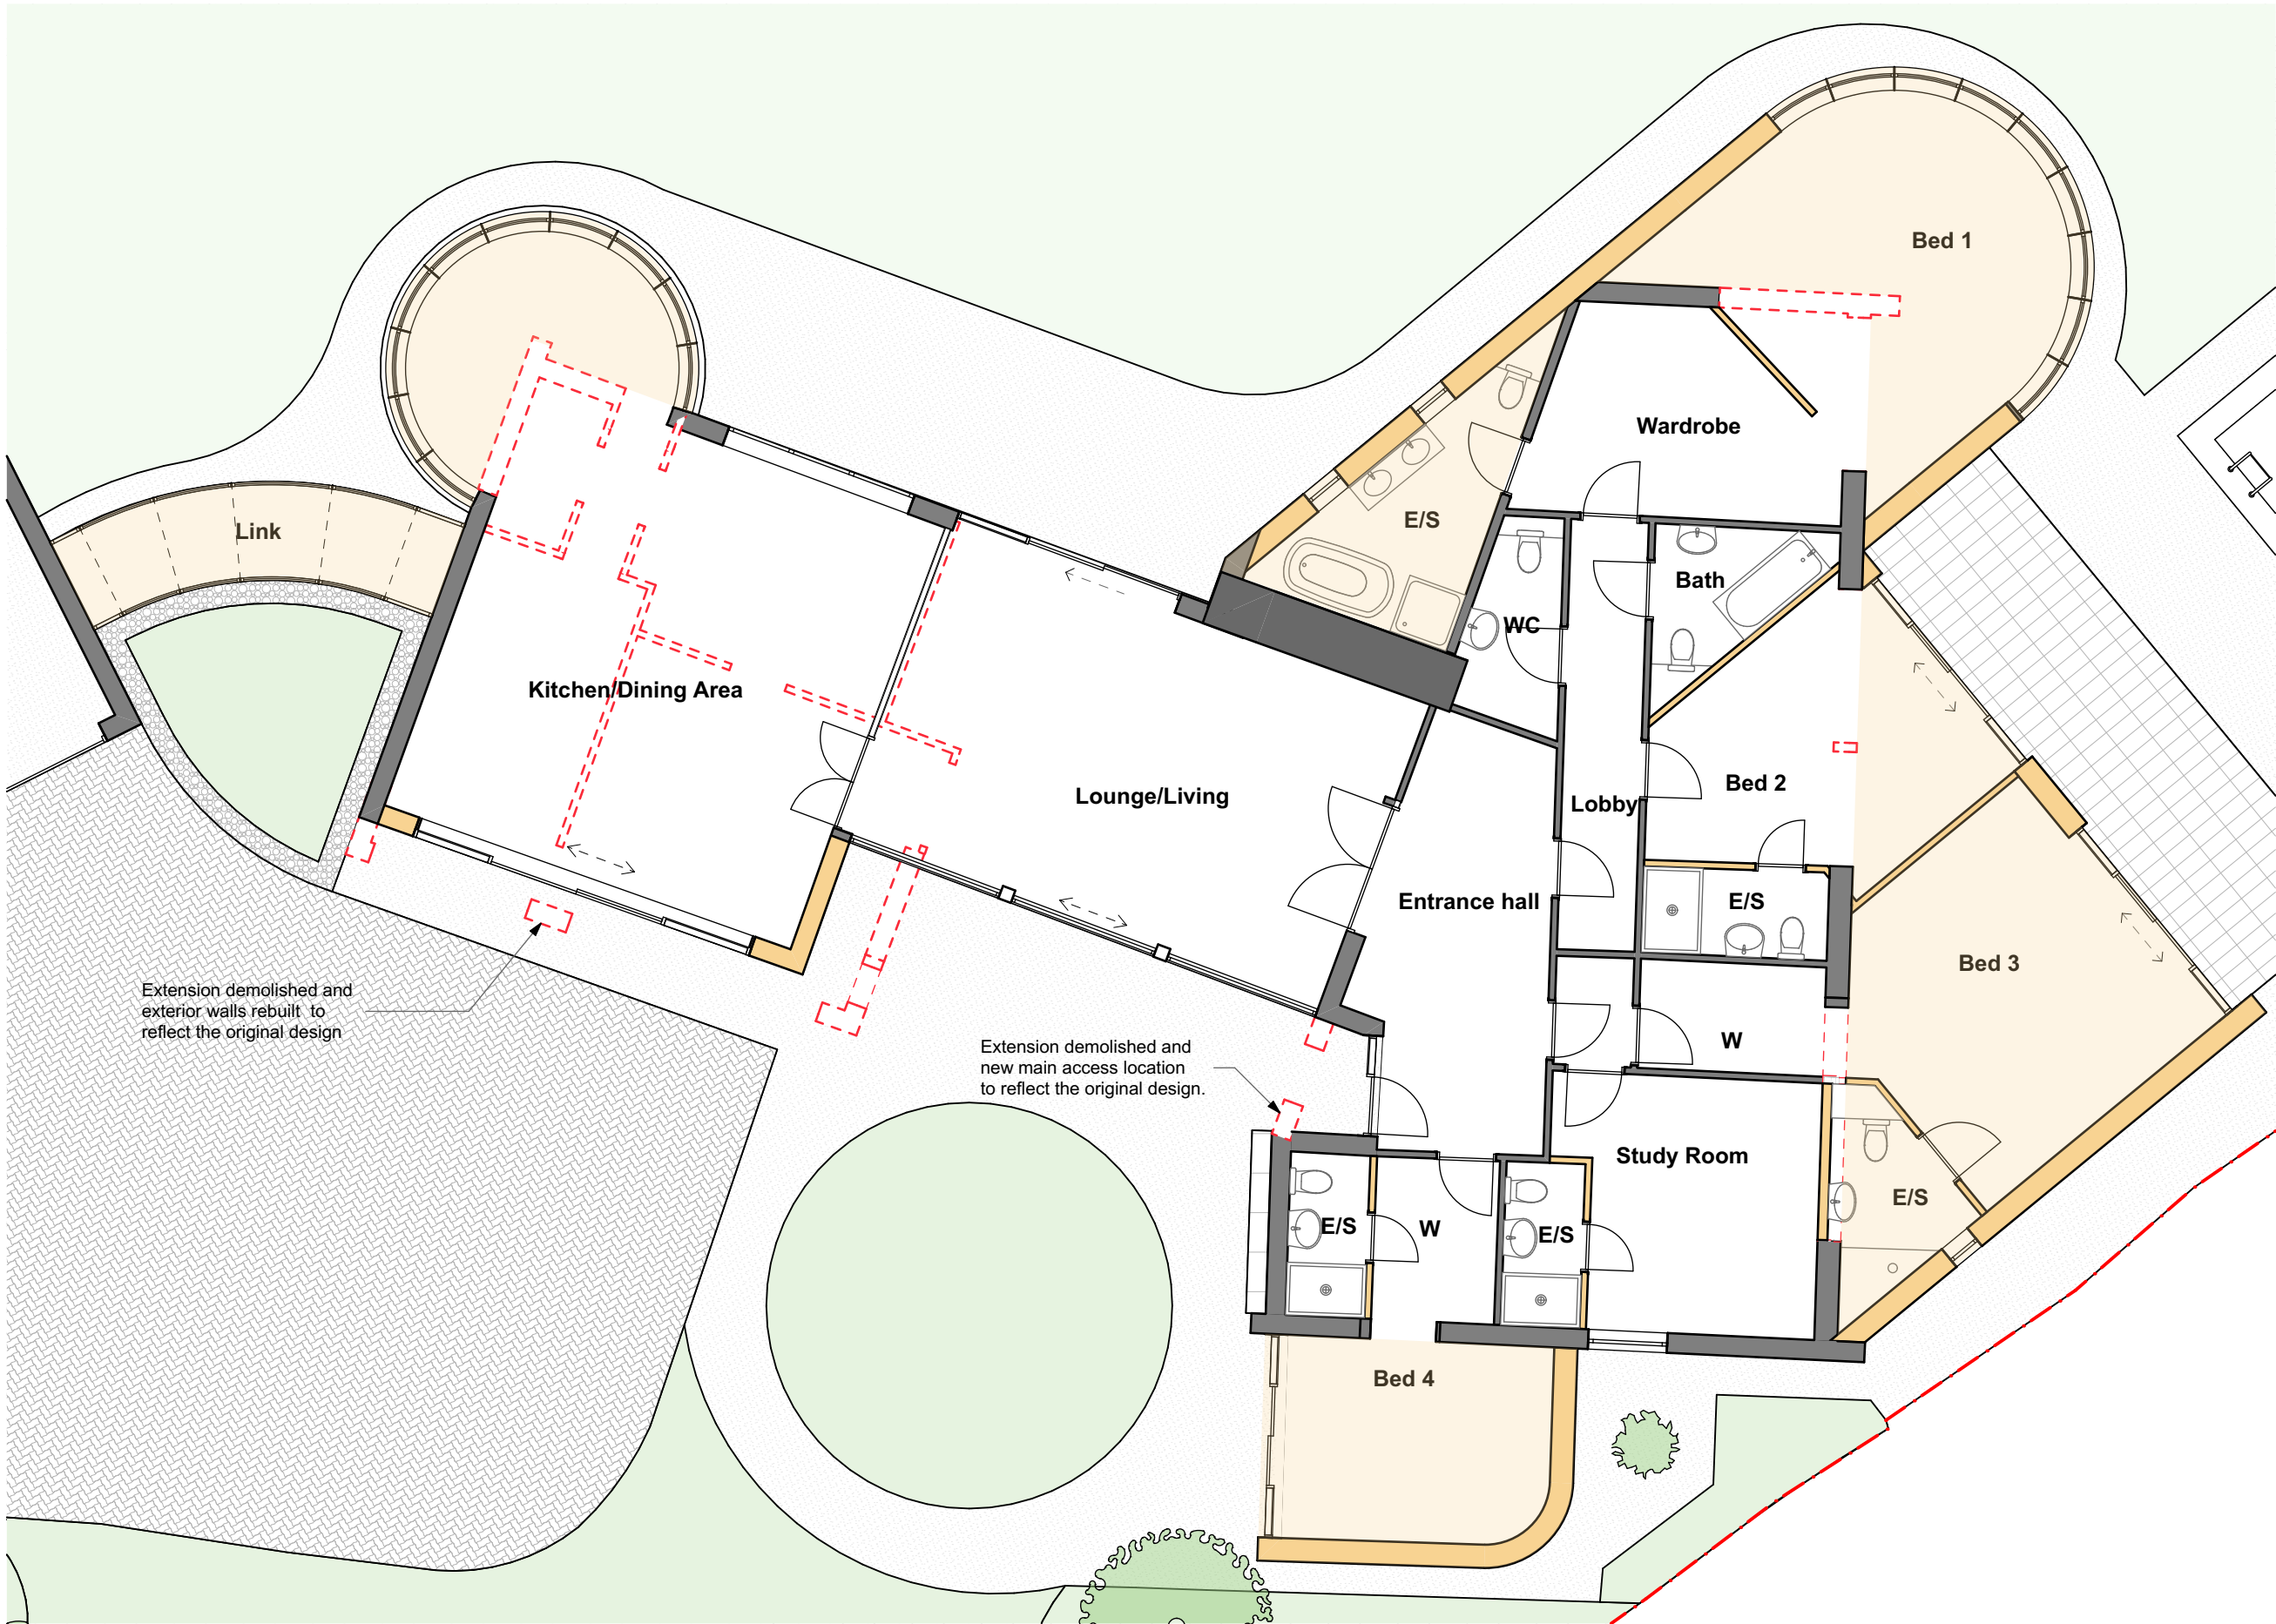

Proposed Ground Floor Plan

 

- Proposed new walls
- Existing walls
- New extension
- To be demolished

A	13.8.21	Planning Issue	CT	AH
Rev	Date	Description	Drn	Chd

hap architects


The Old Registry, 20 Amersham Hill,
High Wycombe, Bucks, HP13 6NZ.
T: 01494 450427 F: 01494 465670
E: admin@haparchitects.co.uk
www.haparchitects.co.uk

Client
Mr Colin Jenkins

Project
**92A Swakeleys Drive, Ickenham,
UB10 8QG**

Scales
1:100

Sheet size
A3

 

Drawing Status
PLANNING

Drawing Description
Proposed Ground Floor Plan

Project Number - Drawing Number - Revision
2124-PL05-A

DO NOT SCALE from this drawing for construction purposes, use figured dimensions only. All dimensions and levels must be verified on site prior to commencement and any discrepancies notified. This drawing to be read in conjunction with relevant specialists drawings, details and specifications. Copyright of this drawing is the property of HAP Chartered Architects Ltd.

RIBA Chartered Practice