



FRONT ELEVATION 1:50

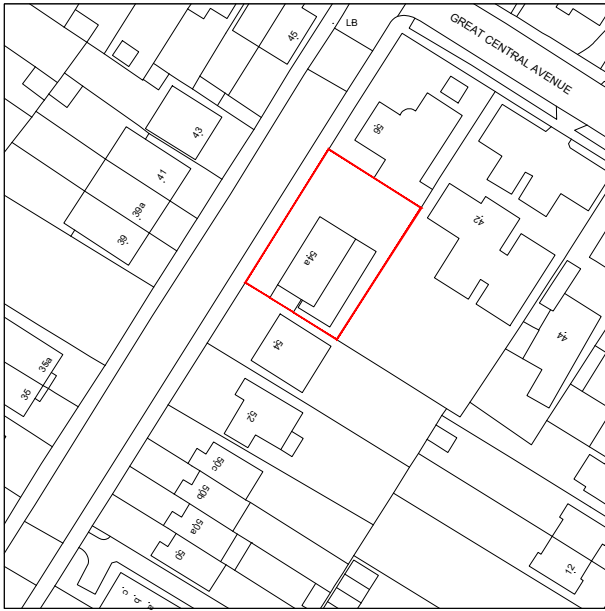


LOCATION PLAN 1:1250

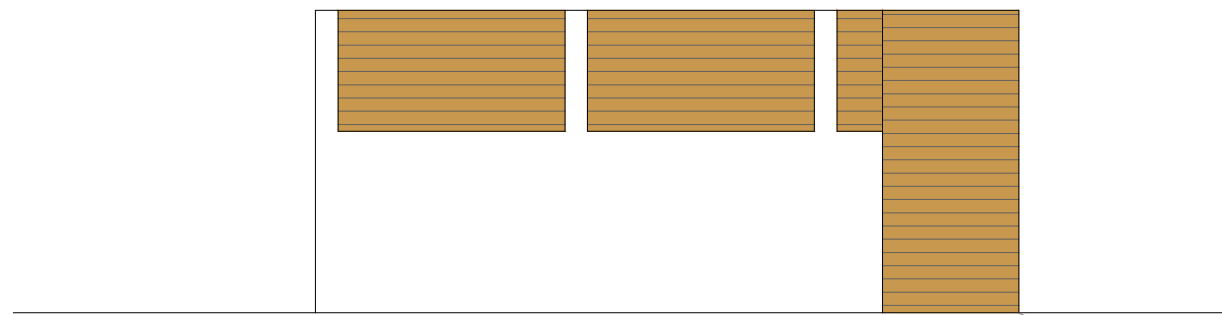


SIDE ELEVATION 1:50

54A House

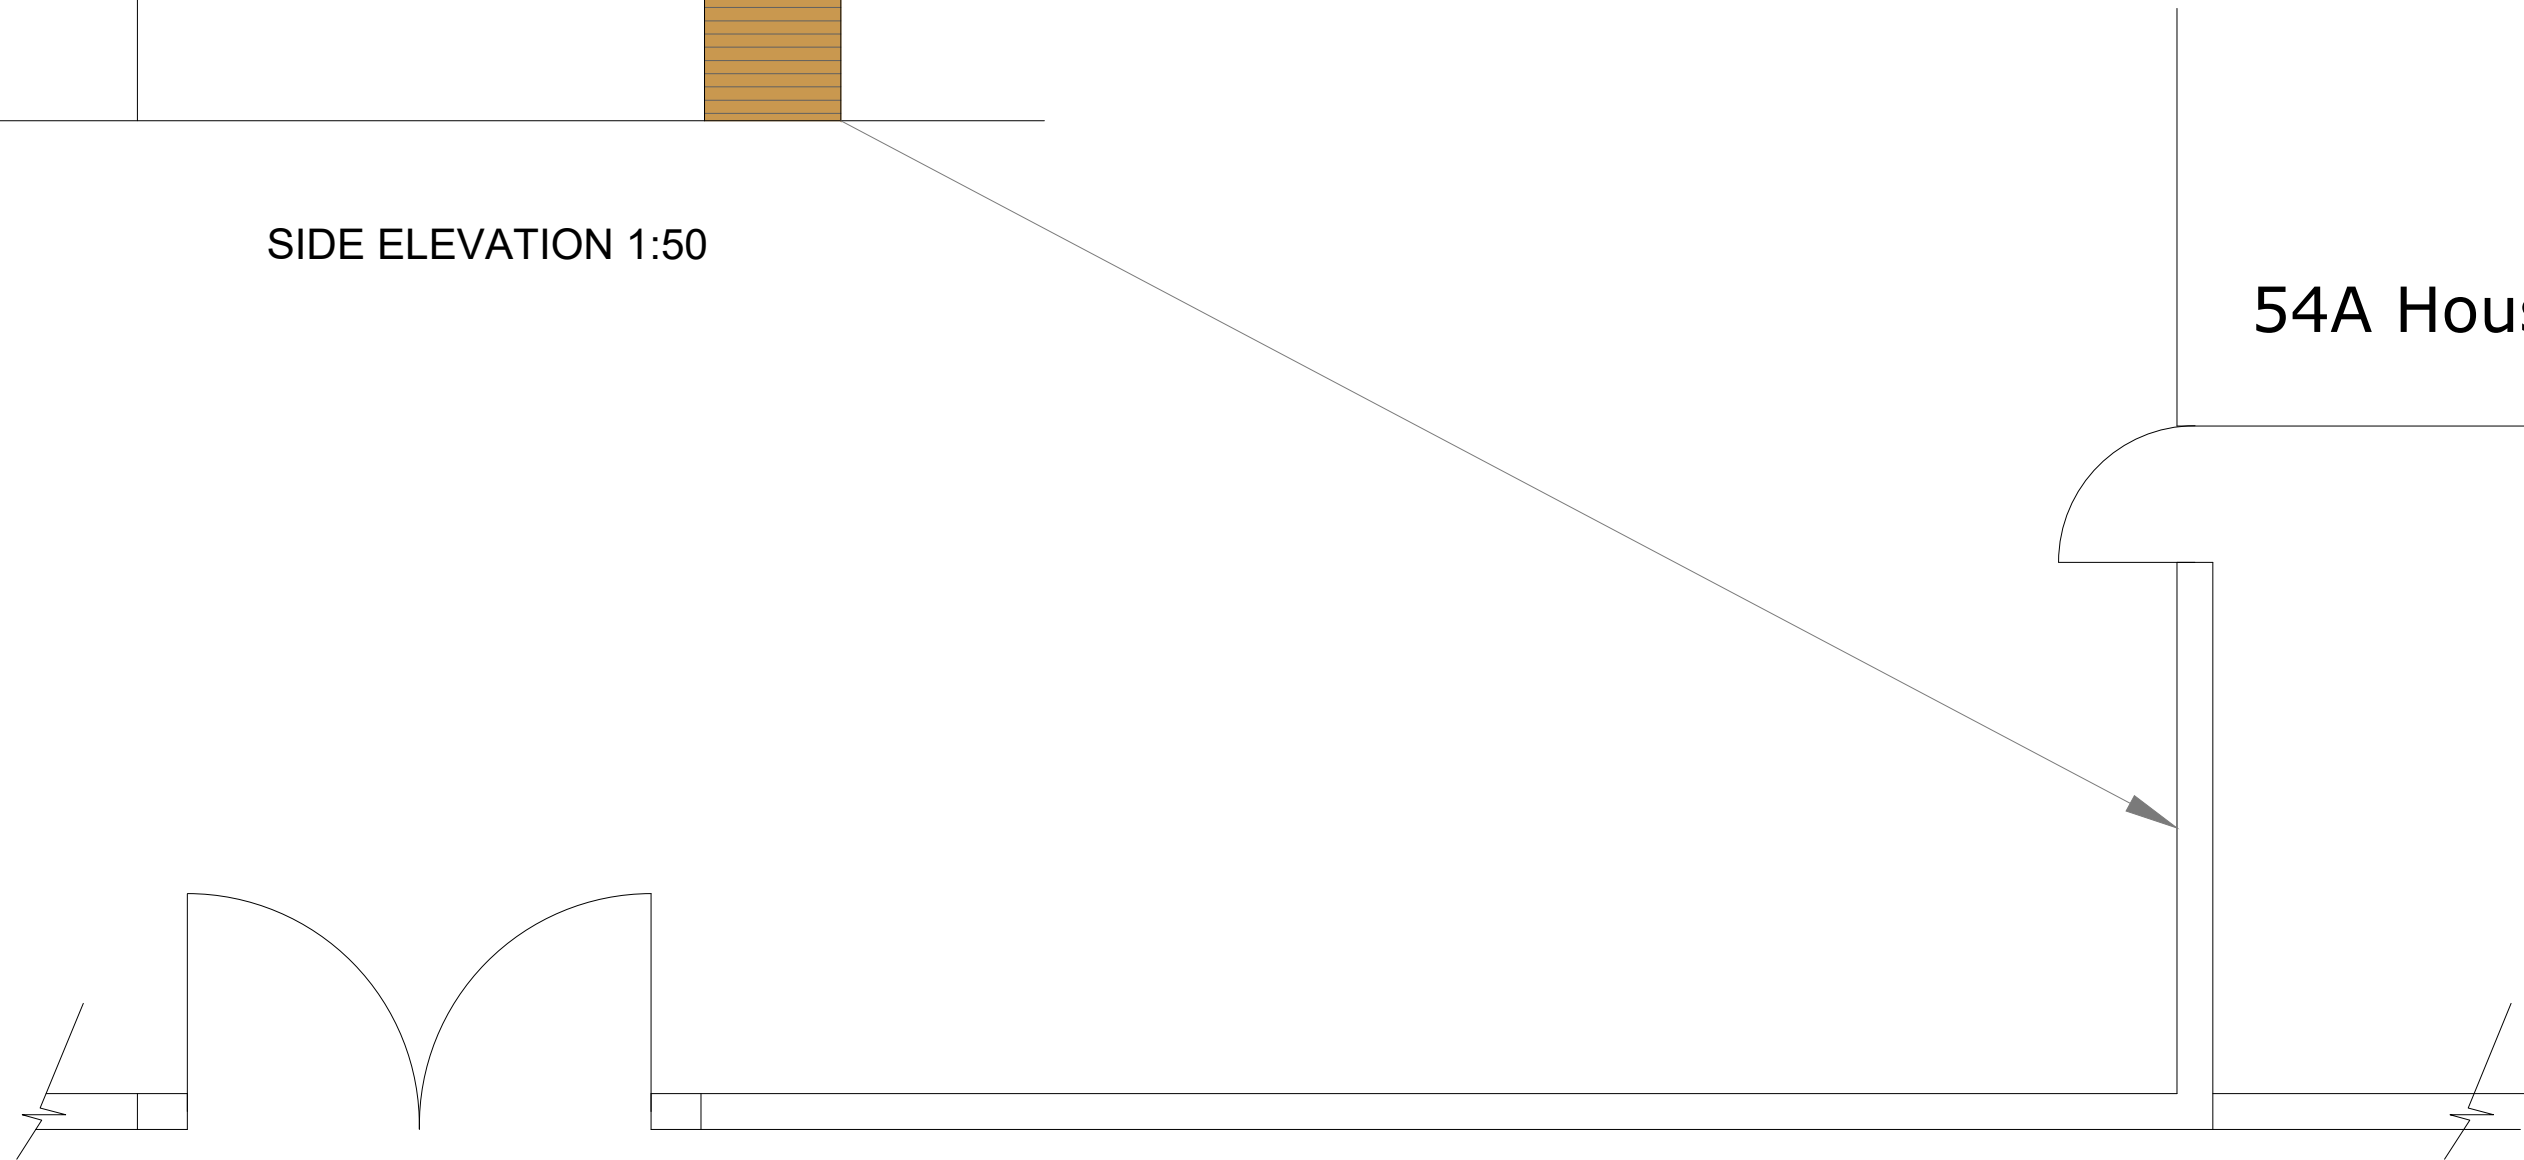

PLAN VIEW

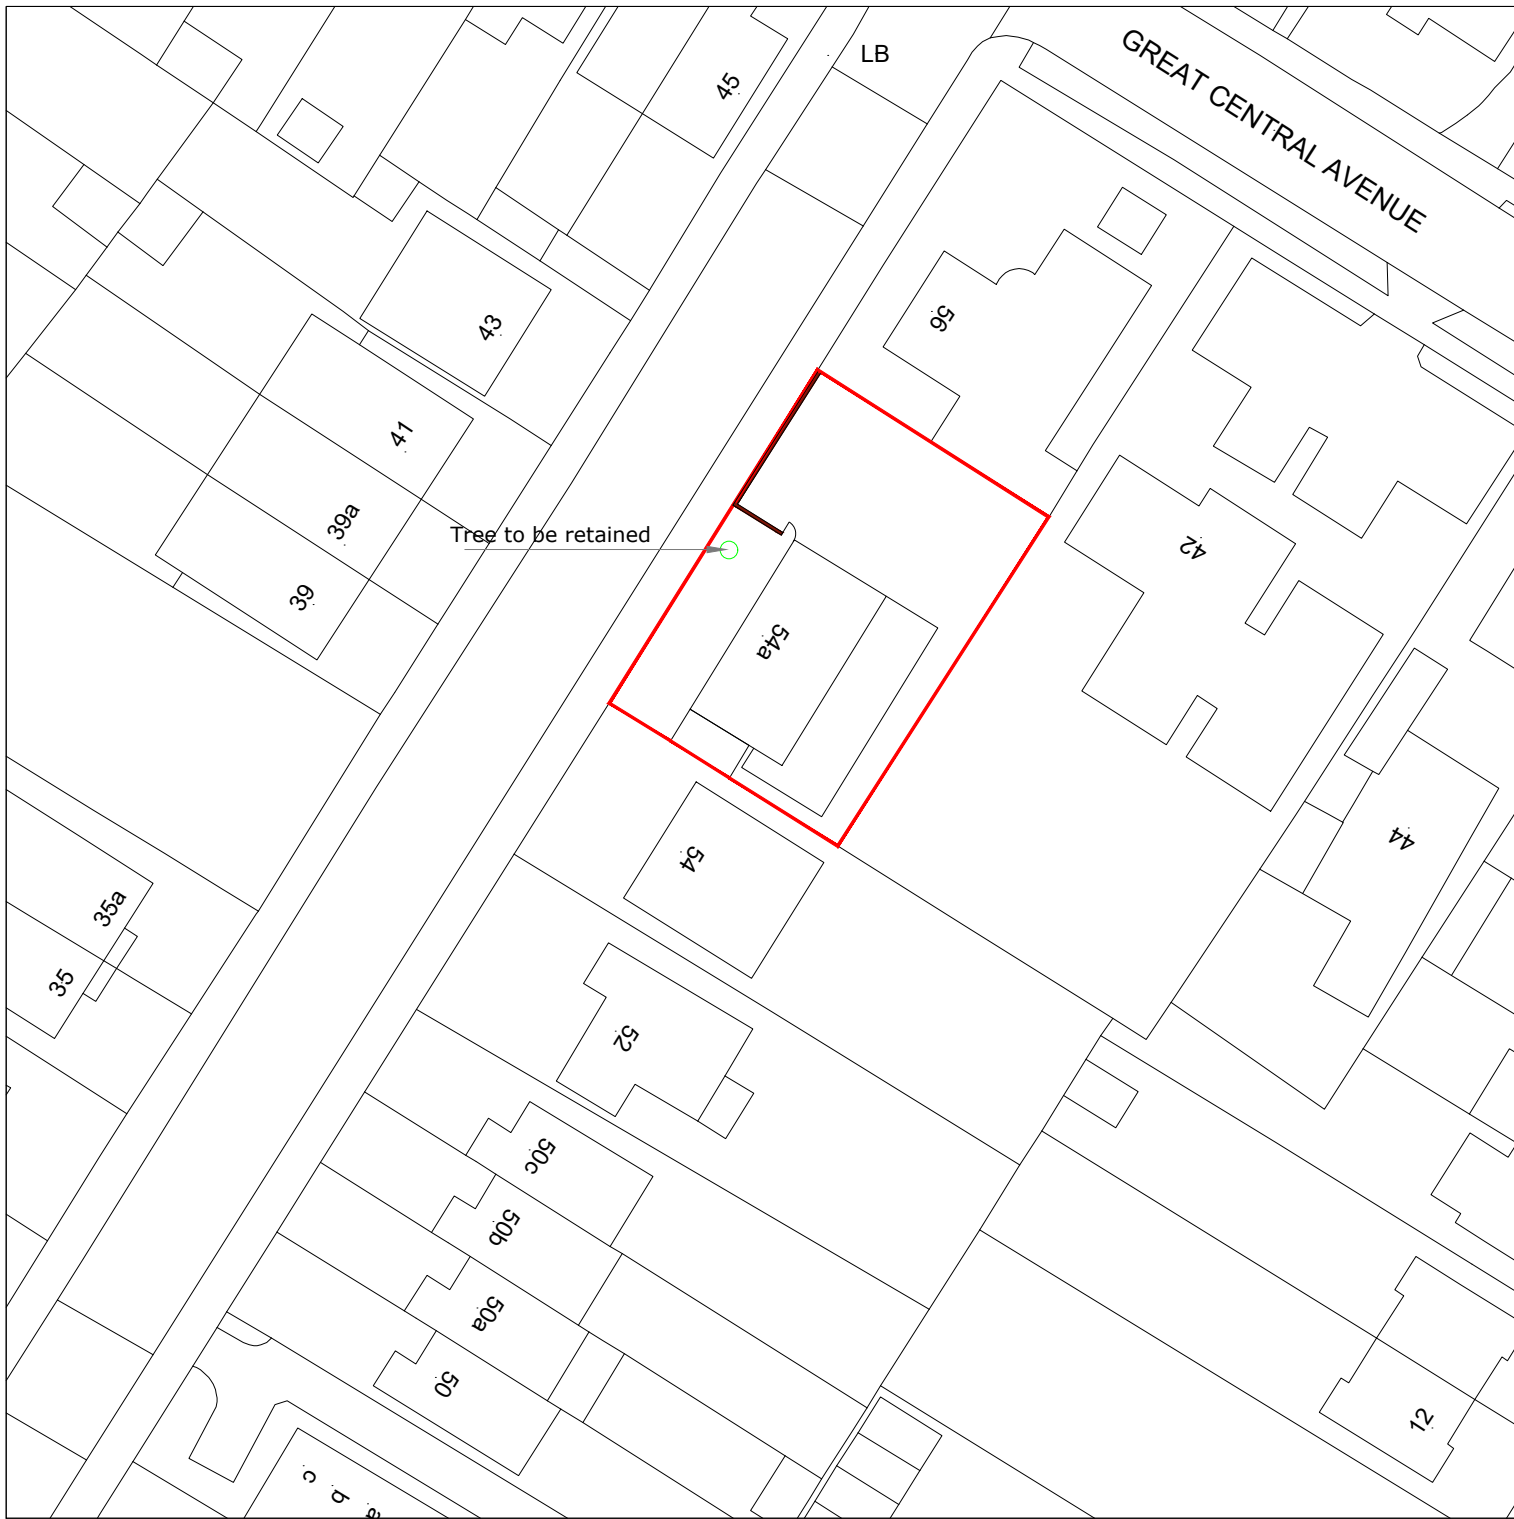

SITE PLAN 1:500

Consilio Unit 17 and 18, 54a Cowley Mill Rd, Uxbridge UB8 2FX TEL: 01494932288 02039580151 EMAIL: info@consiliotownplanning.co.uk		RTPI Chartered Town Planner DISCLAIMER: THESE ARE THE PLANNING DRAWINGS AND SHOULD NOT BE USED FOR STRUCTURAL CALCULATIONS OR ANY ENGINEERING PURPOSE.	IMPORTANT NOTE:ALL			DESCRIPTION: ERECTION OF BOUNDARY FENESTRATION	CLIENT / JOB ADDRESS: MR & MRS AHUJA 54A EDWARD'S AVENUE RUISLIP HA4 6UT	DRAWING TITLE PLANNING APPLICATION				
			REVISION	DESCRIPTION	DATE			SCALE	1:100, 1:500 & 1:1250	@ A1	STATUS	PA
A	GENERALLY REVISED	28/06/21	DATE	14/04/2021				CHECKED	HM			
B	GENERALLY REVISED	24/09/21	JOB.NO.	54-21-01				DRAWN	SG			
C	TREE IS ADDED	21/10/21	DWG.NO.	PA-01				REVISION	C			
THIS DRAWING IS SUBJECT TO COPYRIGHT DO NOT REPRODUCE THIS DRAWING WITHOUT PRIOR PERMISSION FROM CONSILIO												