
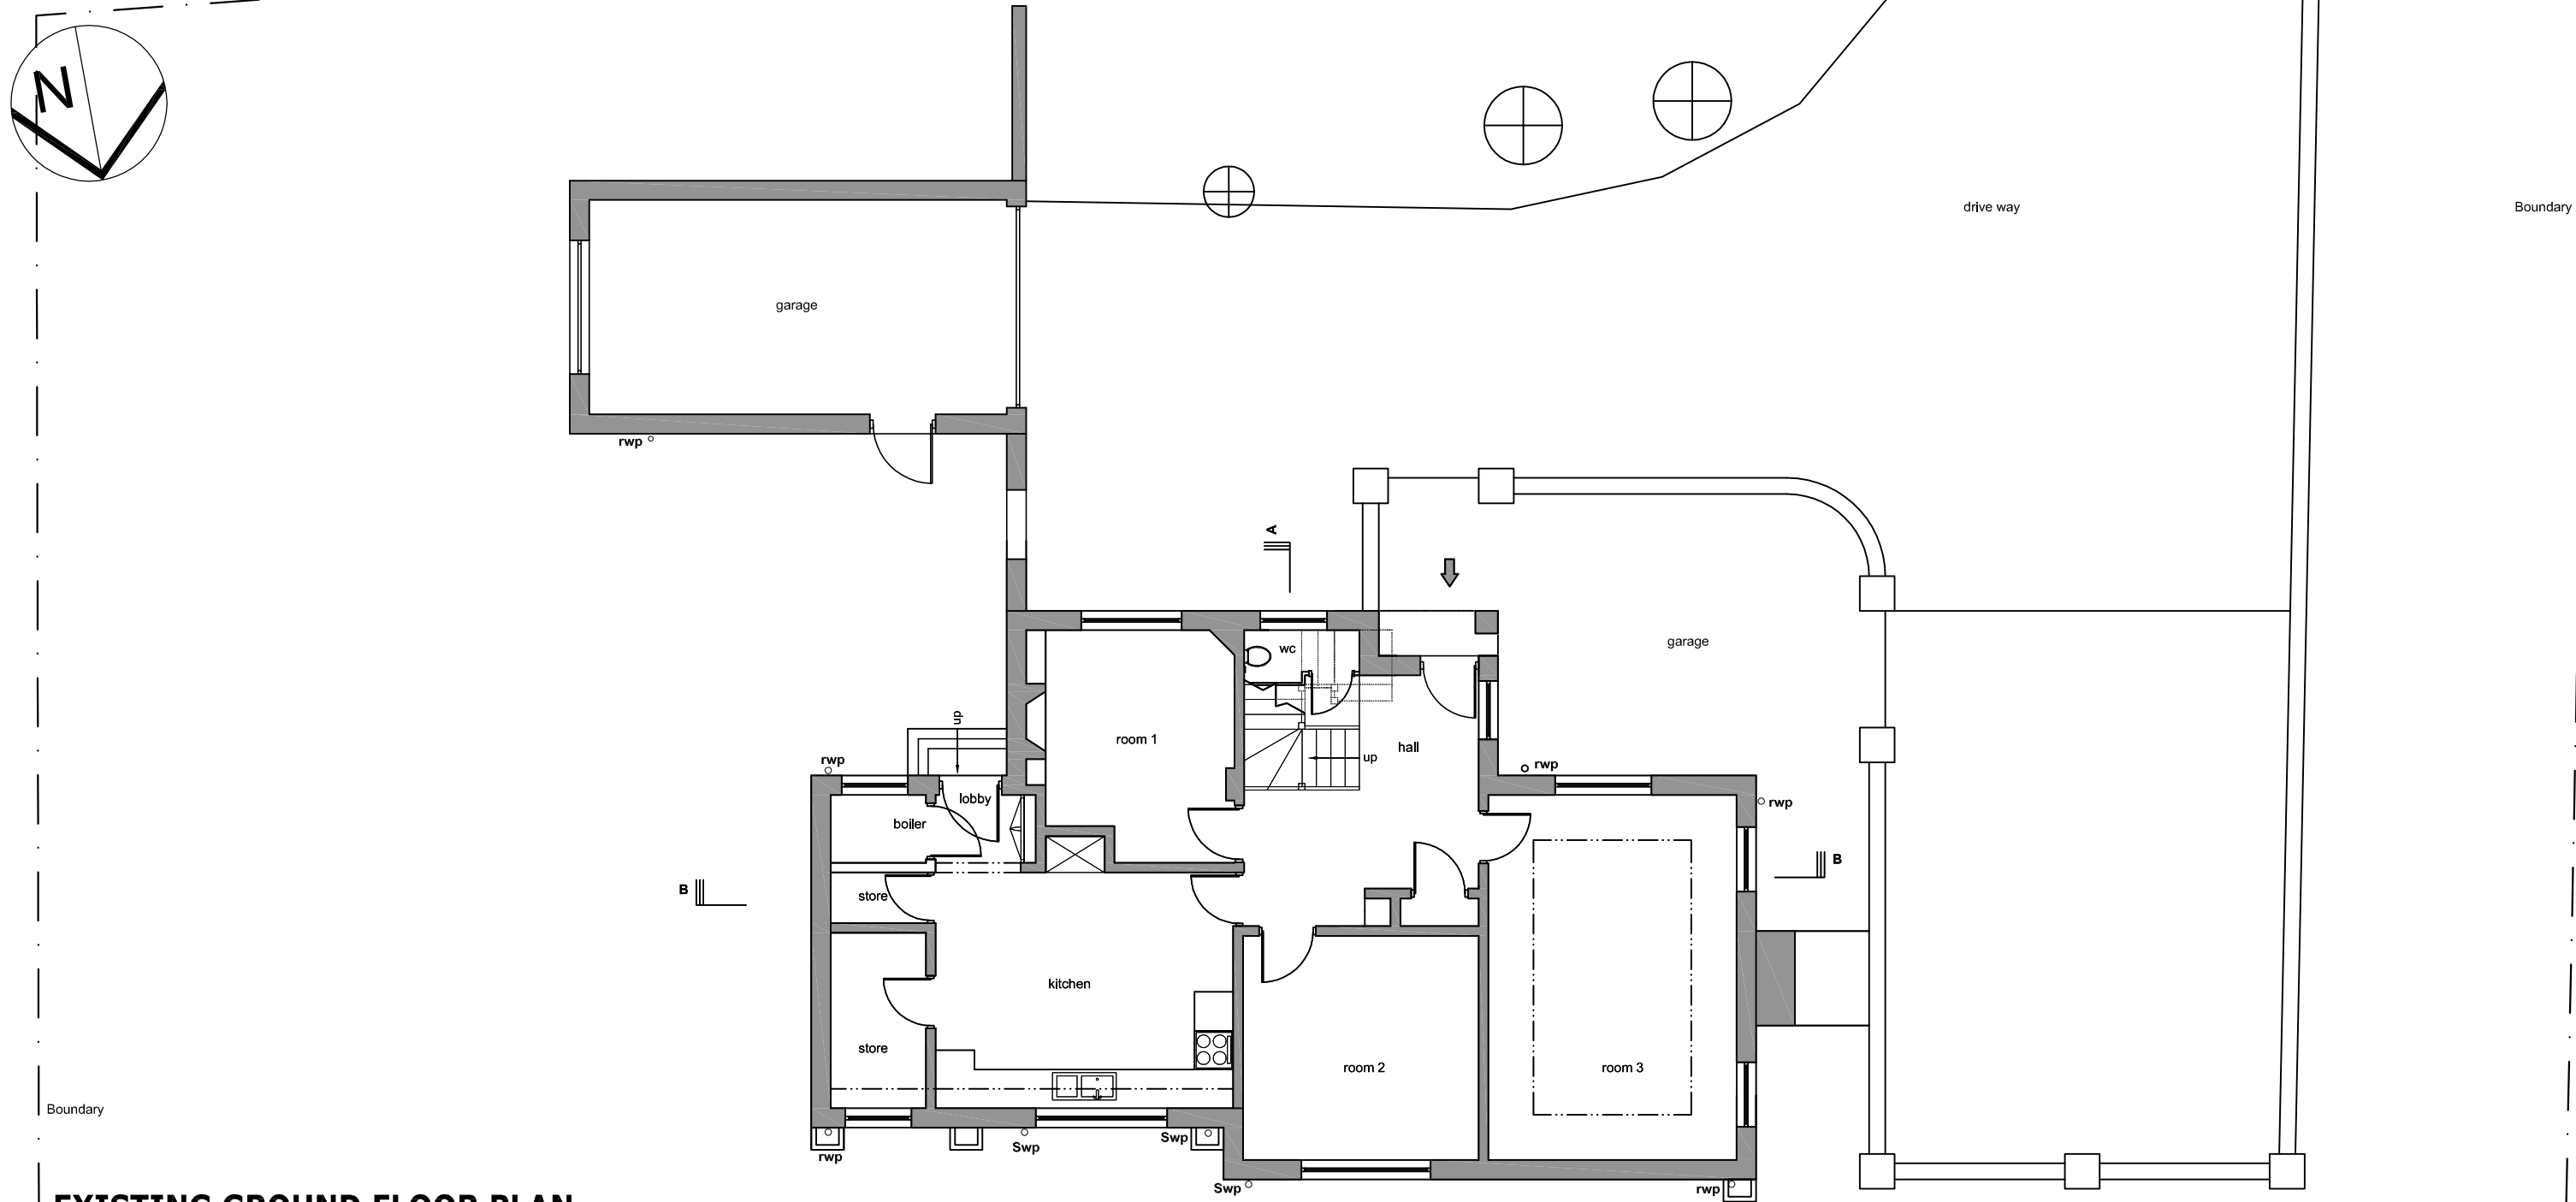
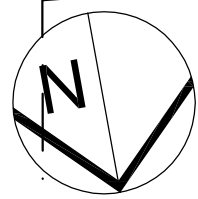


DO NOT SCALE THIS DRAWING, IF IN DOUBT ASK

FOR INFORMATION ONLY
NOT APPROVED FOR CONSTRUCTION

 

EXISTING GROUND FLOOR PLAN

Scale 1:100

JETVIEW PROPERTIES LIMITED

CHARTERED STRUCTURAL ENGINEERS & ARCHITECTURAL DESIGNERS

ARGYLE HOUSE, 3RD FLR, JOEL STREET,
NORTHWOOD HILLS MIDDLESEX HA6 1NW

TEL: 01923 834 290 FAX: 01923 825 122 EMAIL: info@jvpdesignbuild.com

NOTES
1. THIS DRAWING IS TO BE READ IN CONJUNCTION
WITH ALL RELEVANT ARCHITECTURAL AND
ENGINEERING DWGS

REVISION	DESCRIPTION	DATE

PROJECT
**NINE ACRES (formerly CARISBROOKE), ASPREY
LANE, OFF CAREW ROAD, NORTHWOOD
DESCRIPTION
TWO STOREY FRONT EXTENSION, SINGLE STOREY
EXTENSION, BASEMENT AND INTERNAL
ALTERATIONS**

MOB: EMAIL:

DRAWING TITLE
EXISTING GROUND FLOOR PLAN

SCALE	1 : 100	@ A3	STATUS	PA
DATE	19/01/2015		CHECKED	MC
JOB.NO.			DRAWN	PL
DWG.NO.	PA-02		REVISION	