


DO NOT SCALE THIS DRAWING, IF IN DOUBT ASK

FOR INFORMATION ONLY  
NOT APPROVED FOR CONSTRUCTION




EXISTING FRONT ELEVATION

Scale 1:100

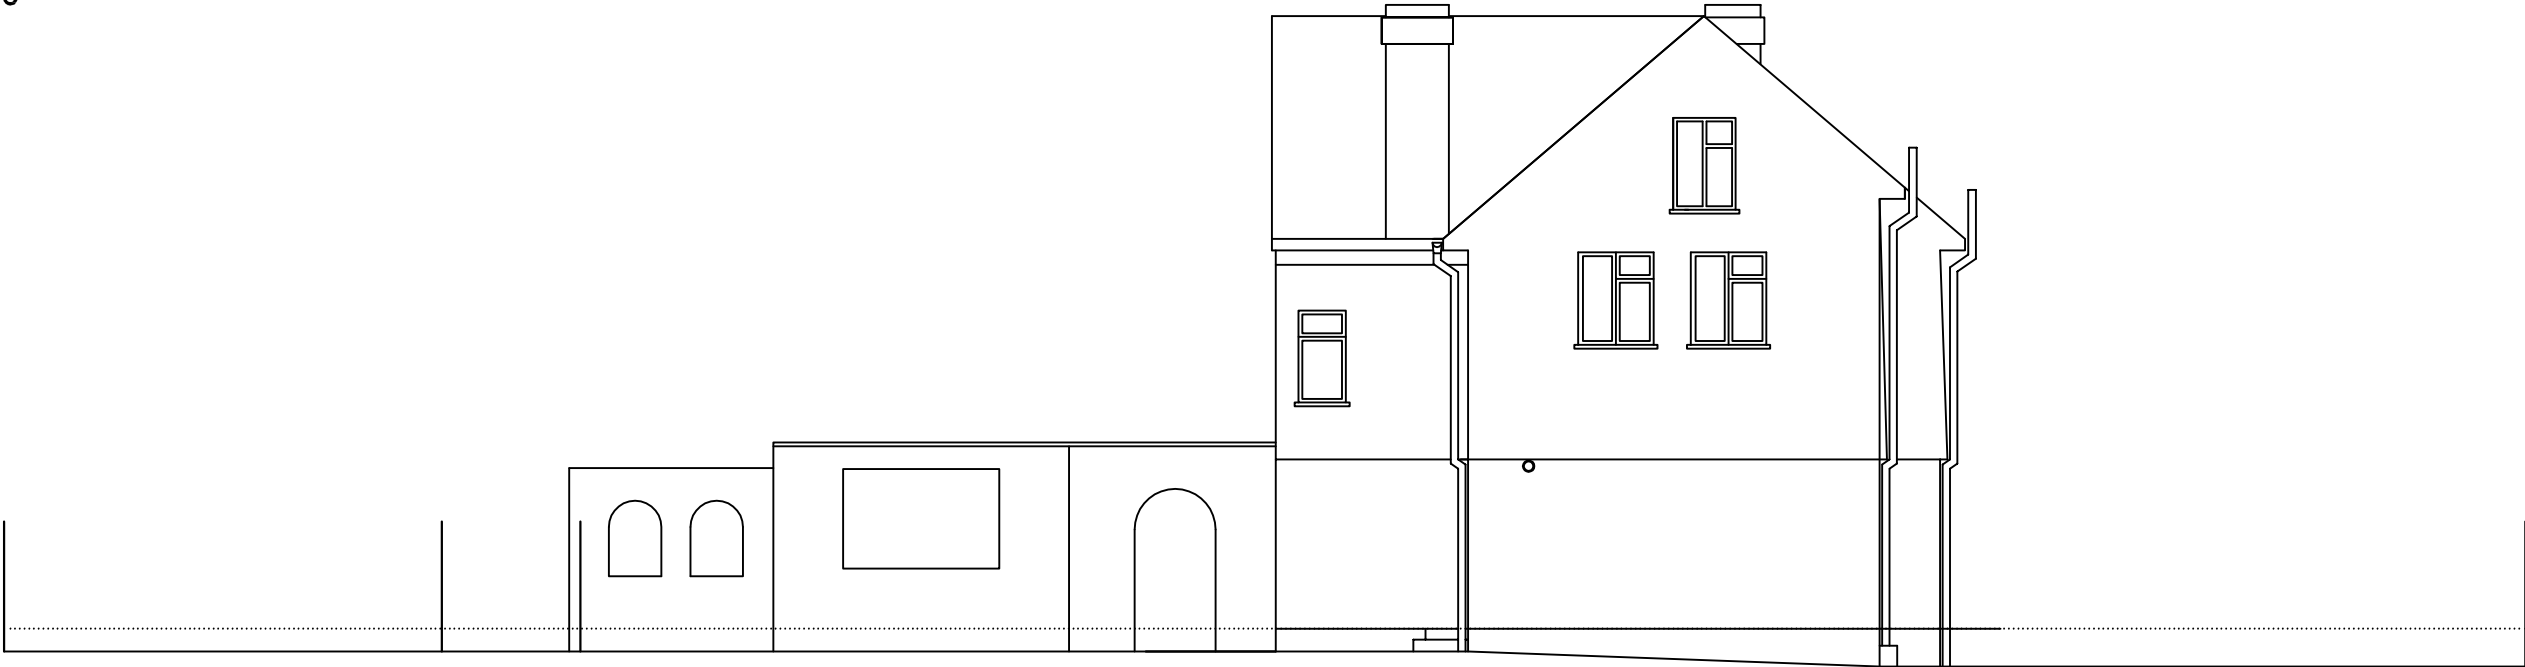

EXISTING REAR ELEVATION

Scale 1:100

 

|   |   |   |             |      |   |                                                                            |         |            |  |       |          |    |
|---|---|---|-------------|------|---|----------------------------------------------------------------------------|---------|------------|--|-------|----------|----|
| <div>JETVIEW PROPERTIES LIMITED</div> <div>CHARTERED STRUCTURAL ENGINEERS &amp; ARCHITECTURAL DESIGNERS</div> <div>ARGYLE HOUSE, 3RD FLR, JOEL STREET,<br/>NORTHWOOD HILLS MIDDLESEX HA6 1NW</div> <div>TEL: 01923 834 290      FAX: 01923 825 122      EMAIL: info@jvpdesignbuild.com</div> | <div>NOTES</div> <div>1. THIS DRAWING IS TO BE READ IN CONJUNCTION<br/>WITH ALL RELEVANT ARCHITECTURAL AND<br/>ENGINEERING DWGS</div> | REVISION   | DESCRIPTION | DATE | PROJECT   | <div>DRAWING TITLE</div> <div>EXISTING FRONT AND REAR<br/>ELEVATIONS</div> |         |            |  |       |          |    |
|   |   |   |             |      | NINE ACRES (formerly CARISBROOKE), ASPREY<br>LANE, OFF CAREW ROAD, NORTHWOOD<br>DESCRIPTION<br>TWO STOREY FRONT EXTENSION, SINGLE STOREY<br>EXTENSION, BASEMENT AND INTERNAL<br>ALTERATIONS |                                                                            |         |            |  |       |          |    |
|   |   | THIS DRAWING IS SUBJECT TO COPYRIGHT DO NOT REPRODUCE THIS DRAWING WITHOUT PRIOR PERMISSION FROM JETVIEW PROPERTY LIMITED |             |      |   | MOB:                                                                       | EMAIL:  |            |  |       |          |    |
|   |   |   |             |      |   |                                                                            | DWG.NO. | PA-05      |  |       | REVISION |    |
|   |   |   |             |      |   |                                                                            | SCALE   | 1 : 100    |  | @ A3  | STATUS   | PA |
|   |   |   |             |      |   |                                                                            | DATE    | 19/01/2015 |  |       | CHECKED  | MC |
|   |   |   |             |      |   | JOB.NO.                                                                    |         |            |  | DRAWN | PL       |    |