


DO NOT SCALE THIS DRAWING, IF IN DOUBT ASK


FOR INFORMATION ONLY
NOT APPROVED FOR CONSTRUCTION

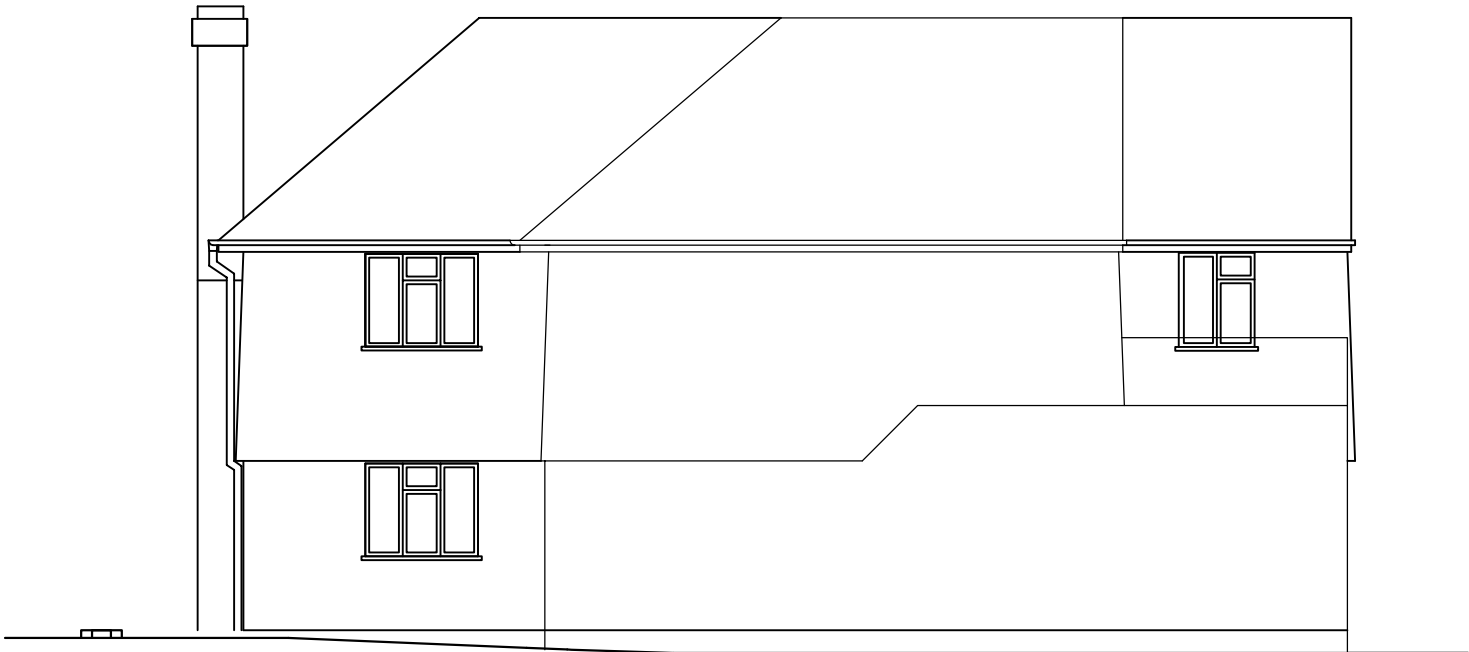

PROPOSED SIDE ELEVATION
Scale 1:100



PROPOSED SIDE ELEVATION
Scale 1:100

 

PROPOSED FRONT ELEVATION
Scale 1:100



PROPOSED REAR ELEVATION
Scale 1:100

JETVIEW PROPERTIES LIMITED

CHARTERED STRUCTURAL ENGINEERS & ARCHITECTURAL DESIGNERS

ARGYLE HOUSE, 3RD FLR, JOEL STREET,
NORTHWOOD HILLS MIDDLESEX HA6 1NW

TEL: 01923 834 290 FAX: 01923 825 122 EMAIL: info@jvpdesignbuild.com

NOTES

1. THIS DRAWING IS TO BE READ IN CONJUNCTION
WITH ALL RELEVANT ARCHITECTURAL AND
ENGINEERING DWGS

REVISION

DESCRIPTION

DATE

PROJECT

NINE ACRES (formerly CARISBROOKE), ASPREY
LANE, OFF CAREW ROAD, NORTHWOOD
DESCRIPTION
TWO STOREY FRONT EXTENSION, SINGLE STOREY
EXTENSION, BASEMENT AND INTERNAL
ALTERATIONS

MOB:

EMAIL:

DRAWING TITLE

PROPOSED
ELEVATIONS

SCALE	1 : 100	@ A3	STATUS	PA
DATE	19/01/2015		CHECKED	MC
JOB.NO.			DRAWN	PL
DWG.NO.	PA-11		REVISION	

THIS DRAWING IS SUBJECT TO COPYRIGHT DO NOT REPRODUCE THIS DRAWING WITHOUT PRIOR PERMISSION FROM JETVIEW PROPERTY LIMITED