

PAGE INTENTIONALLY BLANK

ansham
registered architects & consultants
ansham.com
enquires@ansham.com
+44(0) 207 078 9858



NINE ACRES, ASPREY LANE, NORTHWOOD, MIDDLESEX. HA6
(FORMERLY CARISBROOKE)

CONTENTS.	SECTION
1. PLANNING DRAWINGS _____	1
2. STATUTORY ENCLOSURES _____	2


01

(FORMERLY CARISBROOKE)

NINE ACRES, ASPREY LANE, NORTHWOOD, MIDDLESEX. HA6

PLANNING DRAWINGS

STATUTORY DRAWING DATA: REF 2514PLP01230514

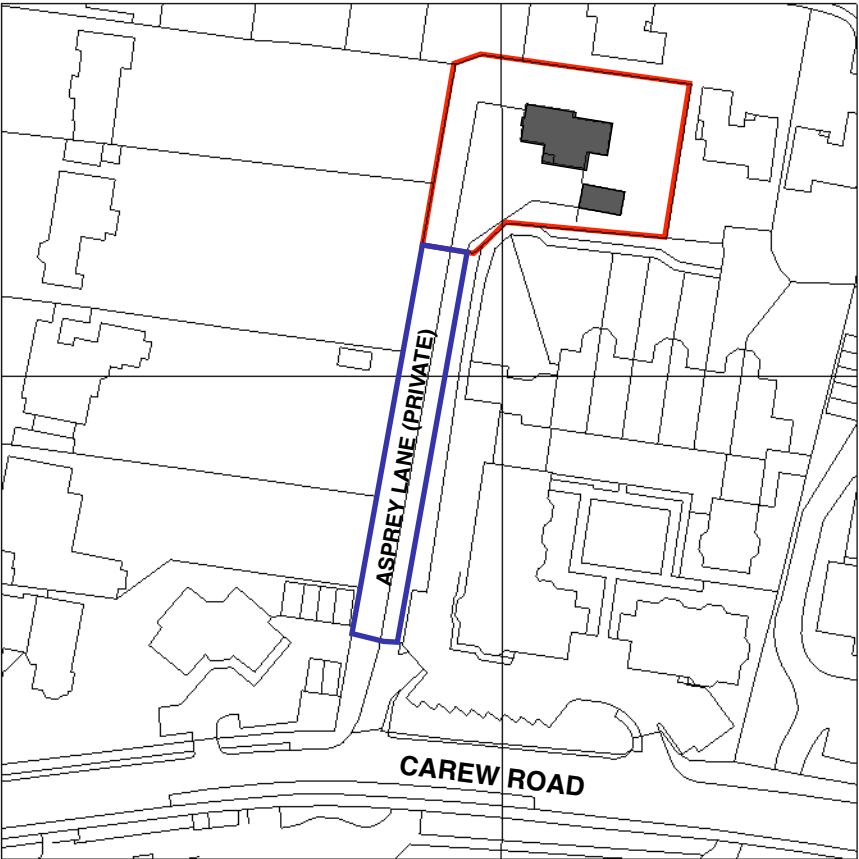

INSET 1:1250



- WHITE LINE ON AERIAL - AREA OF INTEREST
- SITE BOUNDARY
- SITE BOUNDARY
- CRITICAL BUILDINGS

DRAWING: SITE LOCATION PLAN
DRAWING NO: 2514 DWG 100
REV: -
DATE: JUNE 2014
DRAWN CHECKED: HP/-
SCALE: 1:1250
STATUS: INFORMATION

05. CONCEPT
PLANNING

DO NOT SCALE FROM THIS DRAWING. DO NOT USE FOR CONSTRUCTION. I COMPLIANCE WITH PLANNING CONSENT & CONDITIONS TO BE RESPONSIBILITY OF THE CONTRACTOR I SITE COMPLIANCE WITH BUILDING CONTROL TO BE DUTY OF THE CONTRACTOR
ALL DIMENSIONS TO BE CHECKED ON SITE I IF DISCREPANCIES OR DOUBT CONTACT DRAWING OFFICE.

THIS DRAWING IS ONLY LICENSED FOR THE PURPOSE INDICATED IN THE STATUS BAR ANSHAM UK LTD WILL SEEK DAMAGES FOR MISUSE. I ANSHAM UK LTD RETAINS COPYRIGHT OF THIS DRAWING AND WILL SEEK DAMAGES FOR MISUSE I UNAUTHORISED USE SHOULD BE
REPORTED TO THE DRAWING OFFICE AND ANY SUCH USE IS NOT INDEMNIFIED I REFER TO STRUCTURAL ENGINEERS DETAILS FOR STRUCTURAL ITEMS WHERE NECESSARY I CDM 2007 REGULATIONS APPLY! SEE HSE.GOV.UK FOR DETAILS.





DRAWING: **SITE PLAN**
DRAWING NO: **2514 DWG 101**
REV: -
DATE: **JUNE 2014**
DRAWN CHECKED: **HP/-**
SCALE: **1: 200**
STATUS: **INFORMATION**

05. CONCEPT
PLANNING

DO NOT SCALE FROM THIS DRAWING. DO NOT USE FOR CONSTRUCTION. I COMPLIANCE WITH PLANNING CONSENT & CONDITIONS TO BE RESPONSIBILITY OF THE CONTRACTOR I SITE COMPLIANCE WITH BUILDING CONTROL TO BE DUTY OF THE CONTRACTOR
ALL DIMENSIONS TO BE CHECKED ON SITE I IF DISCREPANCIES OR DOUBT CONTACT DRAWING OFFICE.
THIS DRAWING IS ONLY LICENSED FOR THE PURPOSE INDICATED IN THE STATUS BAR ANSHAM UK LTD WILL SEEK DAMAGES FOR MISUSE. I ANSHAM UK LTD RETAINS COPYRIGHT OF THIS DRAWING AND WILL SEEK DAMAGES FOR MISUSE I UNAUTHORISED USE SHOULD BE REPORTED TO THE DRAWING OFFICE AND ANY SUCH USE IS NOT INDEMNIFIED I REFER TO STRUCTURAL ENGINEERS DETAILS FOR STRUCTURAL ITEMS WHERE NECESSARY I CDM 2007 REGULATIONS APPLY! SEE HSE.GOV.UK FOR DETAILS.

- SITE BOUNDARY
- CRITICAL BUILDINGS
- OTHER BUILDINGS OWNED BY CLIENT
- EXISTING SURROUNDING BUILDINGS
- HISTORIC EXTENSION PREVIOUSLY DEMOLISHED



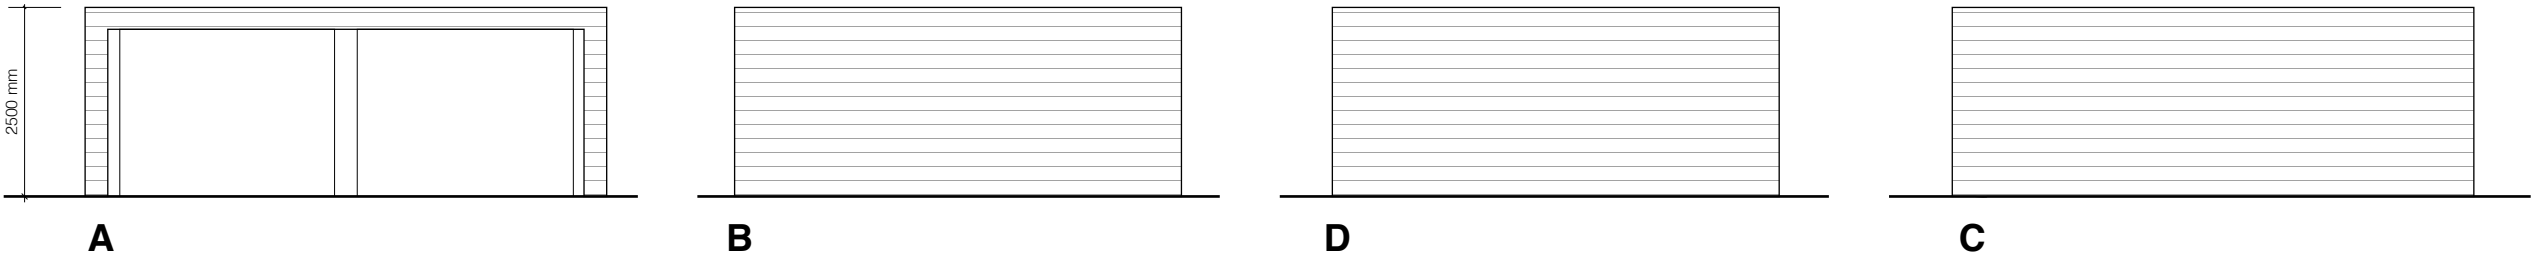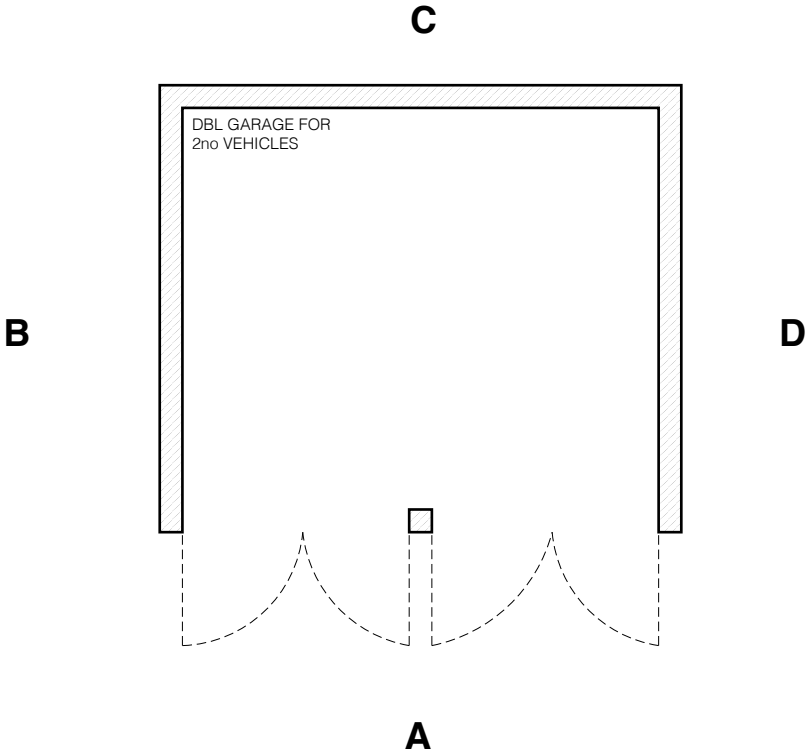


DRAWING: **EXISTING PLANS & ELEVATIONS**
DRAWING NO: **2514 DWG 102**
REV: -
DATE: **JUNE 2014**
DRAWN CHECKED: **HP/-**
SCALE: **1: 100**
STATUS: **INFORMATION**

05. CONCEPT
PLANNING

DO NOT SCALE FROM THIS DRAWING. DO NOT USE FOR CONSTRUCTION. I COMPLIANCE WITH PLANNING CONSENT & CONDITIONS TO BE RESPONSIBILITY OF THE CONTRACTOR I SITE COMPLIANCE WITH BUILDING CONTROL TO BE DUTY OF THE CONTRACTOR
ALL DIMENSIONS TO BE CHECKED ON SITE I IF DISCREPANCIES OR DOUBT CONTACT DRAWING OFFICE.



THIS DRAWING IS ONLY LICENSED FOR THE PURPOSE INDICATED IN THE STATUS BAR ANSHAM UK LTD WILL SEEK DAMAGES FOR MISUSE. I ANSHAM UK LTD RETAINS COPYRIGHT OF THIS DRAWING AND WILL SEEK DAMAGES FOR MISUSE I UNAUTHORISED USE SHOULD BE
REPORTED TO THE DRAWING OFFICE AND ANY SUCH USE IS NOT INDEMNIFIED I REFER TO STRUCTURAL ENGINEERS DETAILS FOR STRUCTURAL ITEMS WHERE NECESSARY I CDM 2007 REGULATIONS APPLY! SEE HSE.GOV.UK FOR DETAILS.




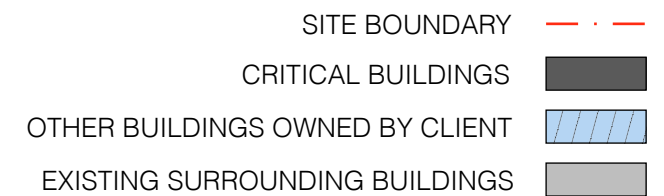


05. CONCEPT PLANNING



THIS DRAWING IS ONLY LICENSED FOR THE PURPOSE INDICATED IN THE STATUS BAR ANSHAM UK LTD WILL SEEK DAMAGES FOR MISUSE | ANSHAM UK LTD RETAINS COPYRIGHT OF THIS DRAWING AND WILL SEEK DAMAGES FOR MISUSE | UNAUTHORISED USE SHOULD BE REPORTED TO THE DRAWING OFFICE AND ANY SUCH USE IS NOT INDEMNIFIED | REFER TO STRUCTURAL ENGINEERS DETAILS FOR STRUCTURAL ITEMS WHERE NECESSARY | CDM 2007 REGULATIONS APPLY! SEE HSE.GOV.UK FOR DETAILS.

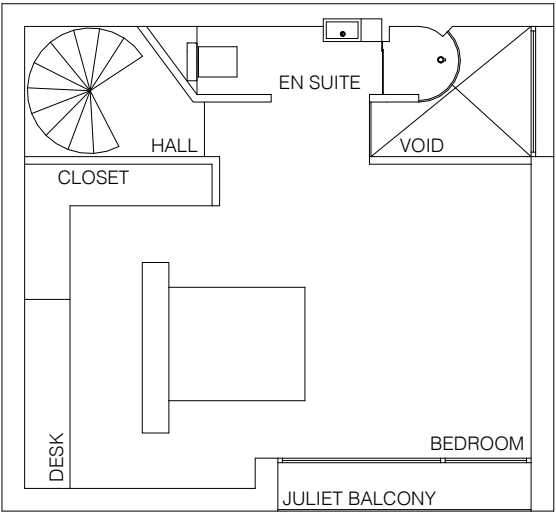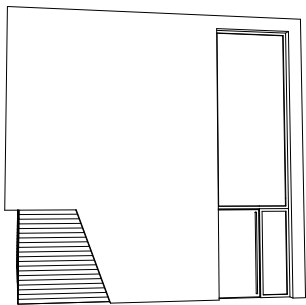


FIRST FLOOR

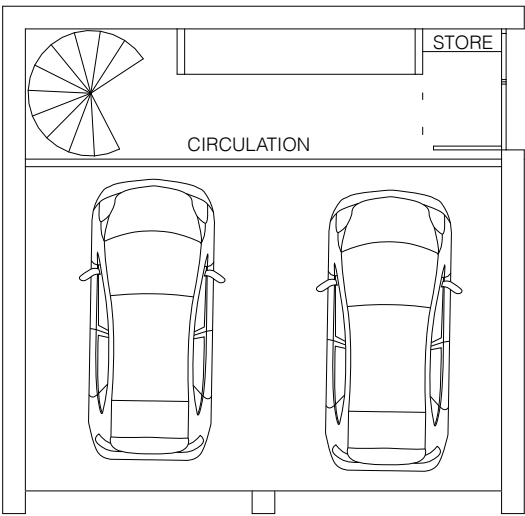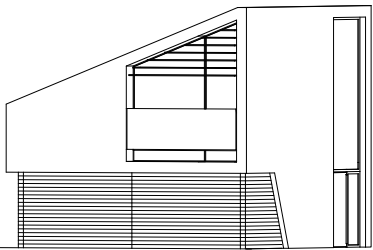

GROUND FLOOR

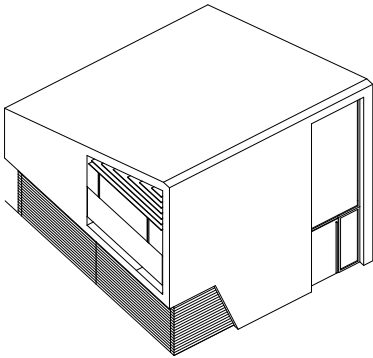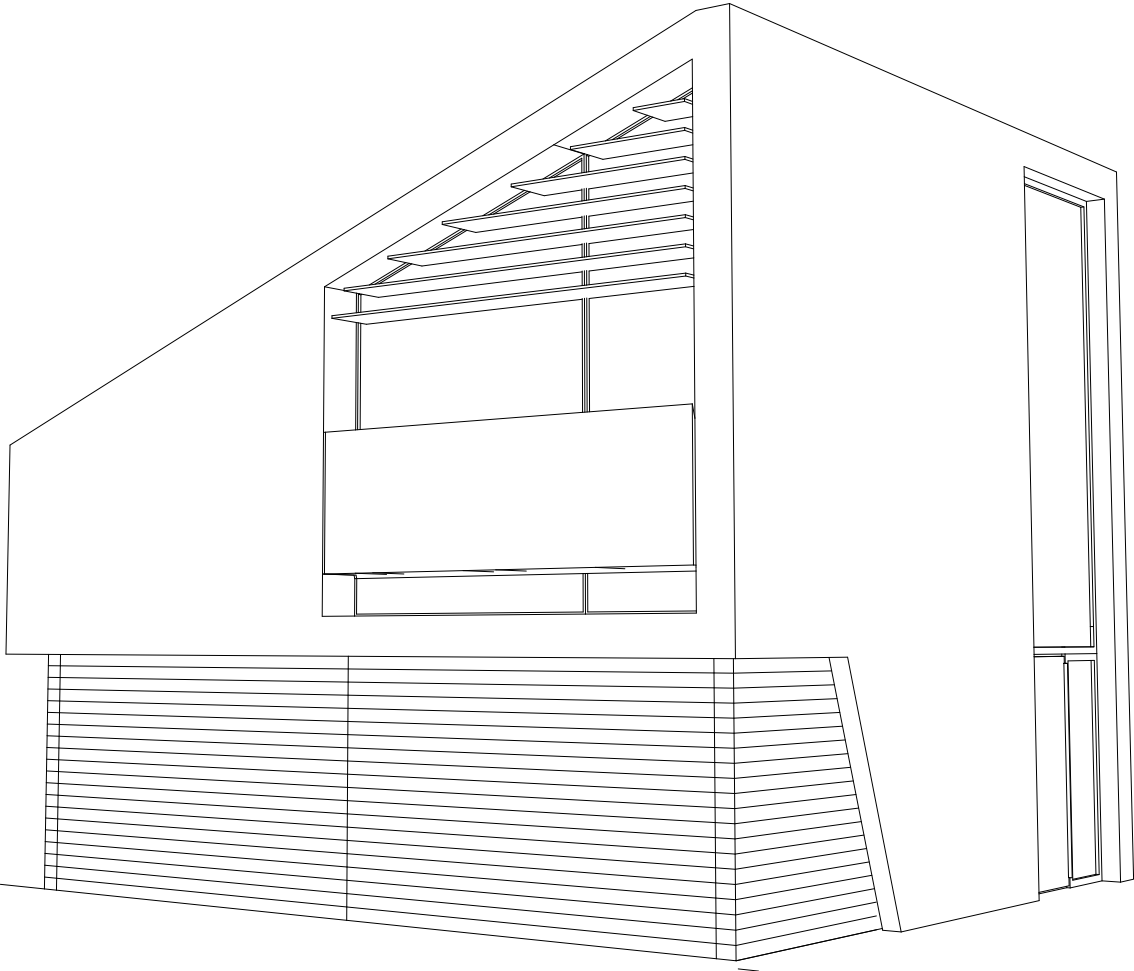

DRAWING: **EXISTING PLANS**
DRAWING NO: **2514 DWG 104**
REV: -
DATE: **JUNE 2014**
DRAWN CHECKED: **HP/-**
SCALE: **1: 100**
STATUS: **INFORMATION**

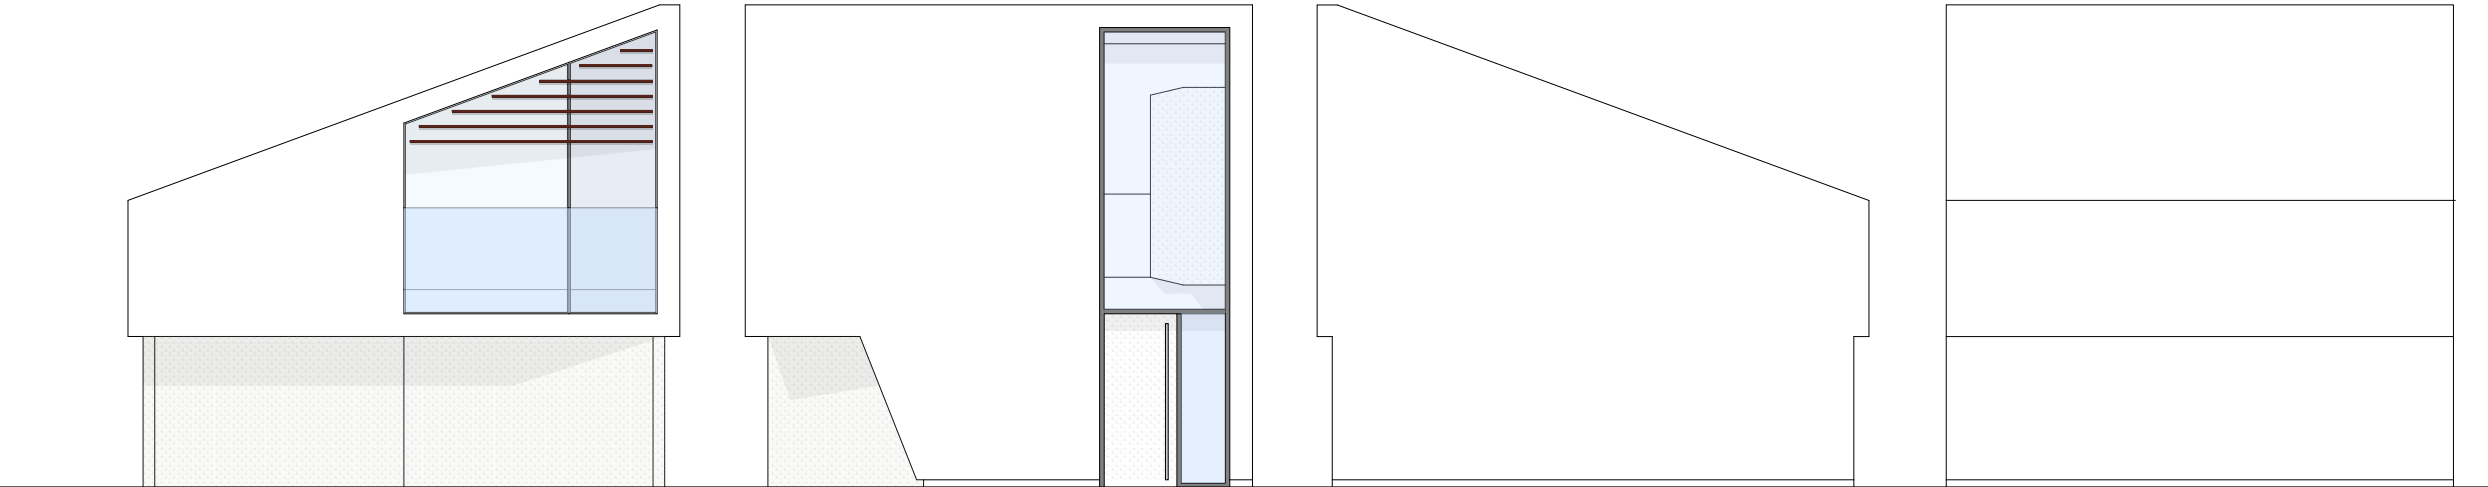

FRONT ELEVATION

SIDE (EAST)

REAR (NORTH)

SIDE (WEST)




PAGE INTENTIONALLY BLANK

ansham
registered architects & consultants
ansham.com
enquires@ansham.com
+44(0) 207 078 9858



NINE ACRES, ASPREY LANE, NORTHWOOD, MIDDLESEX. HA6
(FORMERLY CARISBROOKE)

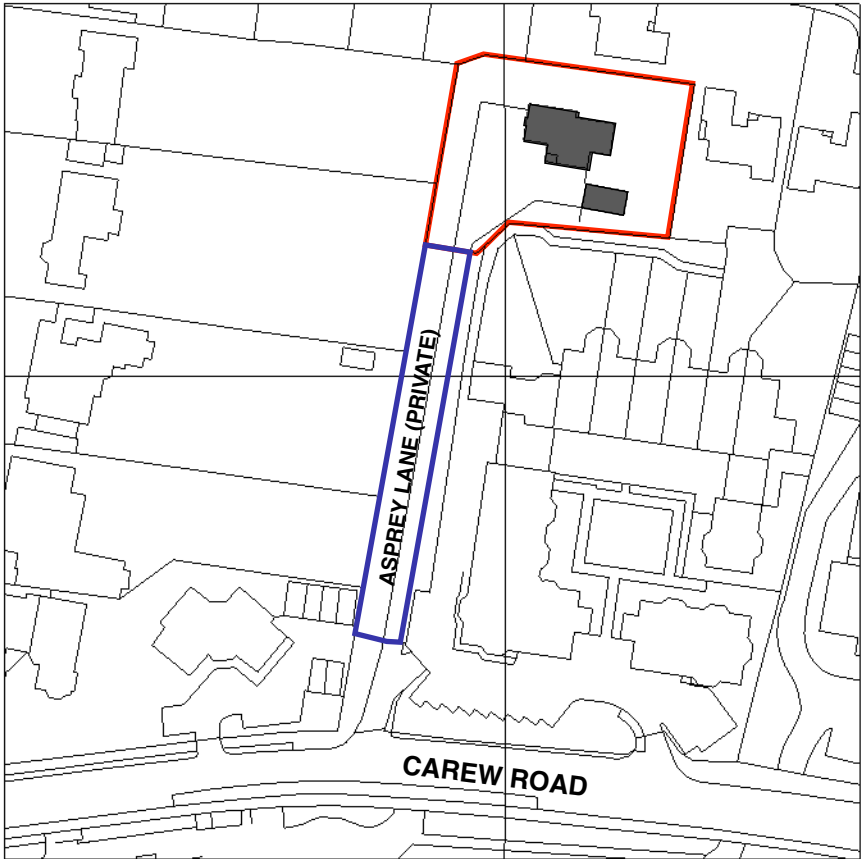

INSET 1:1250




- WHITE LINE ON AERIAL - AREA OF INTEREST
- SITE BOUNDARY
- SITE BOUNDARY
- CRITICAL BUILDINGS

DRAWING: SITE LOCATION PLAN
DRAWING NO: 2514 DWG 100
REV: -
DATE: JUNE 2014
DRAWN CHECKED: HP/-
SCALE: 1:1250
STATUS: INFORMATION

05. CONCEPT
PLANNING

DO NOT SCALE FROM THIS DRAWING. DO NOT USE FOR CONSTRUCTION. I COMPLIANCE WITH PLANNING CONSENT & CONDITIONS TO BE RESPONSIBILITY OF THE CONTRACTOR I SITE COMPLIANCE WITH BUILDING CONTROL TO BE DUTY OF THE CONTRACTOR
ALL DIMENSIONS TO BE CHECKED ON SITE I IF DISCREPANCIES OR DOUBT CONTACT DRAWING OFFICE.

THIS DRAWING IS ONLY LICENSED FOR THE PURPOSE INDICATED IN THE STATUS BAR ANSHAM UK LTD WILL SEEK DAMAGES FOR MISUSE. I ANSHAM UK LTD RETAINS COPYRIGHT OF THIS DRAWING AND WILL SEEK DAMAGES FOR MISUSE I UNAUTHORISED USE SHOULD BE
REPORTED TO THE DRAWING OFFICE AND ANY SUCH USE IS NOT INDEMNIFIED I REFER TO STRUCTURAL ENGINEERS DETAILS FOR STRUCTURAL ITEMS WHERE NECESSARY I CDM 2007 REGULATIONS APPLY! SEE HSE.GOV.UK FOR DETAILS.

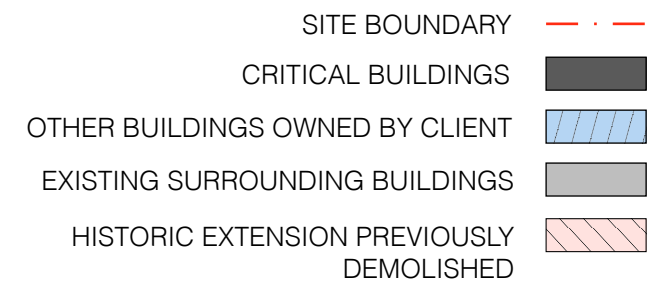

05. CONCEPT PLANNING

THIS DRAWING IS ONLY LICENSED FOR THE PURPOSE INDICATED IN THE STATUS BAR ANSHAM UK LTD WILL SEEK DAMAGES FOR MISUSE | ANSHAM UK LTD RETAINS COPYRIGHT OF THIS DRAWING AND WILL SEEK DAMAGES FOR MISUSE | UNAUTHORISED USE SHOULD BE REPORTED TO THE DRAWING OFFICE AND ANY SUCH USE IS NOT INDEMNIFIED | REFER TO STRUCTURAL ENGINEERS DETAILS FOR STRUCTURAL ITEMS WHERE NECESSARY | CDM 2007 REGULATIONS APPLY! SEE HSE.GOV.UK FOR DETAILS.



DRAWING: **SITE PLAN**
DRAWING NO: **2514 DWG 101**
REV: -
DATE: **JUNE 2014**
DRAWN CHECKED: **HP/-**
SCALE: **1: 200**
STATUS: **INFORMATION**


05. CONCEPT
PLANNING

DO NOT SCALE FROM THIS DRAWING. DO NOT USE FOR CONSTRUCTION. I COMPLIANCE WITH PLANNING CONSENT & CONDITIONS TO BE RESPONSIBILITY OF THE CONTRACTOR I SITE COMPLIANCE WITH BUILDING CONTROL TO BE DUTY OF THE CONTRACTOR
ALL DIMENSIONS TO BE CHECKED ON SITE I IF DISCREPANCIES OR DOUBT CONTACT DRAWING OFFICE.



THIS DRAWING IS ONLY LICENSED FOR THE PURPOSE INDICATED IN THE STATUS BAR ANSHAM UK LTD WILL SEEK DAMAGES FOR MISUSE. I ANSHAM UK LTD RETAINS COPYRIGHT OF THIS DRAWING AND WILL SEEK DAMAGES FOR MISUSE I UNAUTHORISED USE SHOULD BE REPORTED TO THE DRAWING OFFICE AND ANY SUCH USE IS NOT INDEMNIFIED I REFER TO STRUCTURAL ENGINEERS DETAILS FOR STRUCTURAL ITEMS WHERE NECESSARY I CDM 2007 REGULATIONS APPLY! SEE HSE.GOV.UK FOR DETAILS.

- SITE BOUNDARY
- CRITICAL BUILDINGS
- OTHER BUILDINGS OWNED BY CLIENT
- EXISTING SURROUNDING BUILDINGS
- HISTORIC EXTENSION PREVIOUSLY DEMOLISHED




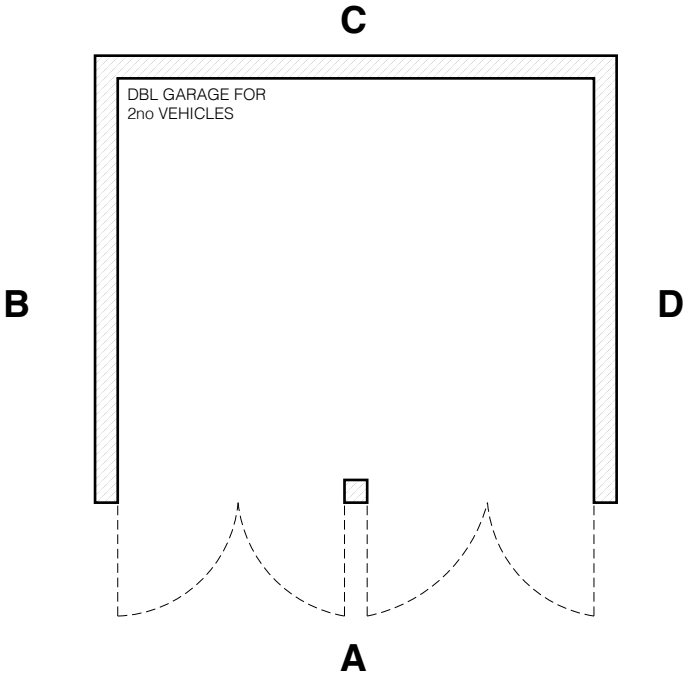

1:100 PROPOSED GARAGE

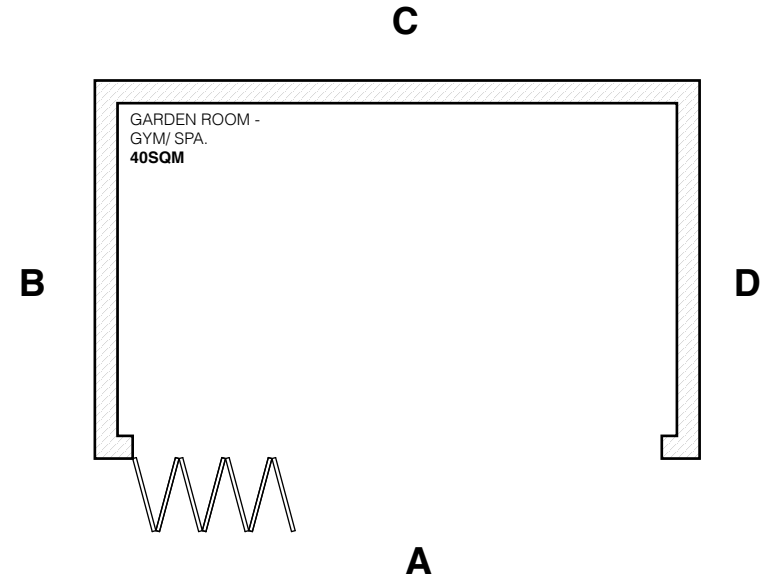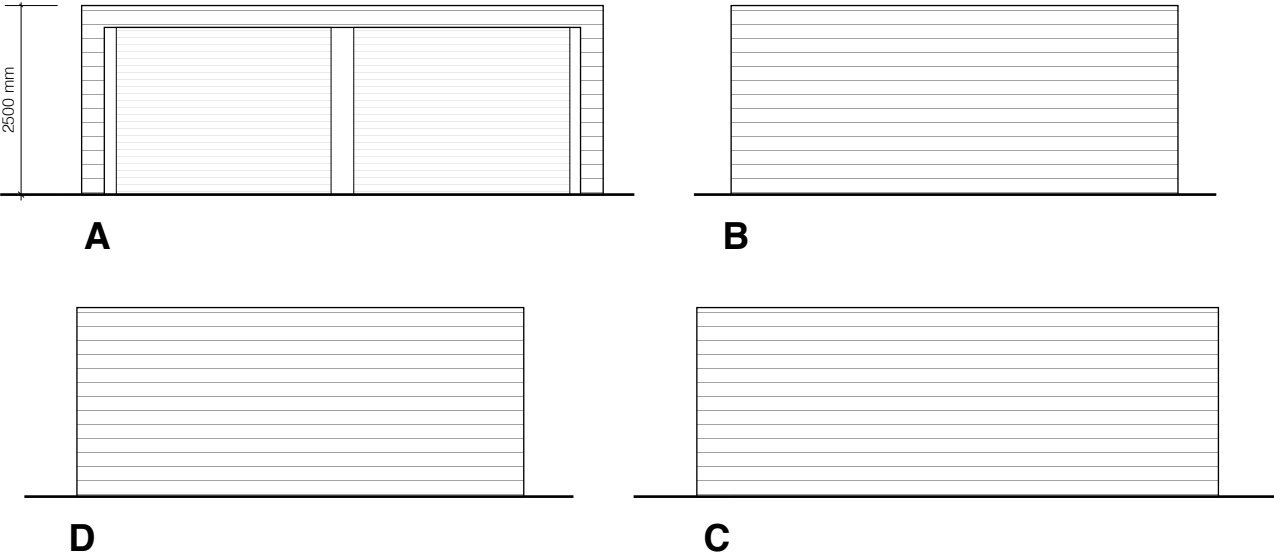

1:100 PROPOSED GARDEN ROOM

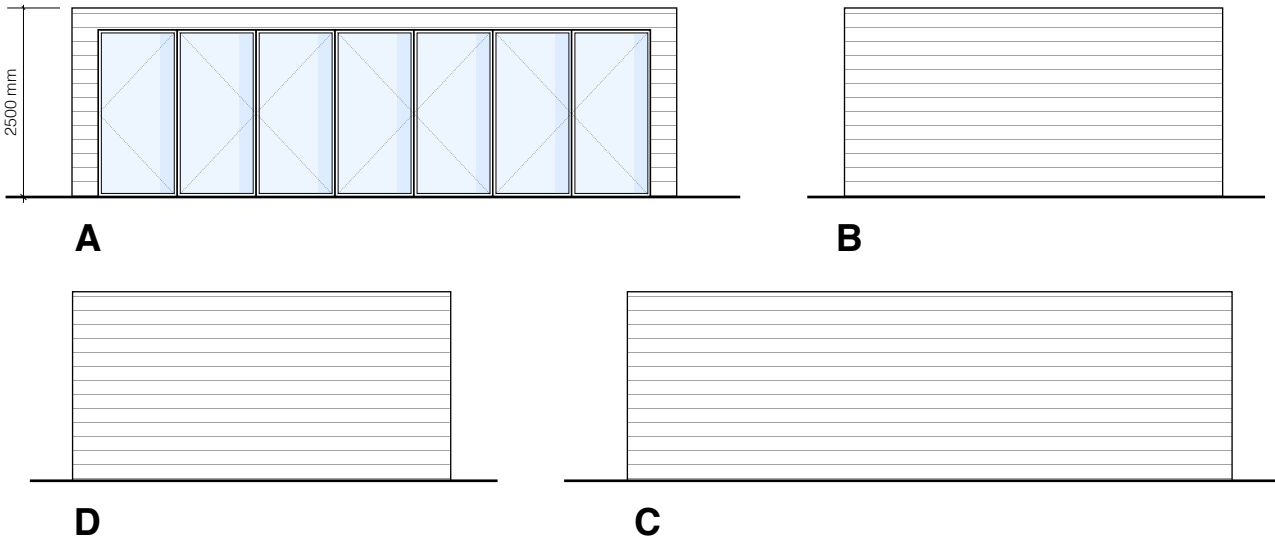

DRAWING: **PROPOSED PLANS ELEVATIONS**
DRAWING NO: 2514 DWG 170
REV: -
DATE: **JUNE 2014**
DRAWN CHECKED: HP/-
SCALE: 1: 200
STATUS: **INFORMATION**




PAGE INTENTIONALLY BLANK

ansham
registered architects & consultants
ansham.com
enquires@ansham.com
+44(0) 207 078 9858



NINE ACRES, ASPREY LANE, NORTHWOOD, MIDDLESEX. HA6
(FORMERLY CARISBROOKE)

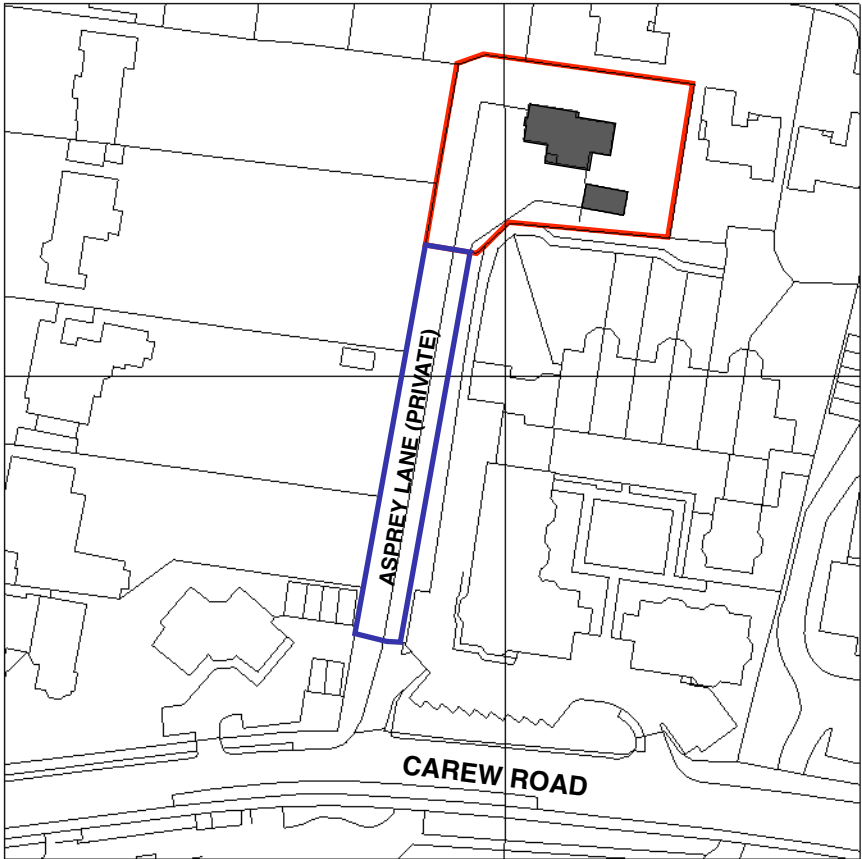

INSET 1:1250





- WHITE LINE ON AERIAL - AREA OF INTEREST
- SITE BOUNDARY
- SITE BOUNDARY
- CRITICAL BUILDINGS

DRAWING: SITE LOCATION PLAN
DRAWING NO: 2514 DWG 100
REV: -
DATE: JUNE 2014
DRAWN CHECKED: HP/-
SCALE: 1:1250
STATUS: INFORMATION

05. CONCEPT
PLANNING

DO NOT SCALE FROM THIS DRAWING. DO NOT USE FOR CONSTRUCTION. I COMPLIANCE WITH PLANNING CONSENT & CONDITIONS TO BE RESPONSIBILITY OF THE CONTRACTOR I SITE COMPLIANCE WITH BUILDING CONTROL TO BE DUTY OF THE CONTRACTOR
ALL DIMENSIONS TO BE CHECKED ON SITE I IF DISCREPANCIES OR DOUBT CONTACT DRAWING OFFICE.

THIS DRAWING IS ONLY LICENSED FOR THE PURPOSE INDICATED IN THE STATUS BAR ANSHAM UK LTD WILL SEEK DAMAGES FOR MISUSE. I ANSHAM UK LTD RETAINS COPYRIGHT OF THIS DRAWING AND WILL SEEK DAMAGES FOR MISUSE I UNAUTHORISED USE SHOULD BE
REPORTED TO THE DRAWING OFFICE AND ANY SUCH USE IS NOT INDEMNIFIED I REFER TO STRUCTURAL ENGINEERS DETAILS FOR STRUCTURAL ITEMS WHERE NECESSARY I CDM 2007 REGULATIONS APPLY! SEE HSE.GOV.UK FOR DETAILS.

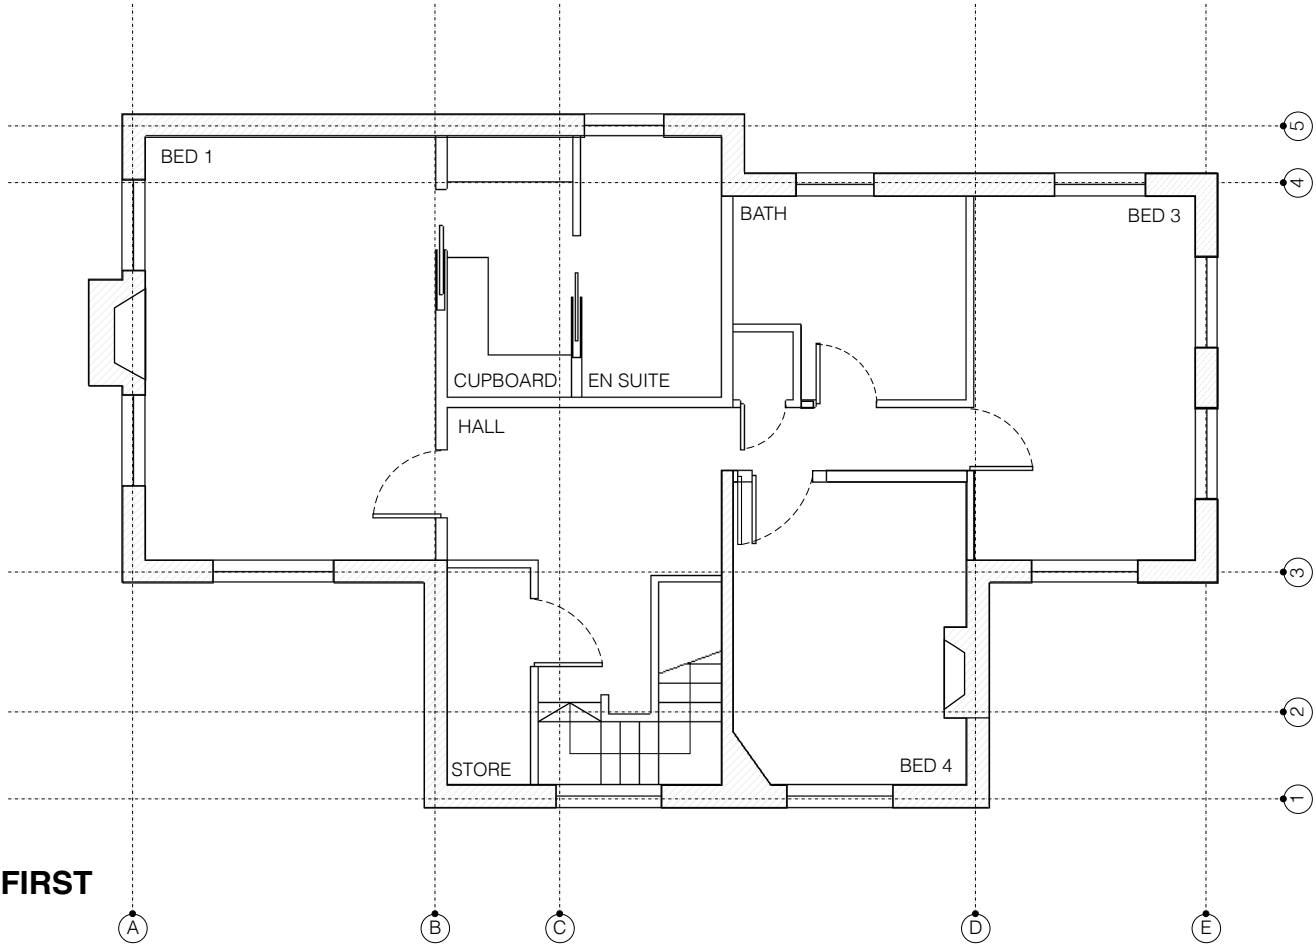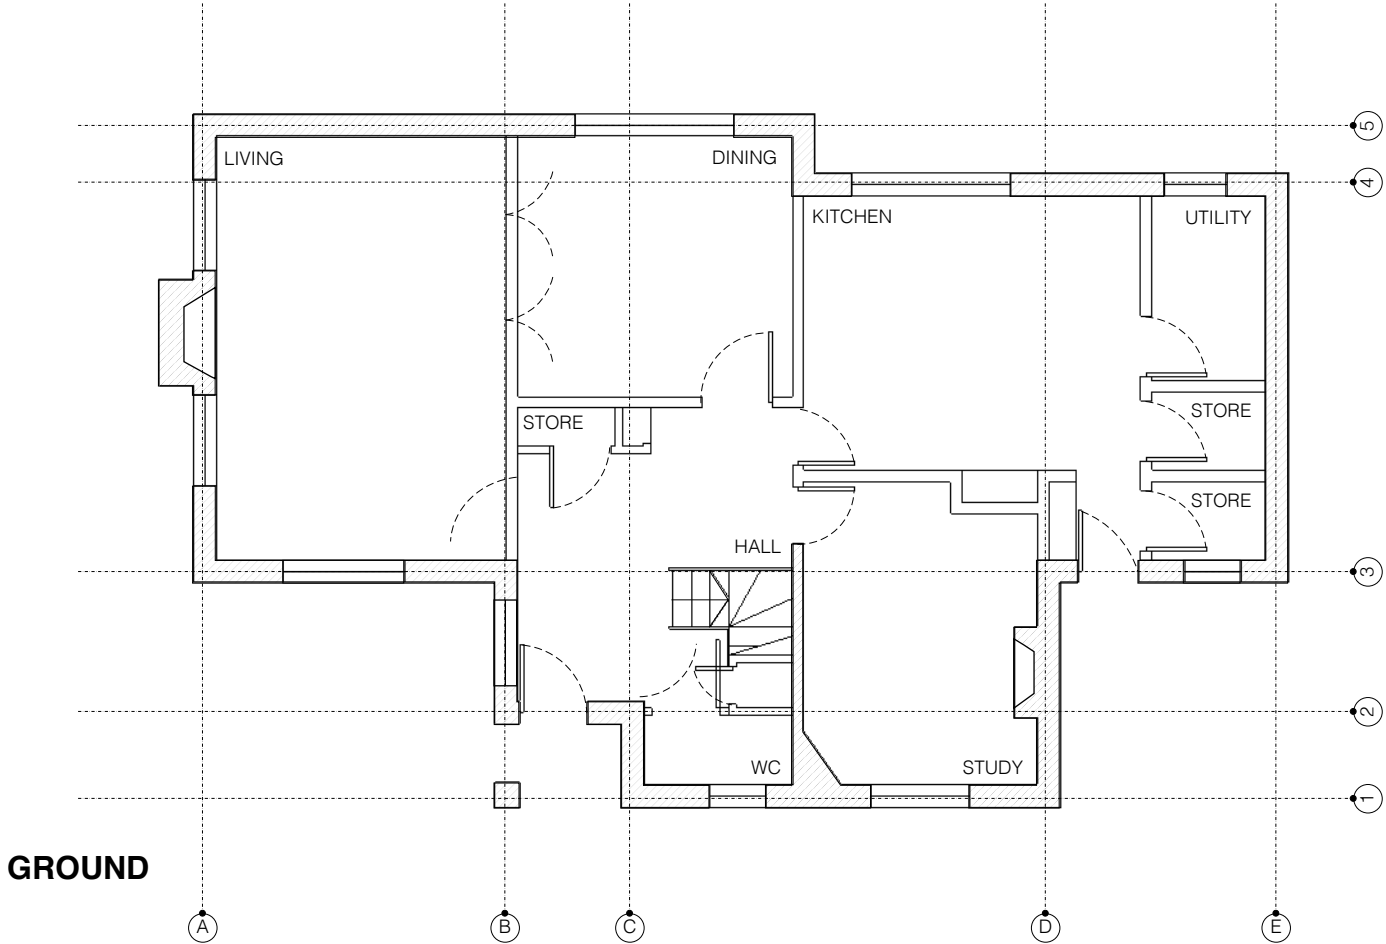


DRAWING: **EXISTING PLANS**
DRAWING NO: **2514 DWG 102**
REV: -
DATE: **JUNE 2014**
DRAWN CHECKED: **HP/-**
SCALE: **1: 100**
STATUS: **INFORMATION**

05. CONCEPT
PLANNING


DO NOT SCALE FROM THIS DRAWING. DO NOT USE FOR CONSTRUCTION. I COMPLIANCE WITH PLANNING CONSENT & CONDITIONS TO BE RESPONSIBILITY OF THE CONTRACTOR I SITE COMPLIANCE WITH BUILDING CONTROL TO BE DUTY OF THE CONTRACTOR
ALL DIMENSIONS TO BE CHECKED ON SITE I IF DISCREPANCIES OR DOUBT CONTACT DRAWING OFFICE.
THIS DRAWING IS ONLY LICENSED FOR THE PURPOSE INDICATED IN THE STATUS BAR ANSHAM UK LTD WILL SEEK DAMAGES FOR MISUSE. I ANSHAM UK LTD RETAINS COPYRIGHT OF THIS DRAWING AND WILL SEEK DAMAGES FOR MISUSE I UNAUTHORISED USE SHOULD BE
REPORTED TO THE DRAWING OFFICE AND ANY SUCH USE IS NOT INDEMNIFIED I REFER TO STRUCTURAL ENGINEERS DETAILS FOR STRUCTURAL ITEMS WHERE NECESSARY I CDM 2007 REGULATIONS APPLY! SEE HSE.GOV.UK FOR DETAILS.

AREA
EXISTING GROUND FLOOR - 91.04SQM
EXISTING FIRST FLOOR - 92.89SQM
TOTAL EXISTING DWELLING - 183.93SQM



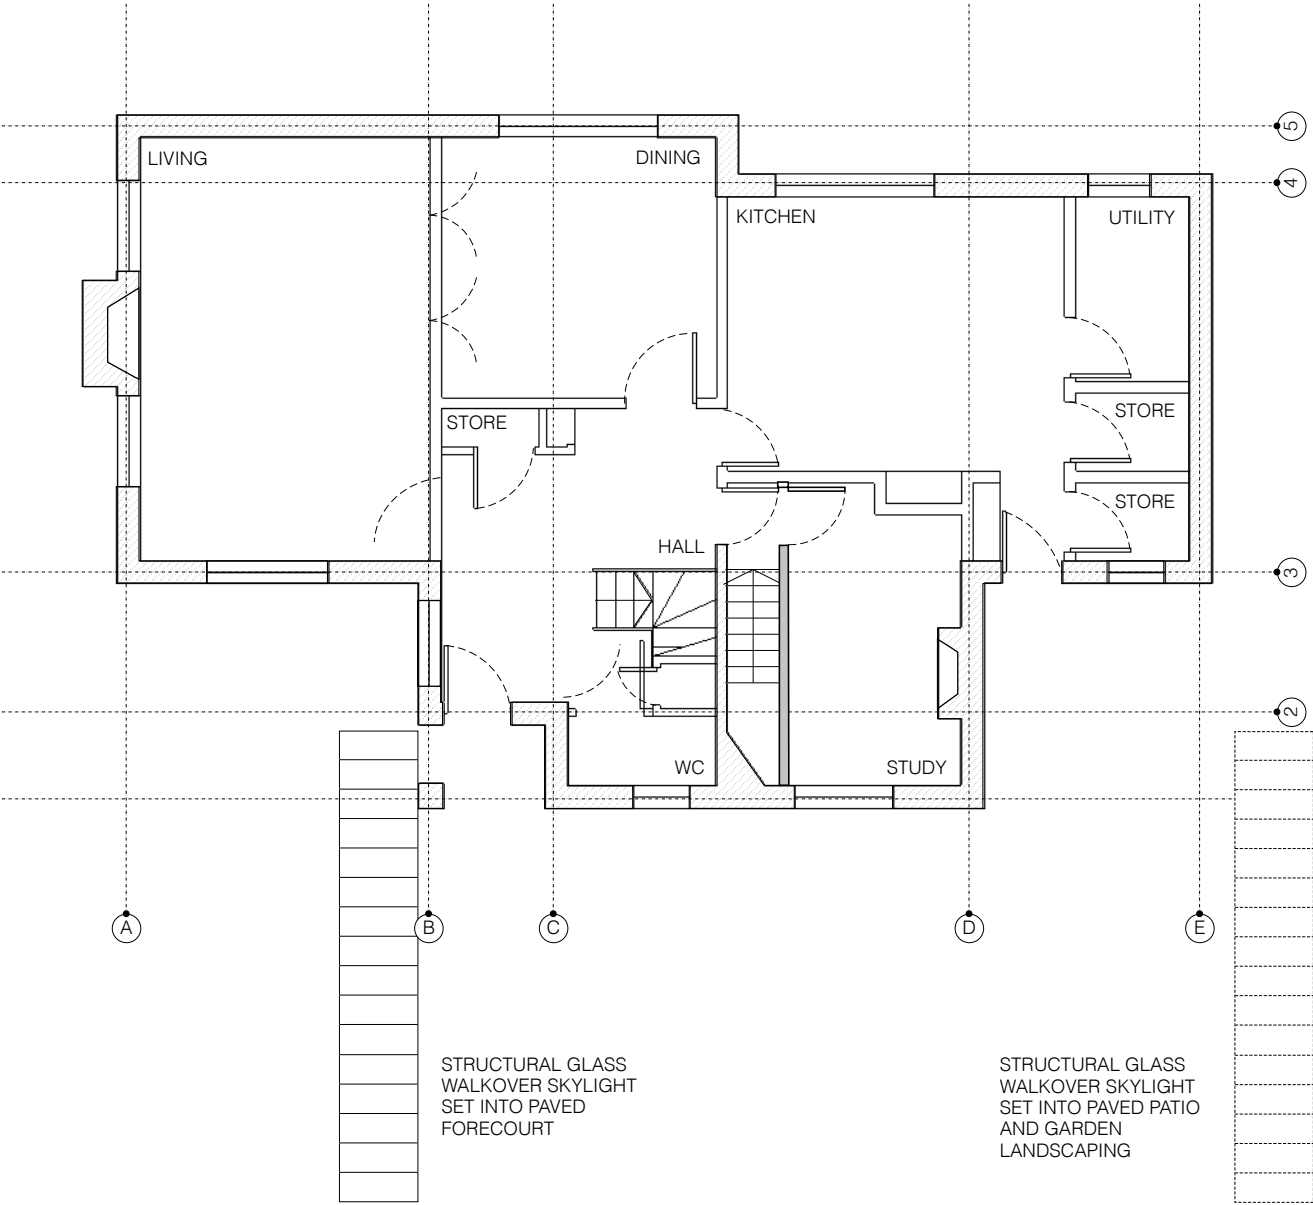

GROUND

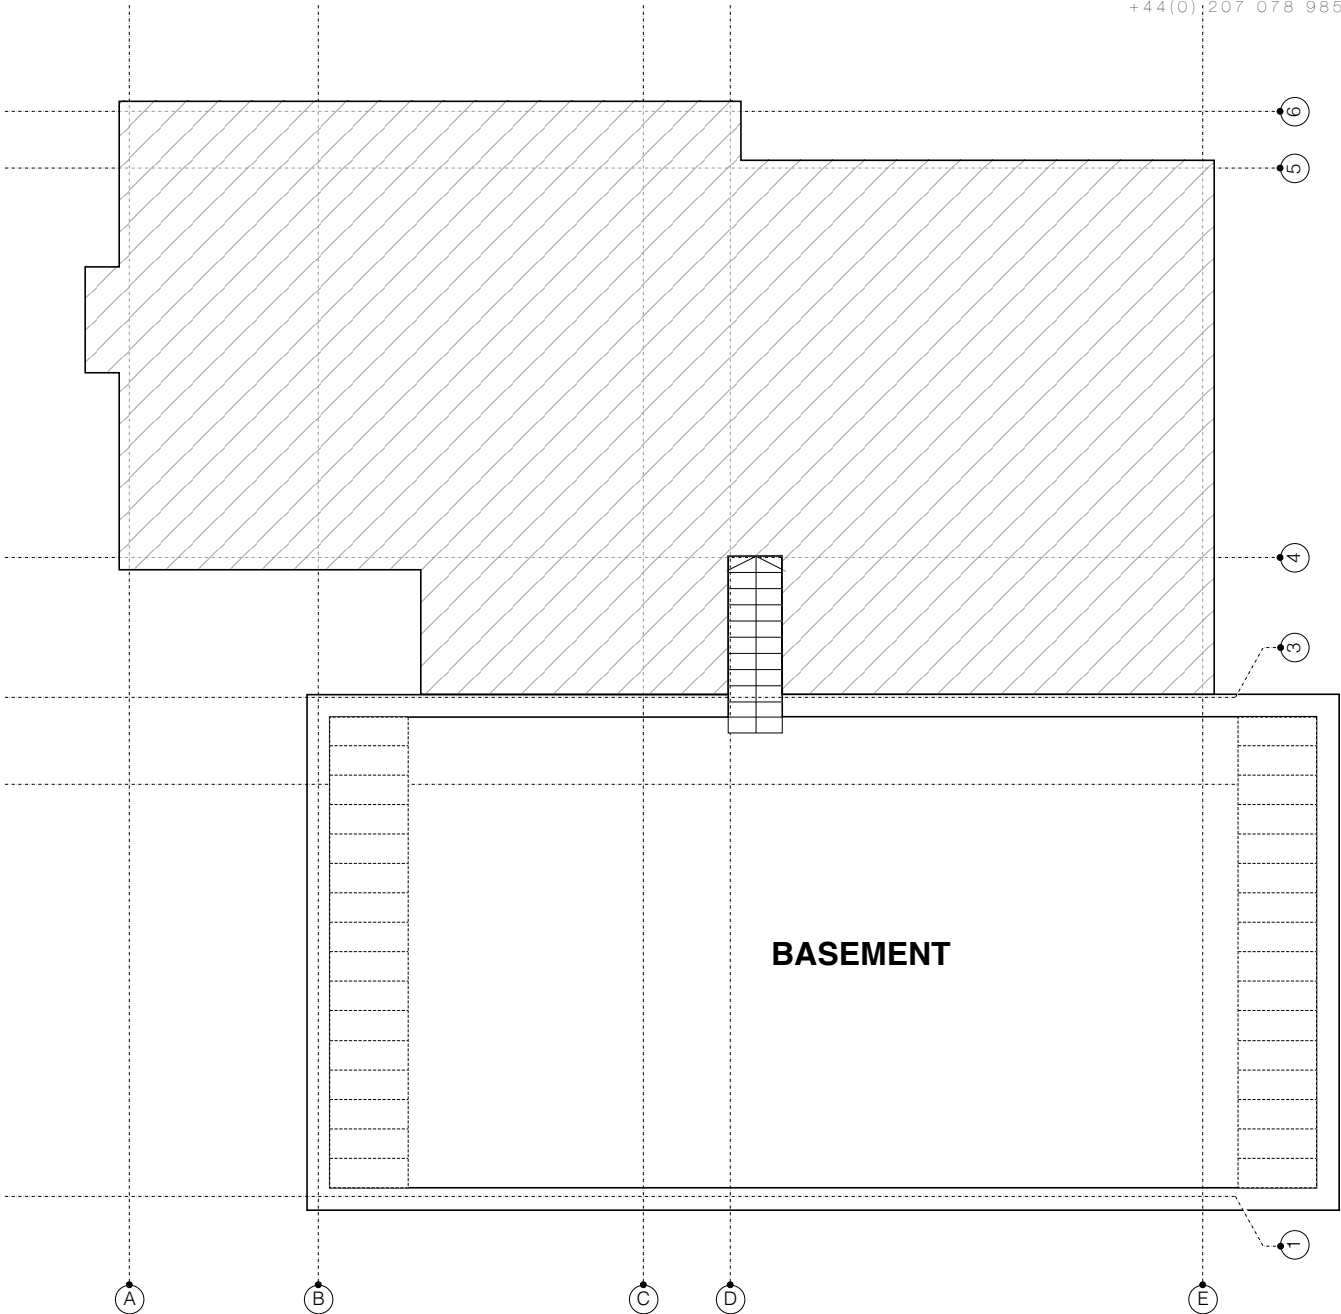

BASEMENT

AREA

PROPOSED BASEMENT - 71 SQM

DRAWING: **PROPOSED PLANS**
DRAWING NO: **2514 DWG 172**
REV: -
DATE: **JUNE 2014**
DRAWN CHECKED: **HP/-**
SCALE: **1: 100**
STATUS: **INFORMATION**

05. CONCEPT
PLANNING

DO NOT SCALE FROM THIS DRAWING. DO NOT USE FOR CONSTRUCTION. I COMPLIANCE WITH PLANNING CONSENT & CONDITIONS TO BE RESPONSIBILITY OF THE CONTRACTOR I SITE COMPLIANCE WITH BUILDING CONTROL TO BE DUTY OF THE CONTRACTOR
ALL DIMENSIONS TO BE CHECKED ON SITE I IF DISCREPANCIES OR DOUBT CONTACT DRAWING OFFICE.
THIS DRAWING IS ONLY LICENSED FOR THE PURPOSE INDICATED IN THE STATUS BAR ANSHAM UK LTD WILL SEEK DAMAGES FOR MISUSE. I ANSHAM UK LTD RETAINS COPYRIGHT OF THIS DRAWING AND WILL SEEK DAMAGES FOR MISUSE I UNAUTHORISED USE SHOULD BE
REPORTED TO THE DRAWING OFFICE AND ANY SUCH USE IS NOT INDEMNIFIED I REFER TO STRUCTURAL ENGINEERS DETAILS FOR STRUCTURAL ITEMS WHERE NECESSARY I CDM 2007 REGULATIONS APPLY! SEE HSE.GOV.UK FOR DETAILS.





EXISTING



PROPOSED

DRAWING: **EXISTING AND PROPOSED ELEVATION/SECTION**
DRAWING NO: **2514 DWG 179**
REV: -
DATE: **JUNE 2014**
DRAWN CHECKED: **HP/-**
SCALE: **1: 100**
STATUS: **INFORMATION**

05. CONCEPT
PLANNING

DO NOT SCALE FROM THIS DRAWING. DO NOT USE FOR CONSTRUCTION. I COMPLIANCE WITH PLANNING CONSENT & CONDITIONS TO BE RESPONSIBILITY OF THE CONTRACTOR I SITE COMPLIANCE WITH BUILDING CONTROL TO BE DUTY OF THE CONTRACTOR
ALL DIMENSIONS TO BE CHECKED ON SITE I IF DISCREPANCIES OR DOUBT CONTACT DRAWING OFFICE.

THIS DRAWING IS ONLY LICENSED FOR THE PURPOSE INDICATED IN THE STATUS BAR ANSHAM UK LTD WILL SEEK DAMAGES FOR MISUSE. I ANSHAM UK LTD RETAINS COPYRIGHT OF THIS DRAWING AND WILL SEEK DAMAGES FOR MISUSE I UNAUTHORISED USE SHOULD BE
REPORTED TO THE DRAWING OFFICE AND ANY SUCH USE IS NOT INDEMNIFIED I REFER TO STRUCTURAL ENGINEERS DETAILS FOR STRUCTURAL ITEMS WHERE NECESSARY I CDM 2007 REGULATIONS APPLY! SEE HSE.GOV.UK FOR DETAILS.

PRIVATE CLIENTS
NINE ACRES

